





Roof Plan

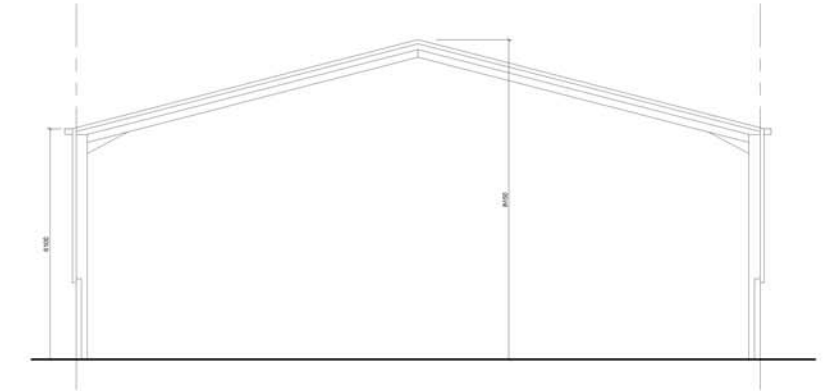

Typical Cross Section

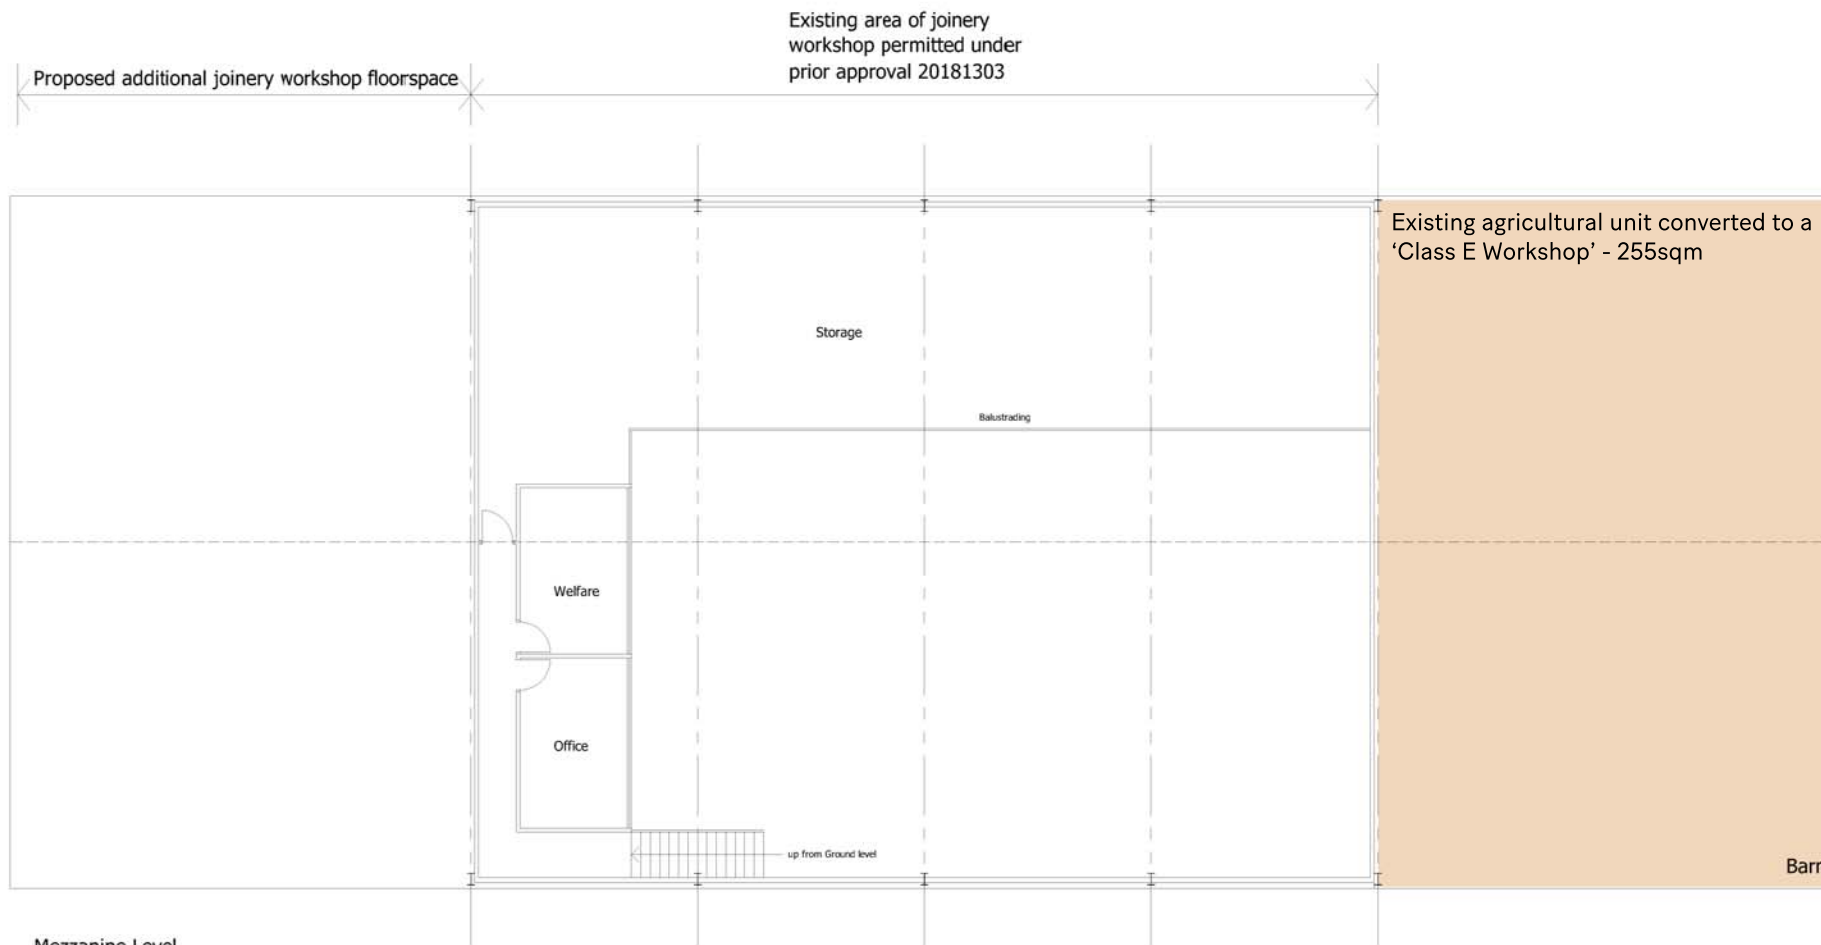

Mezzanine Level



www.lee-evans.co.uk | office@lee-evans.co.uk | 01227 784444

PROJECT

New Industrial Units, Shorne, Gavesend

CLIENT

Hobbs Parker

22/05/2026

DRAWING TITLE

Proposed Barn 02 Plans and Section

DJ DJ

ISSUE STATUS

PLANNING

1:200 @ A1

DRAWING NUMBER

9446-A-L-(03)-0005

REVISION
P01