




Front


Interlocking roof tiles to match main roof
Facing brickwork to match existing
White upvc window frames to match existing

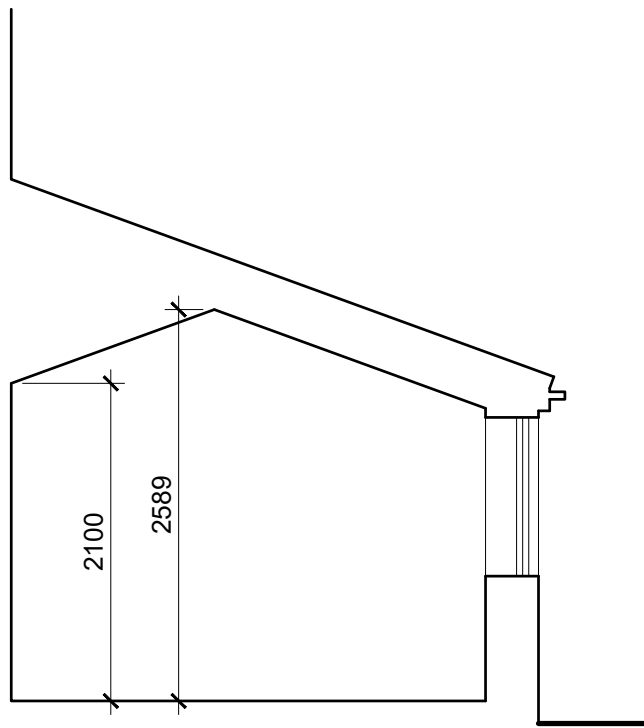


Section




Side

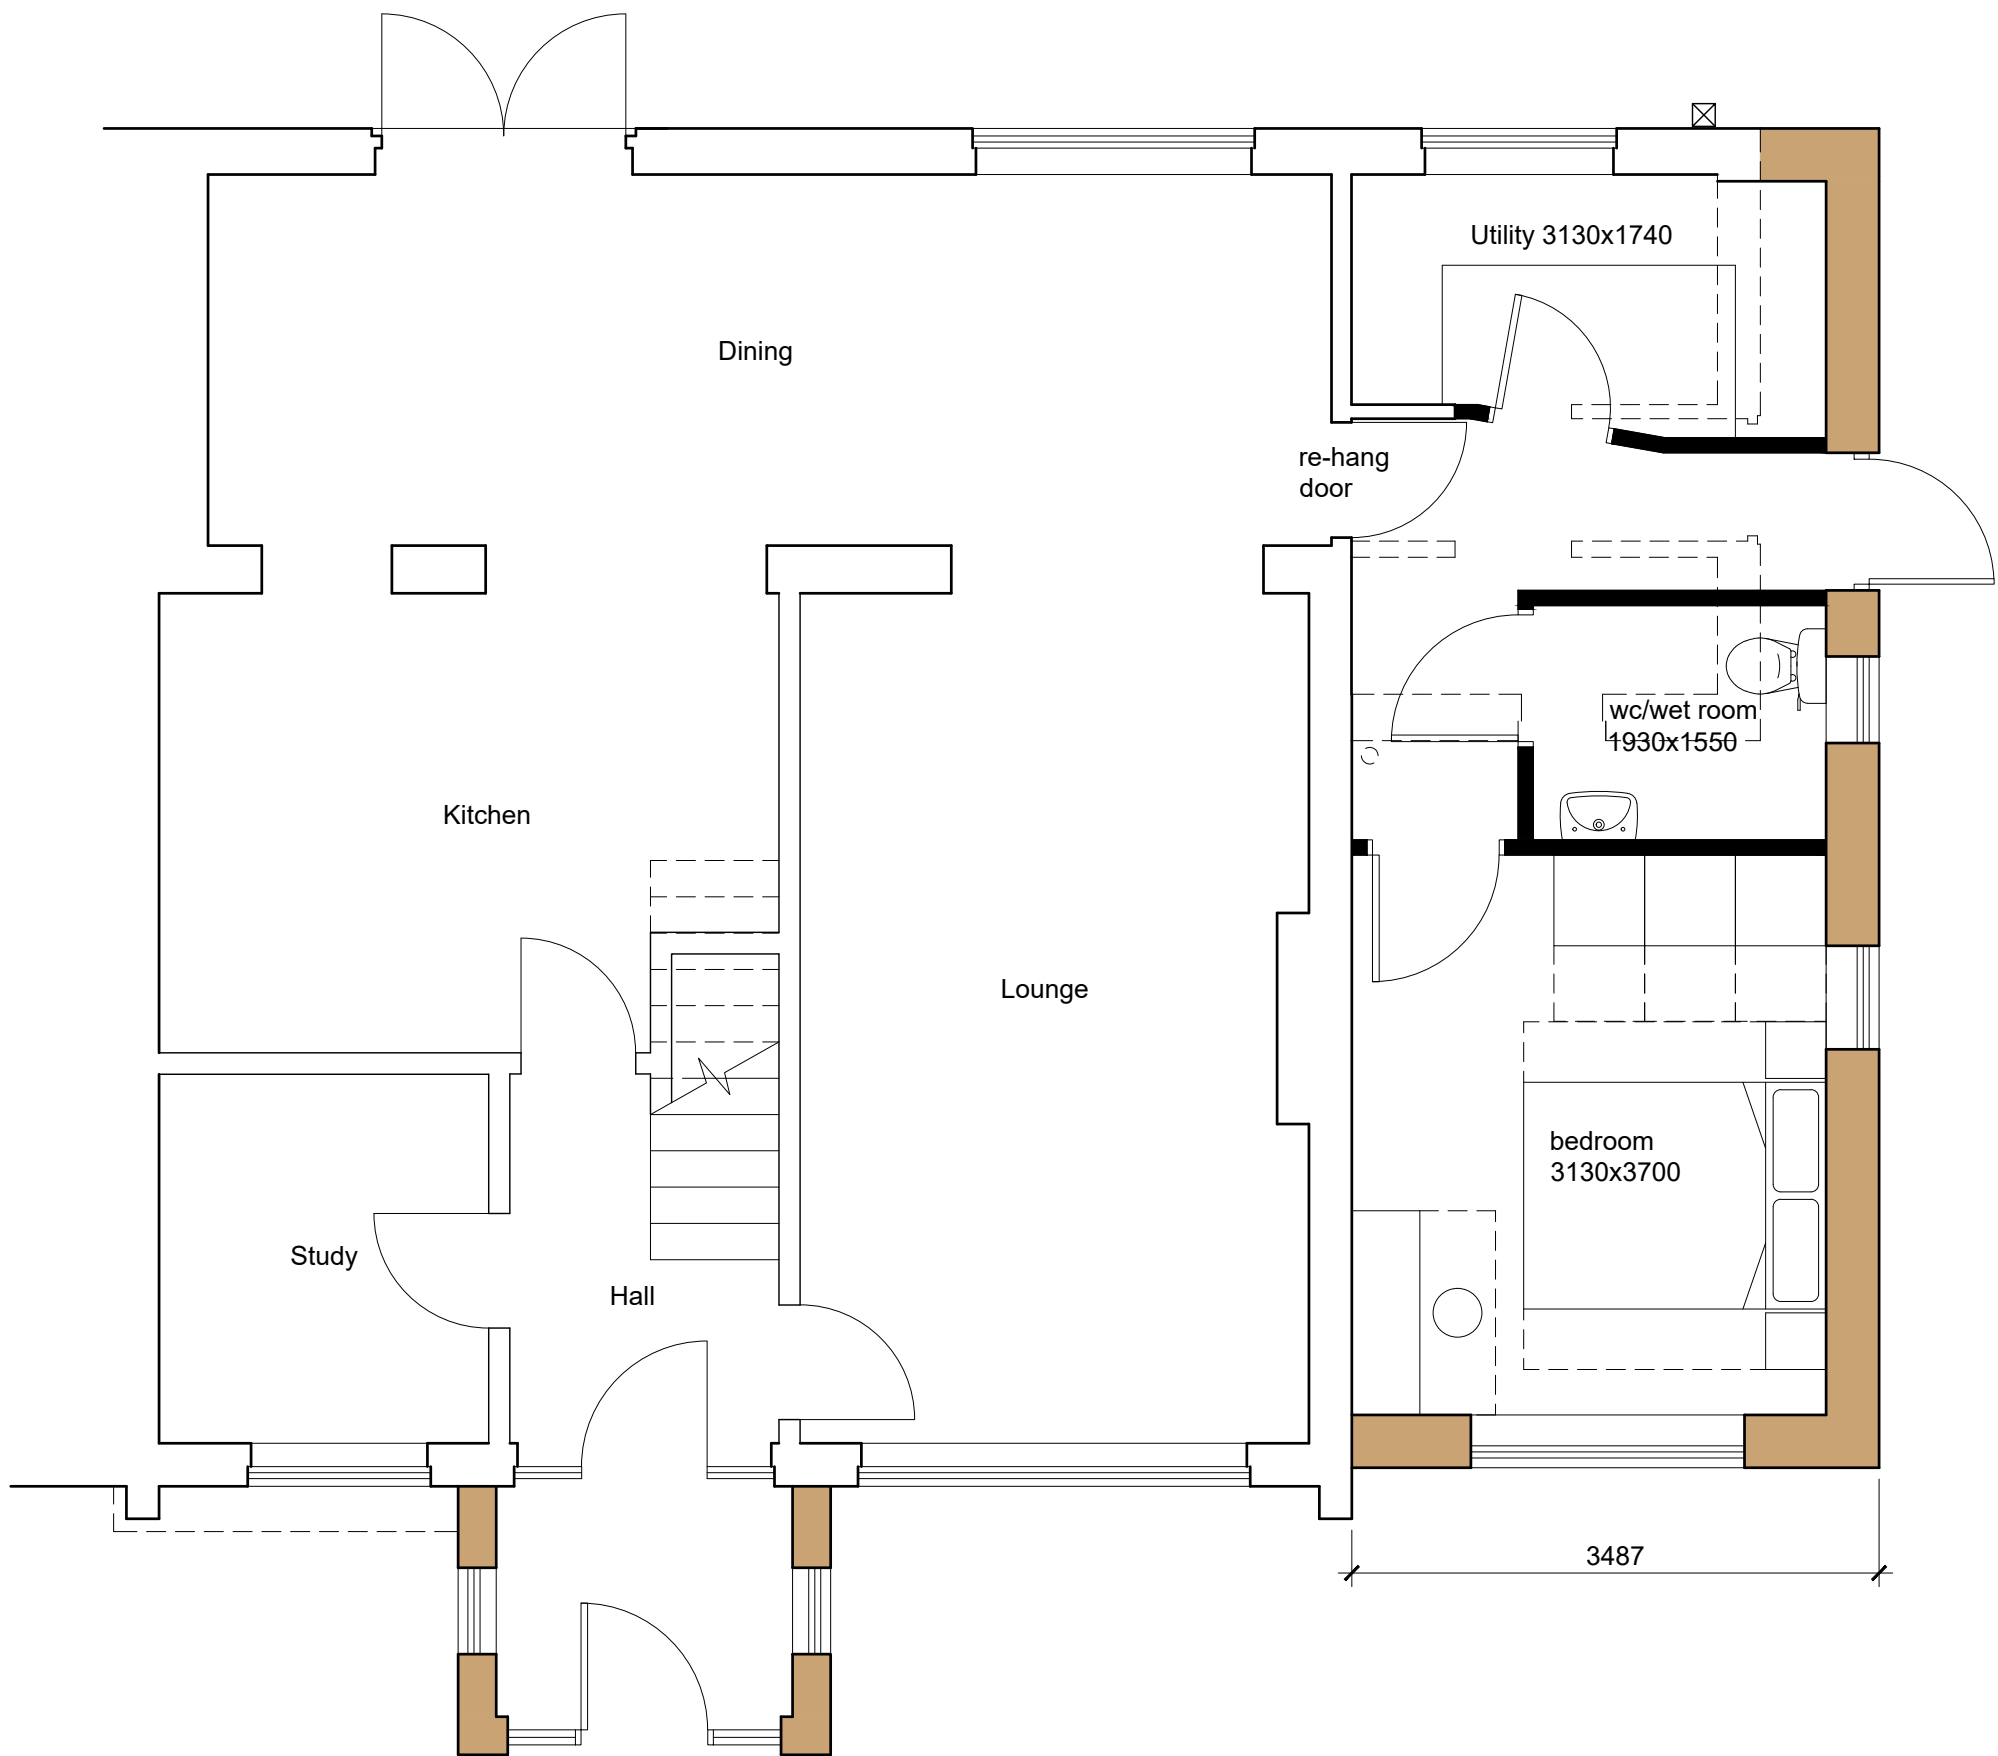

Ground Floor Plan

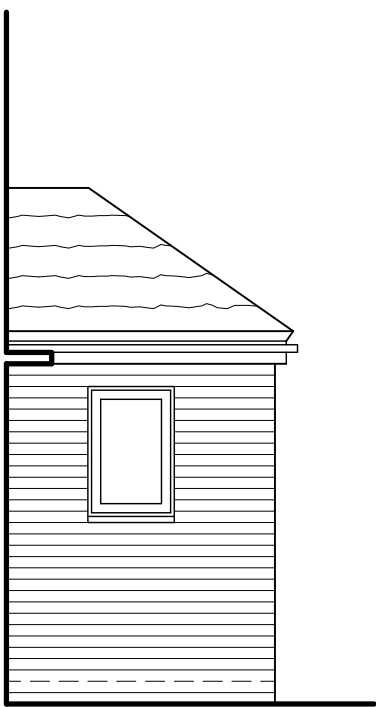


Side

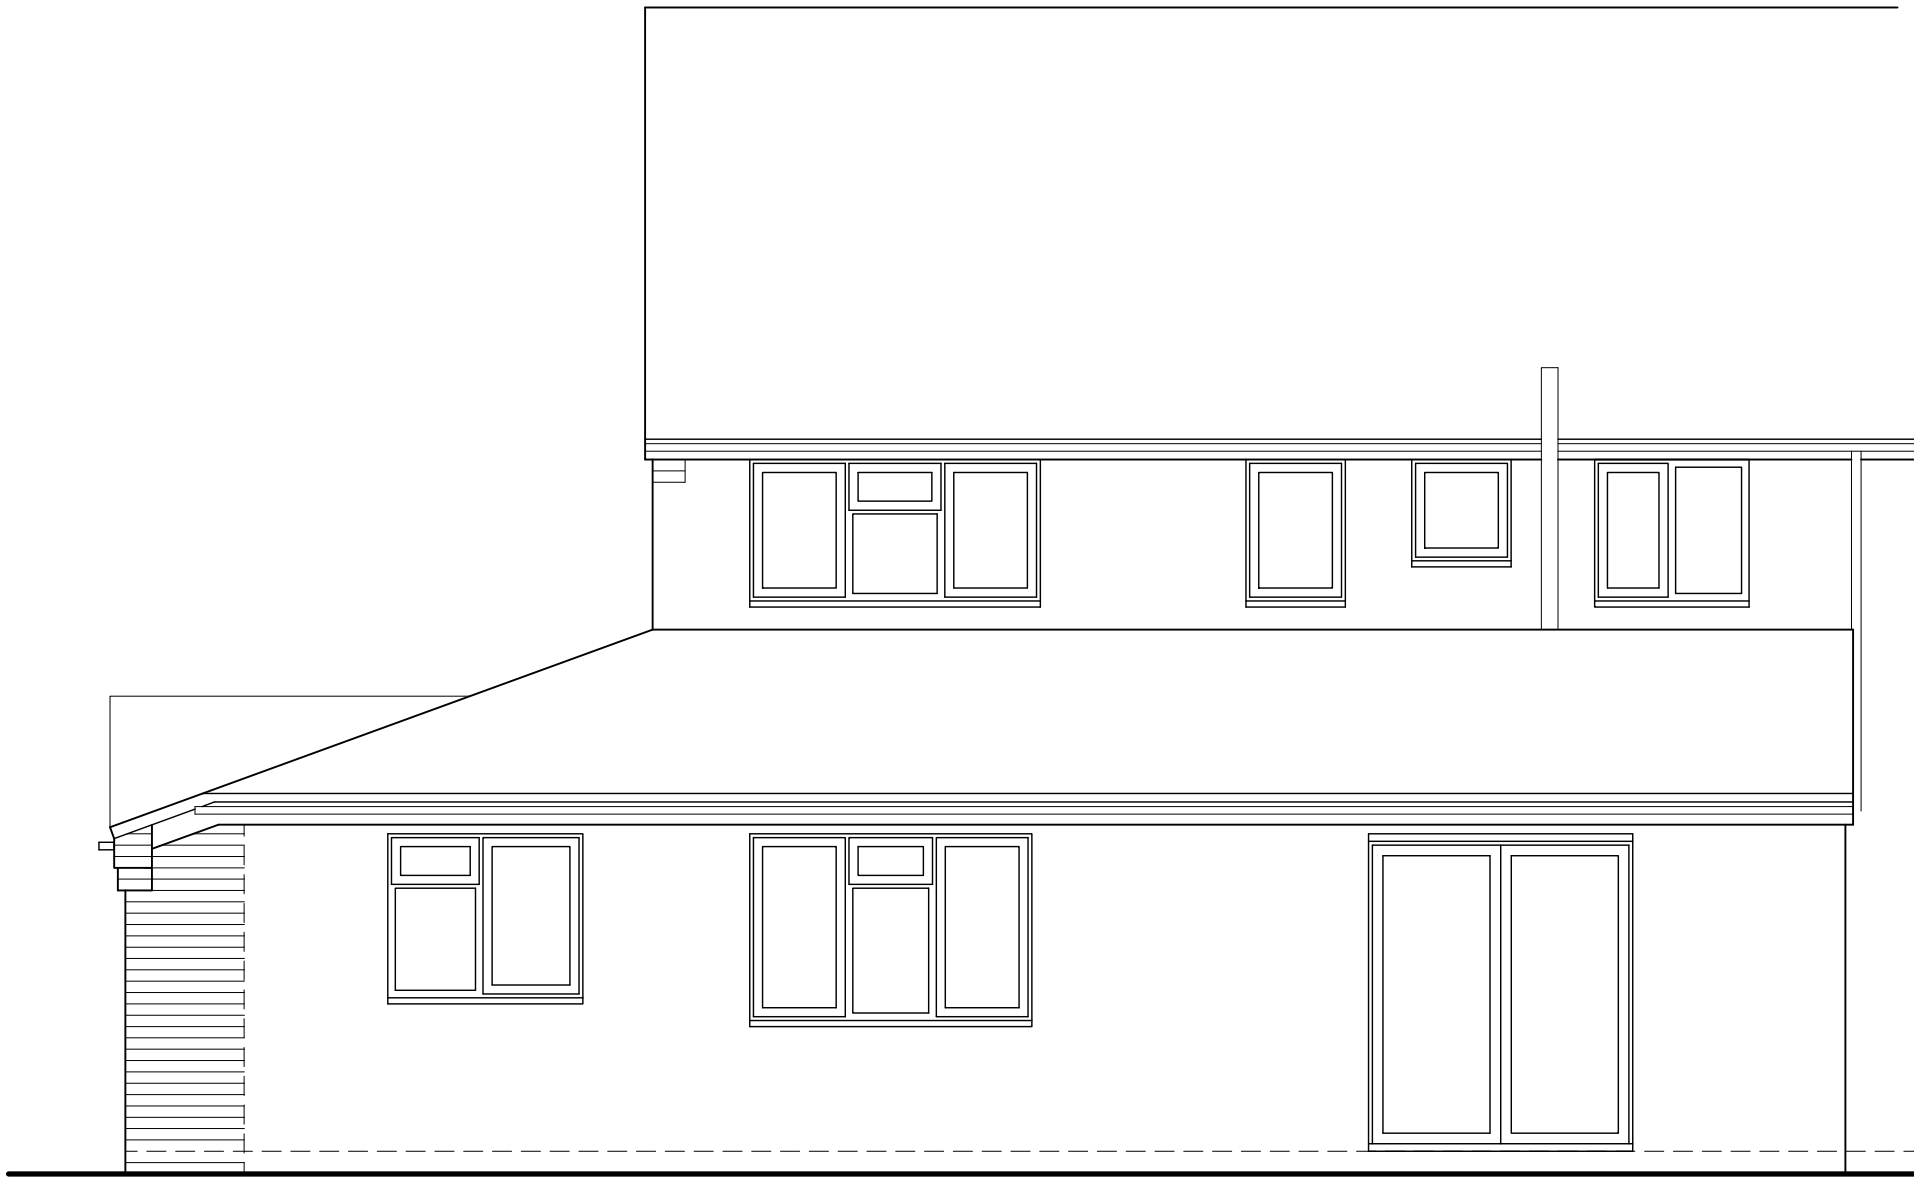

Rear

This drawing remains the Copyright of the architects and may not be reproduced in whole or in part without their written permission

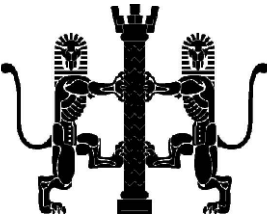

NOTES
Do not scale
Verify all dimensions on site before commencing any work or preparing any shop drawings
All building materials, components and workmanship to comply with the appropriate Public Health Acts, Building Regulations, British & European Standards and Codes of Practice and to the appropriate manufacturers recommendations.
For all specialist work see relevant drawings
All schemes to be set out completely including buildings, roads, drainage and levels prior to the commencement of works
Sites to be checked against Land Registry plans and any necessary Easements to be established
Any discrepancies, errors or omissions to be reported to the architect for further instructions before commencement of works

K		
J		
H		
G		
F		
E		
D		
C		
01.07.26	Materials note added	JR
B		
30.06.26	Door omitted window in lieu side elev	JR
A		
22.06.26	Porch added, internal door & section	JR
Date	Revisions	By

DAC

Architects

21 Stone Street, Gravesend, Kent, DA11 0NP
Tel: 01474 566996 Fax: 01474 320374
Design@DACarchitects.co.uk

Project Title		
Extension to 64 Wilberforce Way Gravesend Kent DA12 5DH		
Client		
Mr & Mrs Dolley		
Drawing Title		
Plan and Elevations		
As Proposed		
Scale	Date	Drawn By
1:50@A1	18/06/26	JR
Project No.	Dwg. No.	Rev.
5524	D-05	C