



OUTLINE OF No8


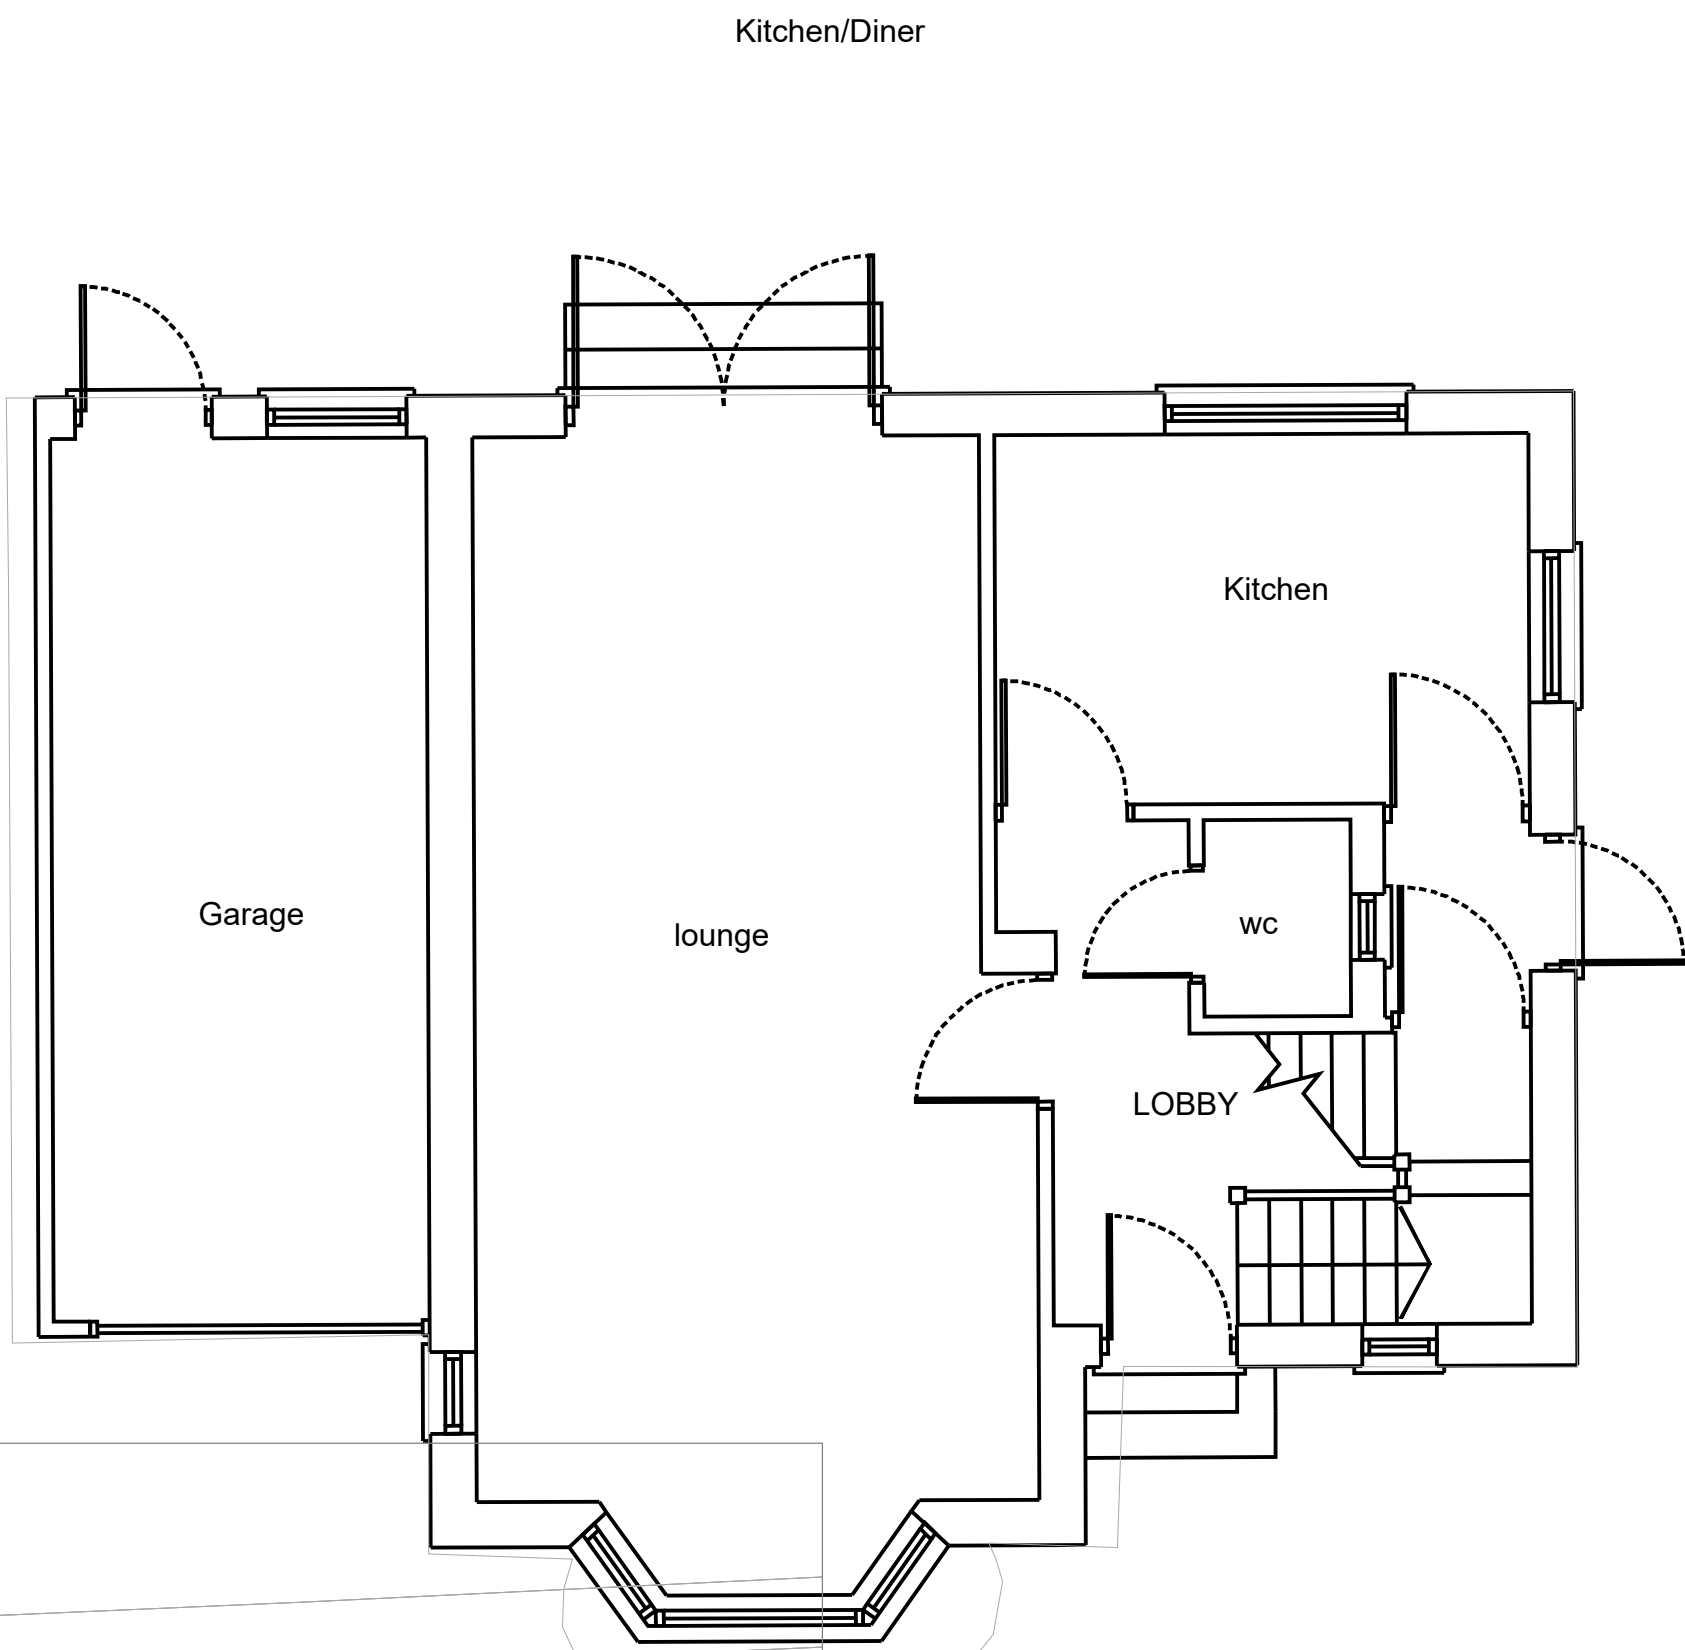


EXISTING GROUND FLOOR PLAN


OUTLINE OF No12

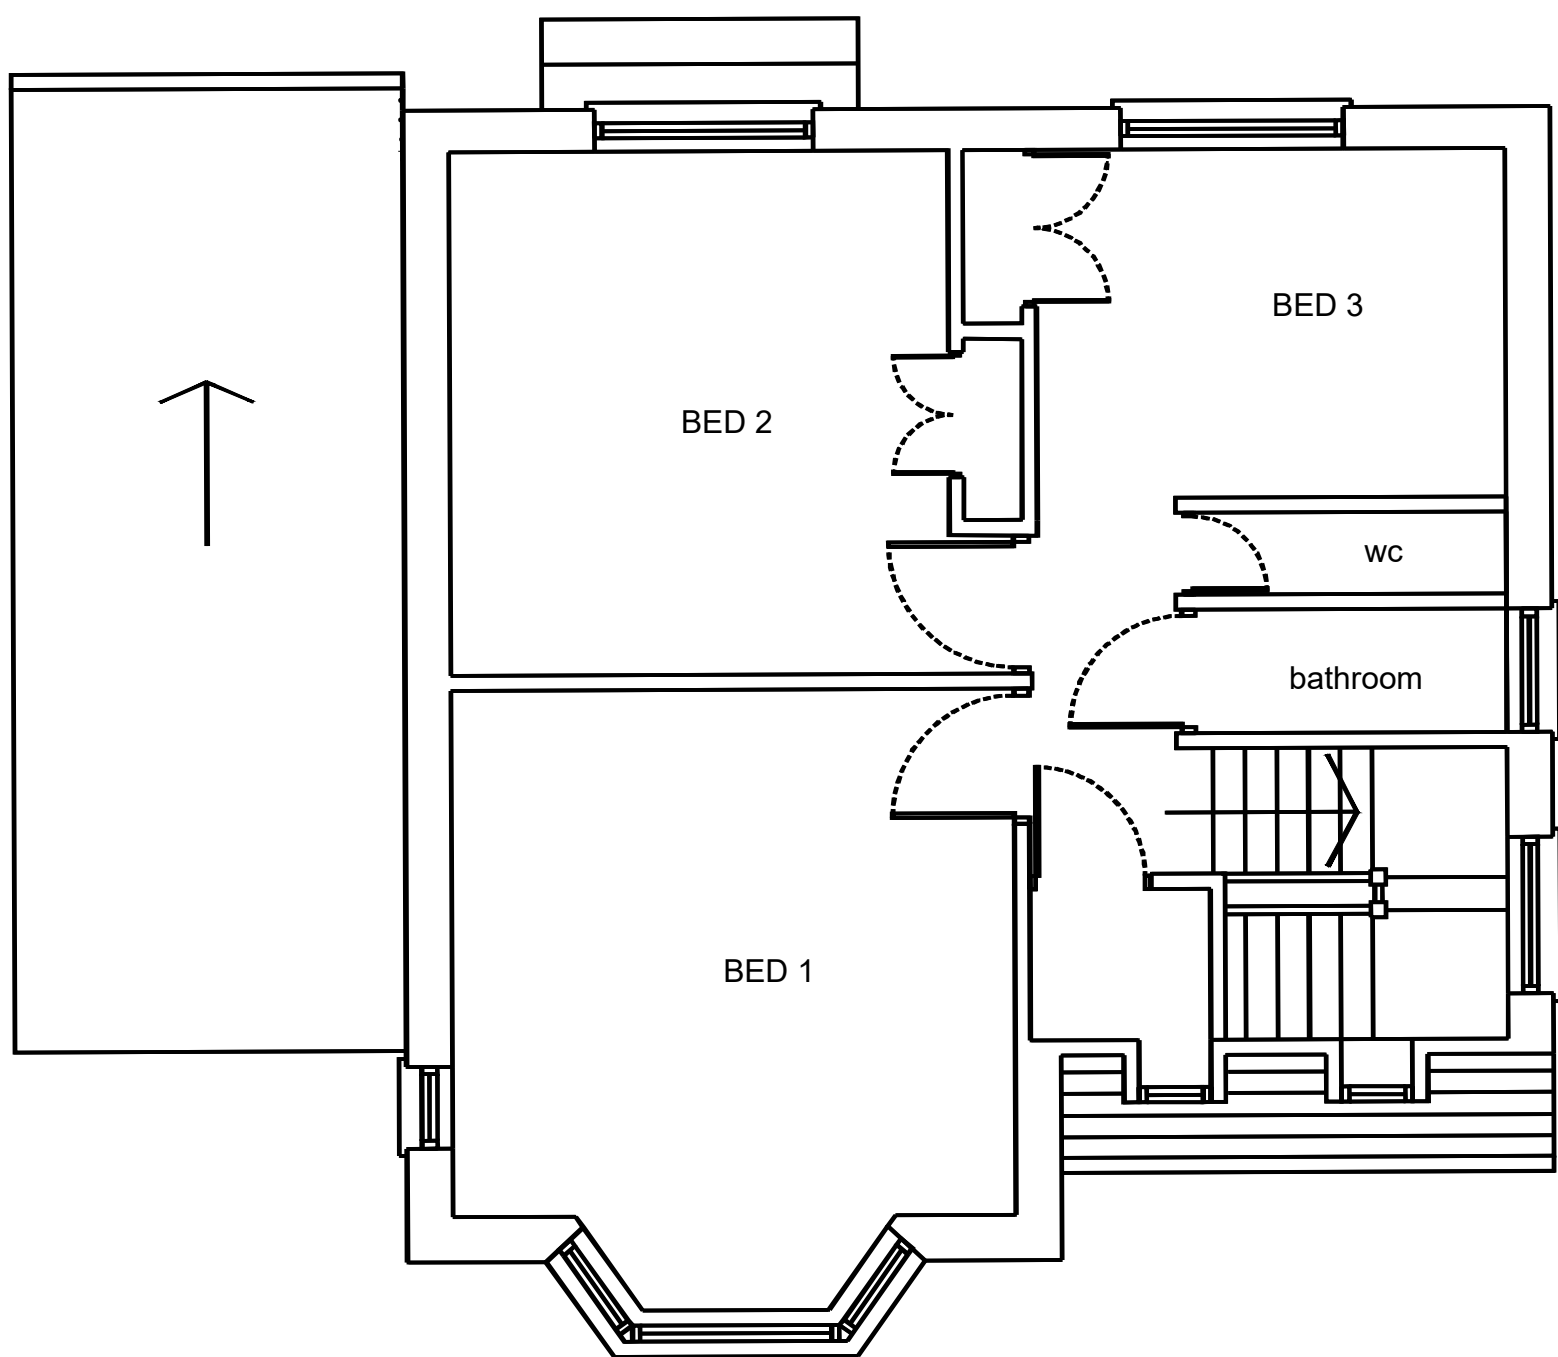


EXISTING FIRST FLOOR PLAN

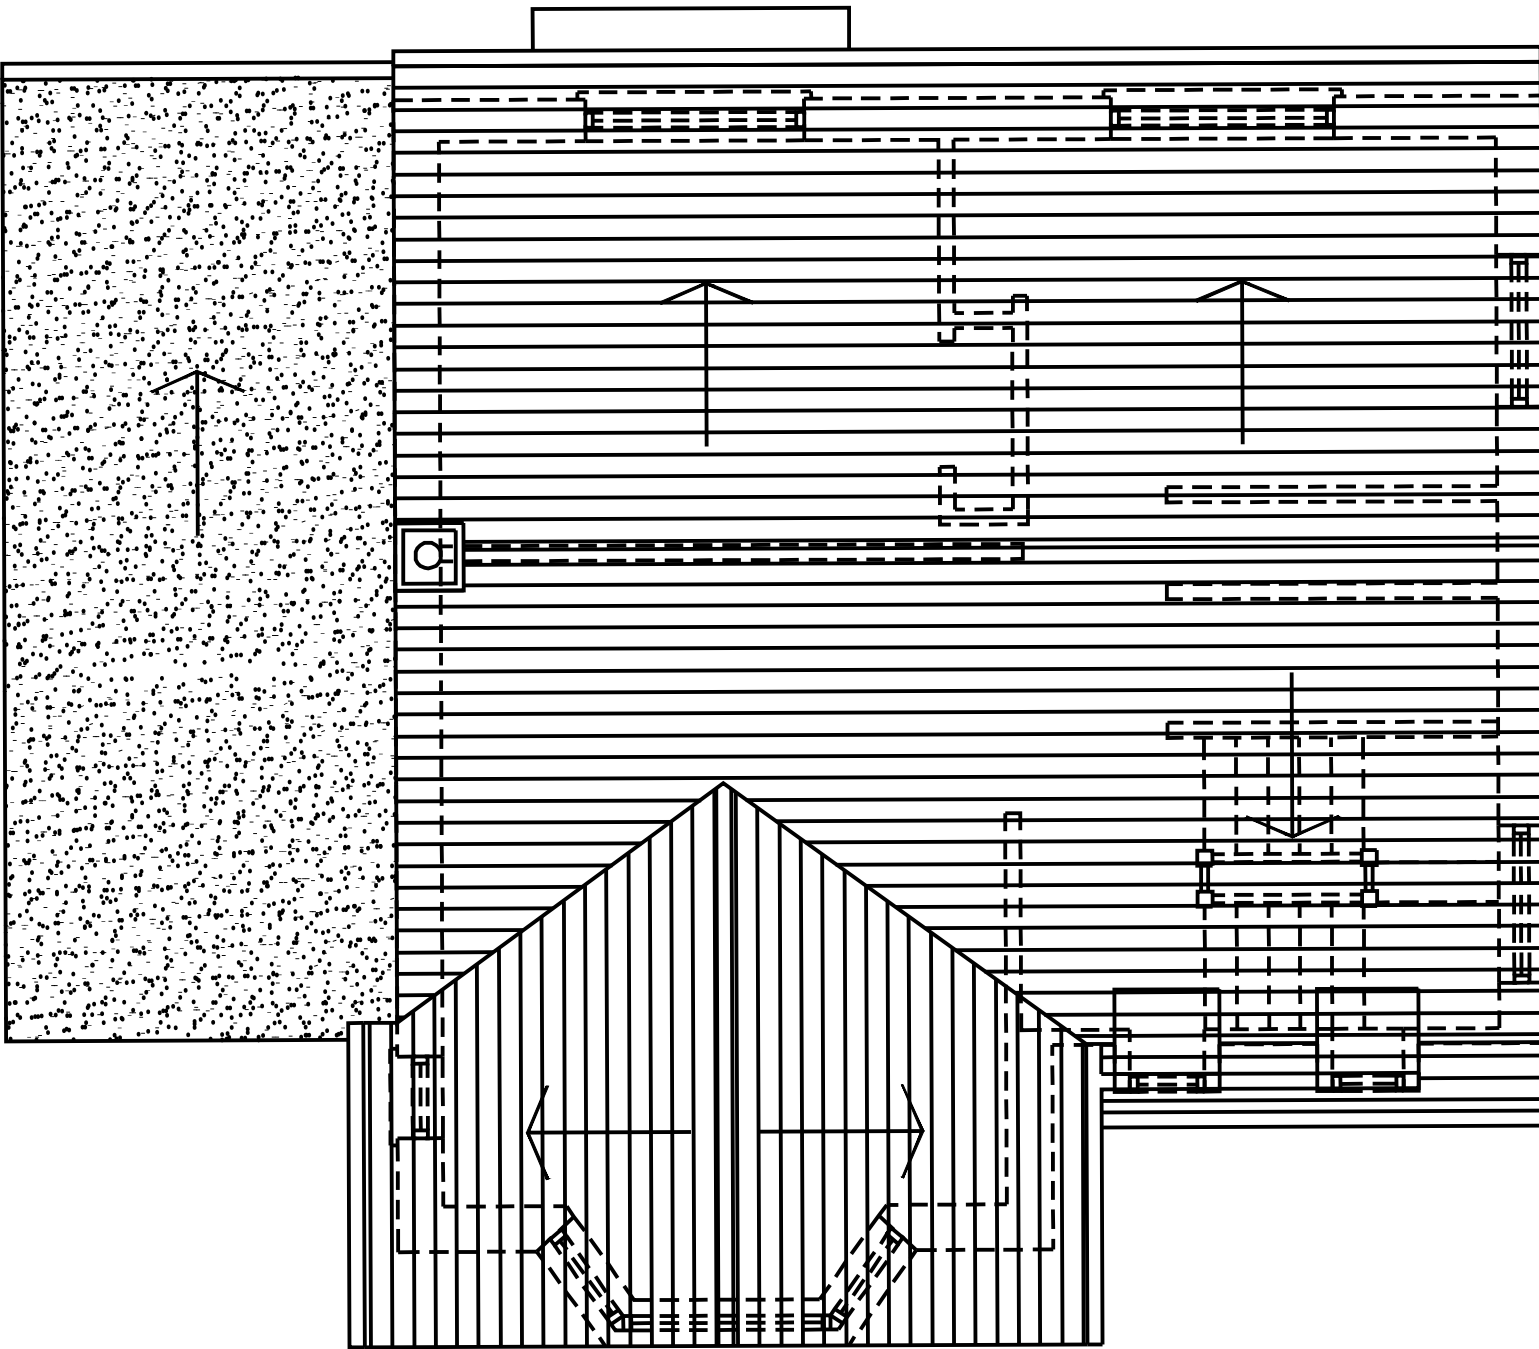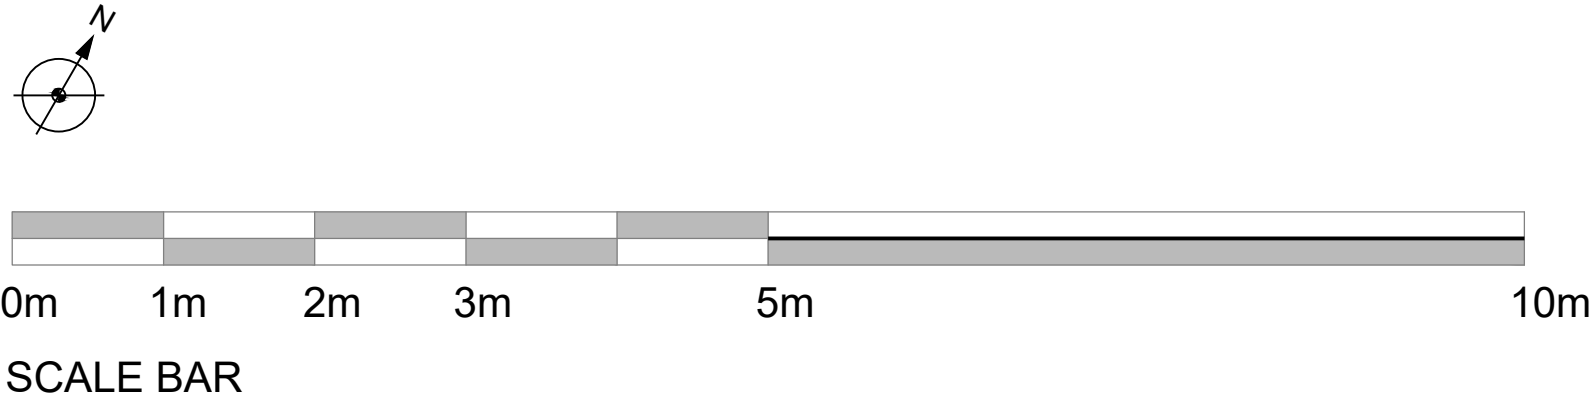

EXISTING ROOF PLAN

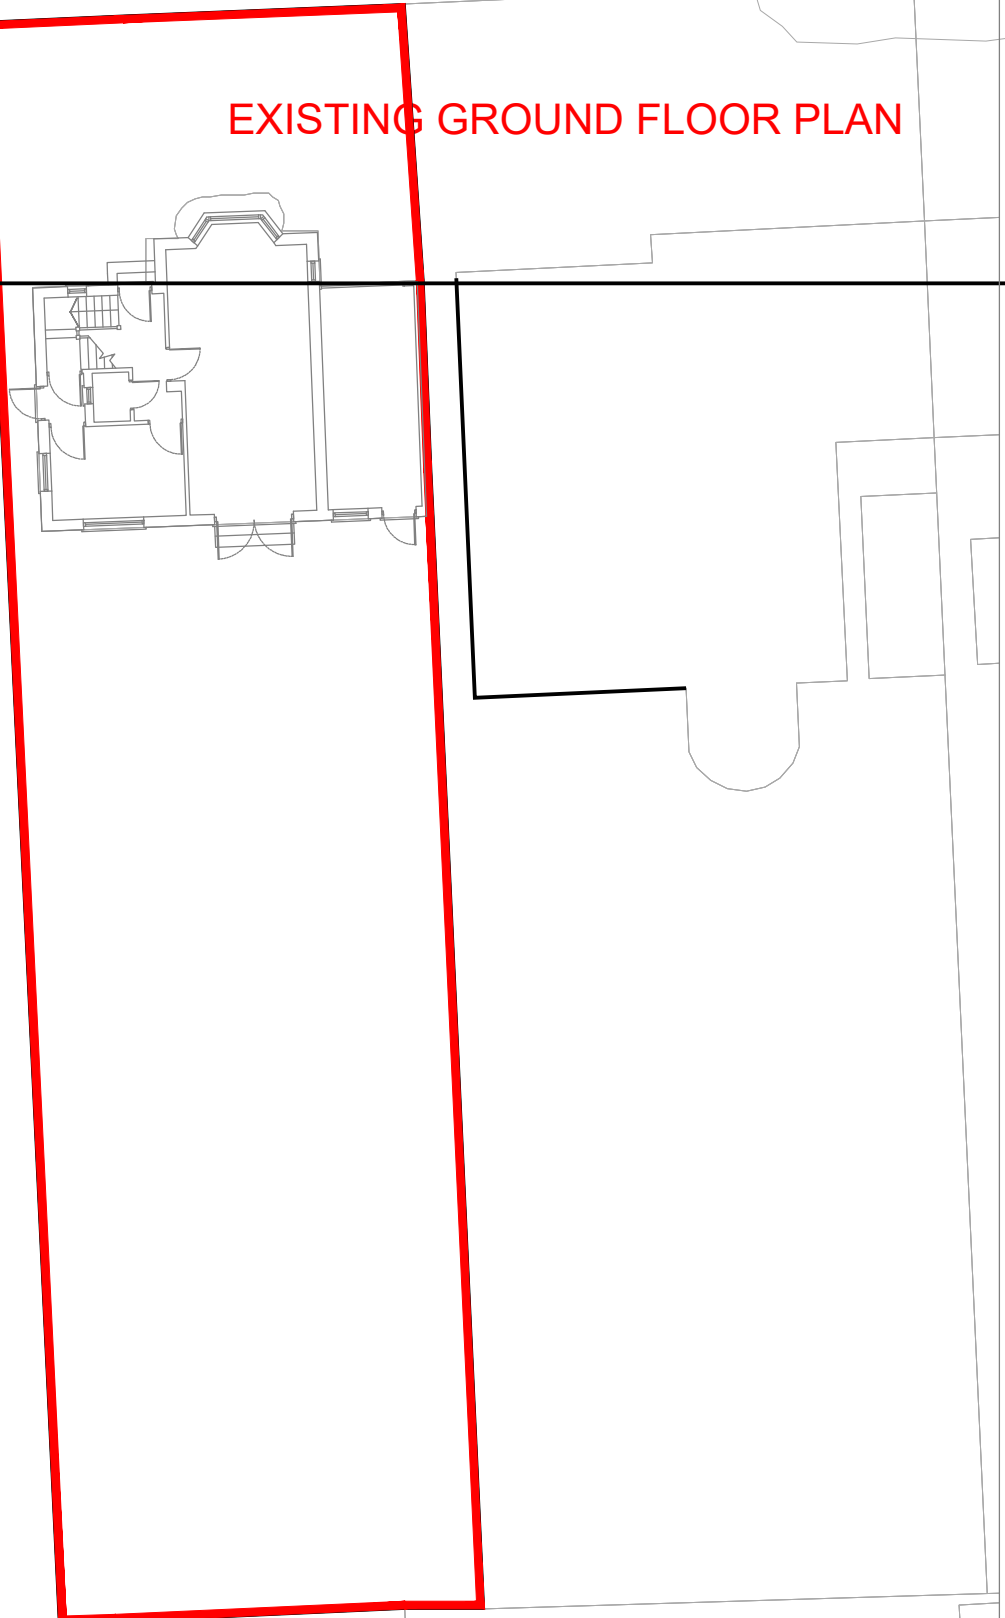

SITE BLOCK PLAN
@1:200 SCALE

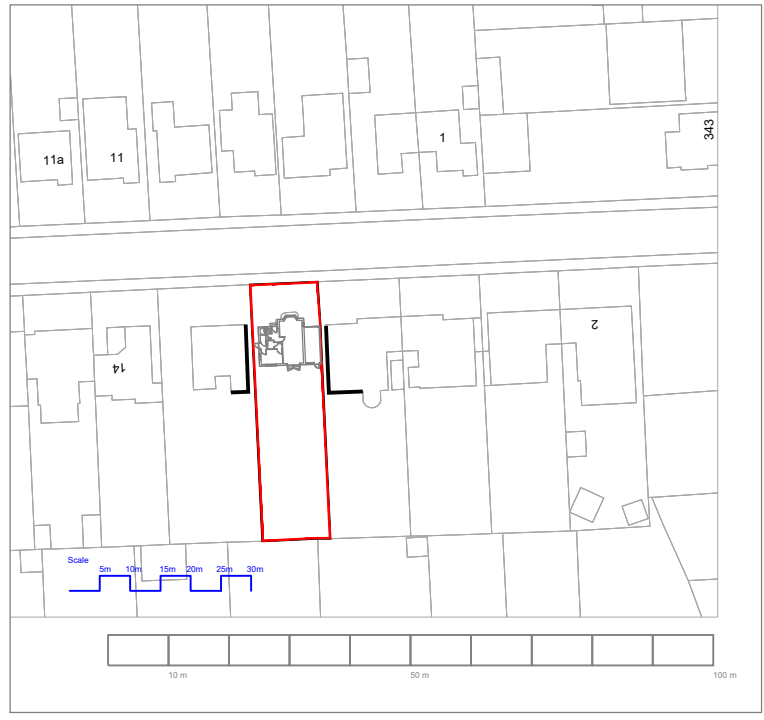

SITE LOCATION PLAN
@1:1250 SCALE

- NOTES
- DO NOT SCALE FROM THIS DRAWING.
 - ALL DIMENSIONS MUST BE CHECKED ON SITE.
 - ALL RIGHTS RESERVED. NO REPRODUCTION IN ANY MATERIAL FORM IS PERMITTED WITHOUT CONSENT.
 - THIS DRAWING IS COPYRIGHT OF KENT ARCHITECTURAL SERVICES.

client
MR & MRS SINGH

project
**10 BRENCHLEY AVENUE
GRAVESEND, KENT, DA11 7RQ**

title
**EXISTING FLOOR
PLANS**

scales
1:50@A1

date **27.09.2022** drawn **MSS** size **A1**

drawing no. **BA-001-500** revision **P2**