


SCALE BAR




EXISTING FRONT ELEVATION



EXISTING REAR ELEVATION

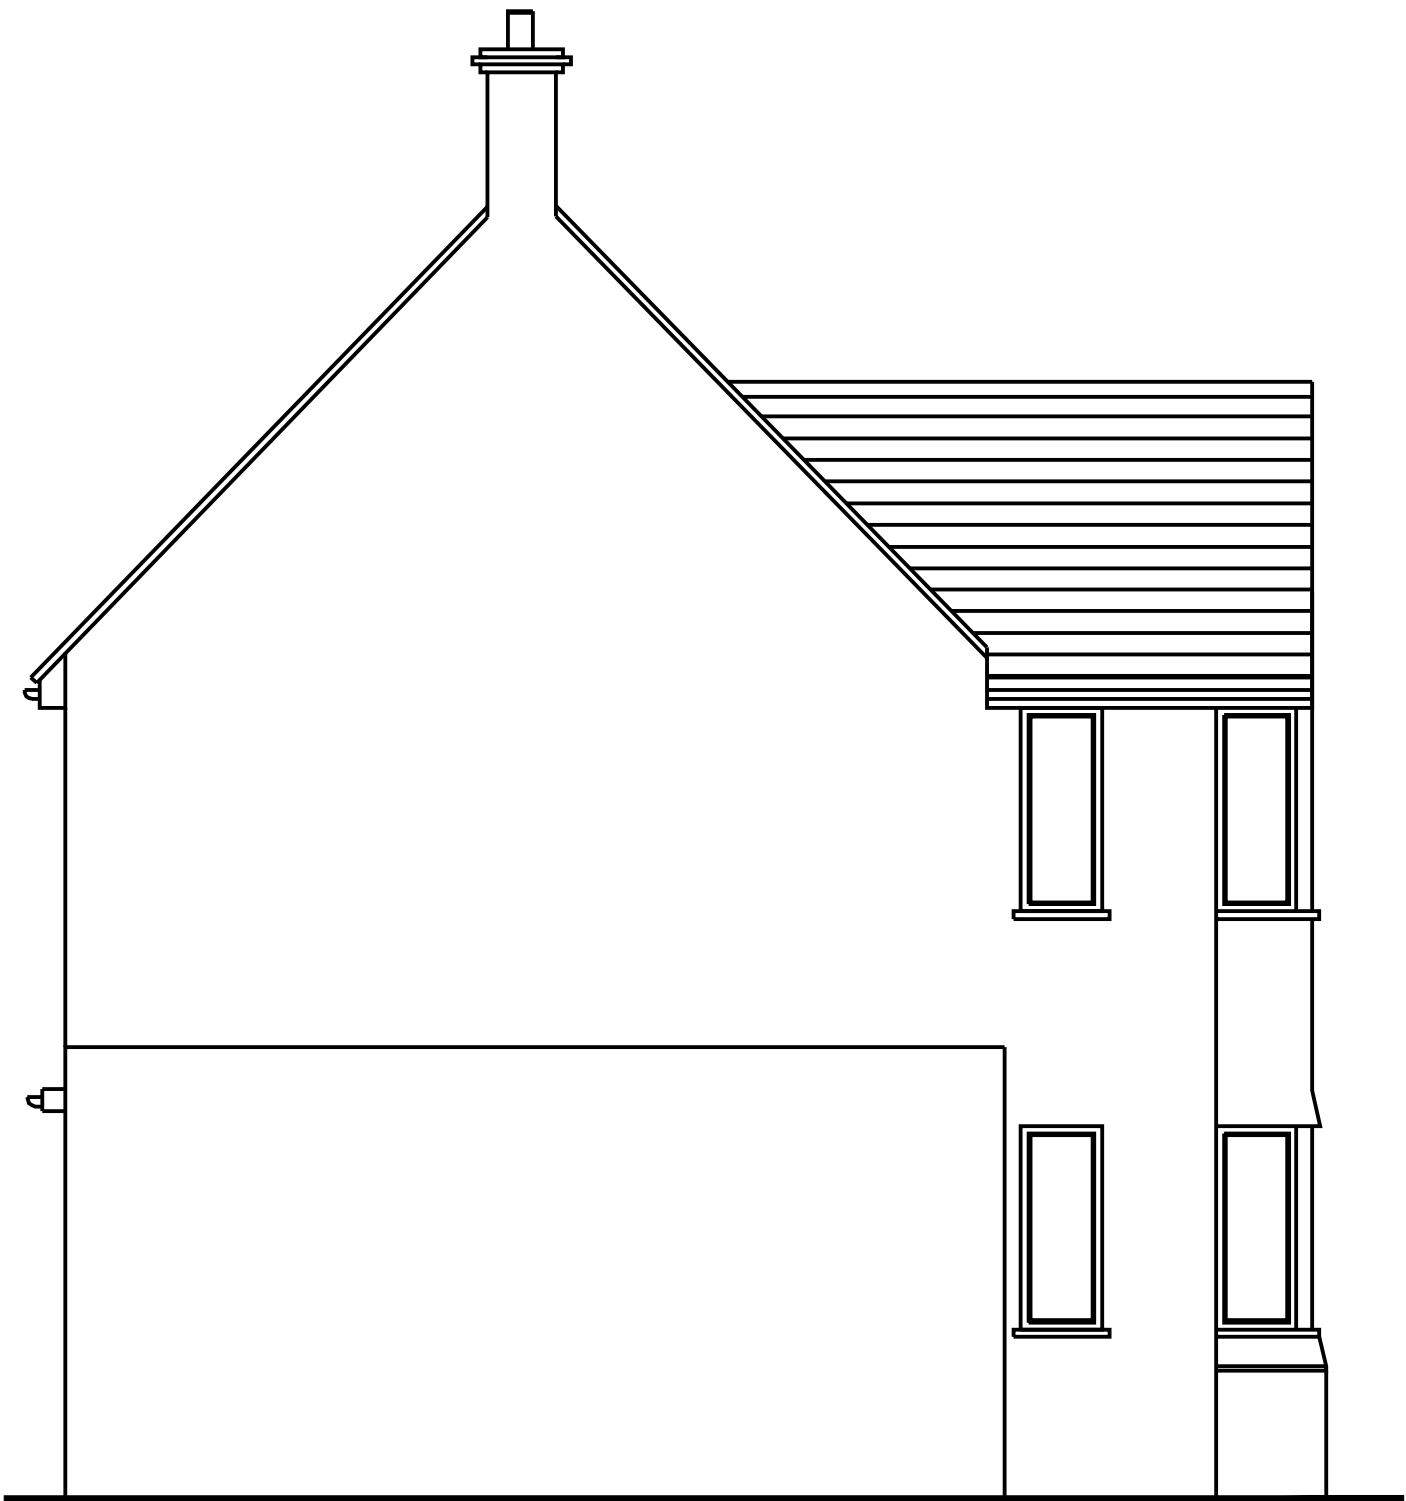

EXISTING SIDE ELEVATION

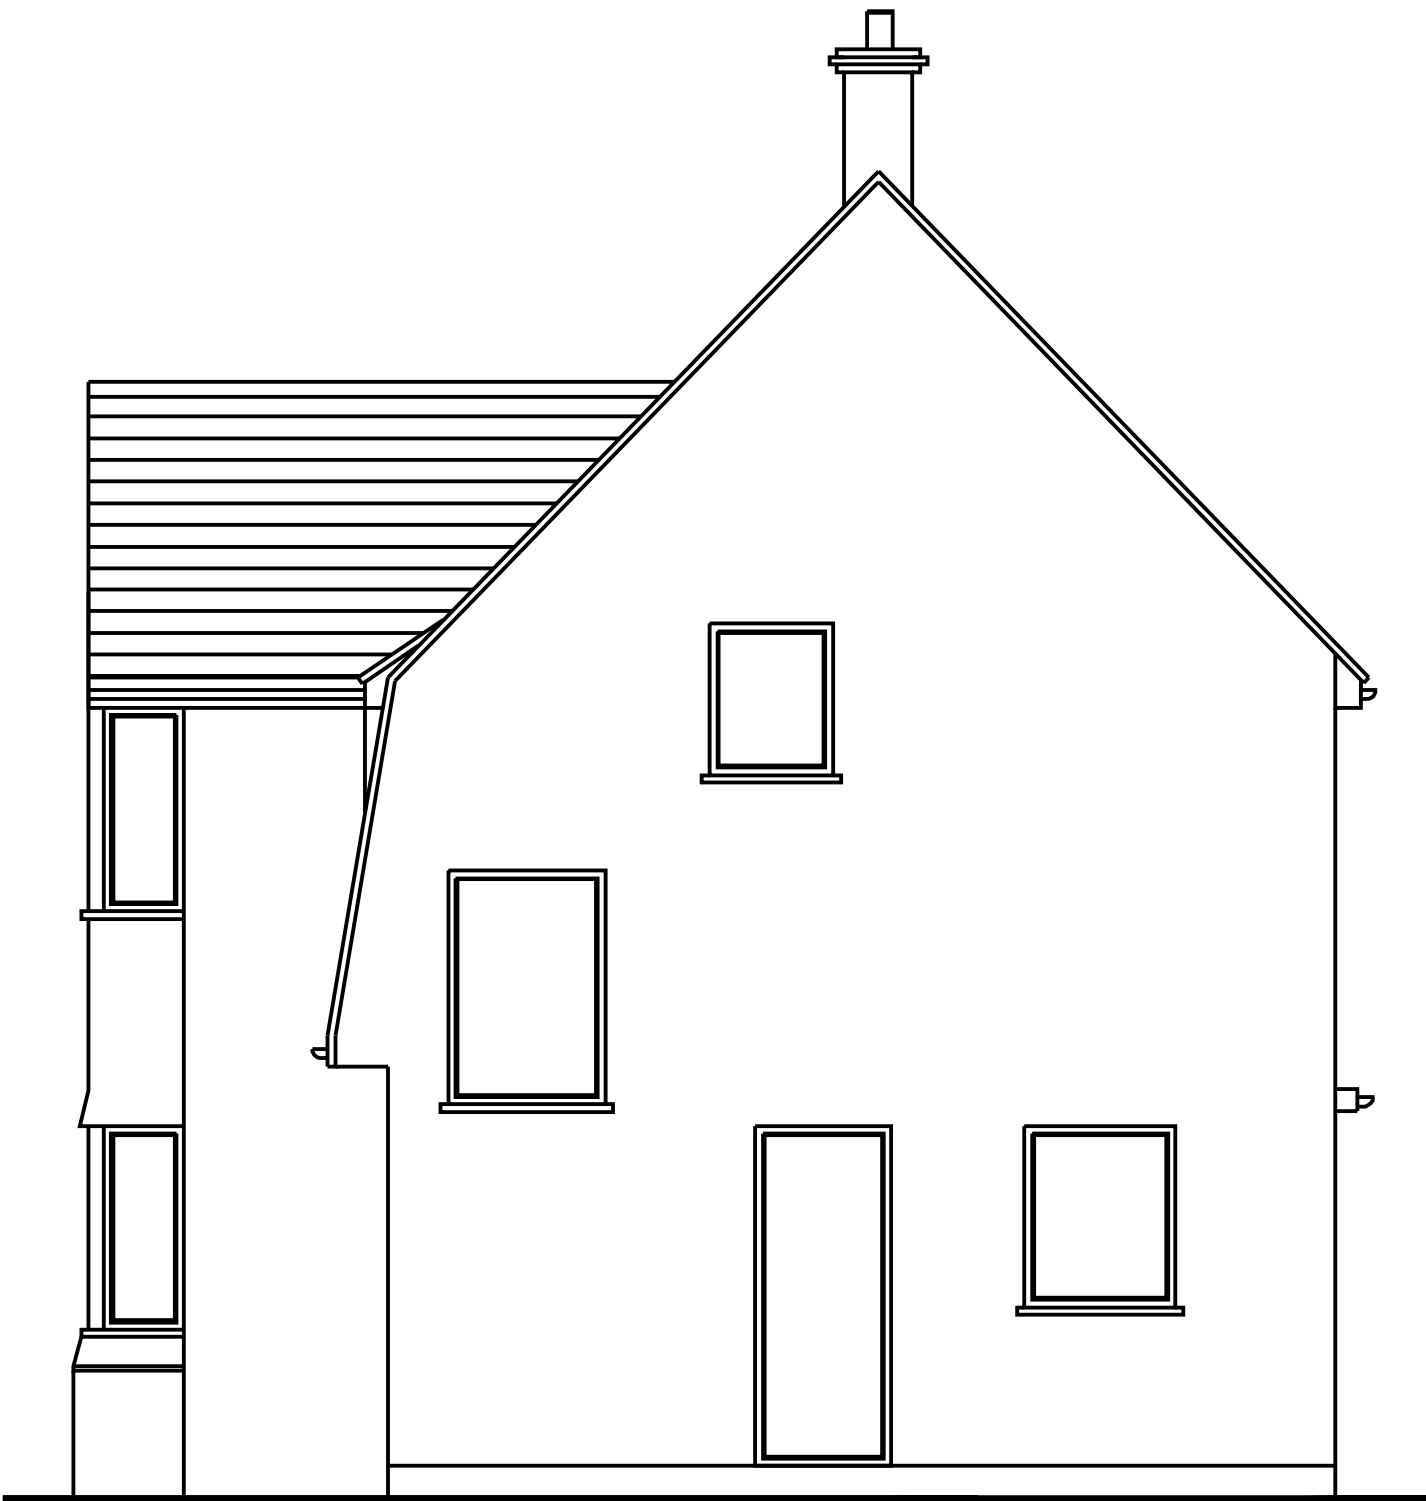

EXISTING SIDE ELEVATION

NOTES		
- DO NOT SCALE FROM THIS DRAWING. - ALL DIMENSIONS MUST BE CHECKED ON SITE. - ALL RIGHTS RESERVED. NO REPRODUCTION IN ANY MATERIAL FORM IS PERMITTED WITHOUT CONSENT. - THIS DRAWING IS COPYRIGHT OF KENT ARCHITECTURAL SERVICES.		
client		
MR & MRS SINGH		
project		
10 BRENCHLEY AVENUE GRAVESEND, KENT, DA11 7RQ		
title		
EXISTING ELEVATIONS		
scales		
1:50@A1		
date	drawn	size
27.09.2022	MSS	A1
drawing no.	revision	
BA-001-510	P1	