




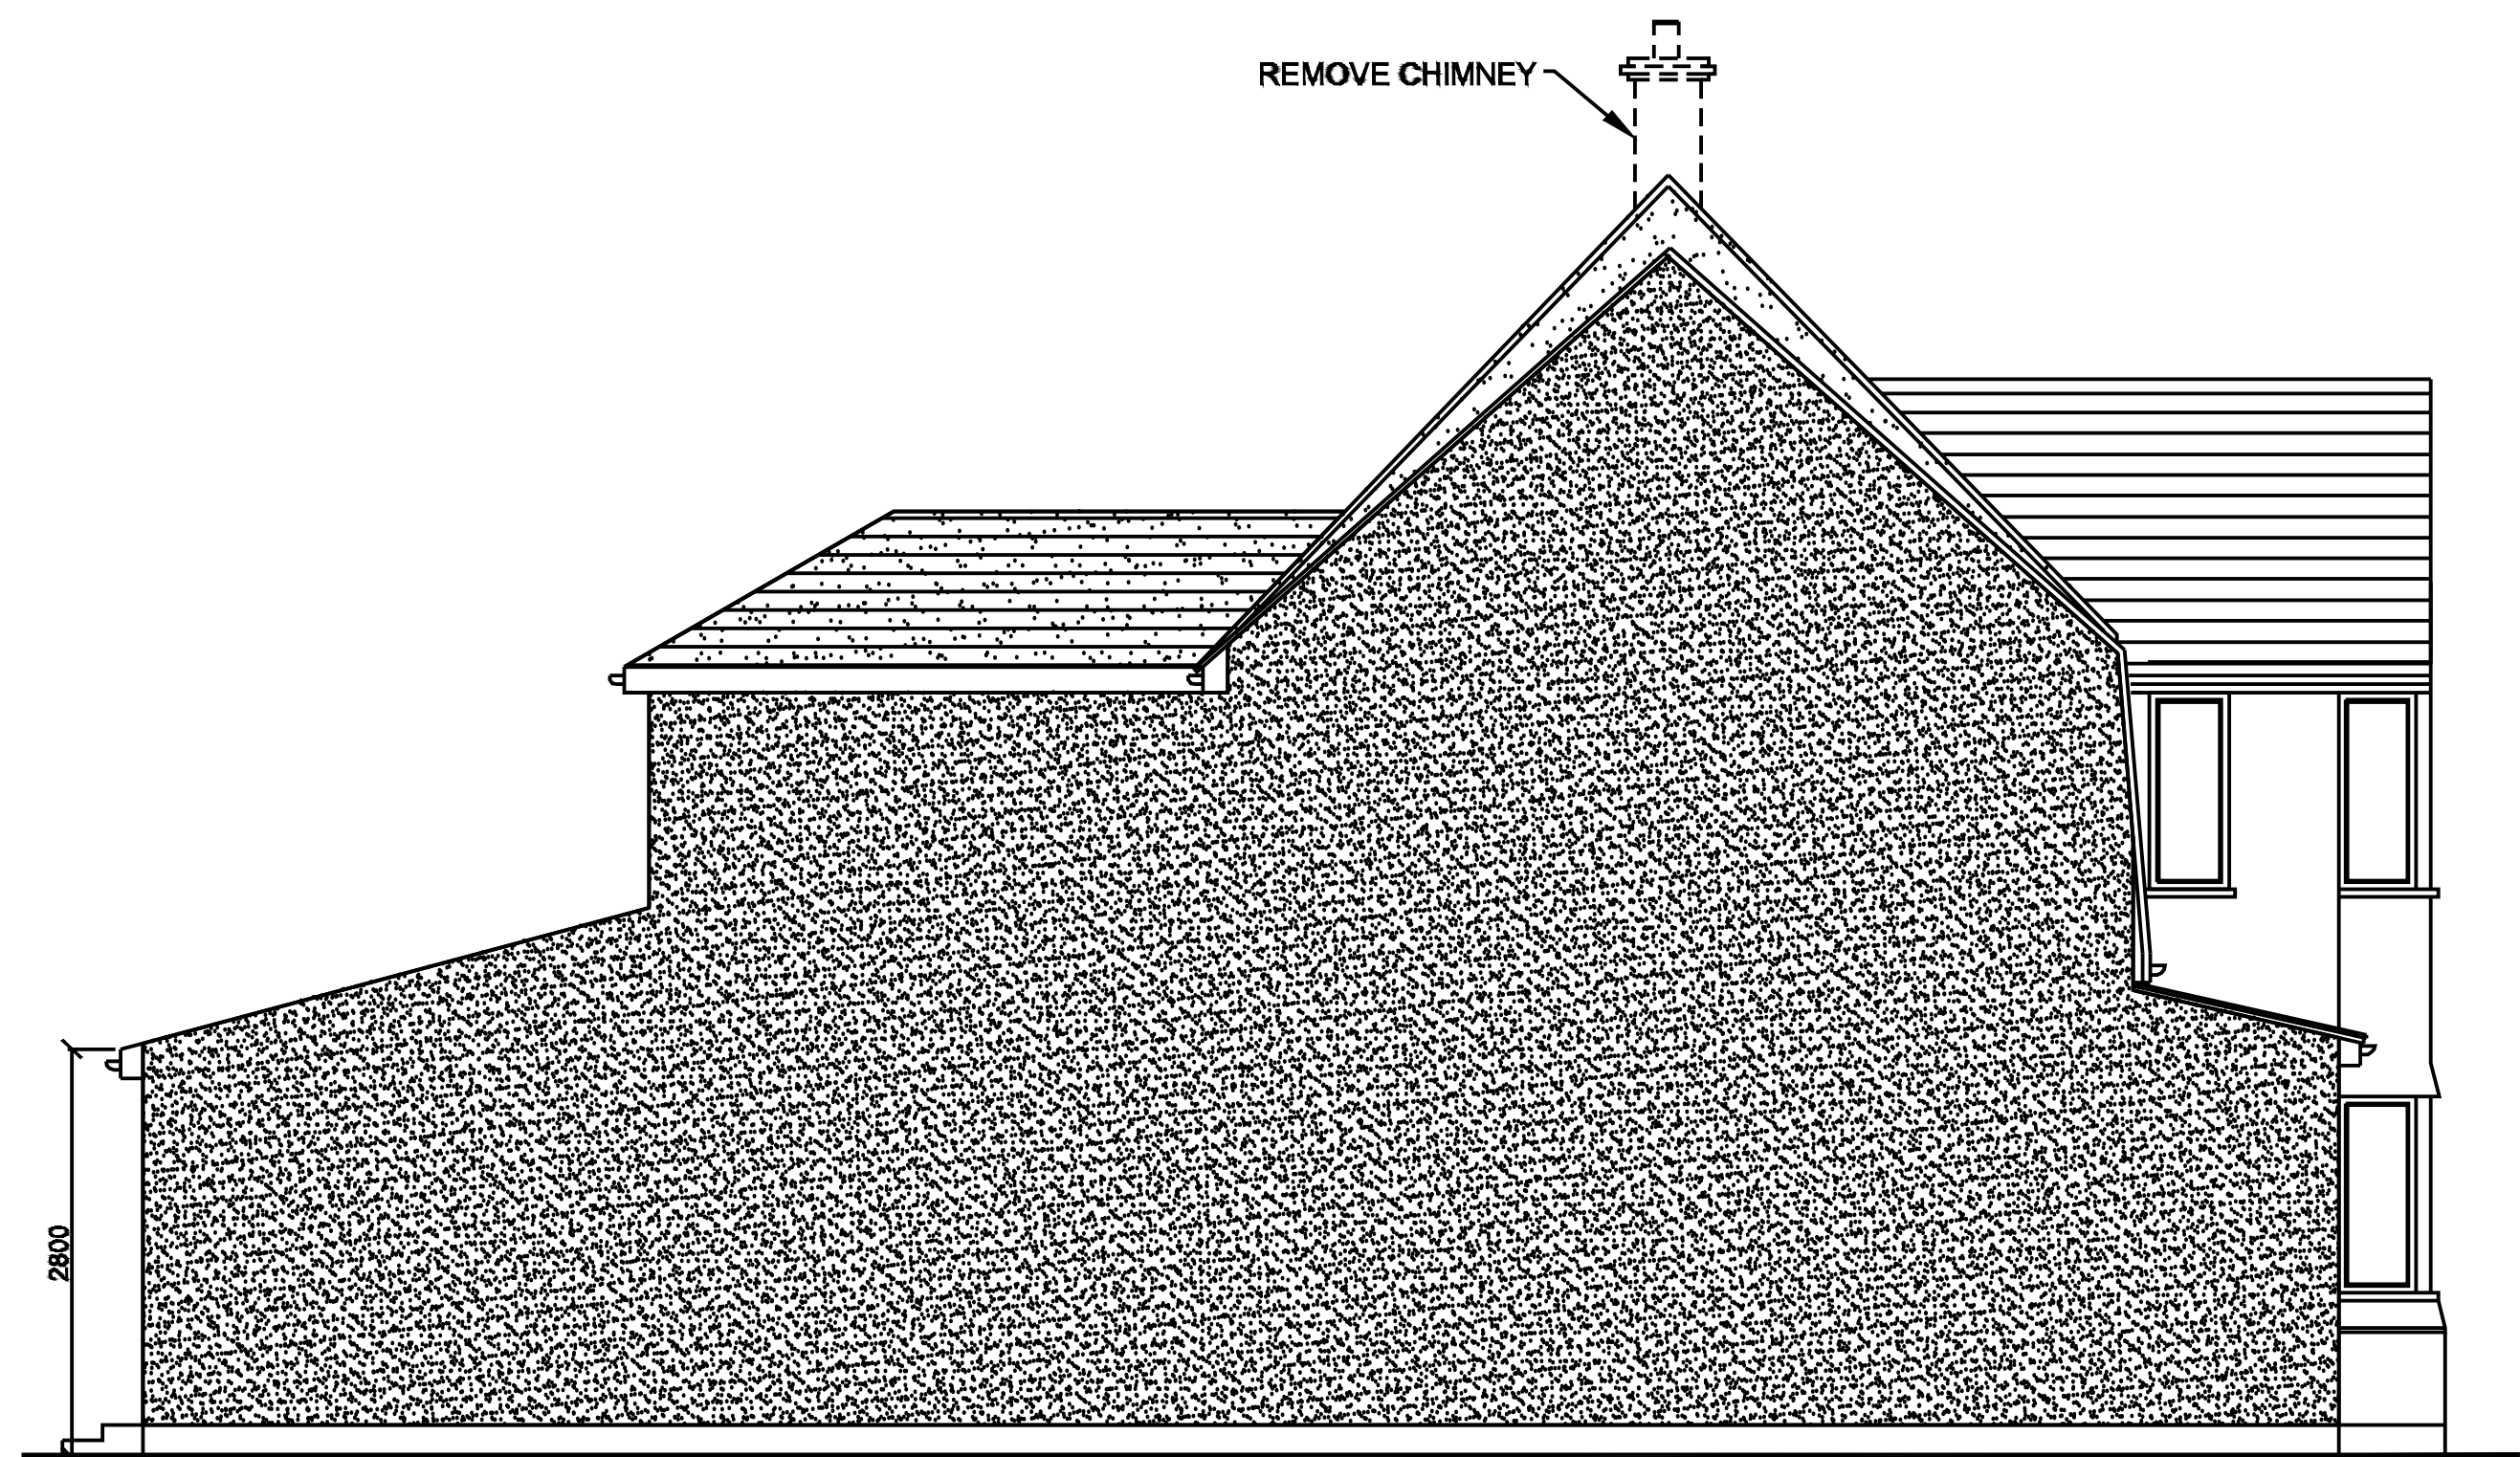


PROPOSED SIDE ELEVATION

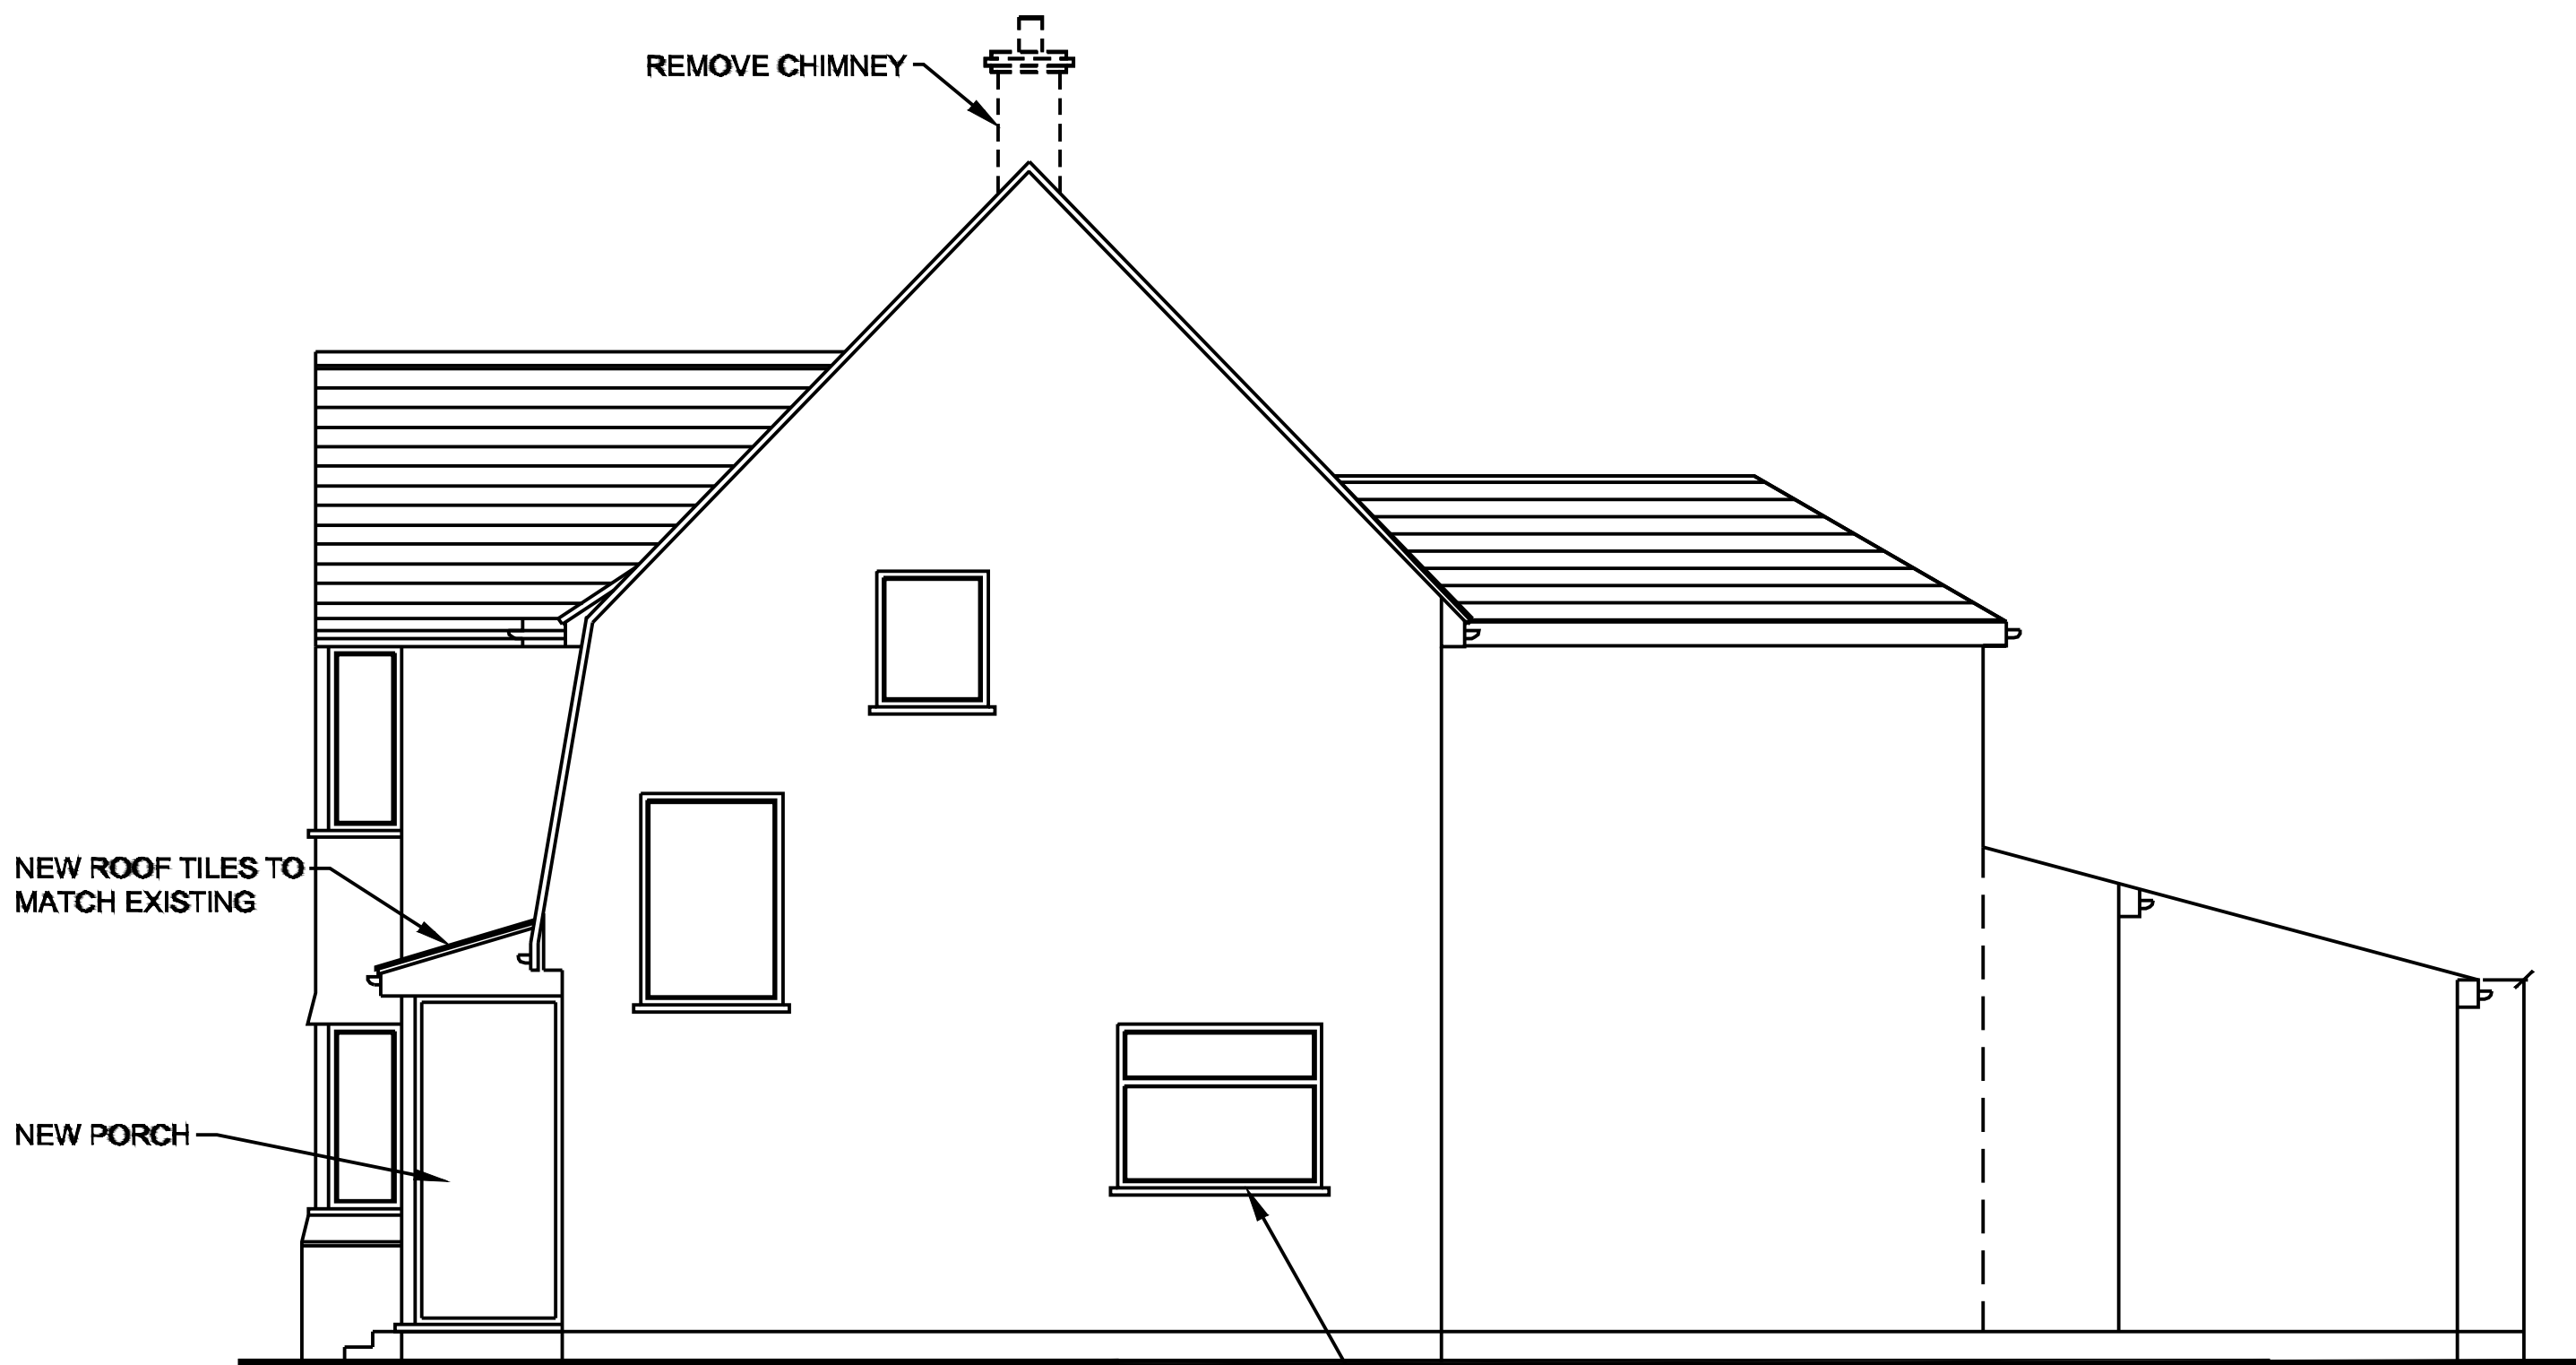

PROPOSED SIDE ELEVATION

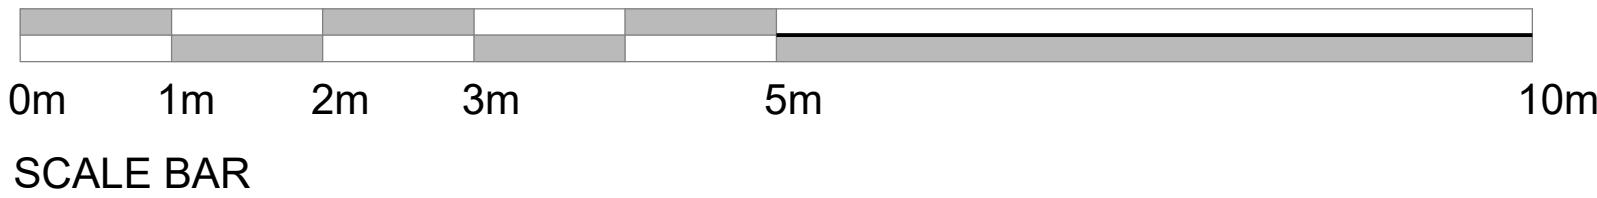

PROPOSED FRONT ELEVATION

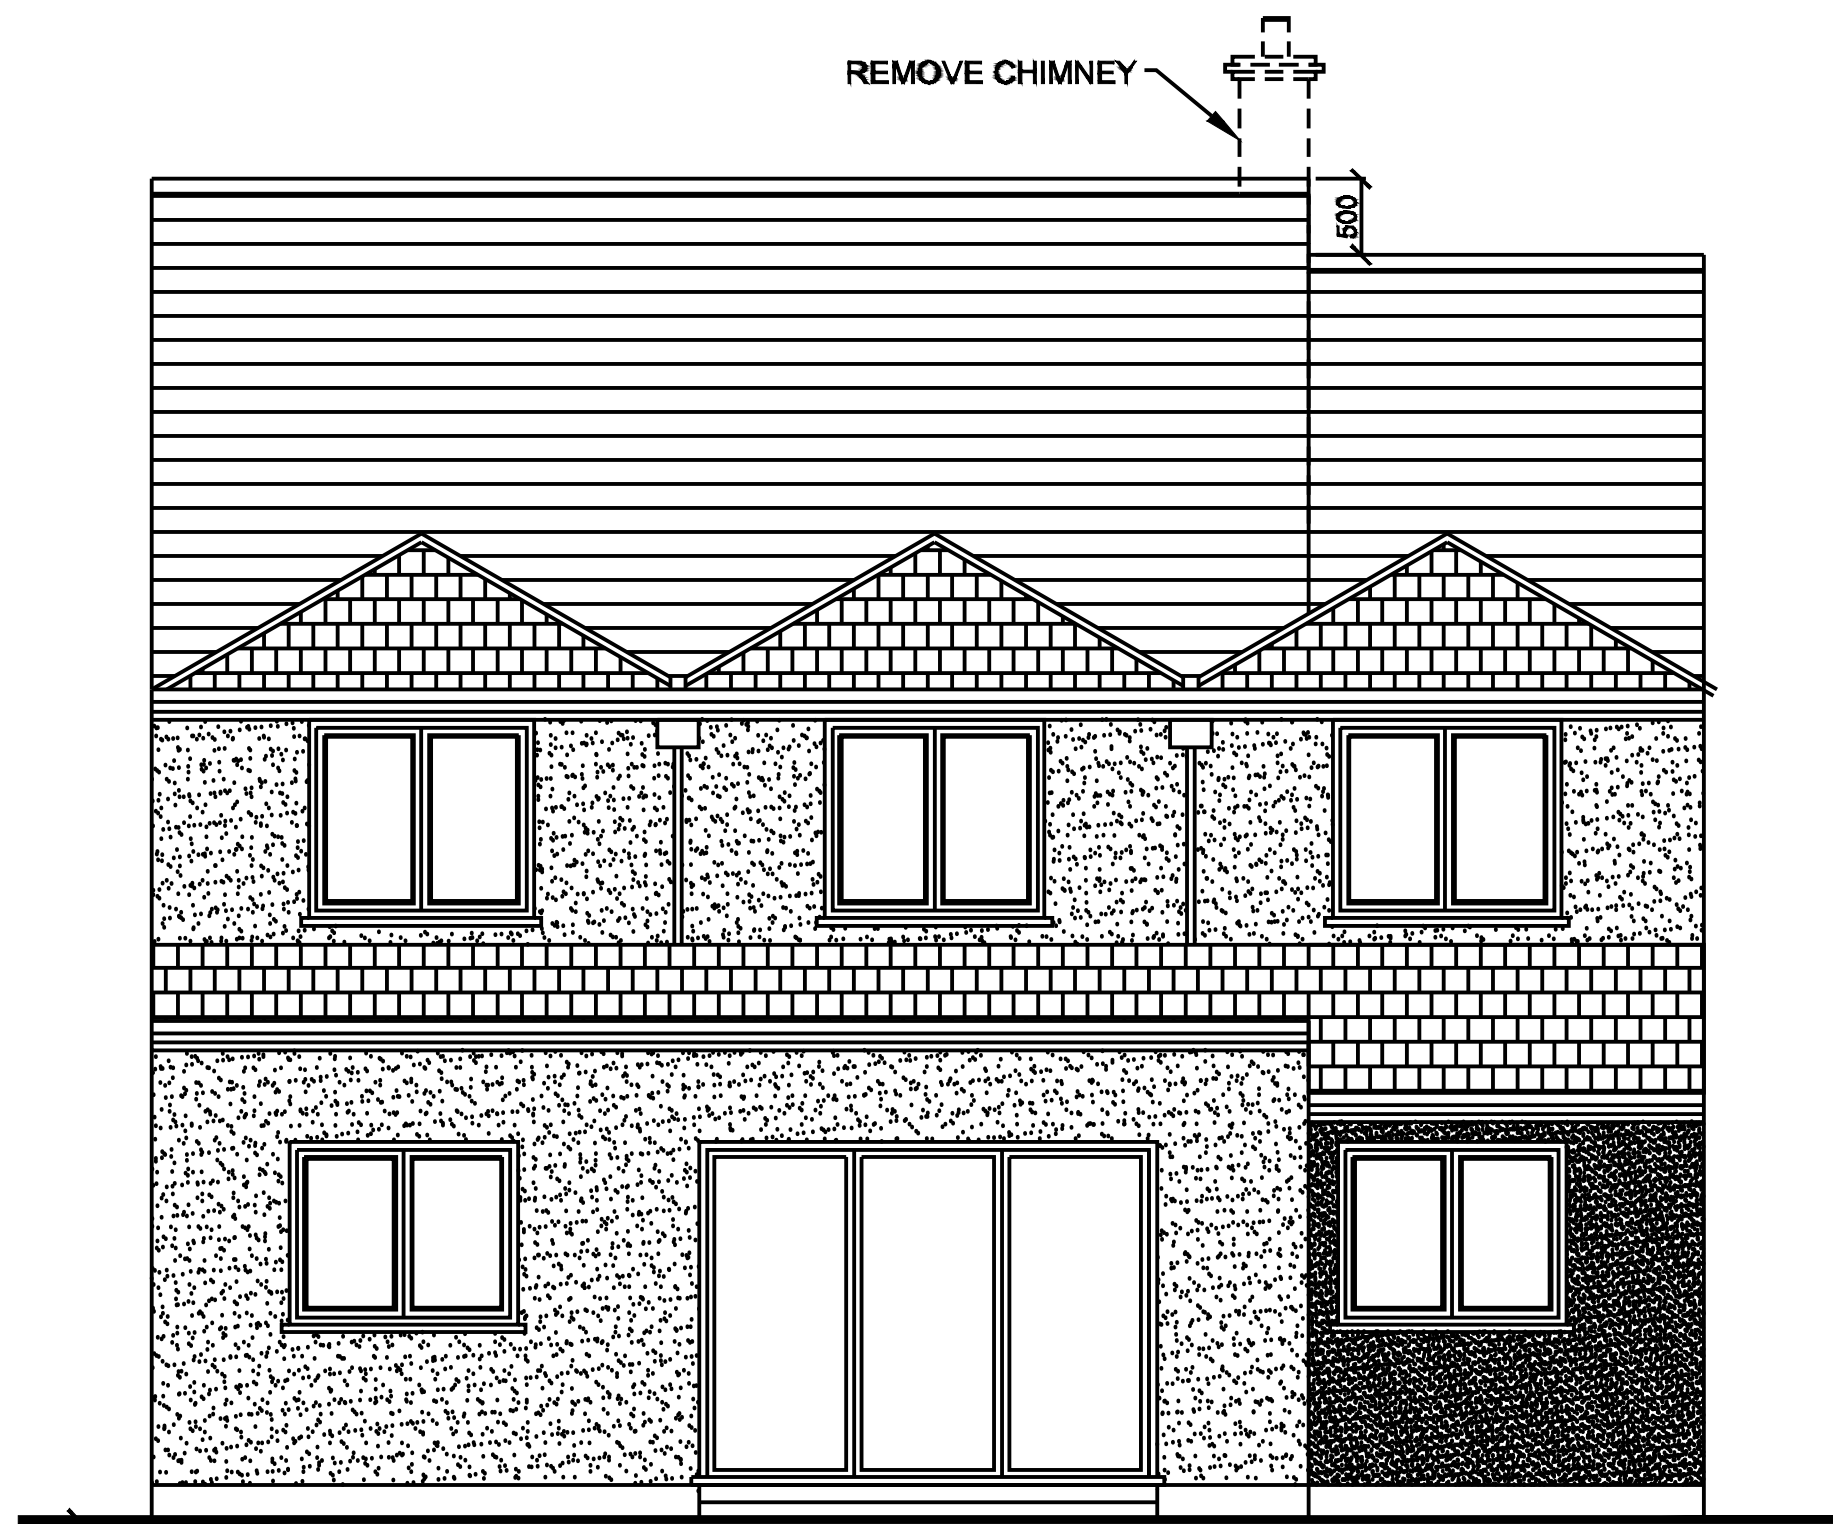

PROPOSED REAR ELEVATION

NOTES

- DO NOT SCALE FROM THIS DRAWING.
- ALL DIMENSIONS MUST BE CHECKED ON SITE.
- ALL RIGHTS RESERVED. NO REPRODUCTION IN ANY MATERIAL FORM IS PERMITTED WITHOUT CONSENT.
- THIS DRAWING IS COPYRIGHT OF KENT ARCHITECTURAL SERVICES.

client

MR & MRS SINGH

project

10 BRENCHLEY AVENUE
GRAVESEND, KENT, DA11 7RQ

title

PROPOSED
ELEVATIONS

scales

1:50@A1

date 27.09.2022

drawn MSS

size A1

drawing no.

BA-001-210

revision

P3