





FRONT ELEVATION  
SCALE 1:50

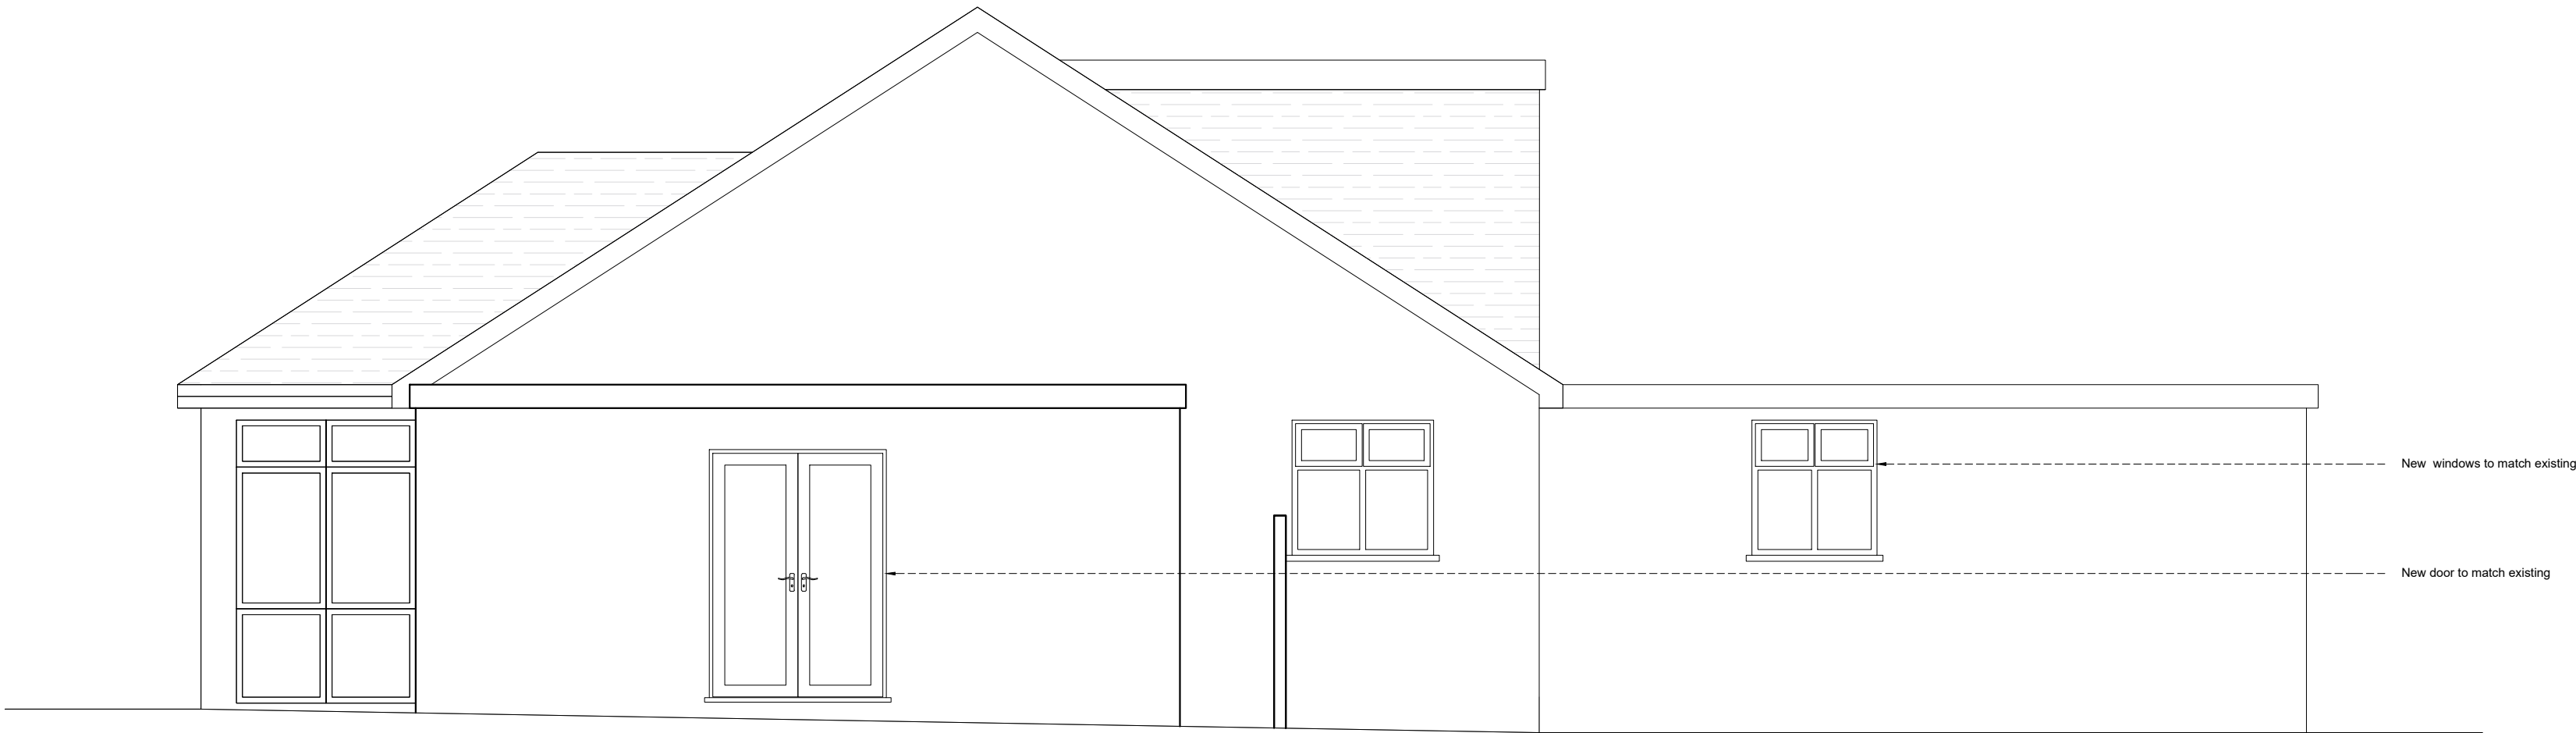

REAR ELEVATION  
SCALE 1:50



SIDE ELEVATION  
SCALE 1:50

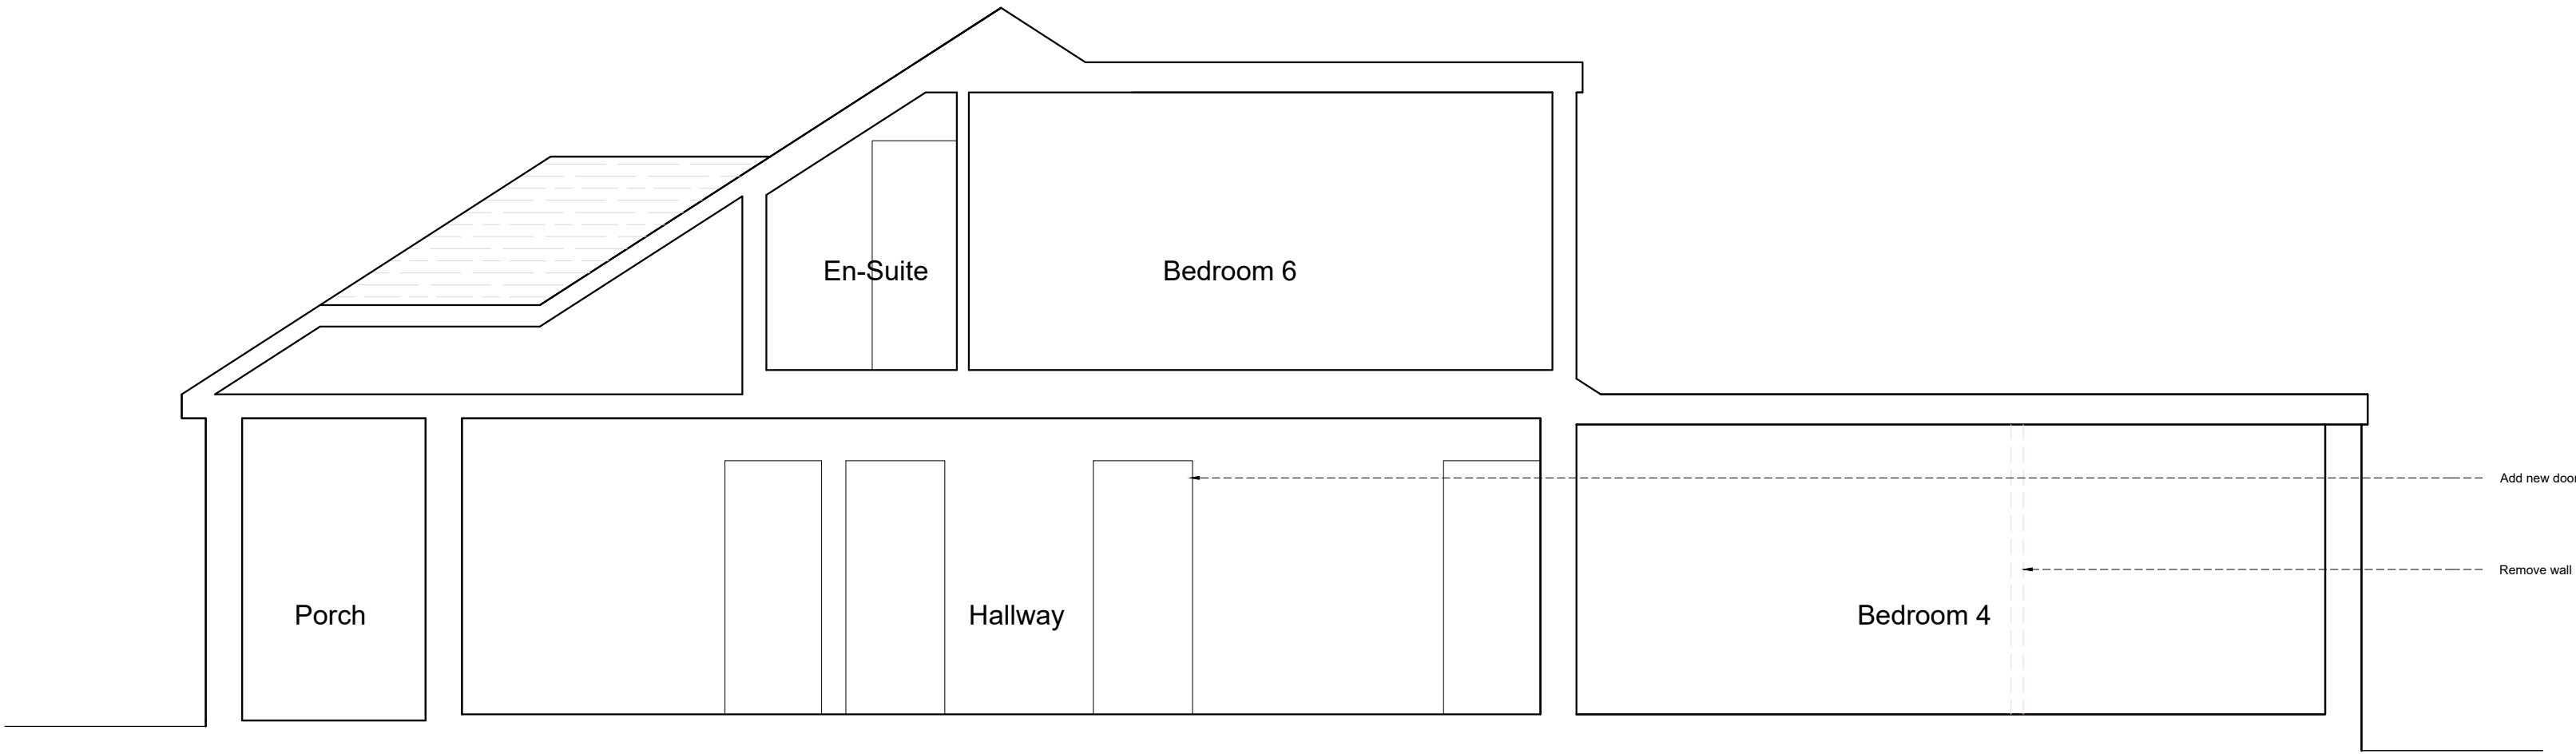

SECTION AA  
SCALE 1:50


**Disclaimer**

Adjacent Properties and boundaries are shown for illustrative purposes only and have not been surveyed unless otherwise stated. All areas shown are approximate and should be verified before forming the basis of a decision. Do not scale other than for Planning purposes. All dimensions must be checked by the contractor before commencing work on site. No deviation from this drawing will be permitted without prior written consent of the architect. The copyright of this drawing remains with HMO Designers and may not be reproduced in any form without prior written consent.

**Notes**

Drawing based on survey information by others and subject to planning, building regulation and other statutory approvals.

- Drawing Key**
- Existing Walls
  - New Walls  
(External Alterations Completed Under PDR)
  - Demolished Walls / Sanitaryware
  - Rooftlights Above

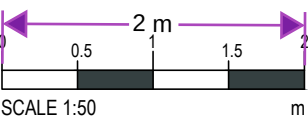

**Our Studio //** Gatcombe house, Copnor Rd, Portsmouth  
**Our Number //** 023 5244 3501  
**Our Email //** hello@hmodesigners.co.uk  
**Our Website //** hmodesigners.co.uk

**Project**

**2A Christian Fields Ave, Gravesend,  
DA12 5NF**

**Drawing Title**

**Proposed Roof Plan,  
Elevations and Section AA**

**Drawing Number**  
**HD00224- PL004**

**Scale**  
**1:50 @A1**

**Issue Status**  
**Planning**

**Drawn** **Date**  
**HR** **July 2025**