


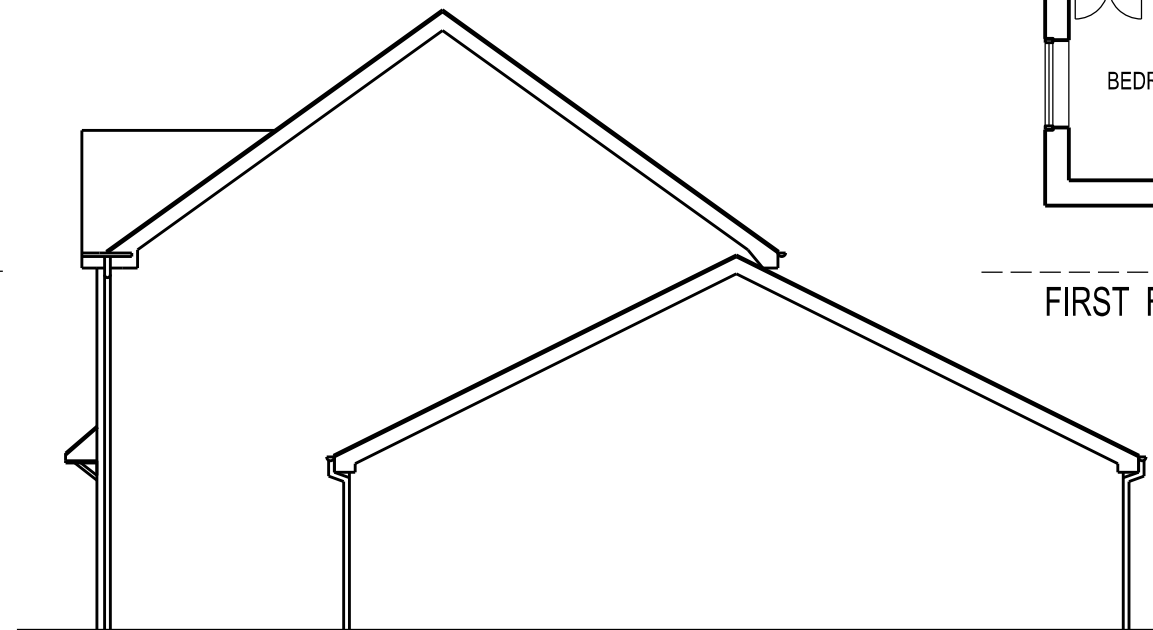
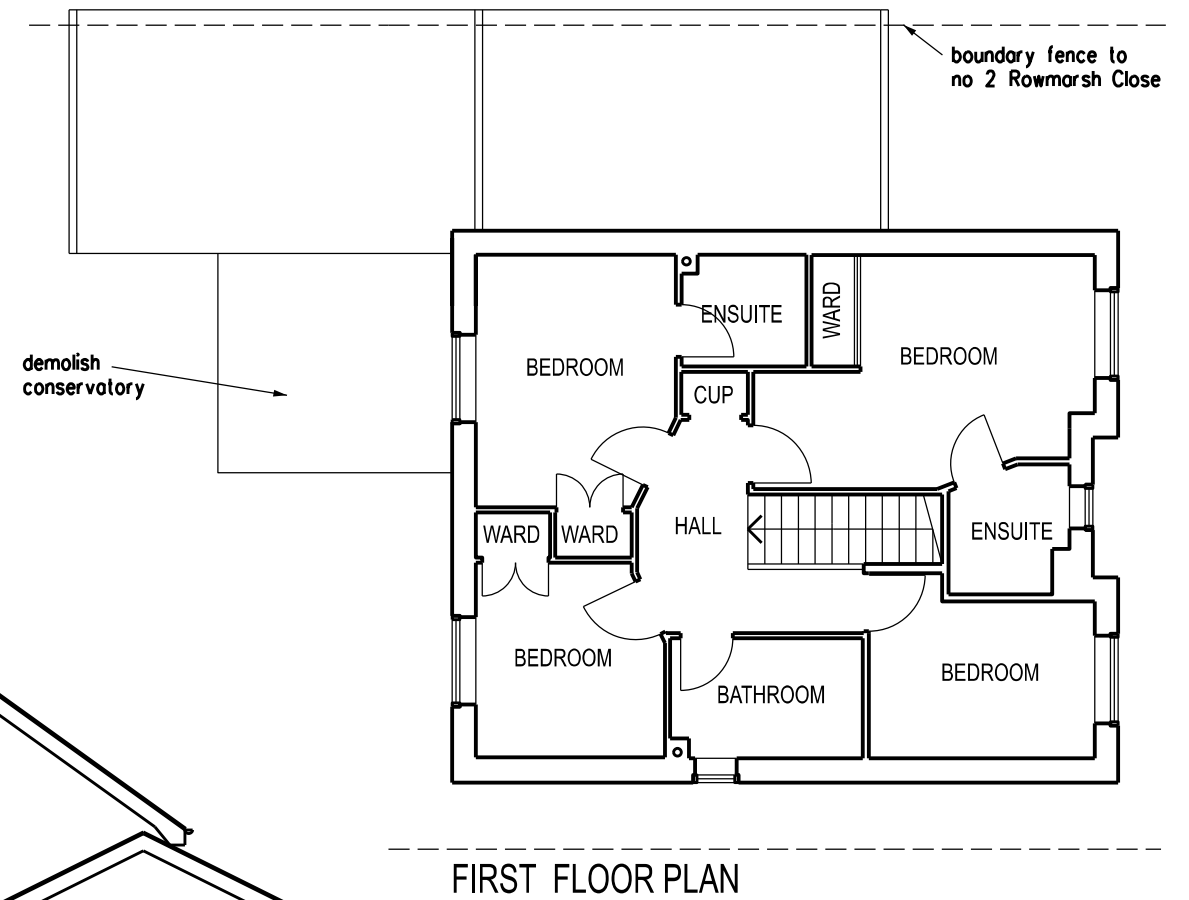


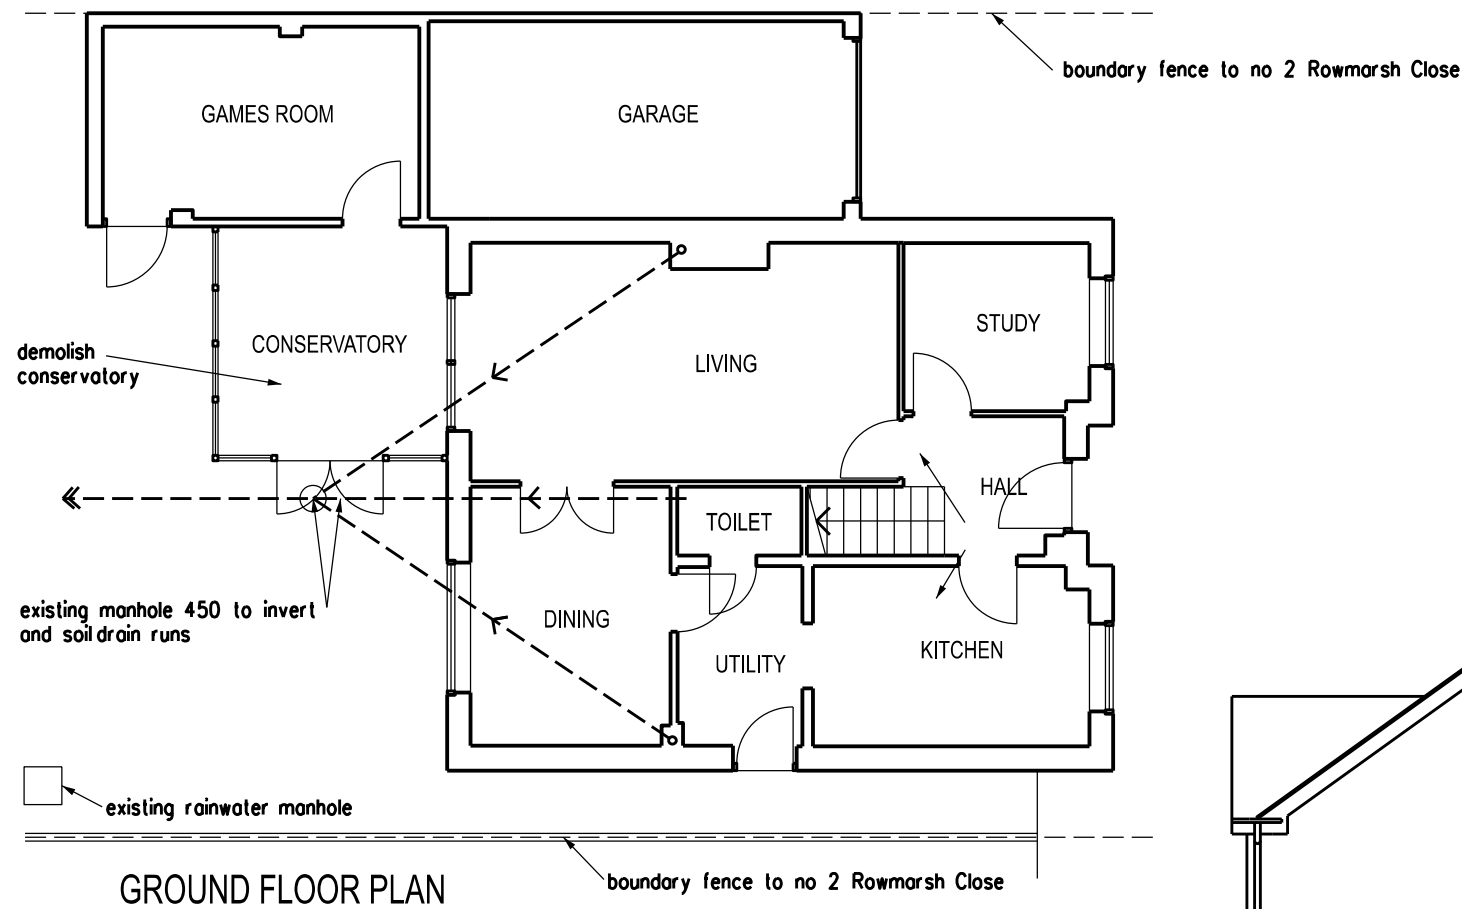

SIDE ELEVATION FACING No 4 ROWMARSH CLOSE

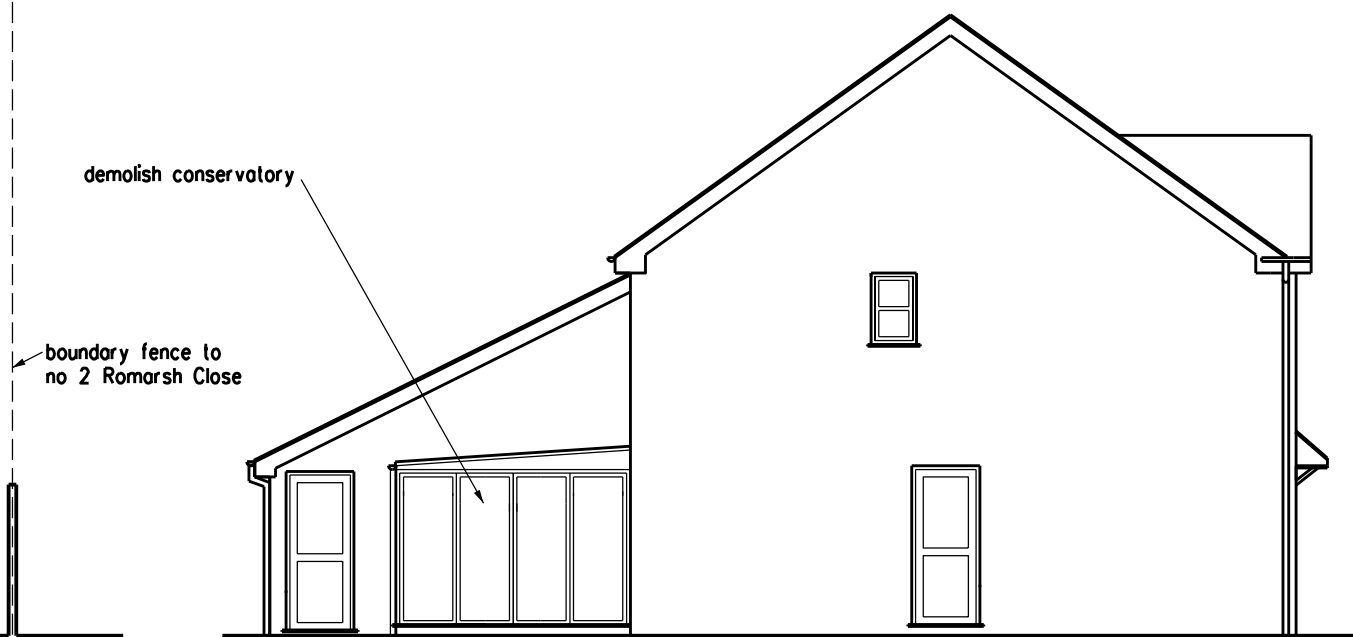

SIDE ELEVATION FACING No 1 ROWMARSH CLOSE

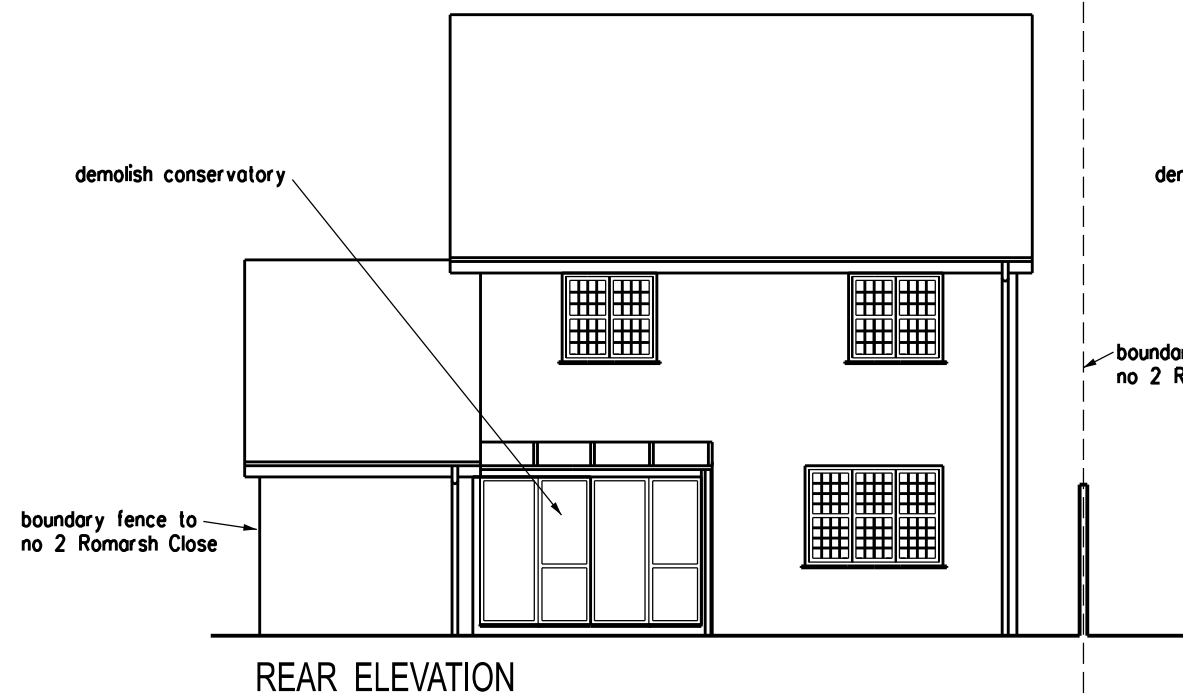

PLANNING APPLICATION

REVISION DATE

ARCHITECT
TA ARCHITECTS
 11 JOYDENS WOOD ROAD BEXLEY
 KENT DA5 2HS Tel 07905 130591
ta140256@googlemail.com

JOB
**PROPOSED REAR EXTENSION
 AT 2 ROWMARSH CLOSE
 GRAVESEND DA11 8NF**

DRAWING
**EXISTING GROUND & FIRST
 FLOOR PLANS AND ELEVATIONS**

SCALE DATE
 1:100 AT A3 JUNE 2025

DRAWING NO.
KC/13