



SITE LOCATION



 


SITE LOCATION
(Scale 1:50000)

Based upon Ordnance Survey map extract
with the permission of the Controller of
His Majesty's Stationery Office.
Crown copyright.
Licence No. 100020449

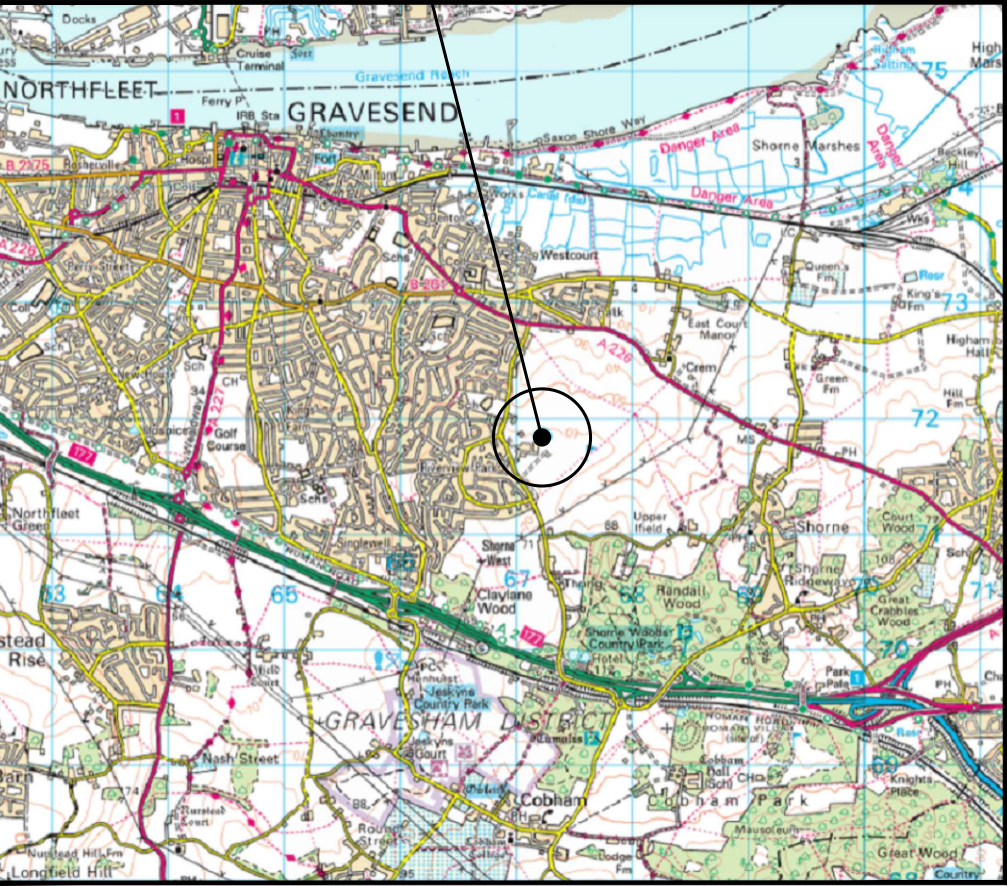


SITE PHOTOGRAPH

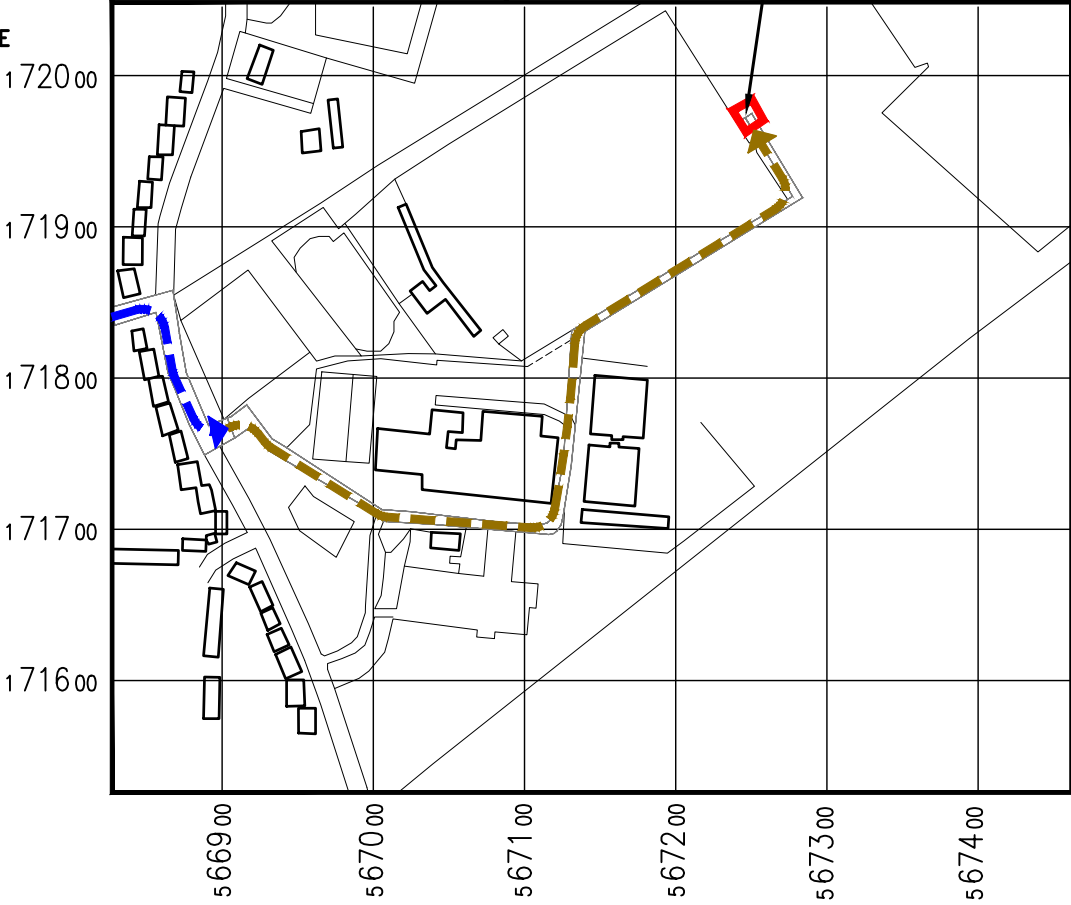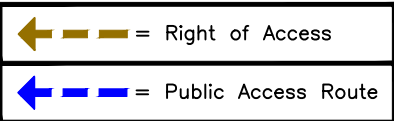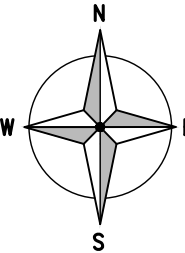

DETAILED SITE LOCATION
(Scale 1:5000)

Based upon Ordnance Survey map extract
with the permission of the Controller of
His Majesty's Stationery Office.
Crown copyright.
Licence No. 100020449

 

ORIGINAL SCALE AT A3 - 1:5000

ALL DIMENSIONS IN METRES

ALL DIMENSIONS ARE IN mm UNLESS NOTED OTHERWISE

N.G.R E:567234 N: 171985

DIRECTIONS TO SITE:
HEAD NORTHEAST ON THE M25. TAKE THE
A2(E) EXIT TOWARD DARTFORD/A225/
CANTERBURY/M2. AT THE ROUNDABOUT, TAKE
THE 4TH EXIT ONTO THE M2 RAMP TO
CANTERBURY/M2. MERGE ONTO THE A2. TAKE
THE EXIST TOWARDS GRAVESEND (E). AT THE
ROUNDABOUT, TAKE THE 2ND EXIT ONTO
HEVER COURT ROAD. AT THE ROUNDABOUT,
TAKE THE 1ST EXIT ONTO VALLEY DRIVE. TURN
RIGHT INTO MARLING WAY. TAKE THE 1ST LEFT
TO STAY ON MARLING WAY, THEN TAKE THE
NEXT LEFT AGAIN TO STAY ON MARLING WAY.
TURN LEFT ONTO LEANDER DRIVE. AT THE
ROUNDABOUT, TAKE THE 2ND EXIT ONTO
THONG LANE. THE ENTRANCE TO THE SPORTS
CENTRE IS ON THE LEFT HAND SIDE, AND THE
SITE IS POSITIONED TO THE REAR OF THE
DRIVING RANGE.

NOTES:

What3words:
Access location: farm.edgy.crab
Site location: nods.chew.slows

A	PLANNING ISSUE	JWO	RWB	03.11.25
REV	MODIFICATION	BY	CH	DATE




**united
infrastructure**

United Infrastructure
4 Clearwater, Lingley Mere Business Park, Lingley Green Avenue,
Great Sankey, Warrington, WA5 3UZ
t. 44 (0)151 420 4128
www.unitedinfrastructure.com



CORNERSTONE – TEF SOUTH EAST

Cell Name		Opt.
CASCADES LEISURE CENTRE		A
Cell ID No		
CSID	VF	TEF
114438	N/A	35317
Project No.	TM Cell ID	N/A
11443824	–	–
Site Address / Contact Details		
THONG LANE RIVERVIEW GRAVESEND KENT DA12 4LG		
Drawing Title: SITE LOCATION MAPS		
Purpose of issue: PLANNING		Dwg Rev:
Drawing Number: 100		A
Surveyed By: MS	Original Sheet Size: A3	Pack Issue:
Drawn: JWO	Date: 03.11.25	Checked: RWB Date: 03.11.25 A

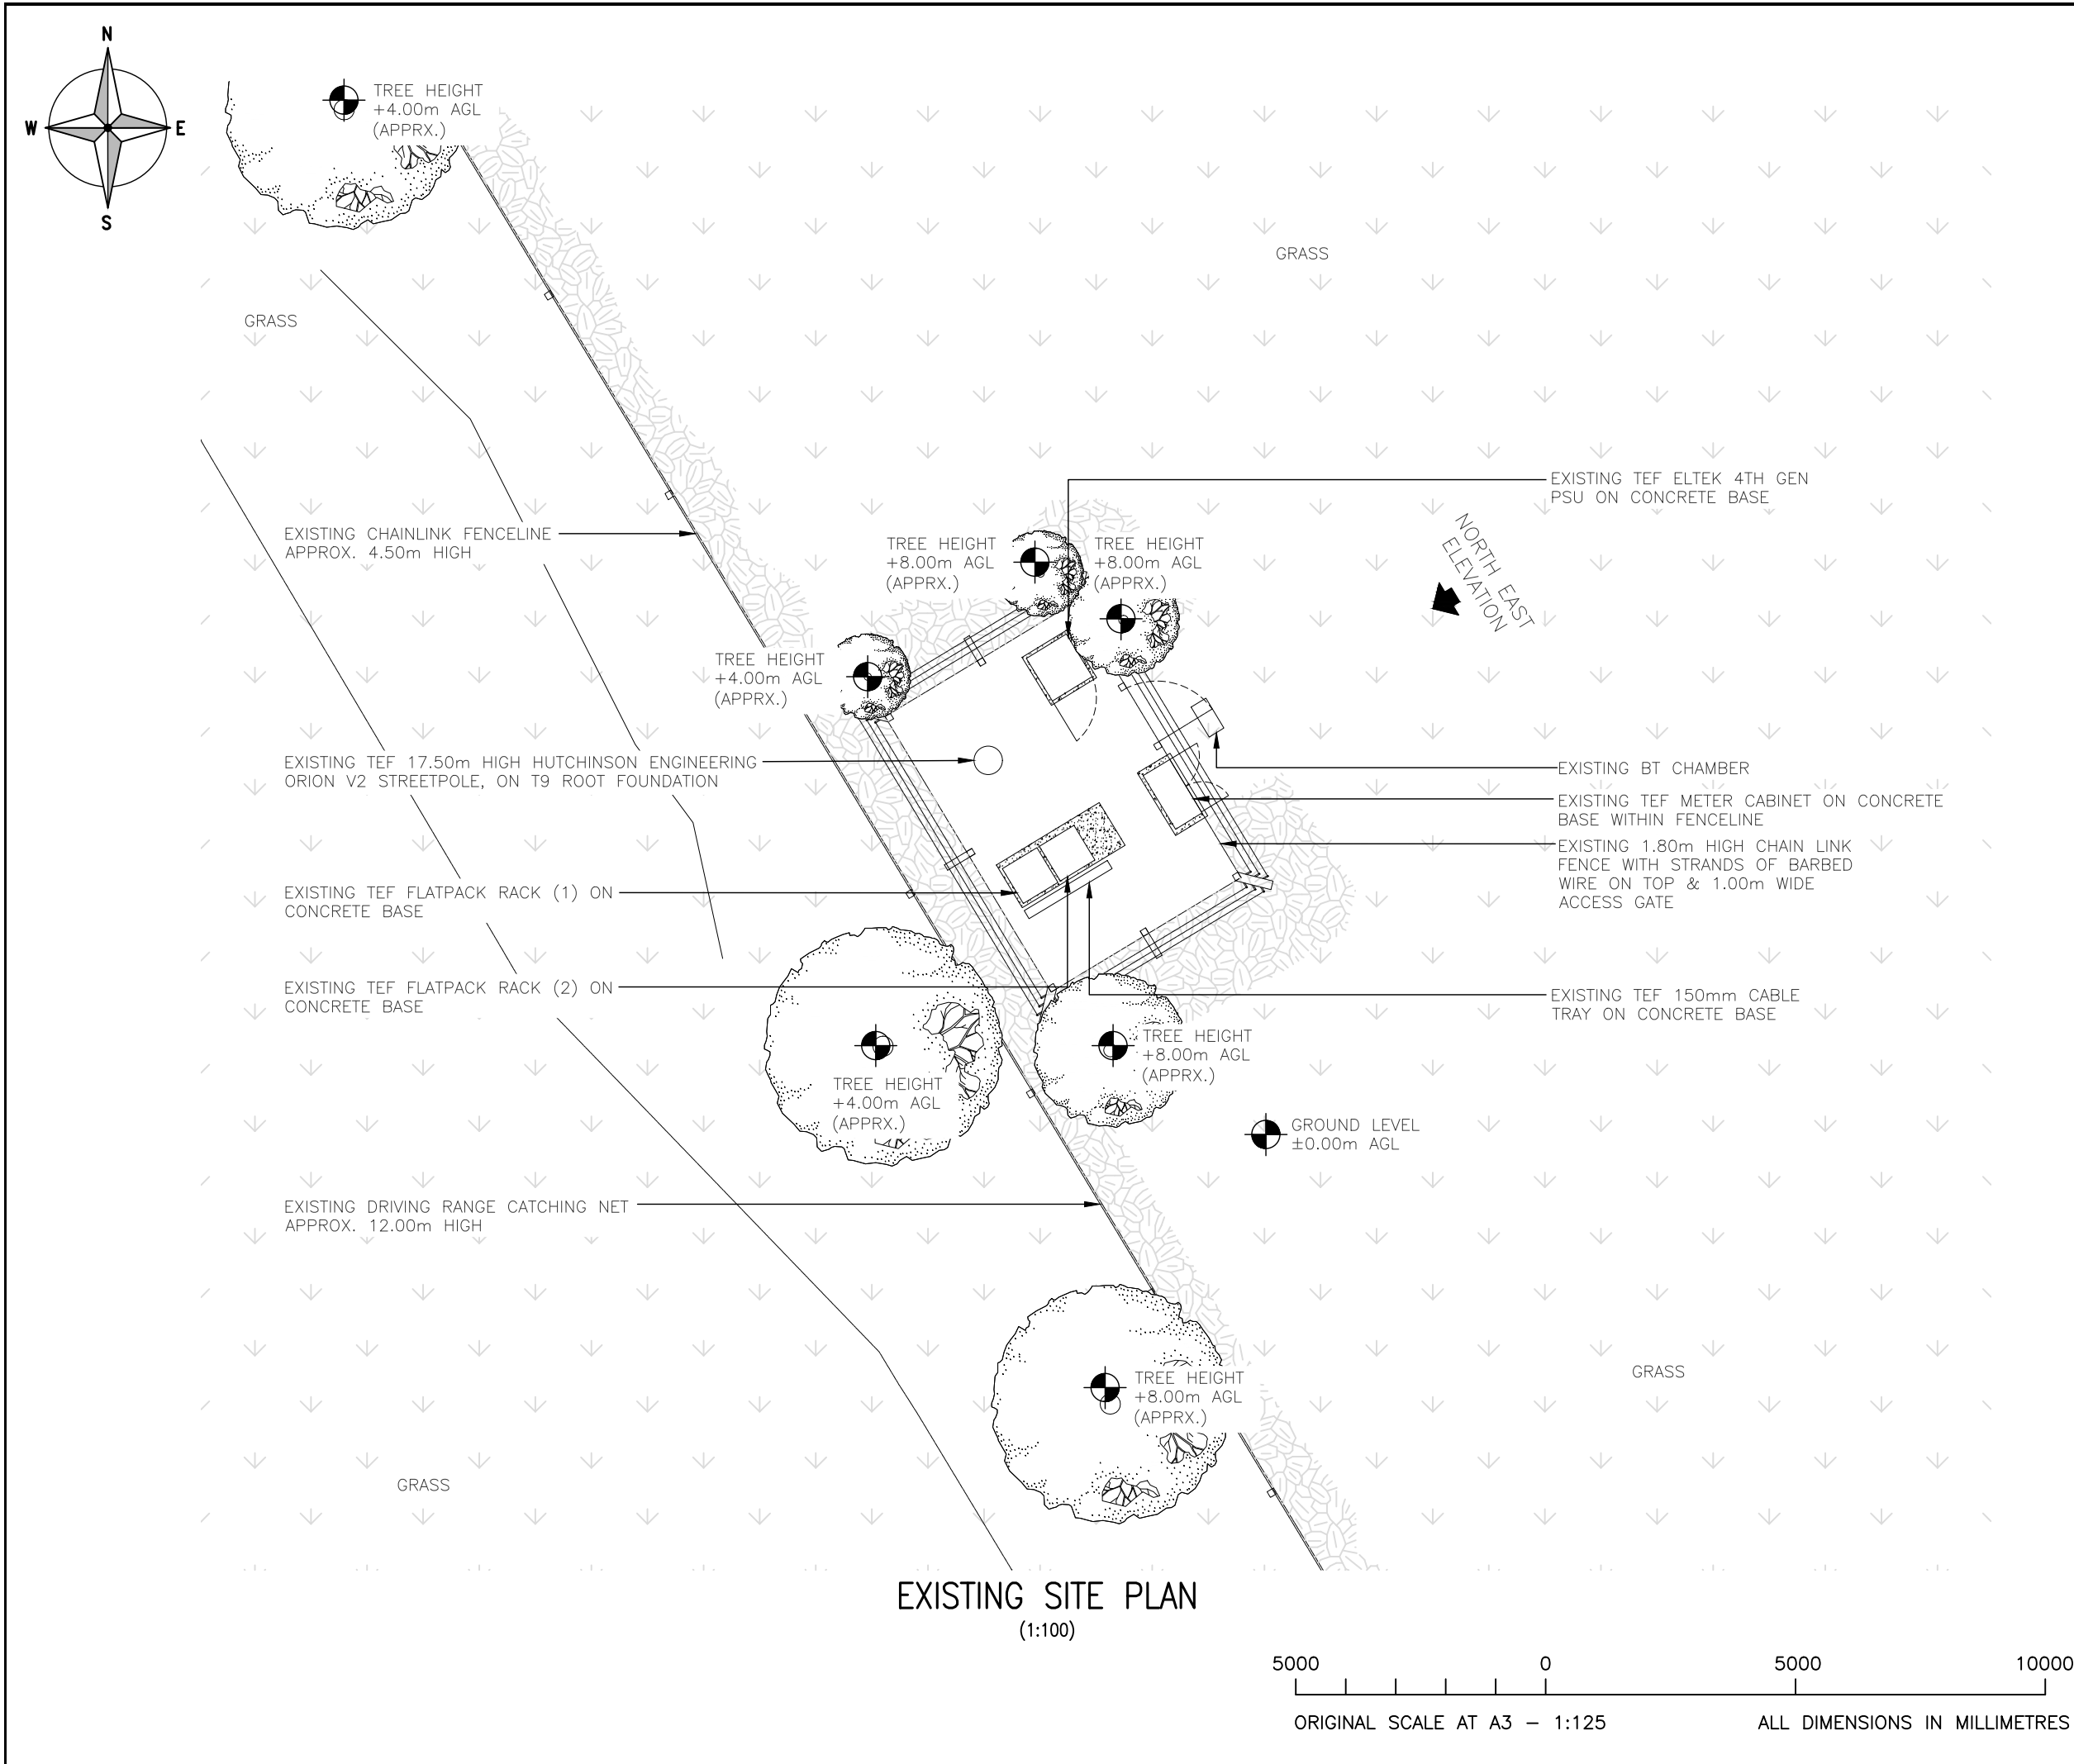

ALL DIMENSIONS ARE IN mm UNLESS NOTED OTHERWISE

N.G.R

E:567234

N: 171985

NOTES:

A	PLANNING ISSUE	JWO	RWB	03.11.25
REV	MODIFICATION	BY	CH	DATE



united

infrastructure

United Infrastructure

4 Clearwater, Lingley Mere Business Park, Lingley Green Avenue,

Great Sankey, Warrington, WA5 3UZ


t. 44 (0)151 420 4128

www.unitedinfrastructure.com




CORNERSTONE – TEF SOUTH EAST

Cell Name				Opt.
CASCADES LEISURE CENTRE				A
Cell ID No				
CSID	–	VF	✓	TEF
114438	–	N/A	–	35317
Project No.	–	TM Cell ID	–	N/A
11443824	–	–	–	–
Site Address / Contact Details				
THONG LANE RIVERVIEW GRAVESEND KENT DA12 4LG				
Drawing Title: EXISTING SITE PLAN				
Purpose of issue: PLANNING				Dwg Rev: A
Drawing Number: 200				A
Surveyed By: MS		Original Sheet Size: A3		Pack Issue:
Drawn: JWO	Date: 03.11.25	Checked: RWB	Date: 03.11.25	A

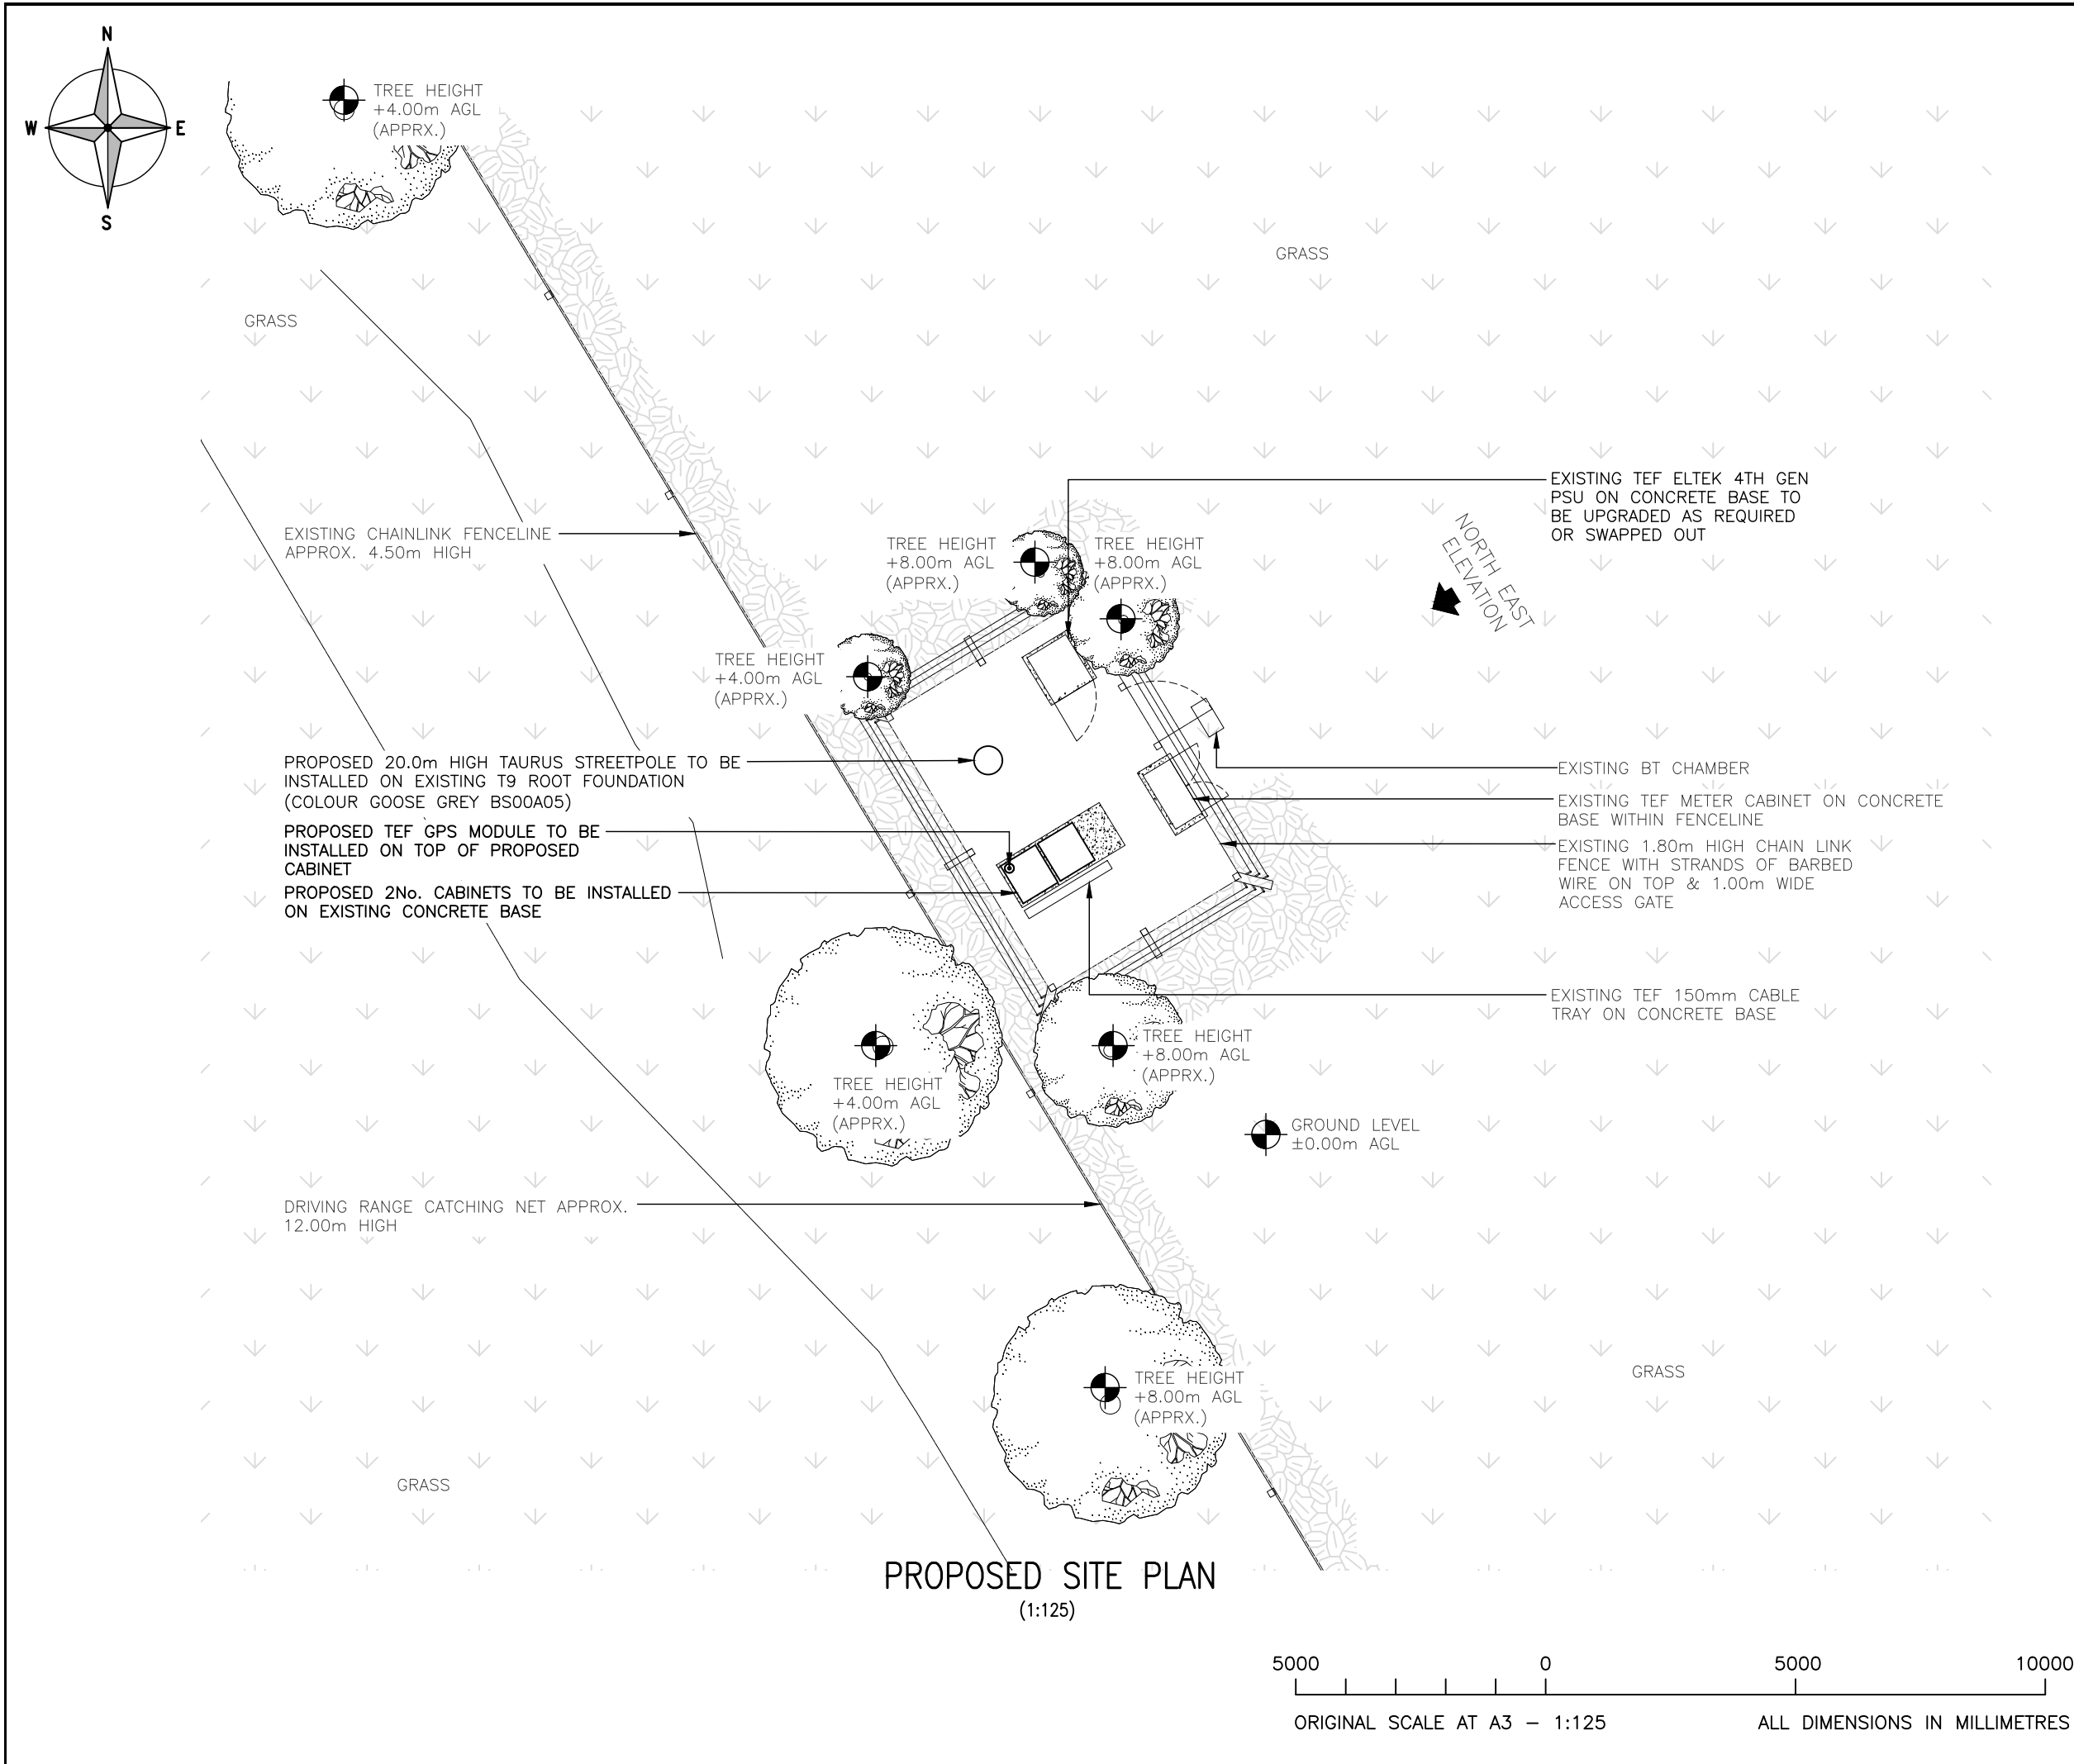

ALL DIMENSIONS ARE IN mm UNLESS NOTED OTHERWISE									
N.G.R		E:567234				N: 171985			
NOTES:									

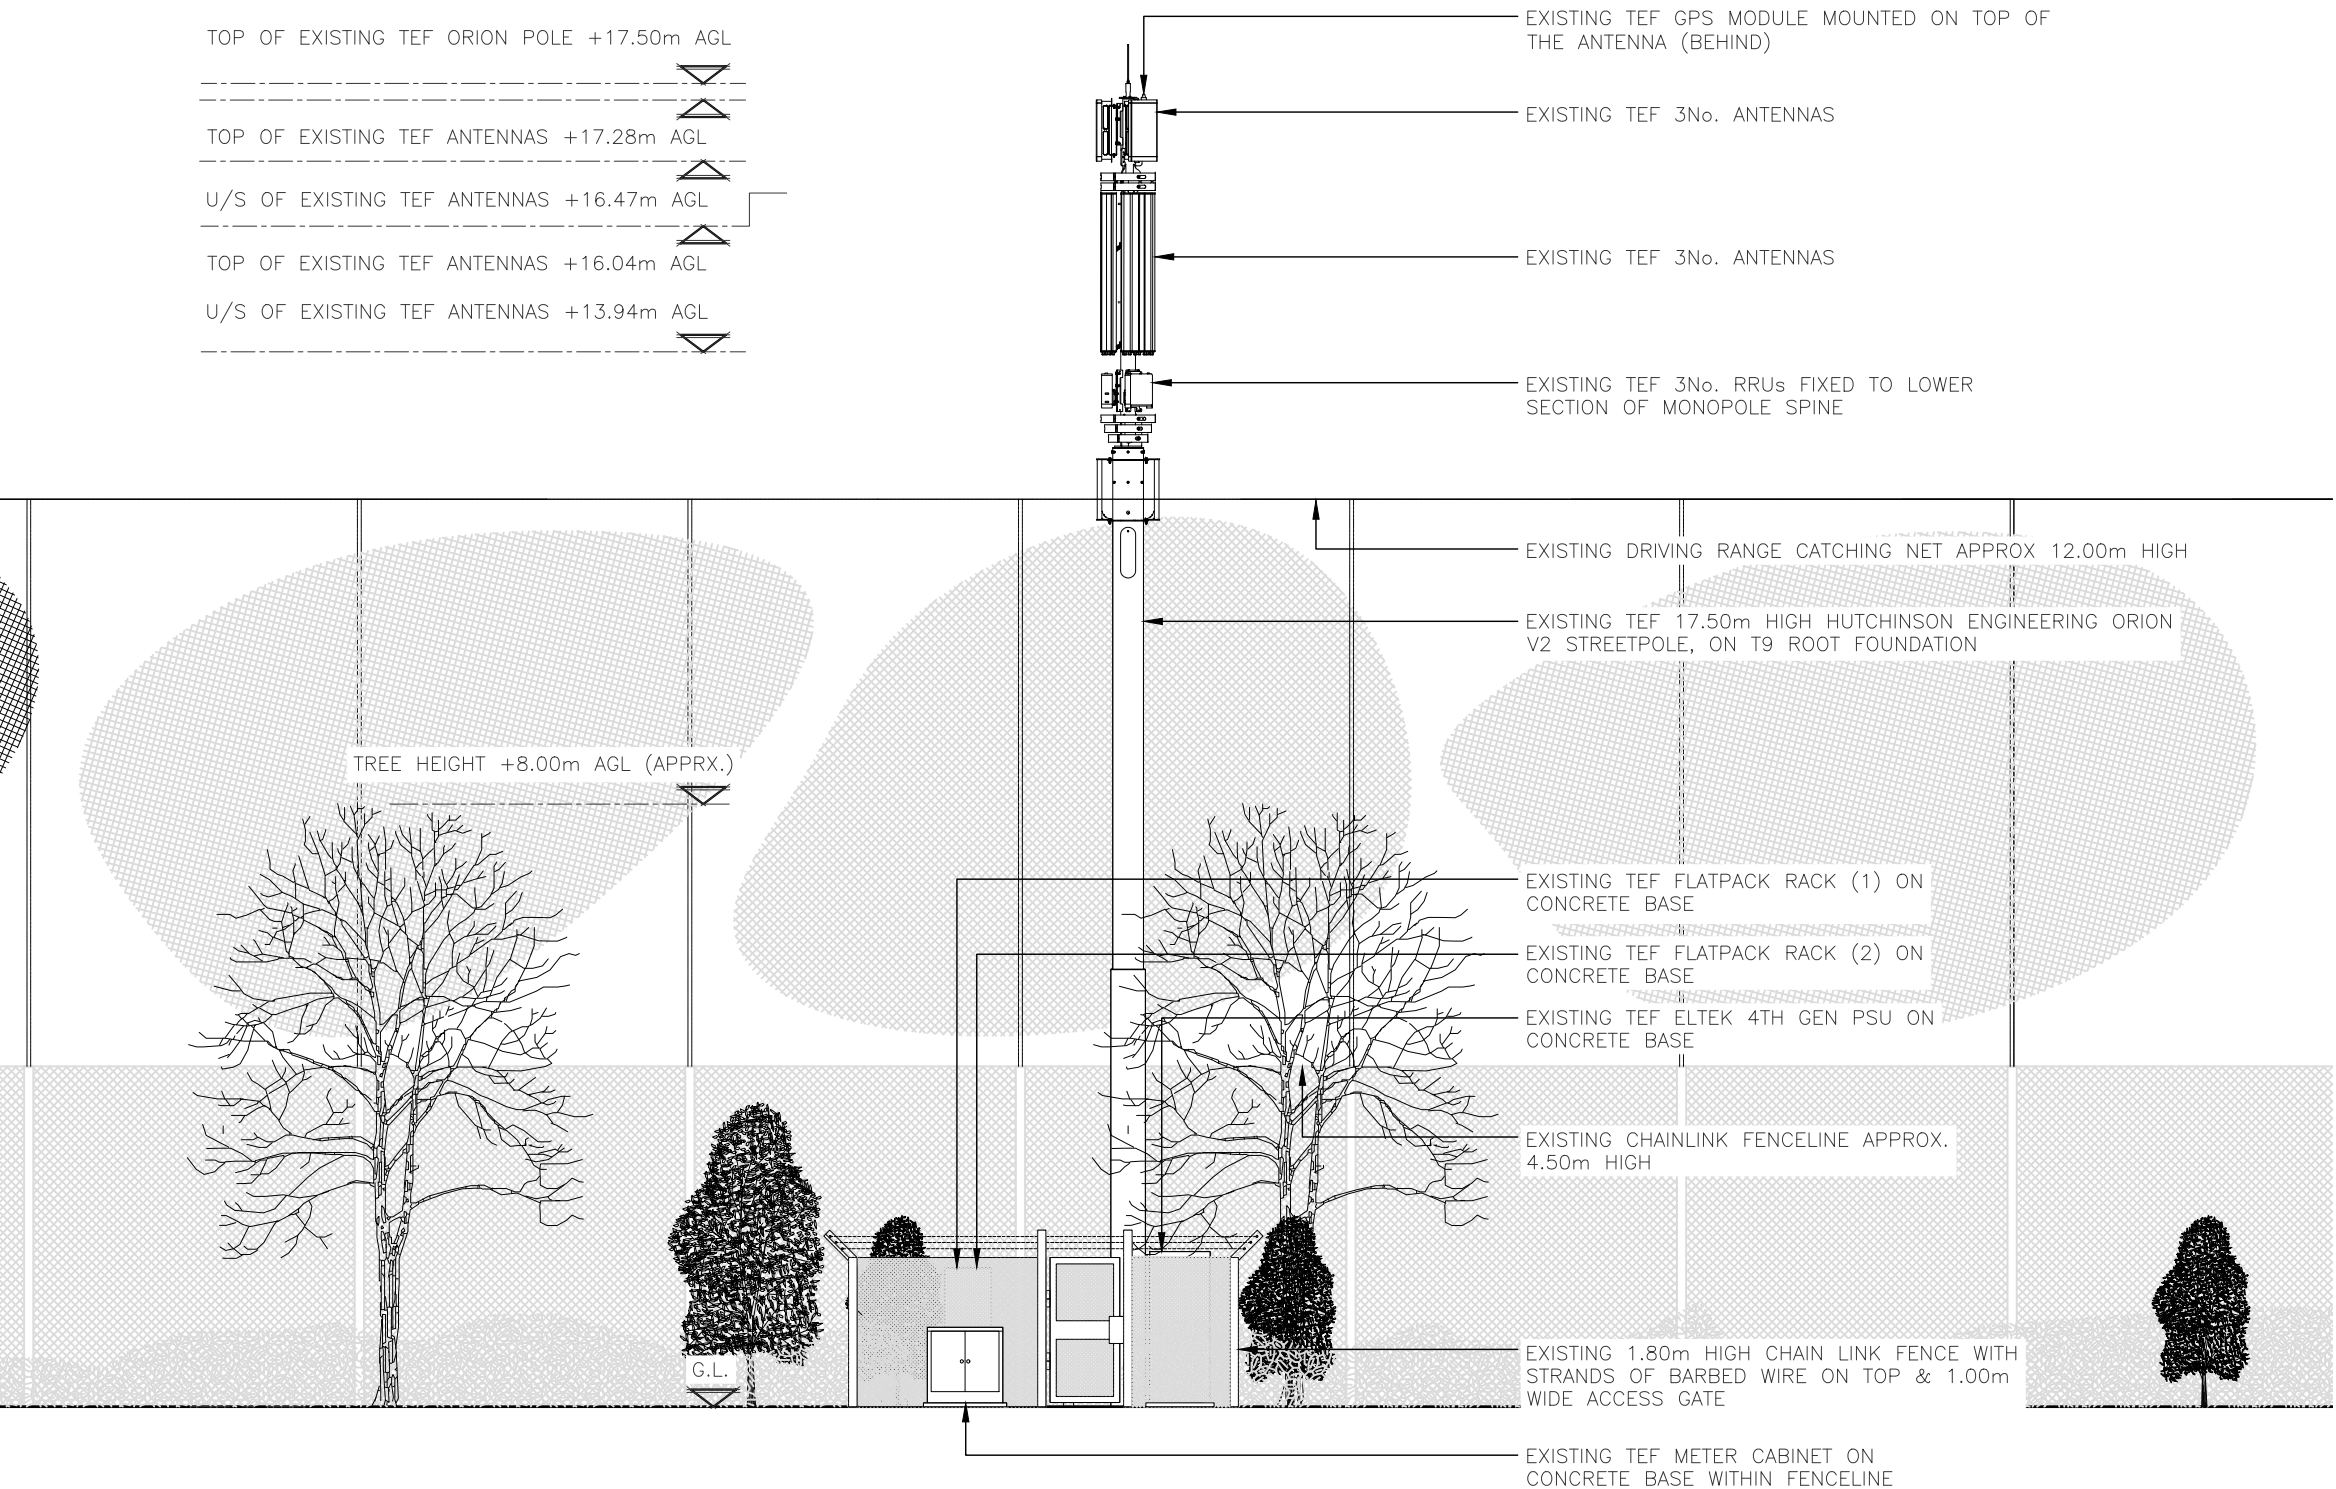

EXISTING SOUTH ELEVATION
(1:100)

5000 0 5000 10000
ORIGINAL SCALE AT A3 - 1:100 ALL DIMENSIONS IN MILLIMETRES

ALL DIMENSIONS ARE IN mm UNLESS NOTED OTHERWISE

N.G.R | E:567234 N: 171985


NOTES:

A	PLANNING ISSUE	JWO	RWB	03.11.25
REV	MODIFICATION	BY	CH	DATE



**united
infrastructure**

United Infrastructure
4 Clearwater, Lingley Mere Business Park, Lingley Green Avenue,
Great Sankey, Warrington, WA5 3UZ
t. 44 (0)151 420 4128
www.unitedinfrastructure.com

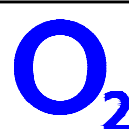

O₂


CORNERSTONE – TEF SOUTH EAST

Cell Name	Opt.
CASCADES LEISURE CENTRE	A

Cell ID No				
CSID	—	VF	✓	TEF
114438		N/A		35317
Project No.	—	TM Cell ID	—	N/A
11443824		—		—

Site Address / Contact Details
THONG LANE RIVERVIEW GRAVESEND KENT DA12 4LG

Drawing Title:		EXISTING ELEVATION	
Purpose of issue:		PLANNING	Dwg Rev:
Drawing Number:		300	A
Surveyed By:		Original Sheet Size:	Pack Issue:
MS		A3	
Drawn:	Date:	Checked:	Date:
JWO	03.11.25	RWB	03.11.25
		A	

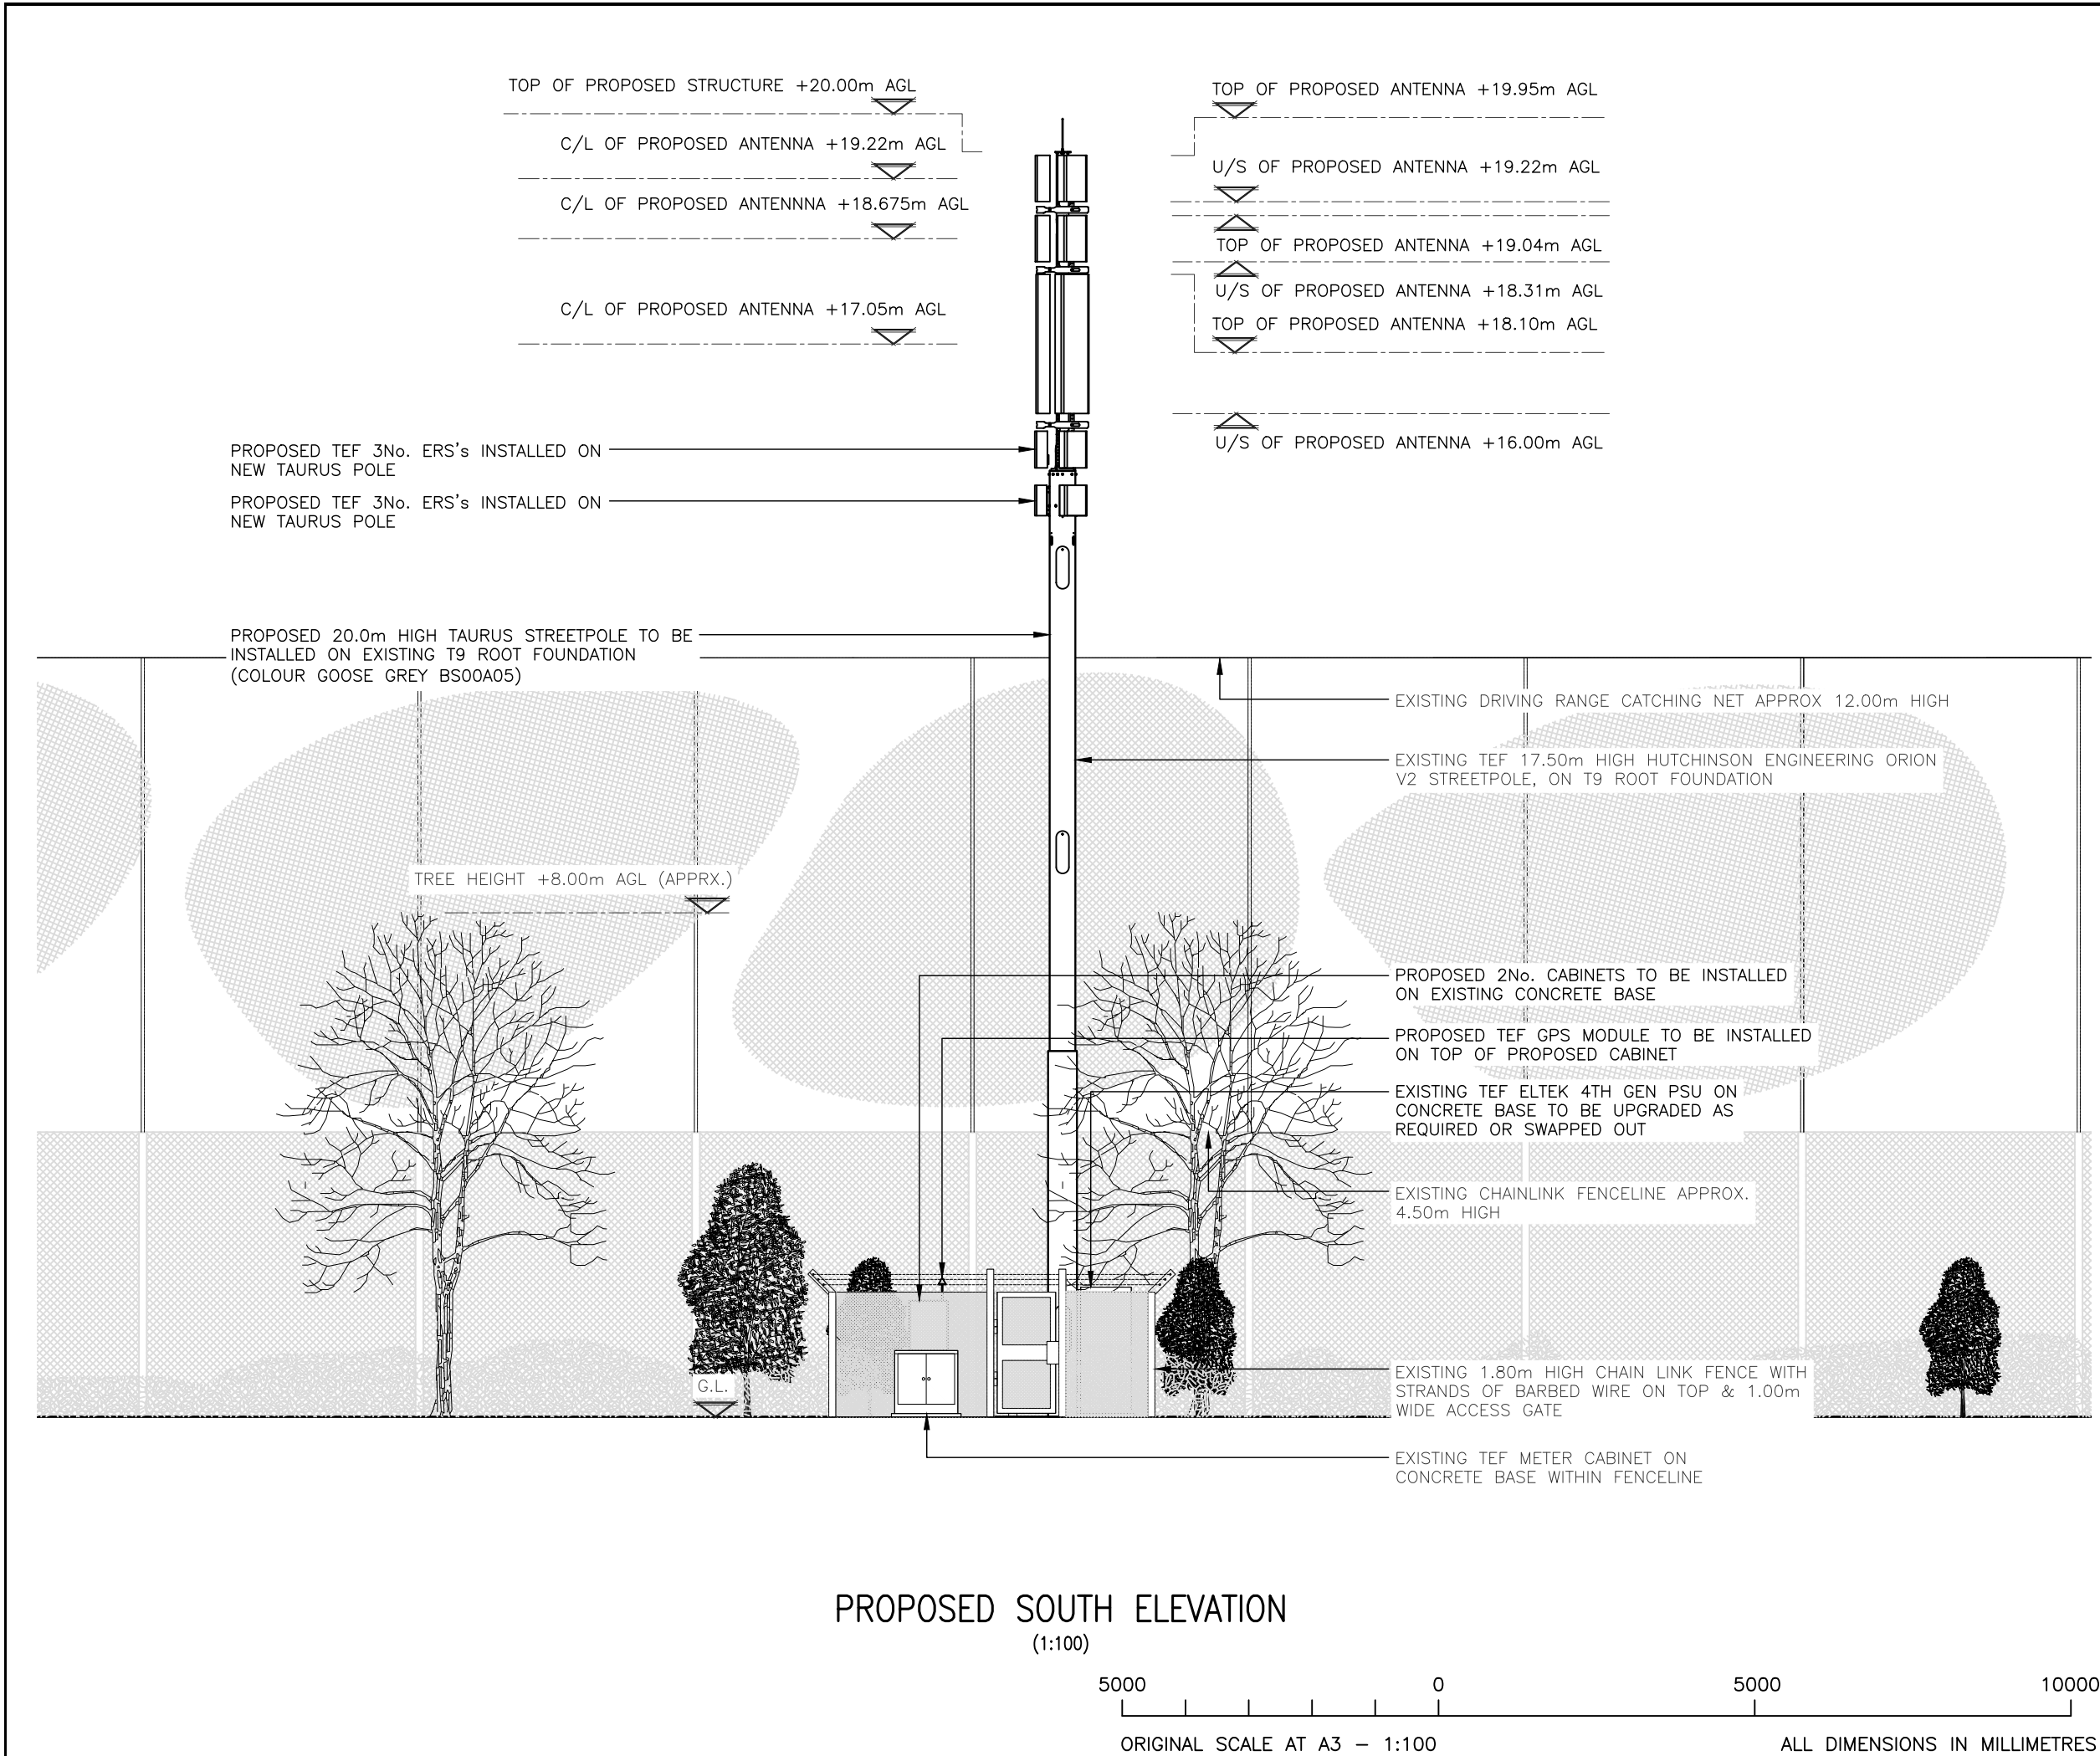

ALL DIMENSIONS ARE IN mm UNLESS NOTED OTHERWISE

N.G.R | E:567234 | N: 171985

NOTES:

A	PLANNING ISSUE	JWO	RWB	03.11.25
REV	MODIFICATION	BY	CH	DATE



**united
infrastructure**

United Infrastructure
4 Clearwater, Lingley Mere Business Park, Lingley Green Avenue,
Great Sankey, Warrington, WA5 3UZ
t. 44 (0)151 420 4128
www.unitedinfrastructure.com



O₂

CORNERSTONE – TEF SOUTH EAST

Cell Name	Opt.
CASCADES LEISURE CENTRE	A

Cell ID No				
CSID	—	VF	✓	TEF
114438	N/A		35317	
Project No.	—	TM Cell ID	—	N/A
11443824	—		—	

Site Address / Contact Details
THONG LANE RIVERVIEW GRAVESEND KENT DA12 4LG

Drawing Title:					PROPOSED ELEVATION												
Purpose of issue:				PLANNING				Dwg Rev:									
Drawing Number:				301				A									
Surveyed By:			MS			Original Sheet Size:			A3		Pack Issue:						
Drawn:		Date:		Checked:		Date:		JWO		03.11.25		RWB		03.11.25		A	