



PROPOSED SOUTH ELEVATION
Scale 1:100



PROPOSED WEST ELEVATION
Scale 1:100

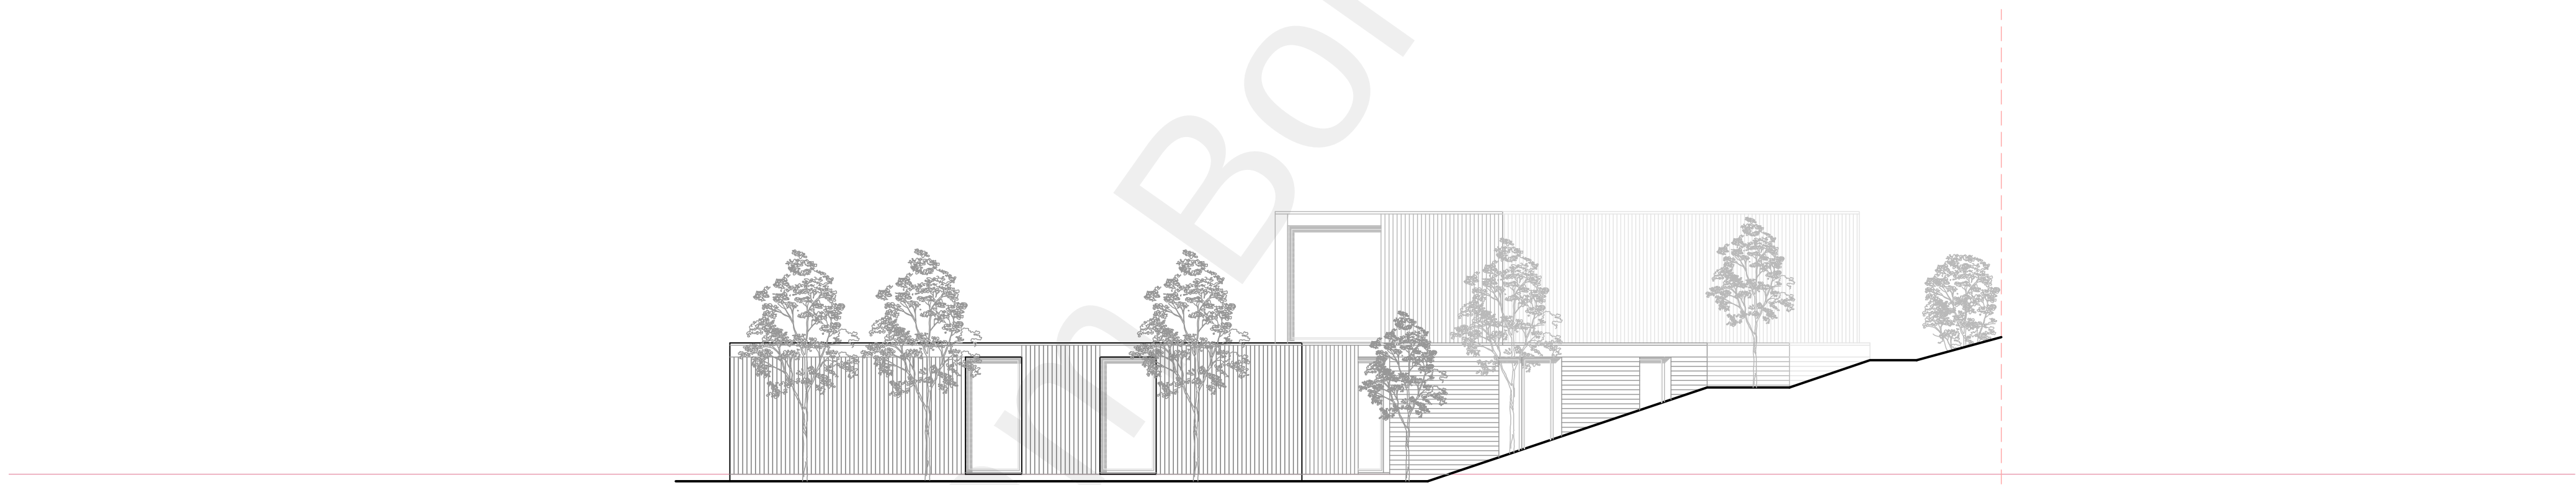

PROPOSED EAST ELEVATION
Scale 1:100

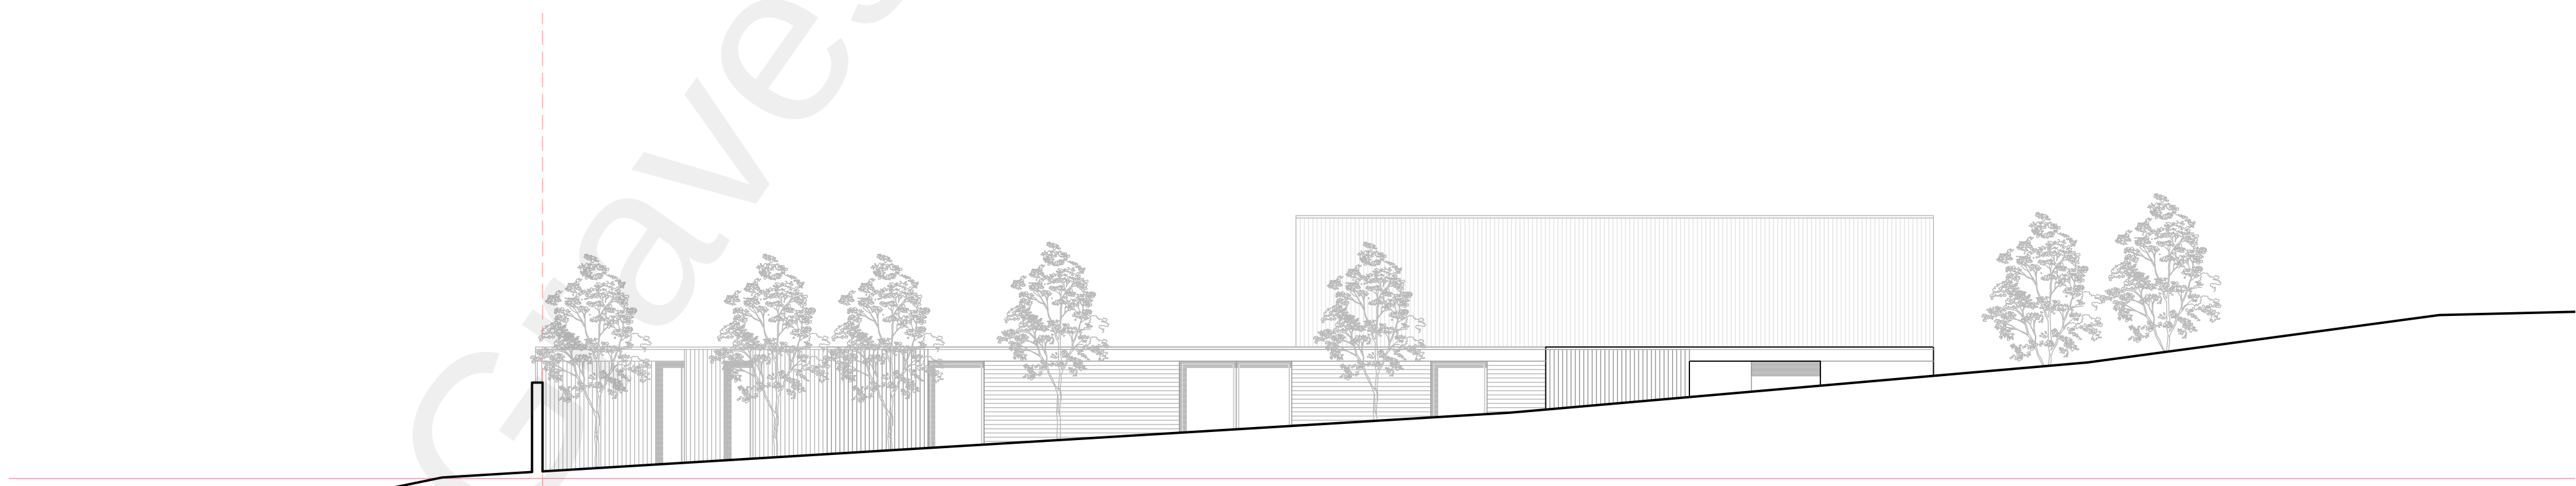

PROPOSED NORTH ELEVATION
Scale 1:100



Notes
Do Not Scale (unless for the purposes of planning).
Report all discrepancies, errors and omissions.
Verify all dimensions on site before commencing any work on site or preparing shop drawings.
All materials, components and workmanship are to comply with the relevant British Standards, Codes of Practice, and appropriate manufacturers recommendations that from time to time shall apply.
For all specialist work, see relevant drawings.
This drawing is copyright of Kent Design Studio Ltd

Rev	Date	Description
-----	------	-------------



Scale 1:100 @ A1	Date MARCH 2021
---------------------	--------------------

PLANNING

Project Title PROPOSED NEW DWELLING
THE HAVEN BRIMSTONE HILL MEOPHAM GRAVESEND KENT DA13 0BN

Description PROPOSED ELEVATIONS UNIT 1
Drawing Number 2452 11 A