




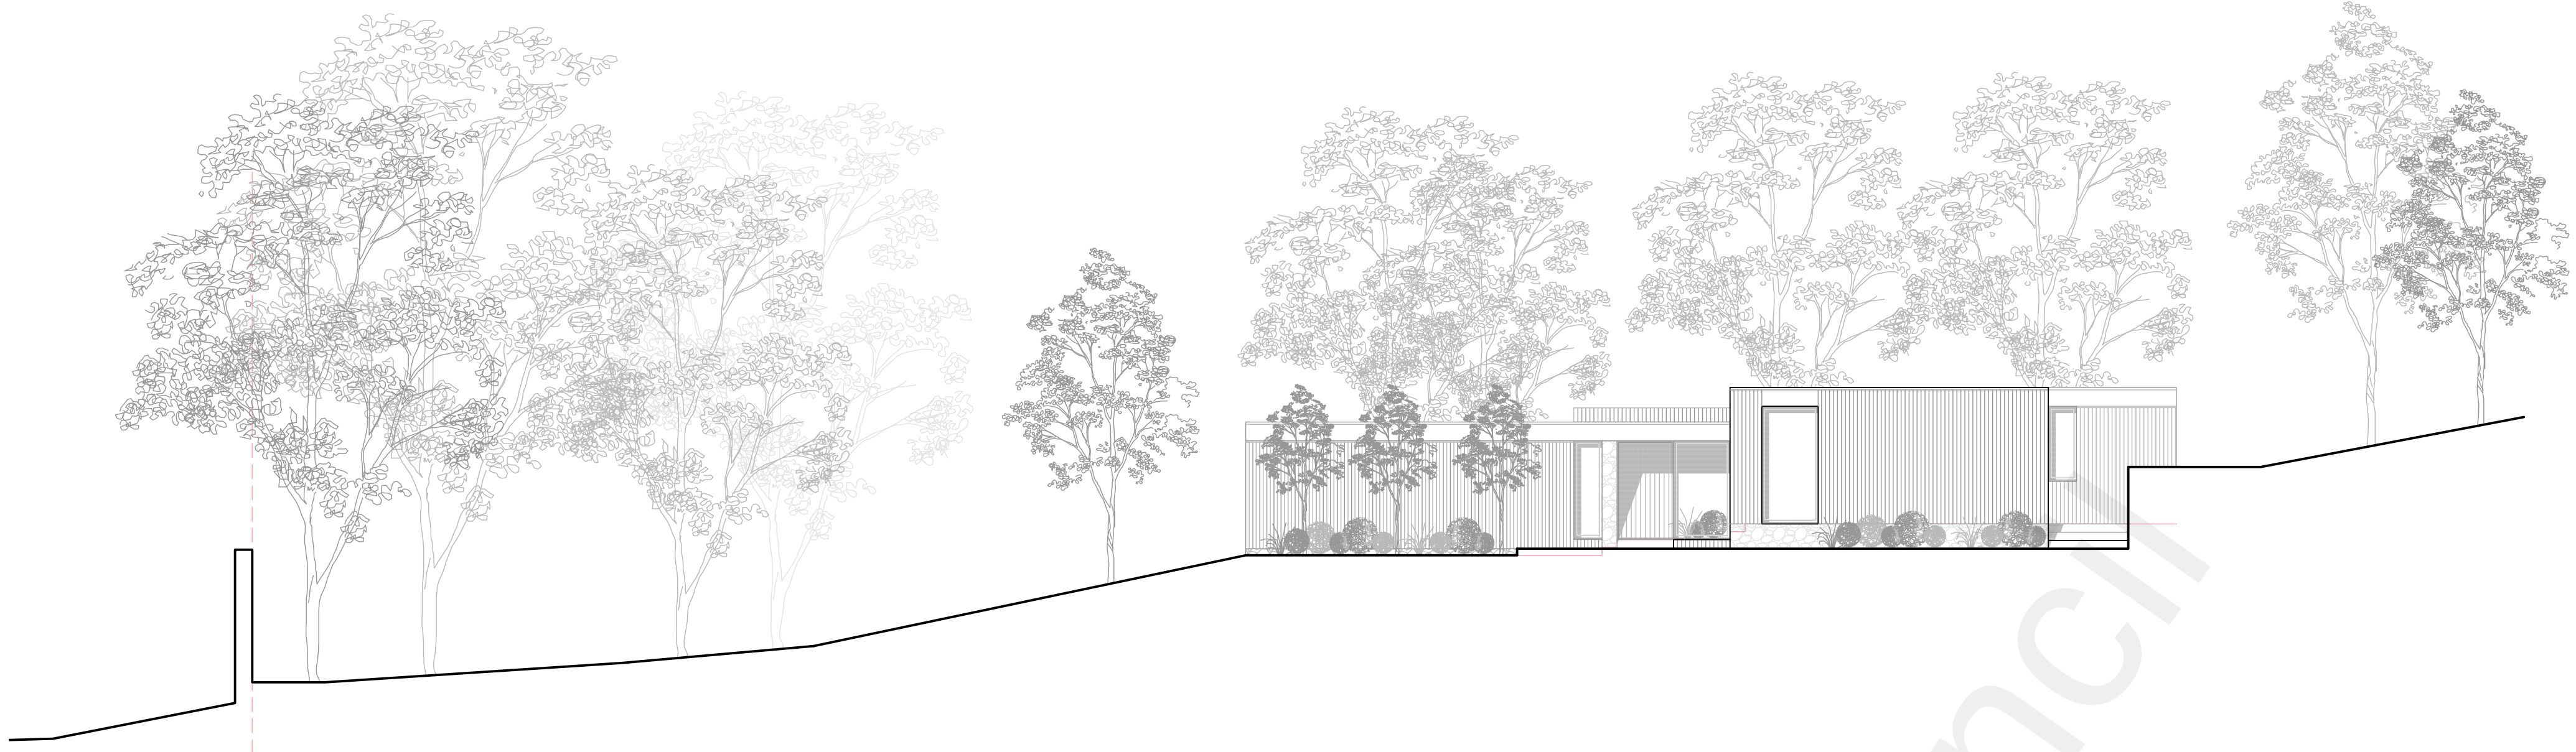


PROPOSED NORTH ELEVATION
Scale 1:100

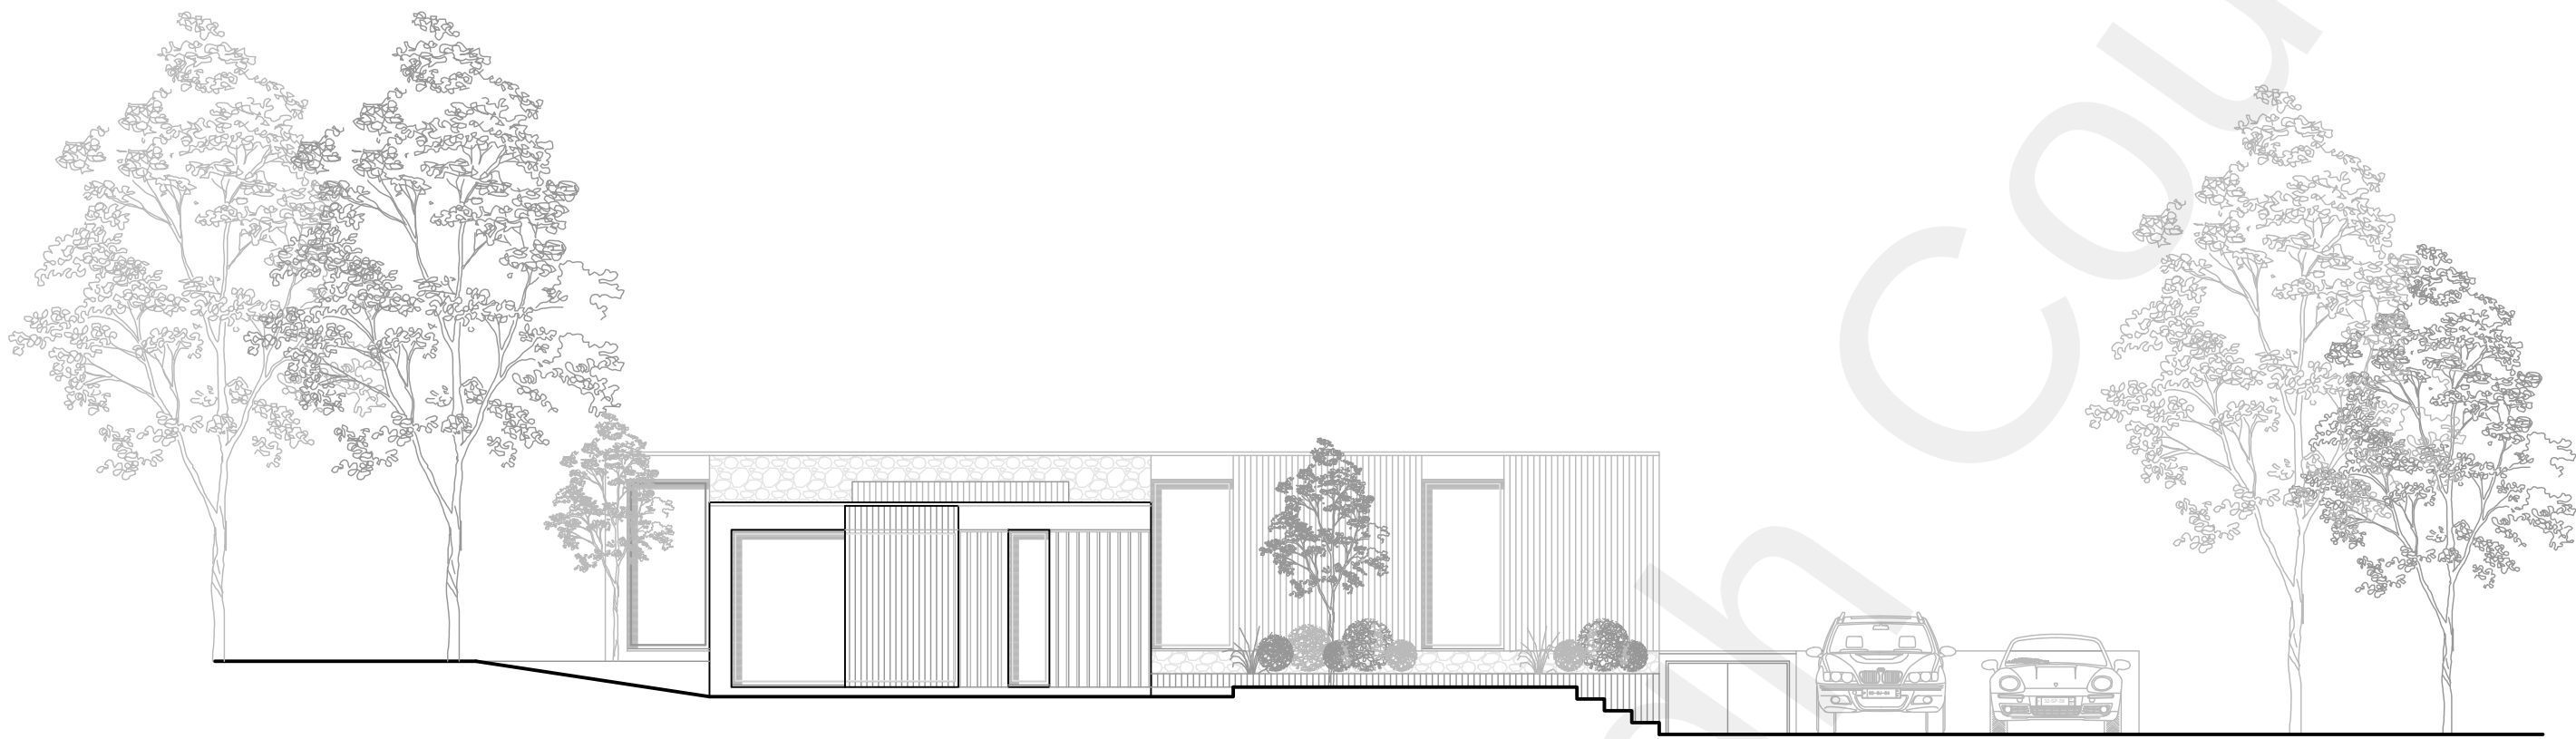

PROPOSED EAST ELEVATION
Scale 1:100

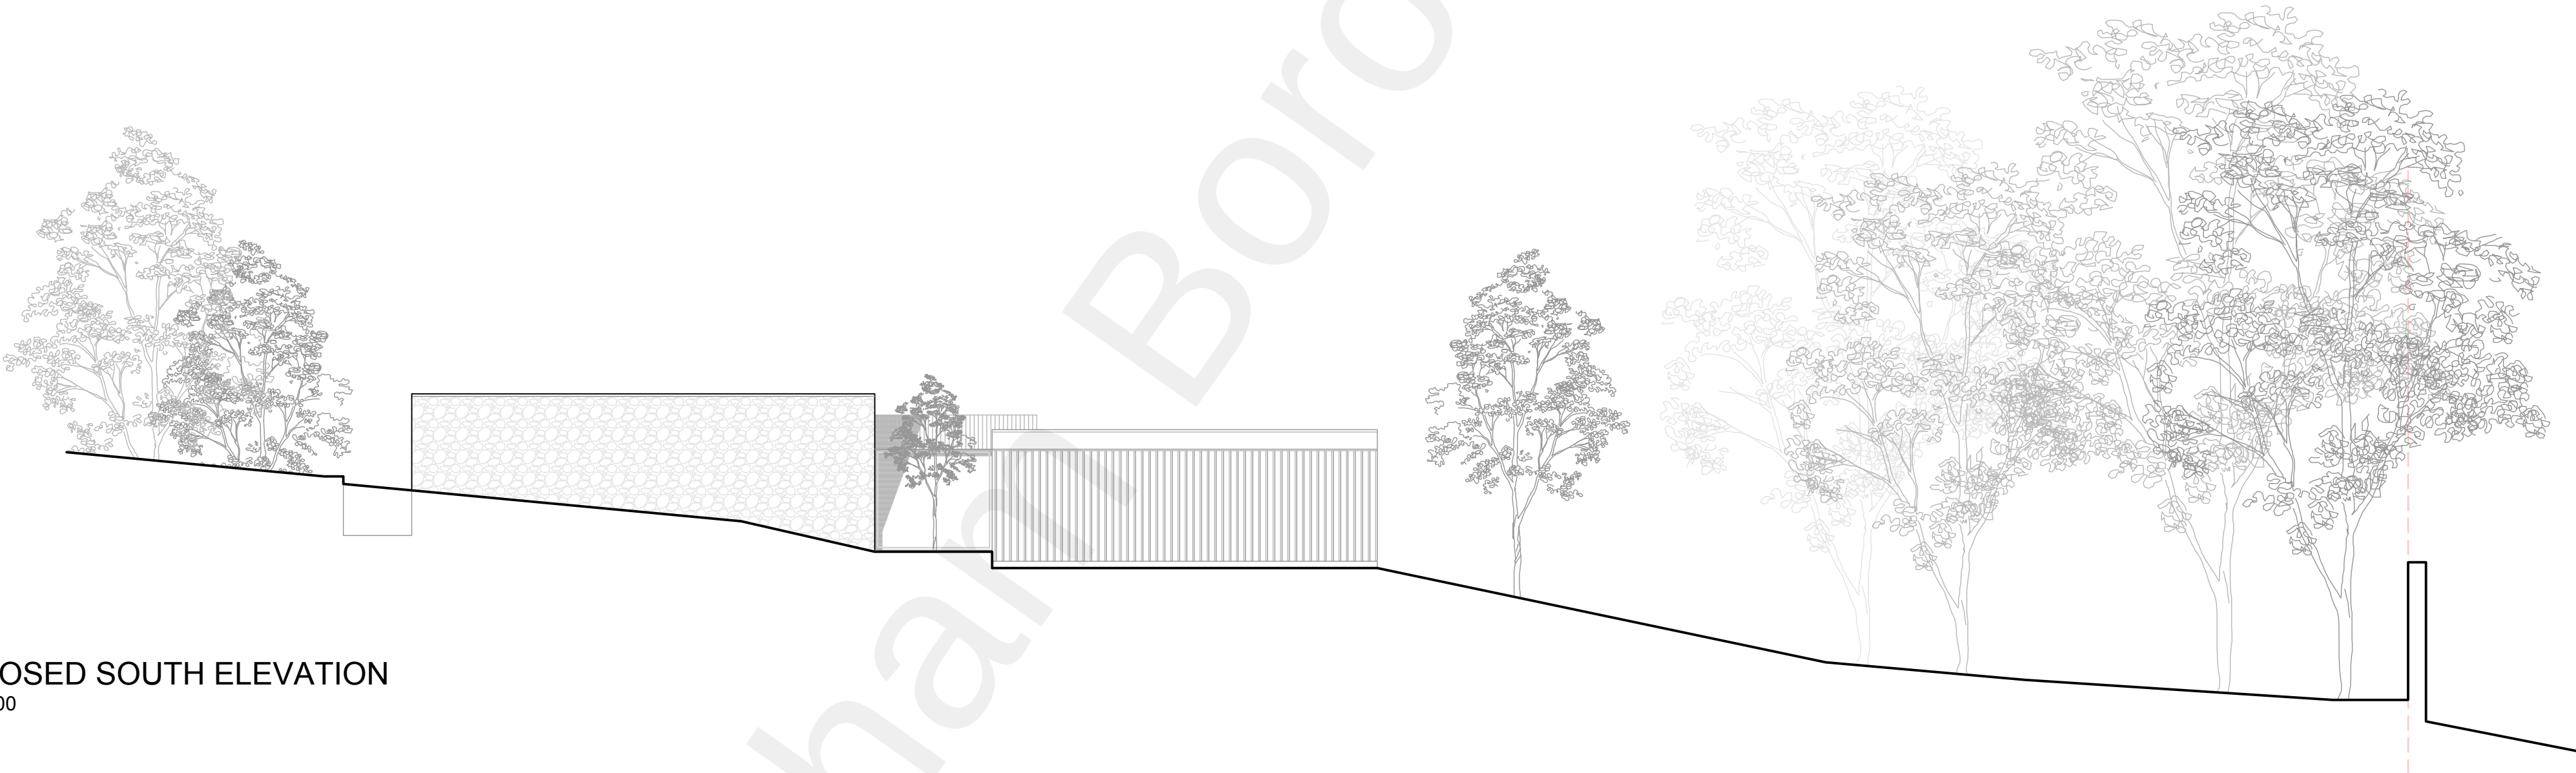

PROPOSED SOUTH ELEVATION
Scale 1:100

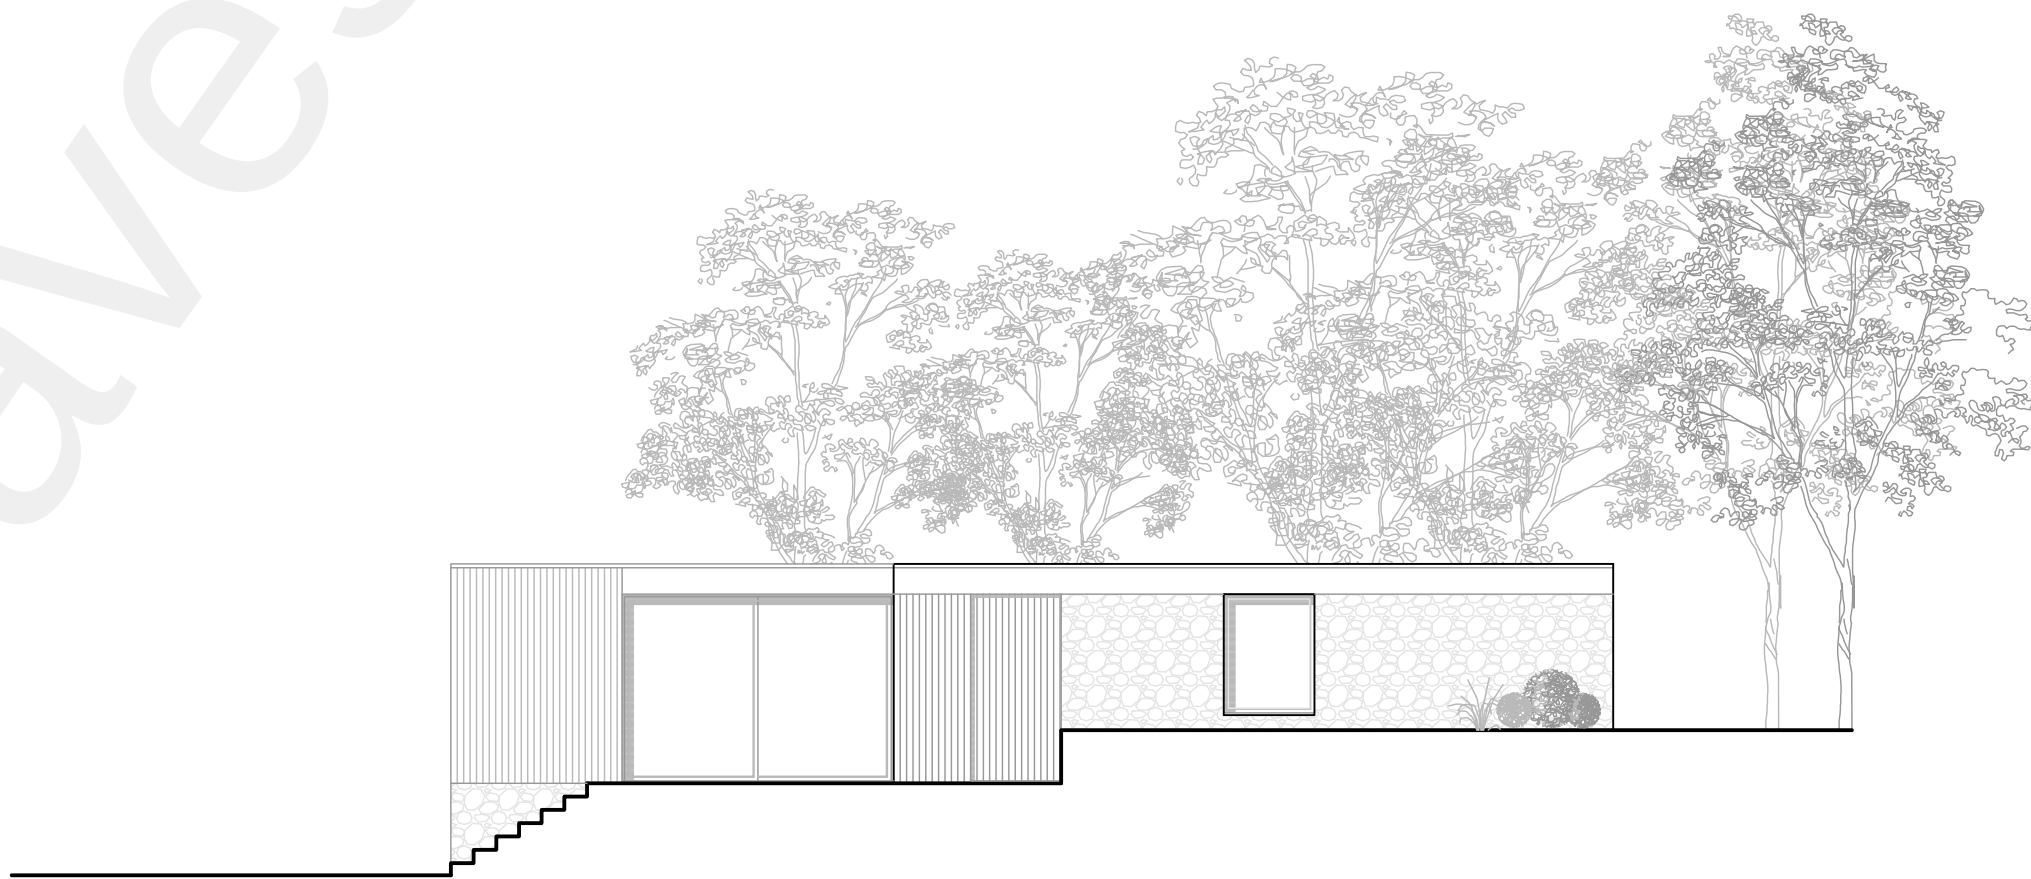

PROPOSED WEST ELEVATION
Scale 1:100

0 5m 10m
Scale - 1:100

Notes
Do Not Scale (unless for the purposes of planning).
Report all discrepancies, errors and omissions.
Verify all dimensions on site before commencing any work on site or preparing shop drawings.
All materials, components and workmanship are to comply with the relevant British Standards, Codes of Practice, and appropriate manufacturers recommendations that from time to time shall apply.
For all specialist work, see relevant drawings.
This drawing is copyright of Kent Design Studio Ltd

Rev Date Description



Scale 1:100 @ A1 Date MARCH 2021

PLANNING

Project Title
PROPOSED NEW DWELLING
THE HAVEN
BRIMSTONE HILL
MEOPHAM
GRAVESEND
KENT
DA13 0BN

Description
PROPOSED ELEVATIONS
UNIT 2
Drawing Number
2452 13