

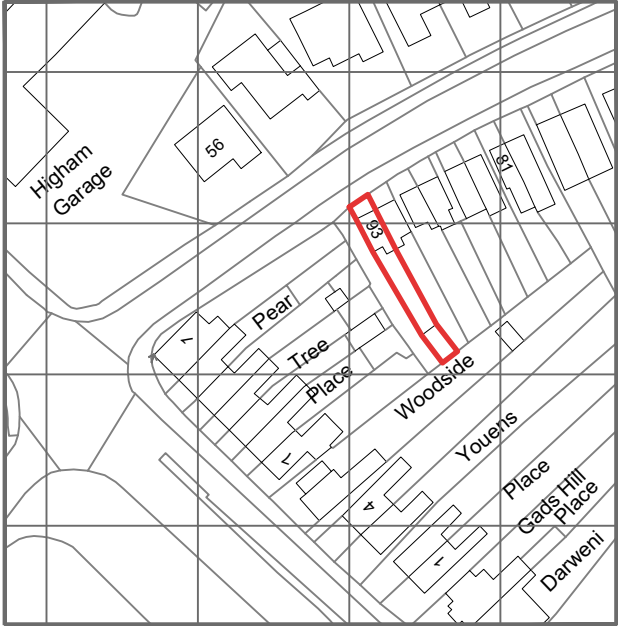


 

01 Existing Location Plan

1:1250 0 10m 50m 100m

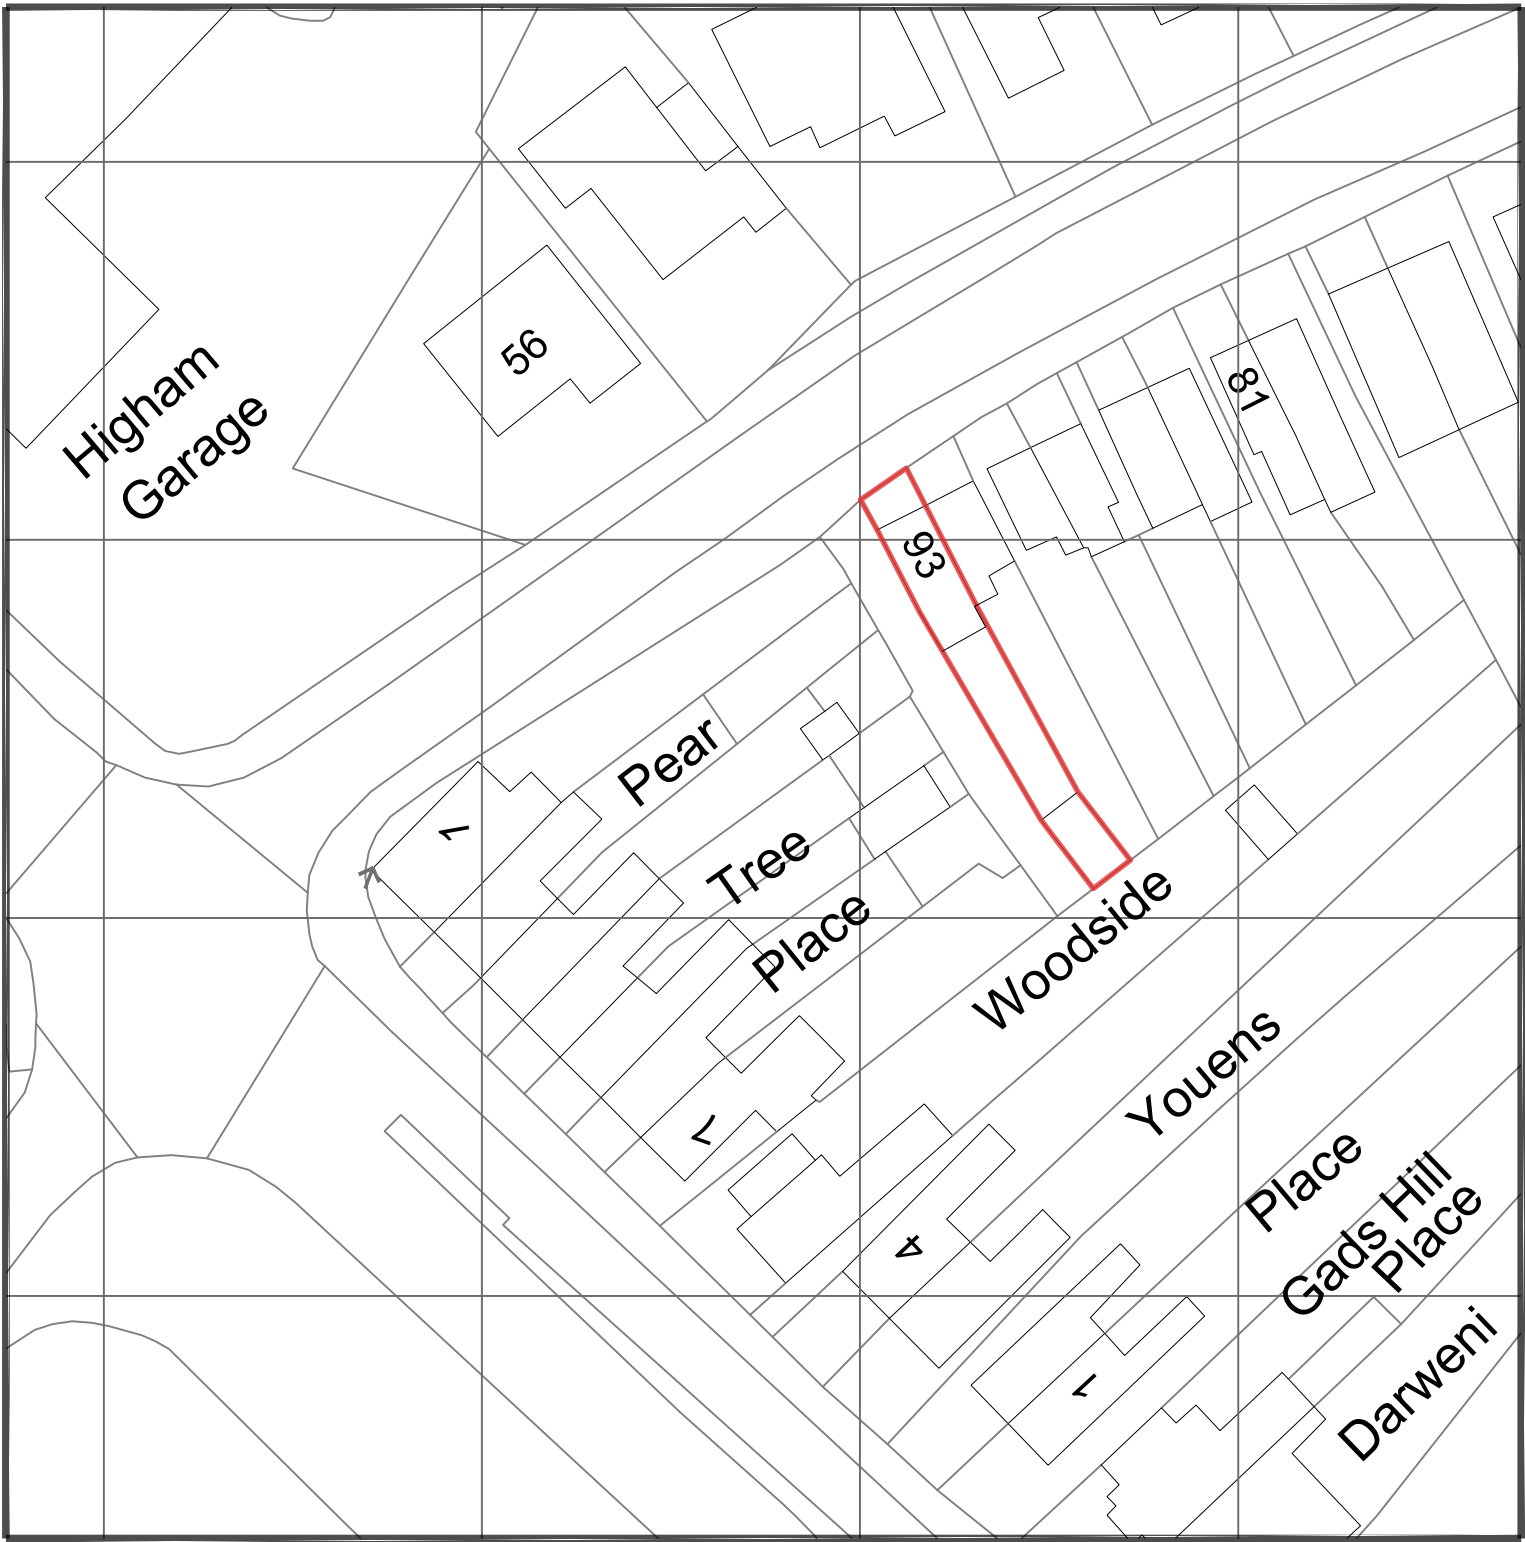

02 Proposed Site Plan

1:500 0 5m 20m 40m

NOTES

1. ©Macintosh Davies Ltd. Drawing not for construction. Do not scale from this drawing in either paper or digital form. Use written dimensions only. All dimensions are given in millimeters unless otherwise stated.

2. All survey information by others. Check all dimensions on site. Site boundaries to be confirmed by client solicitors with reference to title deeds.

3. This drawing is intended for use by the commissioning client only. Macintosh Davies Ltd do not assume any liability to any third party for the information herein.

REVISIONS
A 12/07/24
Proposed block plan EJD

JOB TITLE			
93 Villa Rd, Higham, Kent, ME3 7BX			
DWG TITLE			
Existing Location and Proposed Site Plan			
DATE	BY	CHECKED BY	A3
04/07/24	DB	RND	
DWG NO.	REV.	STATUS	
M150 02 1250	A	Planning	

MacintoshDavies Ltd

Architectural and interior designs

Studio A,
Quayside House,
Chatham Maritime
ME4 4QZ



01634 963 317

www.macintoshdavies.co.uk