
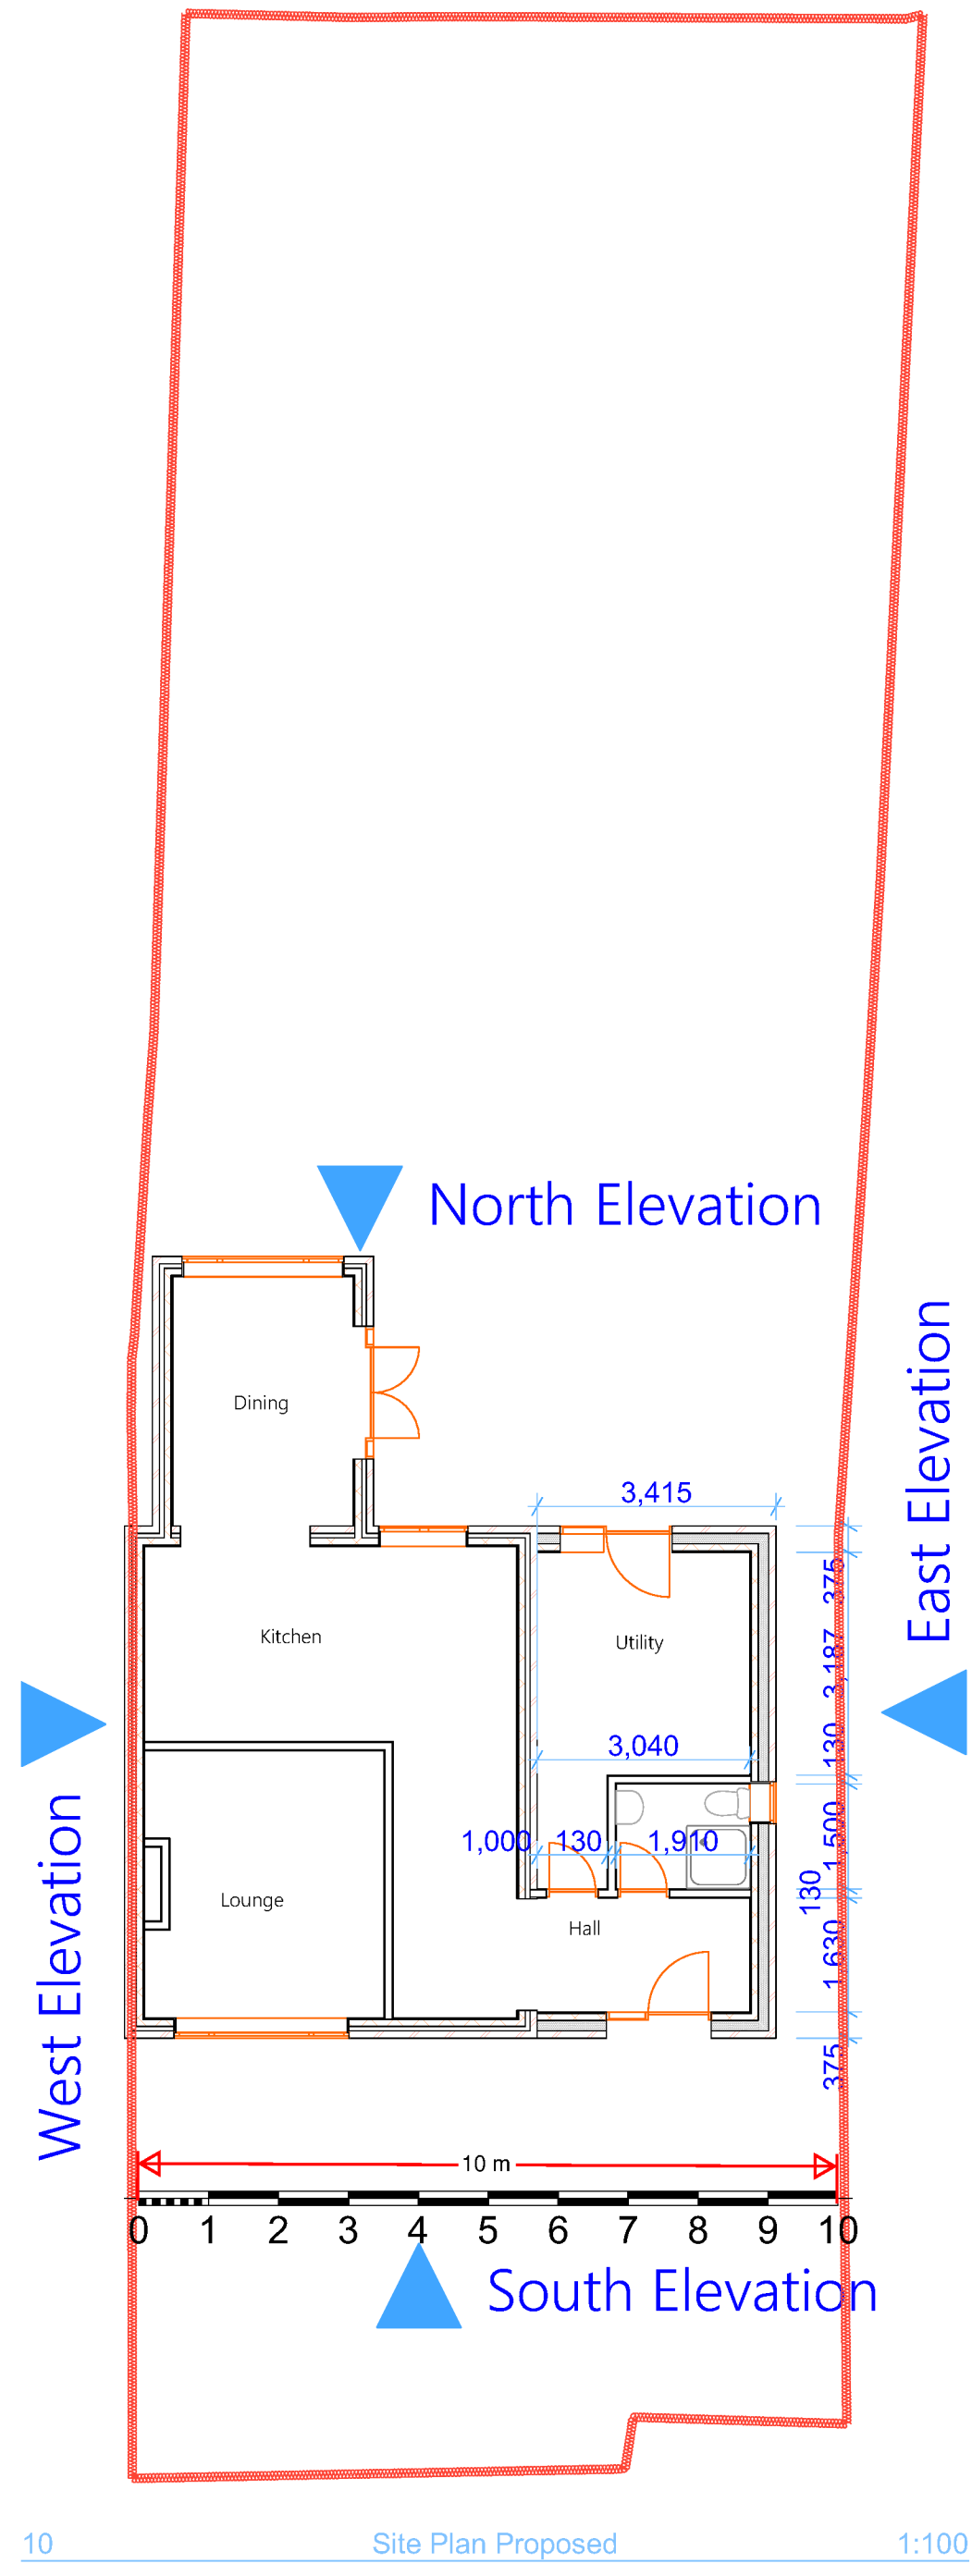
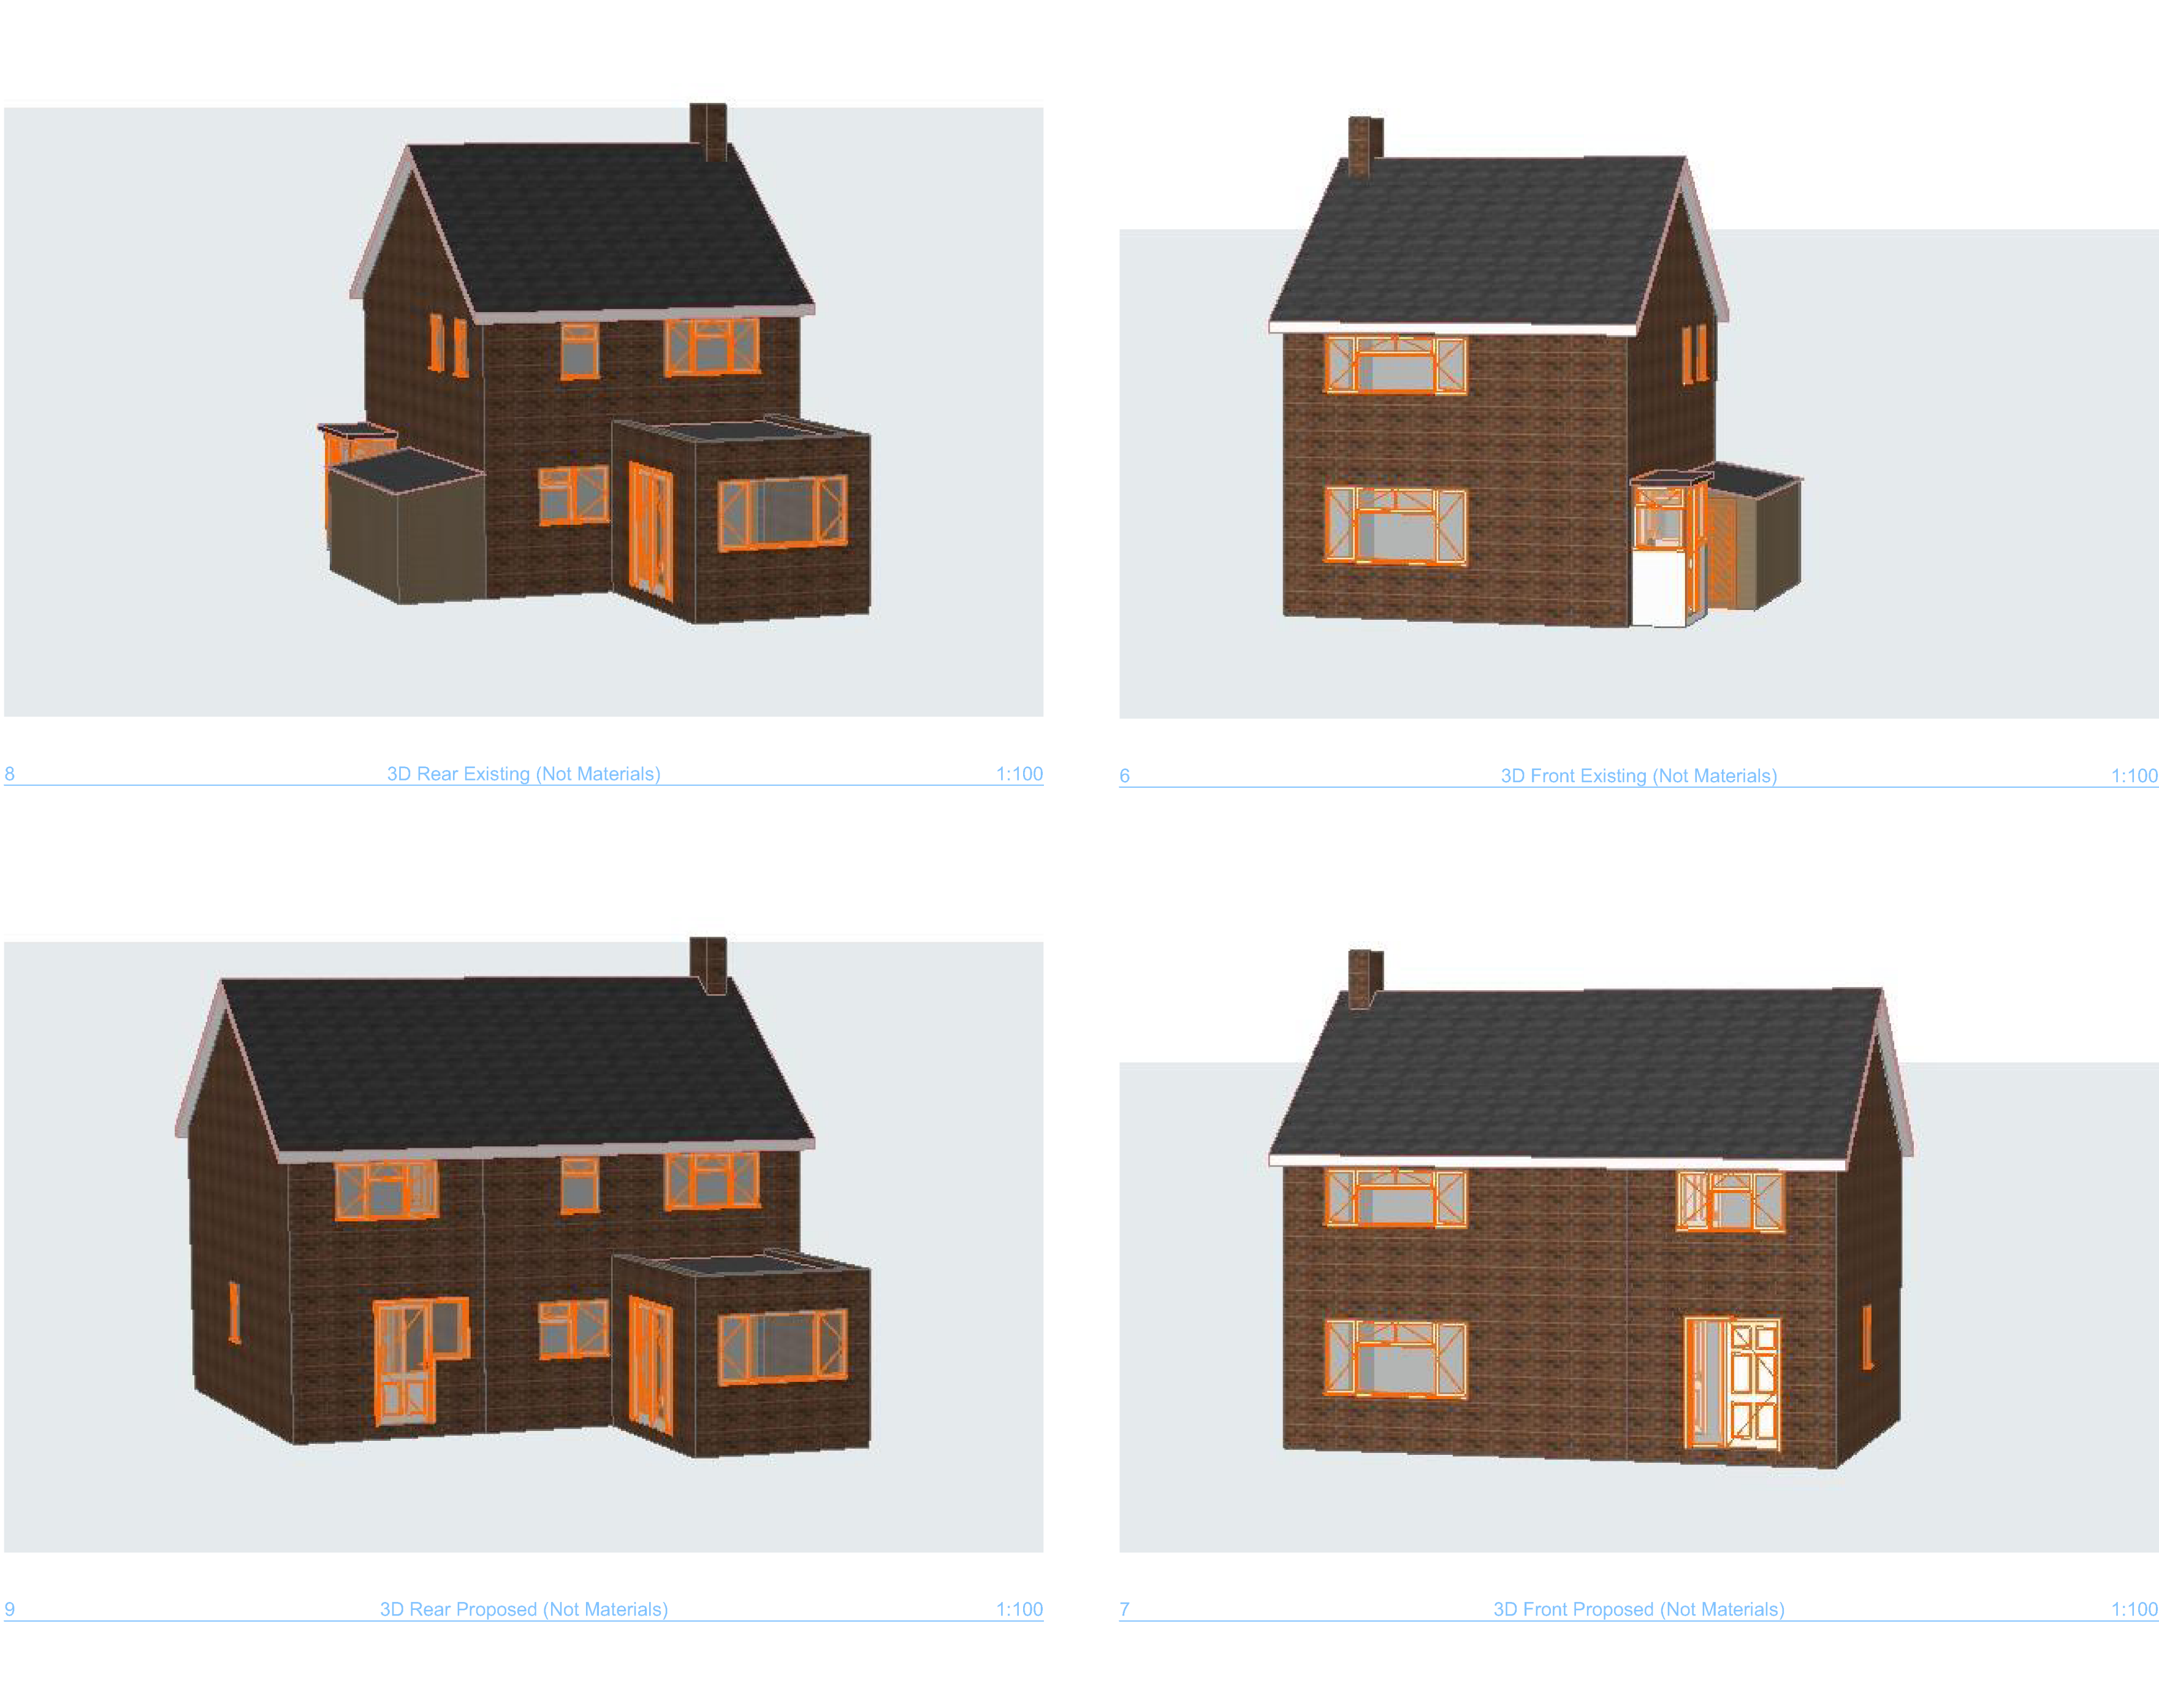


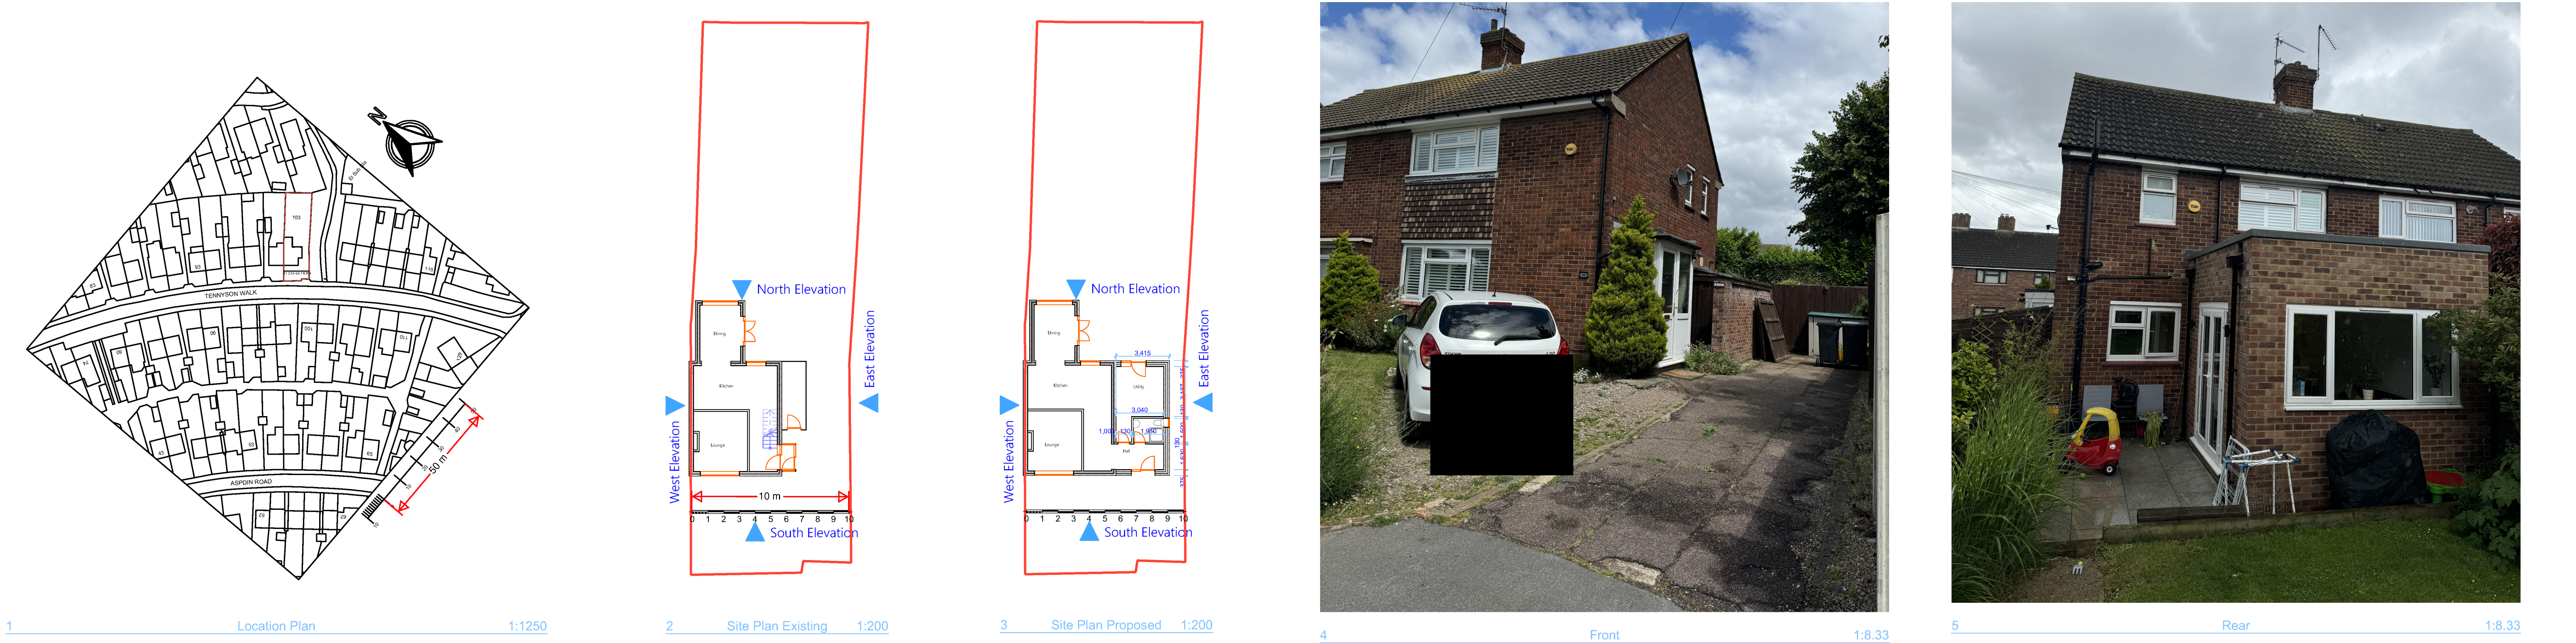

ARCHITECHNOLOGY.
#DESIGN

This document and its design content is copyright ©. It shall be read in conjunction with all other associated project information including models, specifications, schedules and related consultants documents. Do not scale from documents. All dimensions to be checked on site. Immediately report any discrepancies, errors or omissions on this document to the Originator. If in doubt ASK.

Scales @ A1		Date
1:1250, 1:200, 1:8.33, 1:100		2024-07-10

Client Approval	
A - Approved	1:100
B - Approved with Comments	
C - Do Not Use	

Layout Title

Site Plan

Architecttechnology.design
179 Edwin Road Rainham, Kent ME8 0AH

www.architecttechnology.design
Tel: 07957 350204
info@architecttechnology.design

Project

1103 Tennyson Walk - Sarah Honour - DA11 8LD - DSE

Status

Planning Application

Site Address

103 Tennyson Walk Northfleet GRAVESEND Kent DA11 8LD

Drawing Number	project	originator	zone	level	type	role	number	rev
Layout ID	01							01 - WIP