




Subject of LDC
"Land used as garden incidental to the enjoyment of the dwelling"




Undisputed Curtilage

Client Name : Mr M Lucas			
Project Title : Knights Place Farm, Cobham, North Rochester, ME2 3UB			
Drawing Name : Site Plan Showing Land Hatched Red			
Scale : 1:1250 @ A3	Drawn/Checked: ZAH/AQ	Status : Application	Rev :
Date : 21 August 2021	Plot Date : 11 July 2023 16:12:16	Dwg No : 21.7461/P204	

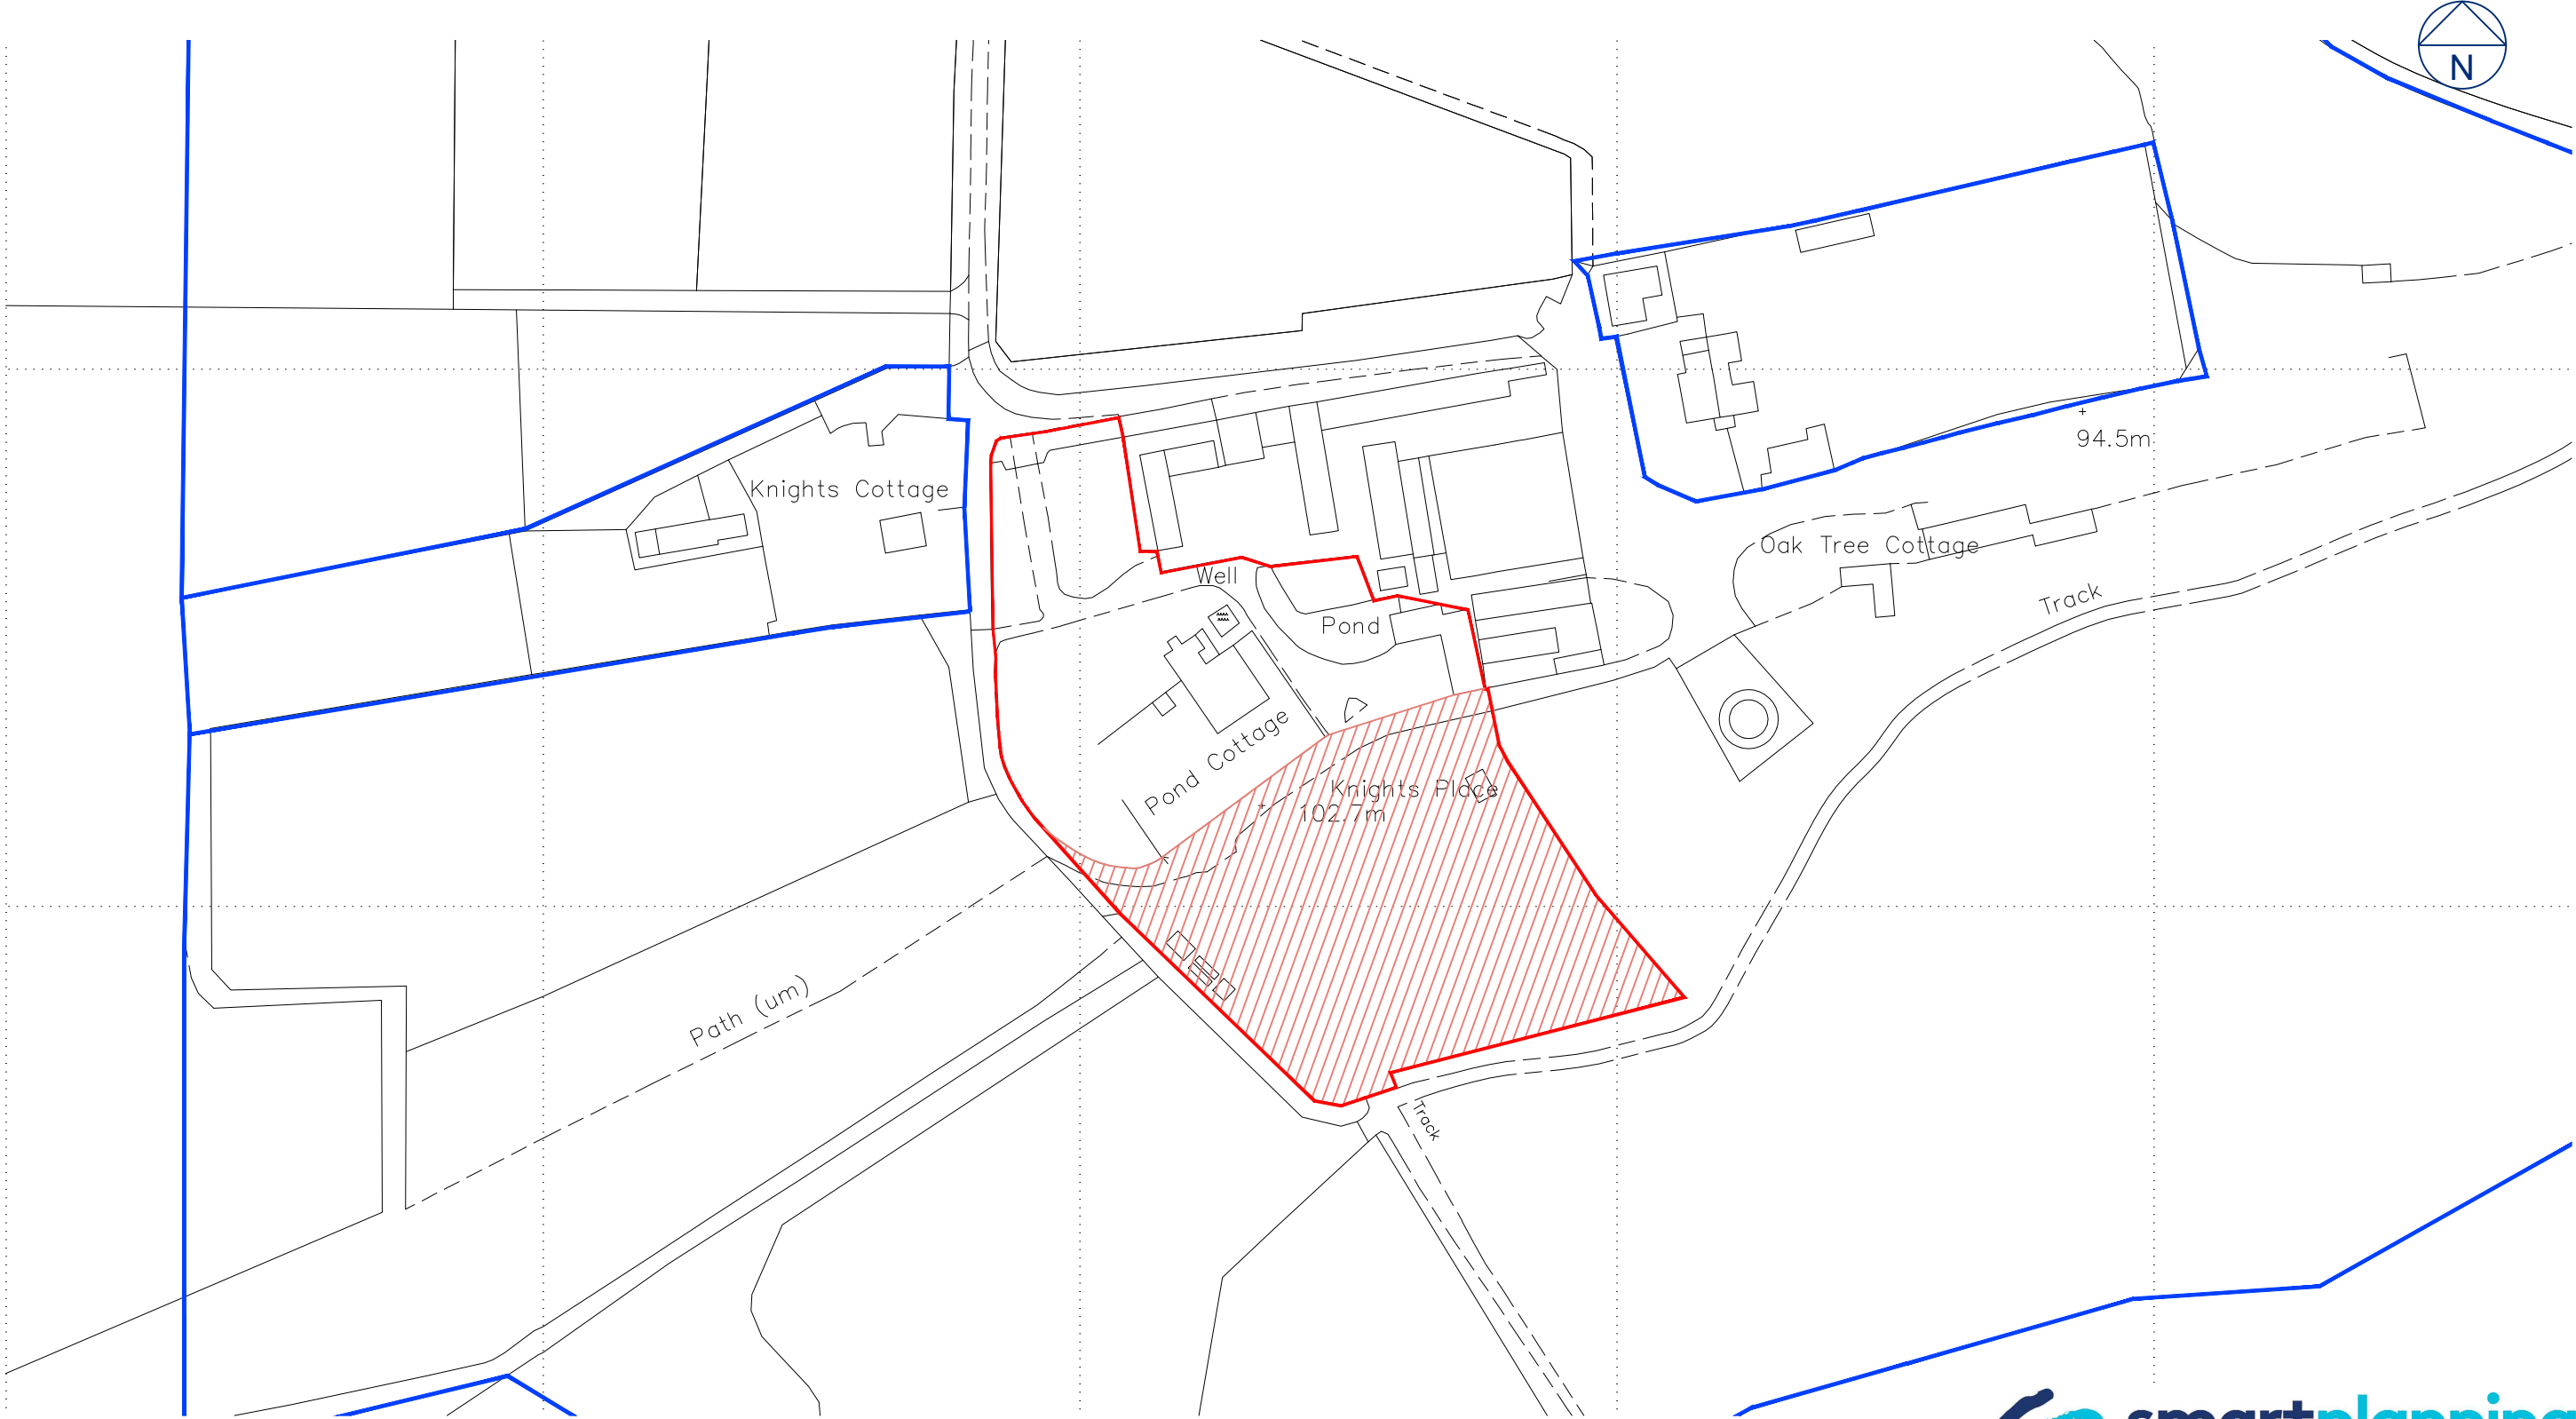

Note:
This drawing is provided for planning application purposes only and should not be used or relied upon for Building Regulations applications or in the use of Construction. All dimensions should be checked on site before the commencement of any works or ordering of materials. Any discrepancies should be reported to Smart Planning Ltd.

 

Head Office
Old School House, Rettendon
Turnpike, Battlesbridge,
Essex, SS11 7QL

Email contact@smartplanning.co.uk
Website www.smartplanning.co.uk
Phone 0330 053 6811

A	07.09.22	Boundary line revised	ZAH
No.	Date	Amendment	Initials

© THIS DRAWING IS THE COPYRIGHT OF SMARTPLANNING. This document must not be reproduced in whole or in part without prior permission of Smartplanning Ltd. Registered in England No. 04369649. OS Licence Number 100042413