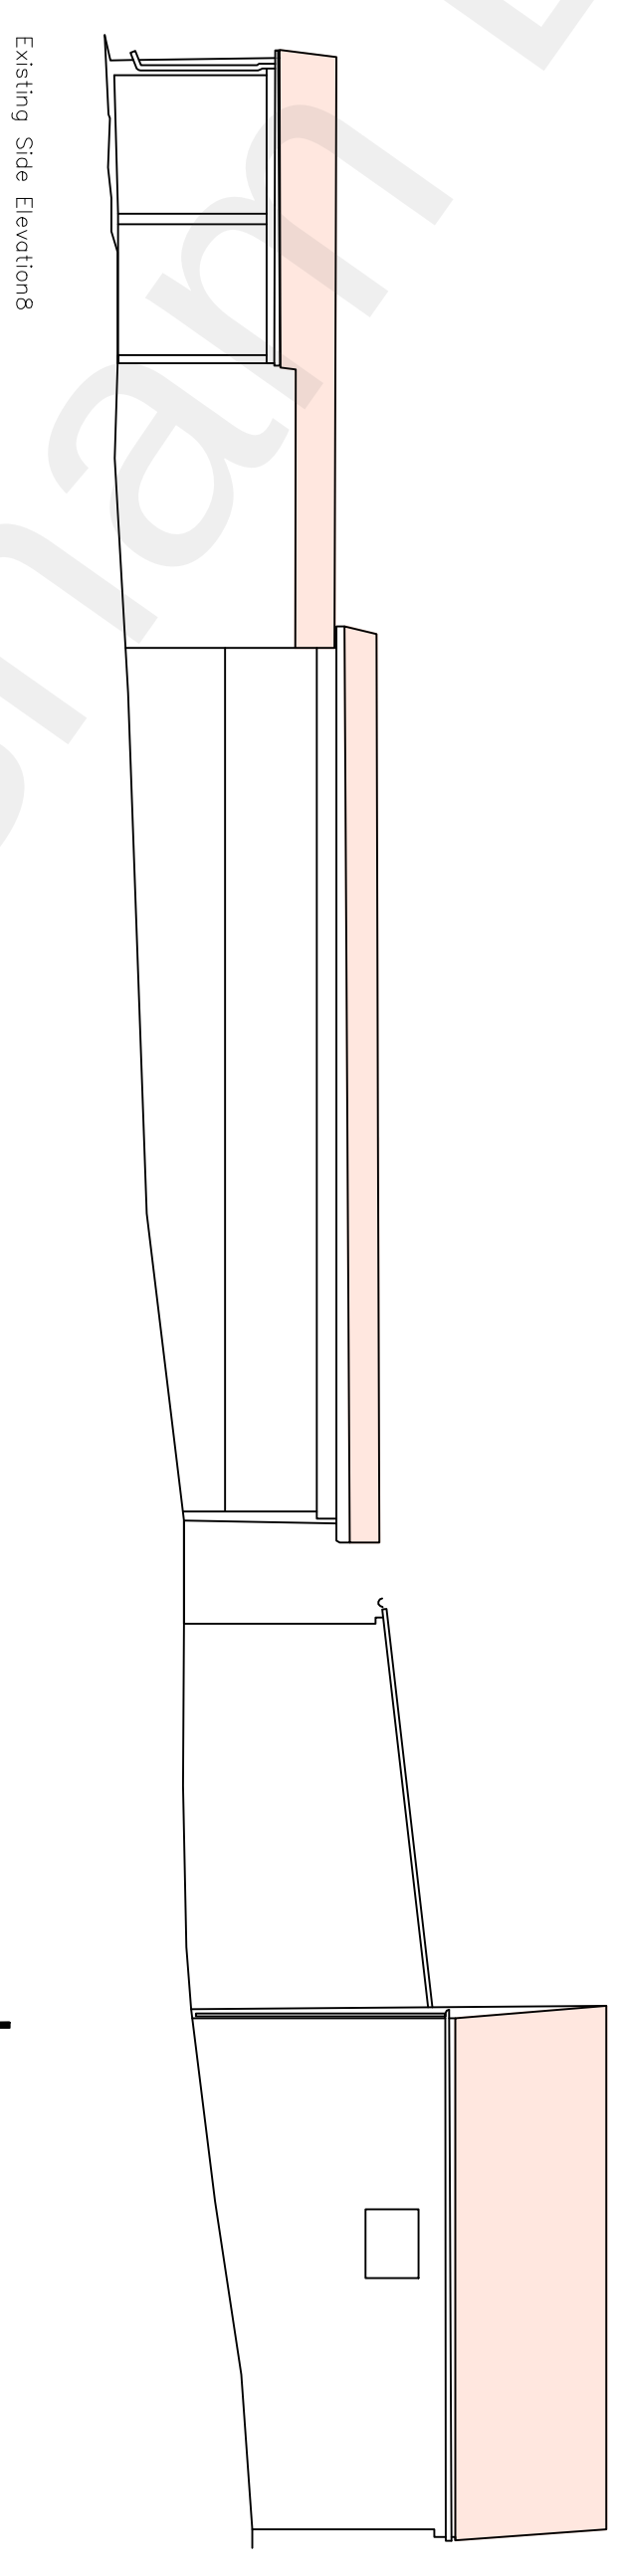
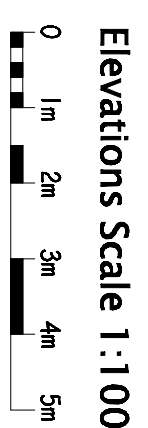
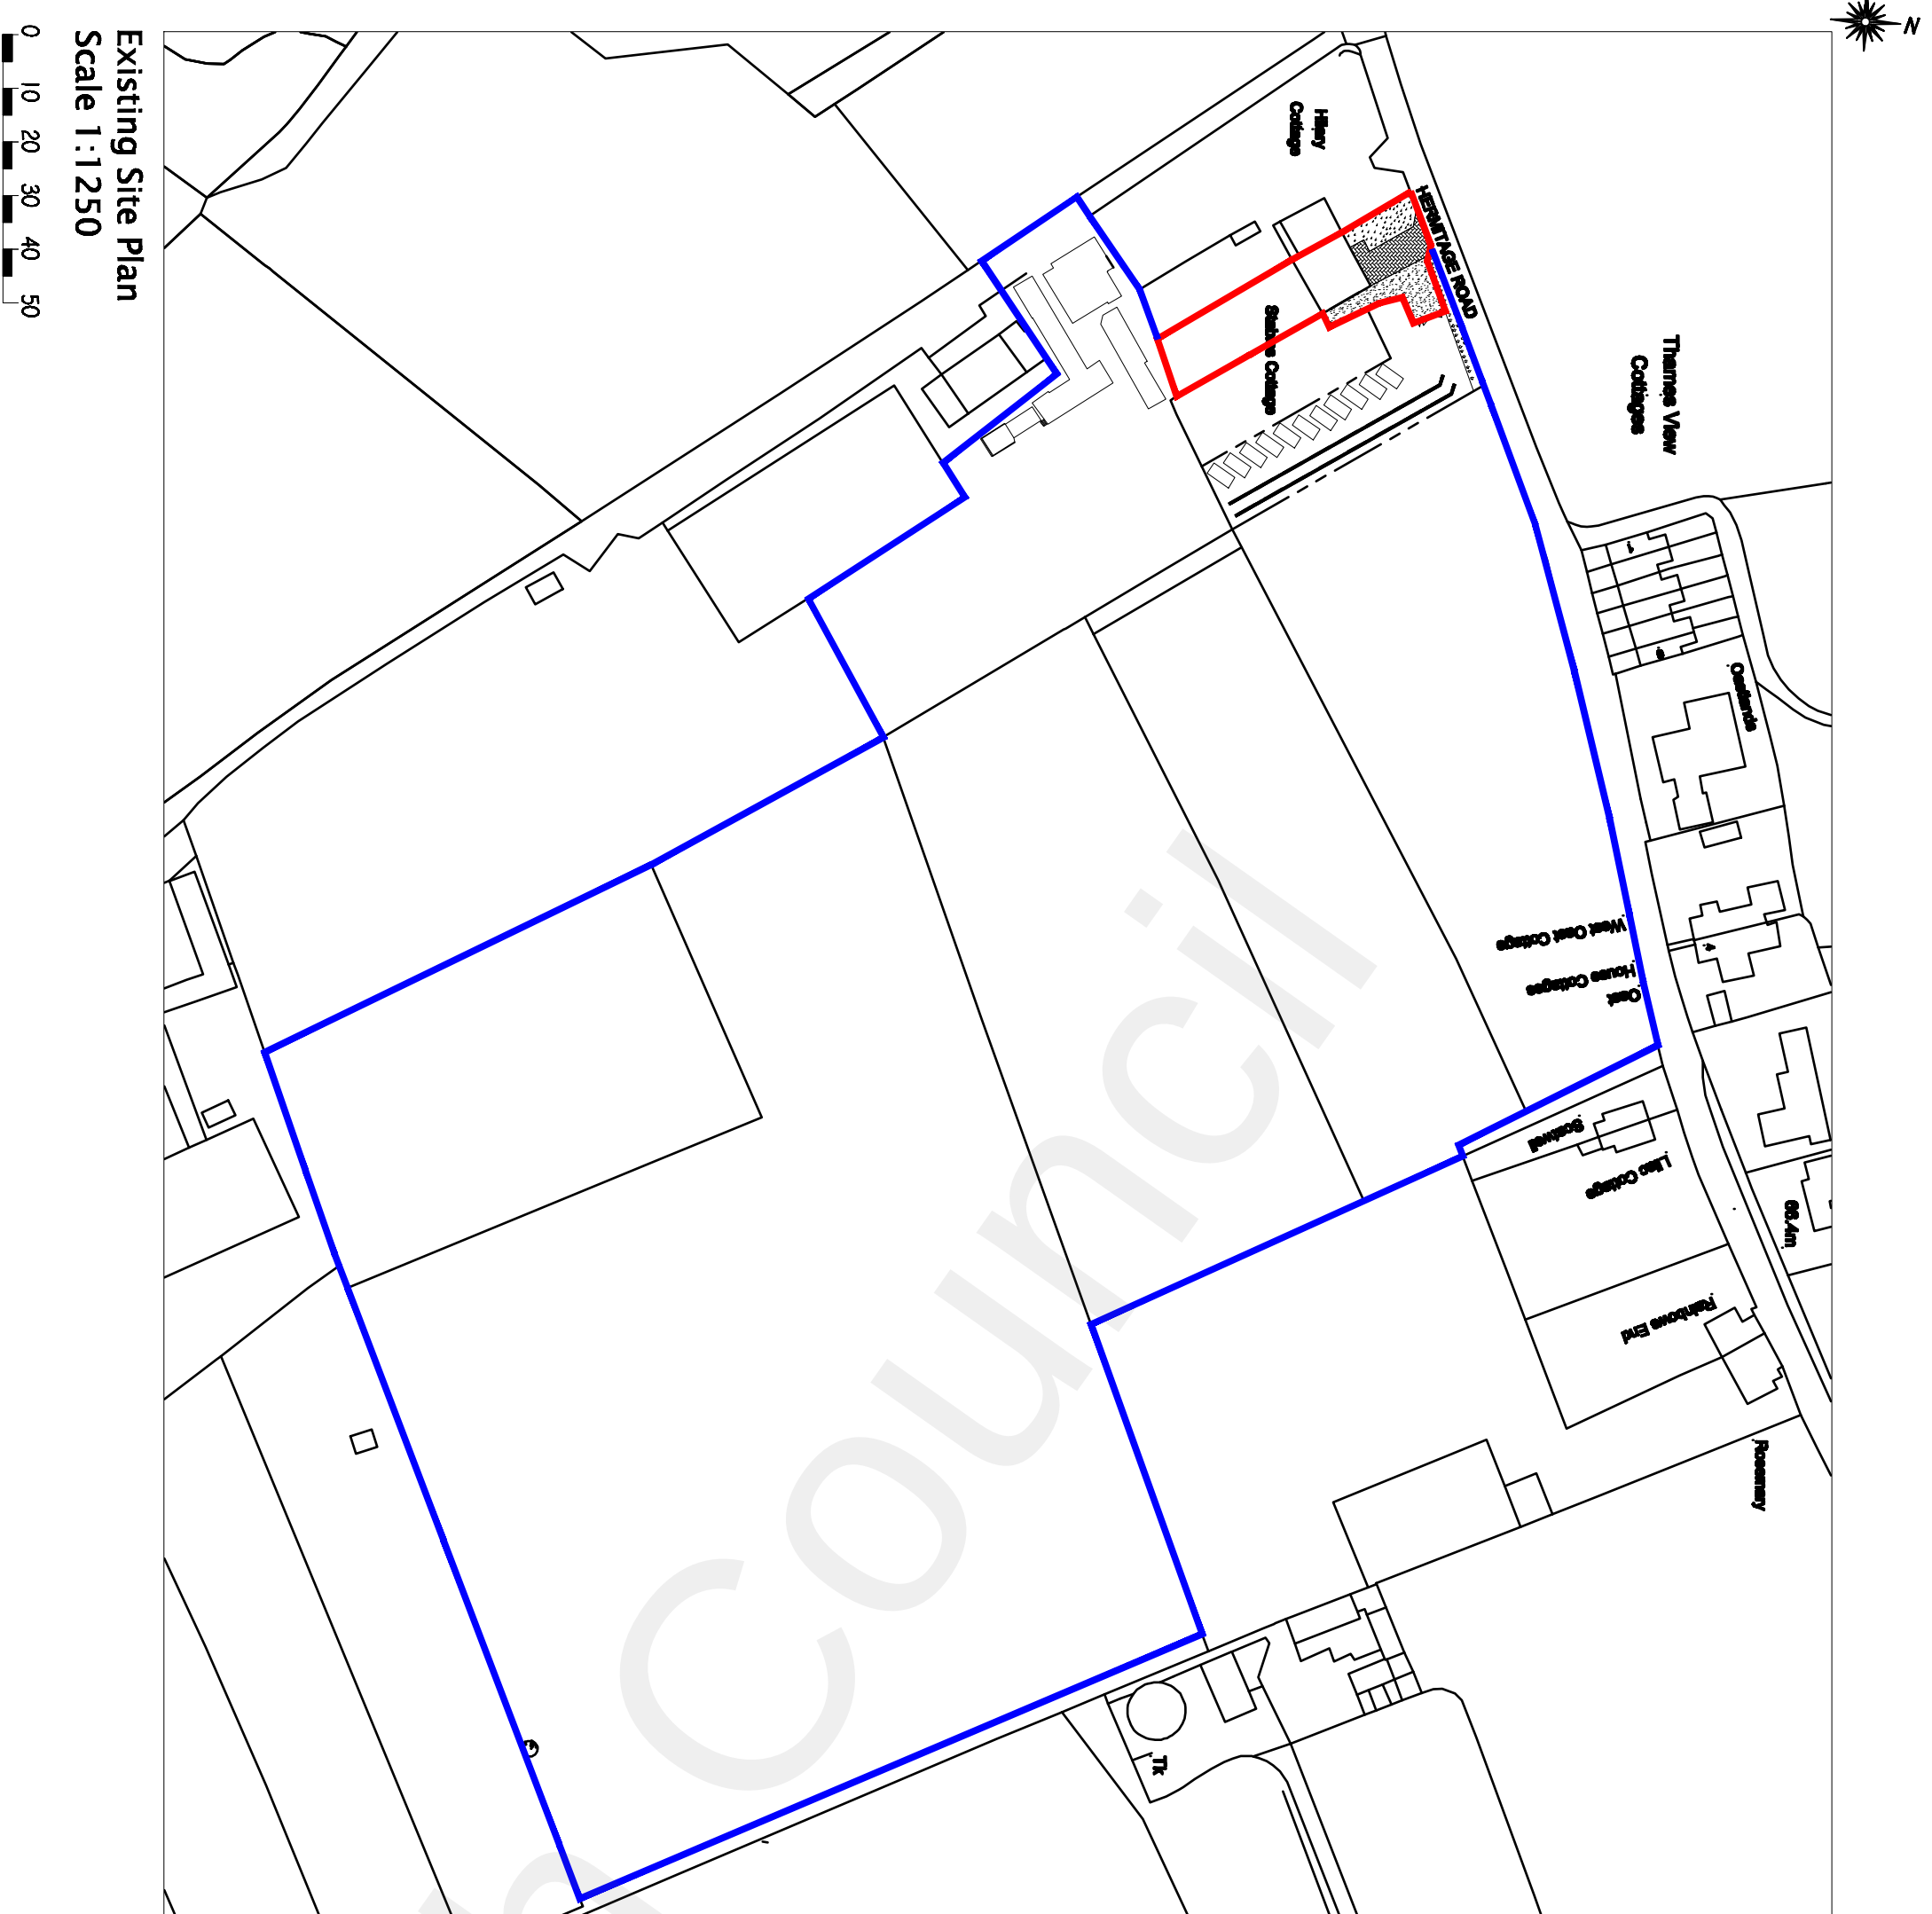


P1	ISSUED TO GRAVESTHAM COUNCIL	01.01.21	MC	
Rev		Date	By	

OFFICE 48, 95 WILTON ROAD, VICTORIA, LONDON, SW1V 1BZ
T : 0844 412 7623
www.designerplans.co.uk

**STABLES COTTAGES, HERMITAGE ROAD
HIGHAM ME3 7NE**

Site plan and elevations

		Date		Drawn By	
		JAN 21		MC	
Job No.		Dwg No.		Rev	
51-1000-607		S03		P1	