



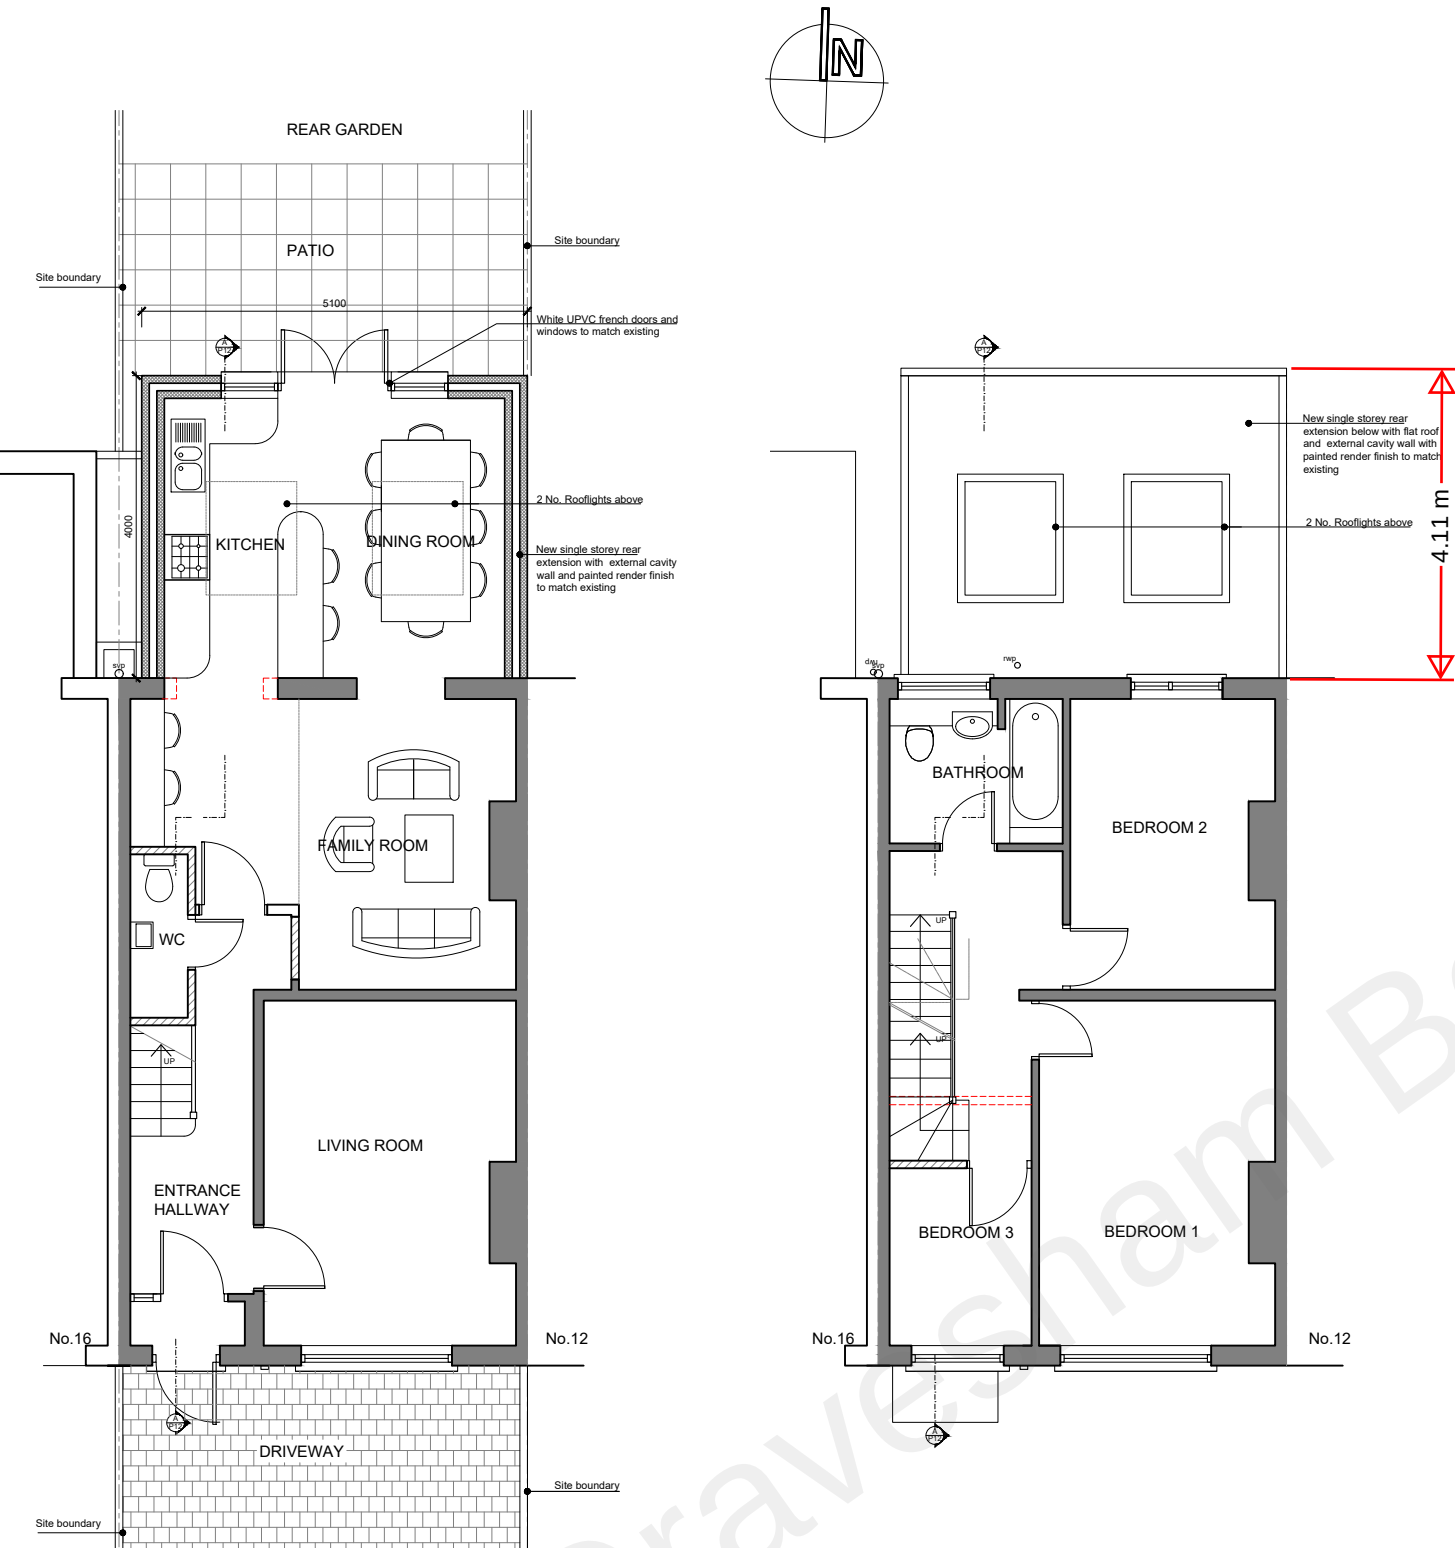


GROUND FLOOR PLAN

FIRST FLOOR PLAN

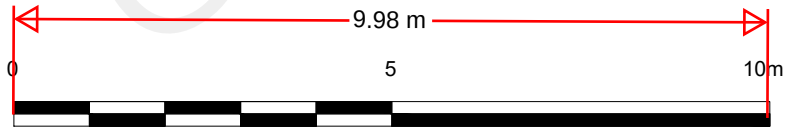

Scale 1:100@A3

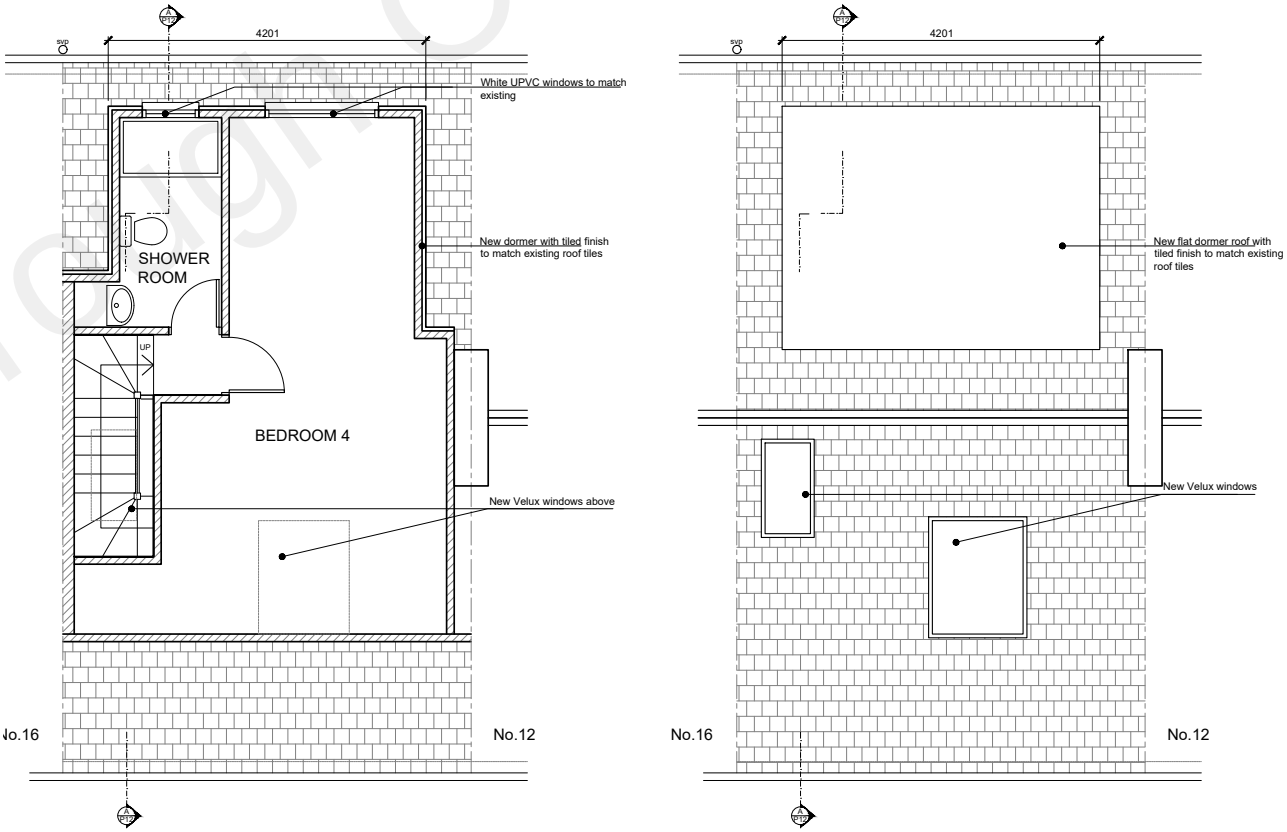

LOFT PLAN

ROOF PLAN

DATE		REVISION	NO.	THIS DRAWING IS NOT TO BE SCALED. ONLY FIGURED DIMENSIONS ARE TO BE FOLLOWED (UNLESS THE DRAWING IS PART OF A PLANNING APPLICATION). CONTRACTORS ARE TO CHECK ALL DIMENSIONS BEFORE WORK COMMENCES, AND REFER ANY APPARENT DISCREPANCY TO THE ARCHITECT. MAY NOT BE COPIED OR REPRODUCED IN ANY MANNER WHATSOEVER WITHOUT THE OWNERS WRITTEN CONSENT. (c) COPYRIGHT:	PROJECT	
					14 CHRISTIANFIELDS AVENUE GRAVESEND DA12 5NF	
				DRAWING		PROPOSED PLANS
				DATE: JUL 2021		DRAWN: LO
				SCALE: 1:100@A3		DWG No: 0521 P11
						REV. No: A