


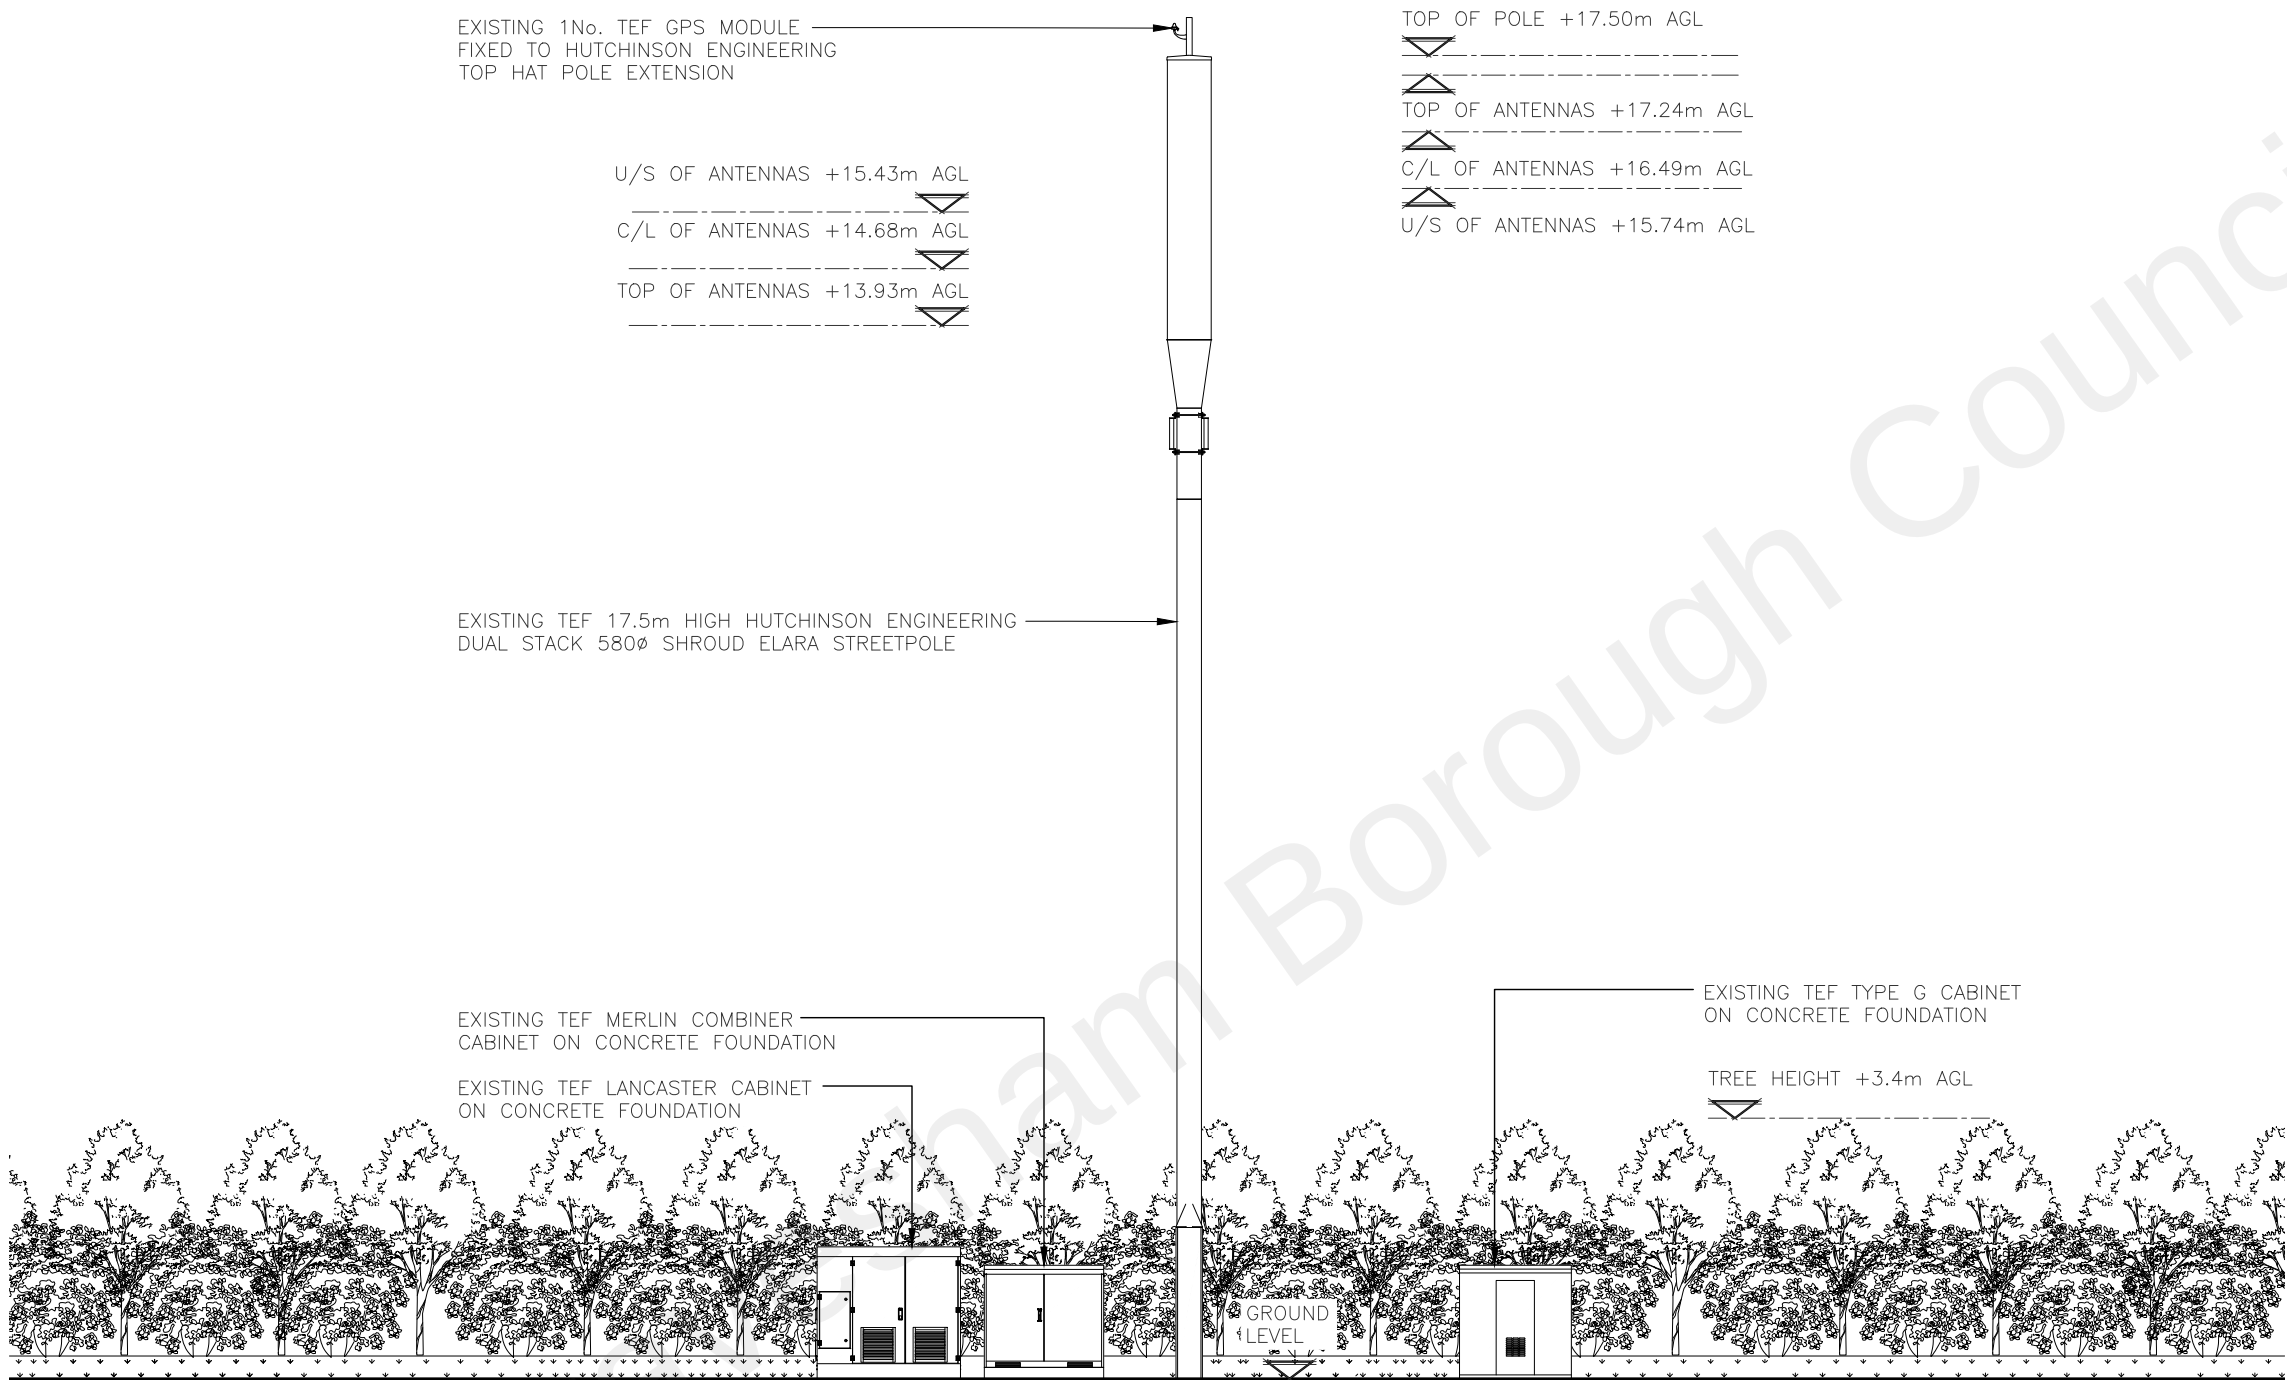

EXISTING NORTH EAST ELEVATION
(1:100)

5000 0 5000 10000
ORIGINAL SCALE AT A3 - 1:100 ALL DIMENSIONS IN MILLIMETRES

ALL DIMENSIONS ARE IN mm UNLESS NOTED OTHERWISE

N.G.R E: 566684 N: 173083

NOTES:

REV	MODIFICATION	BY	CH	DATE
A	Issued for Construction	SM	DDP	19/08/21

ICSGROUP

Intelligent Communications Solutions Limited
Unit 40 Raynham Road, Bishops Stortford, Hertfordshire,
CM23 5PB

O₂

CTIL

Cell Name	Opt.
LOWER HIGHAM ROAD SW	-

Cell ID No		
CORNERSTONE	TEF	VF
13663226	41090	N/A

Site Address / Contact Details
LOWER HIGHAM ROAD GRAVESEND KENT DA12 2NS

Drawing Title:
EXISTING SITE ELEVATION

Purpose of issue:	Dwg Rev:
CONSTRUCTION	A

Drawing Number:	
300	

Surveyed By:	Original Sheet Size:	Pack Issue:
SITEC	A3	

Drawn:	Date:	Checked:	Date:	
SM	18/08/21	DDP	19/08/21	A