


Site Boundary

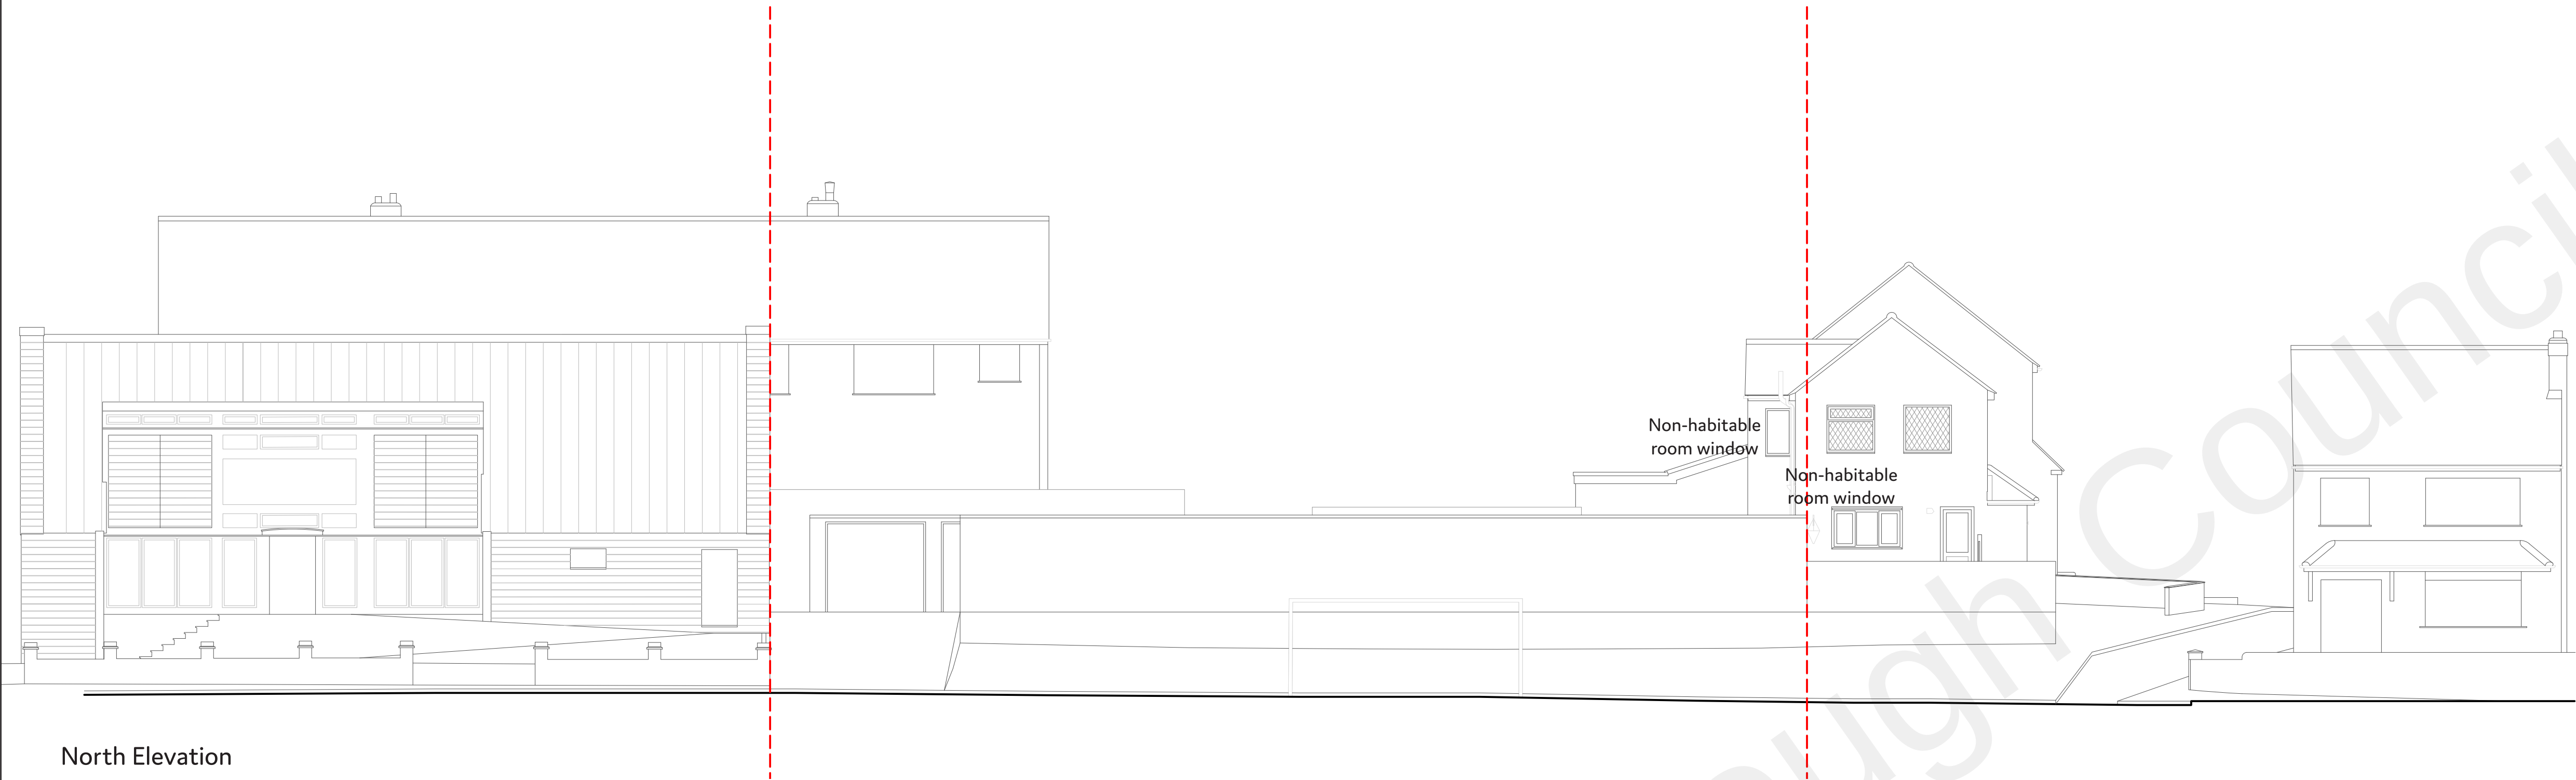

North Elevation



South Elevation

| -        | 12/11/21 | Planning    | PT    | HM      |
|----------|----------|-------------|-------|---------|
| Revision | Date     | Description | Drawn | Audited |

OFFICE  
S&M

© Office S&M LLP  
18 Ashwin Street  
London, E8 3DL  
office@officesandm.com  
www.officesandm.com

|                                                      |                      |                         |
|------------------------------------------------------|----------------------|-------------------------|
| Project Name<br>Goldsmith Mews<br>Houses             | Project No.<br>21366 | Date Created<br>09/2021 |
| Drawing Name<br>Existing North &<br>South Elevations | Drawing No.<br>020   | Revision<br>-           |
| Status<br>Planning                                   | Scale<br>1:100 at A1 | North                   |