




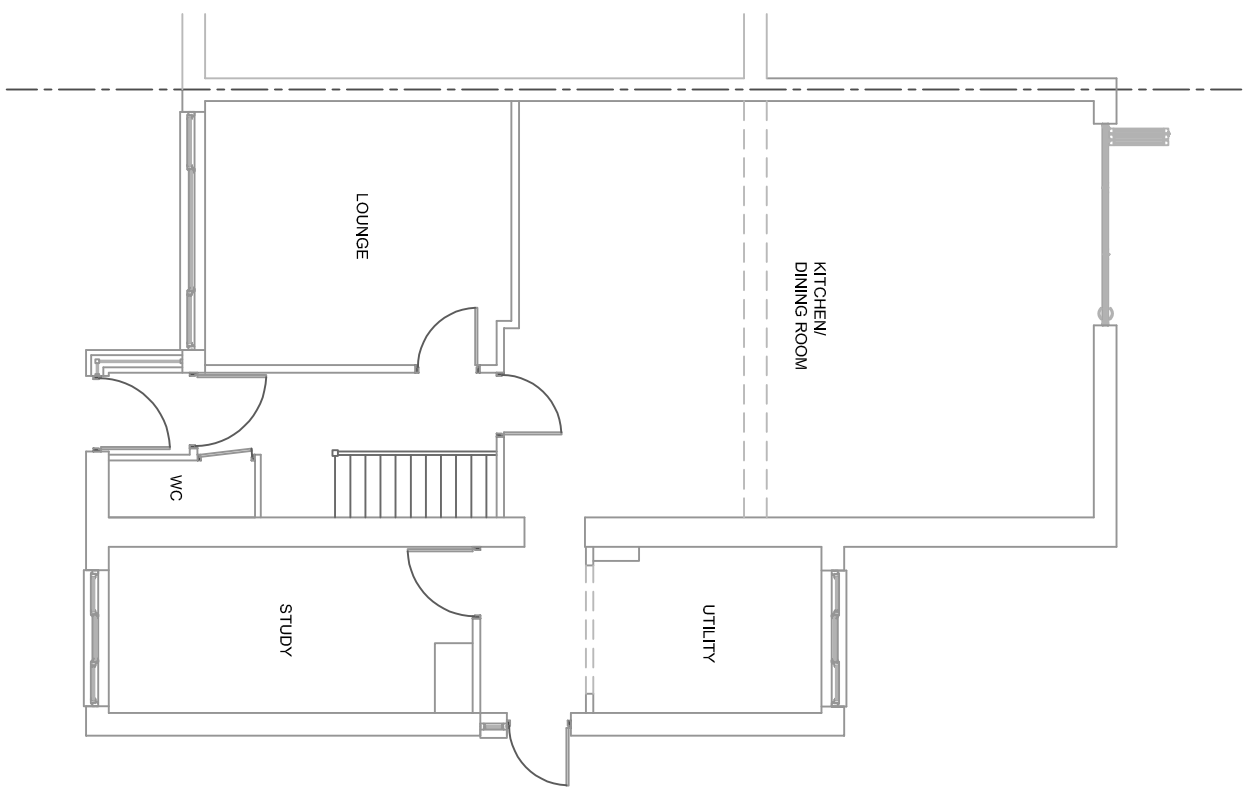


EXISTING GROUND FLOOR PLAN

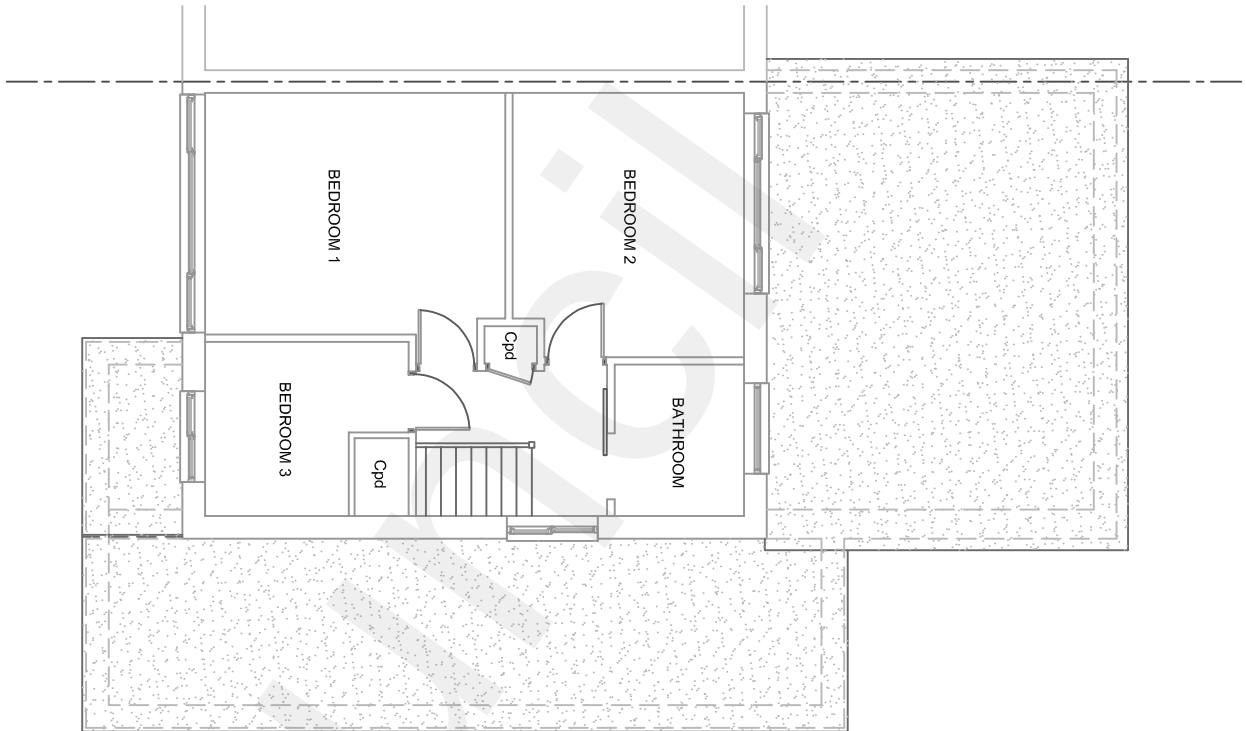


EXISTING FIRST FLOOR PLAN

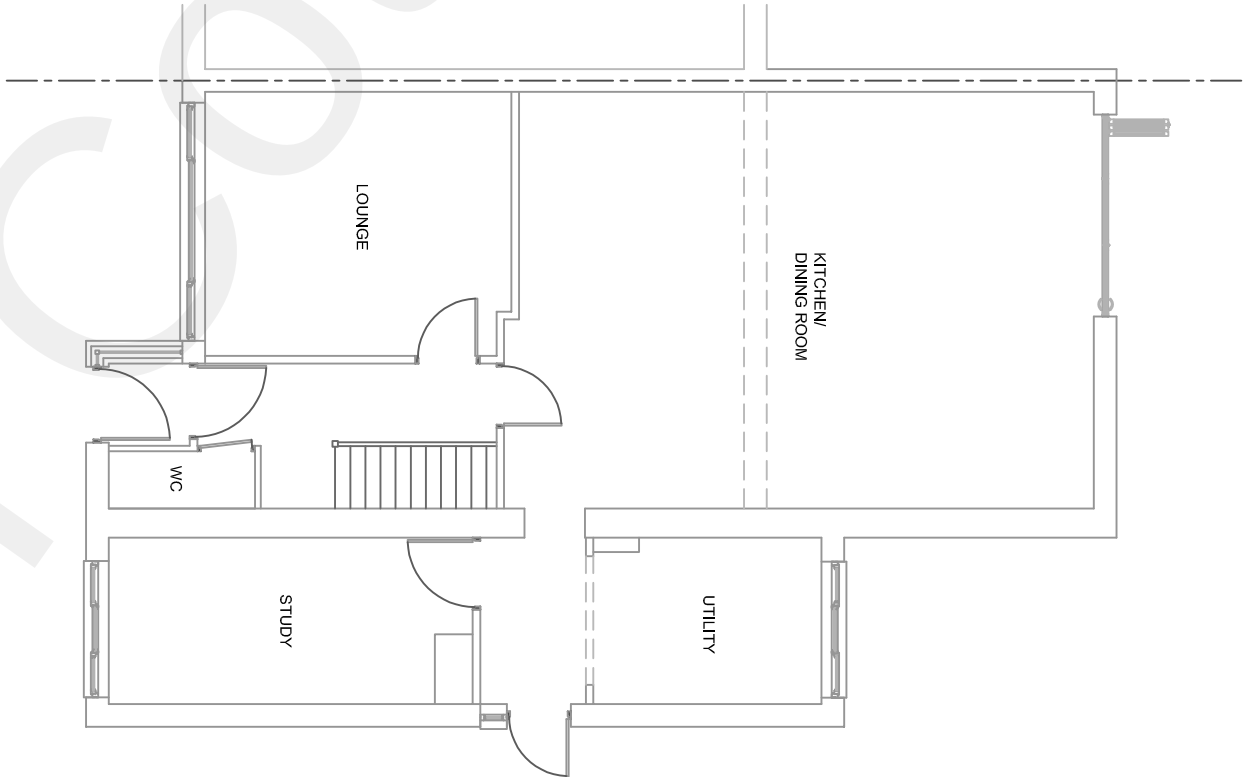

PROPOSED GROUND FLOOR PLAN
(NO CHANGE)

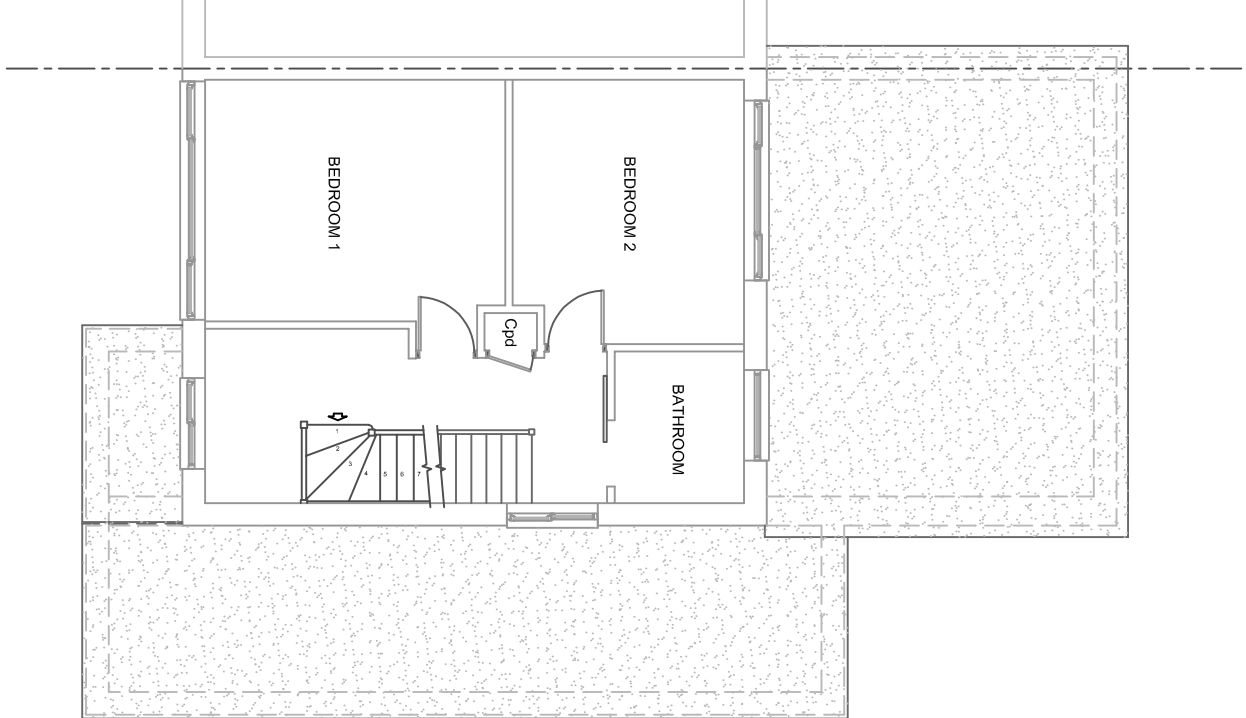

PROPOSED FIRST FLOOR PLAN

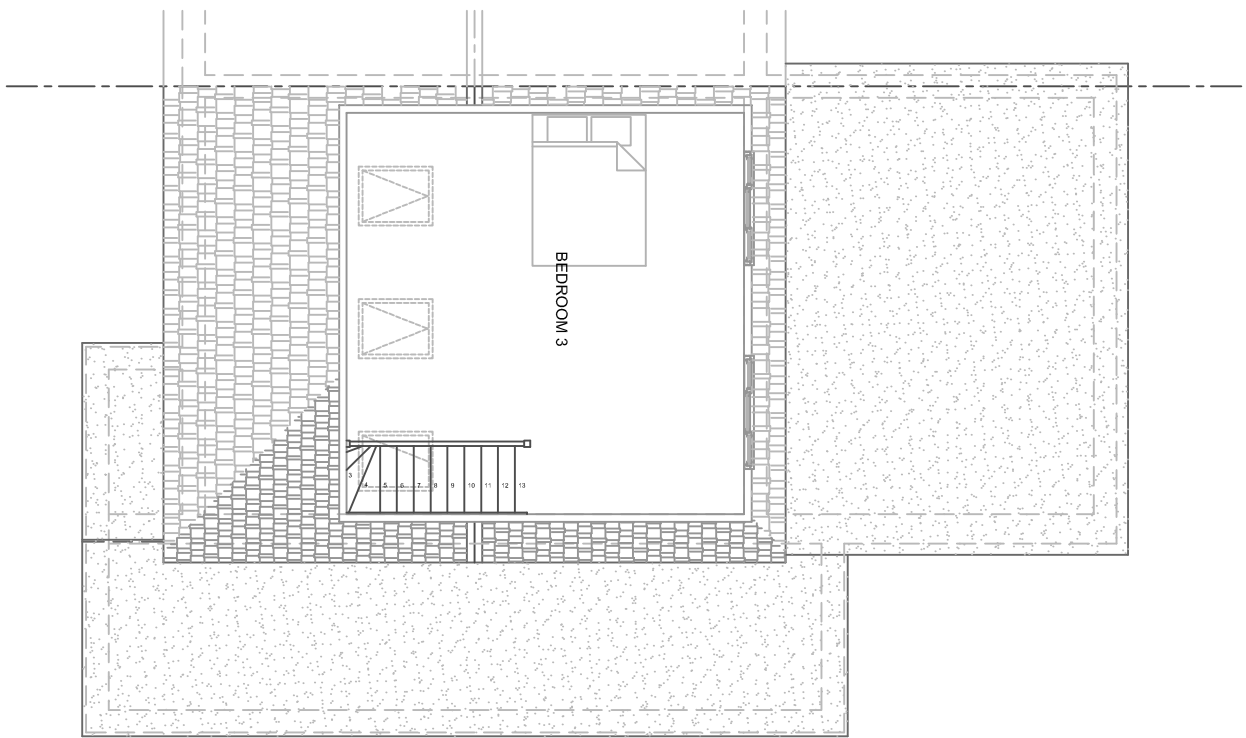


PROPOSED FIRST FLOOR PLAN




EXISTING/PROPOSED BLOCK PLAN


SCALE = 1:500

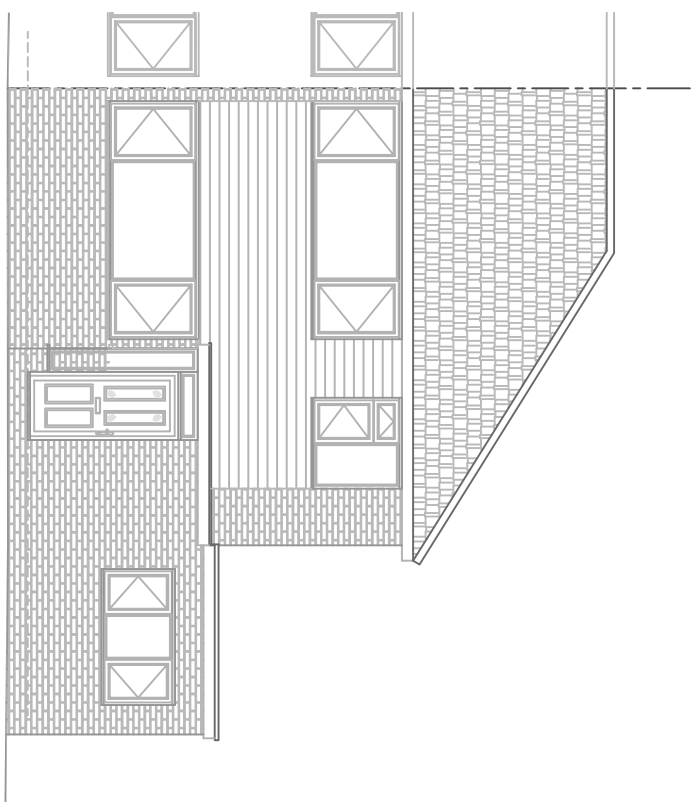


EXISTING FRONT ELEVATION

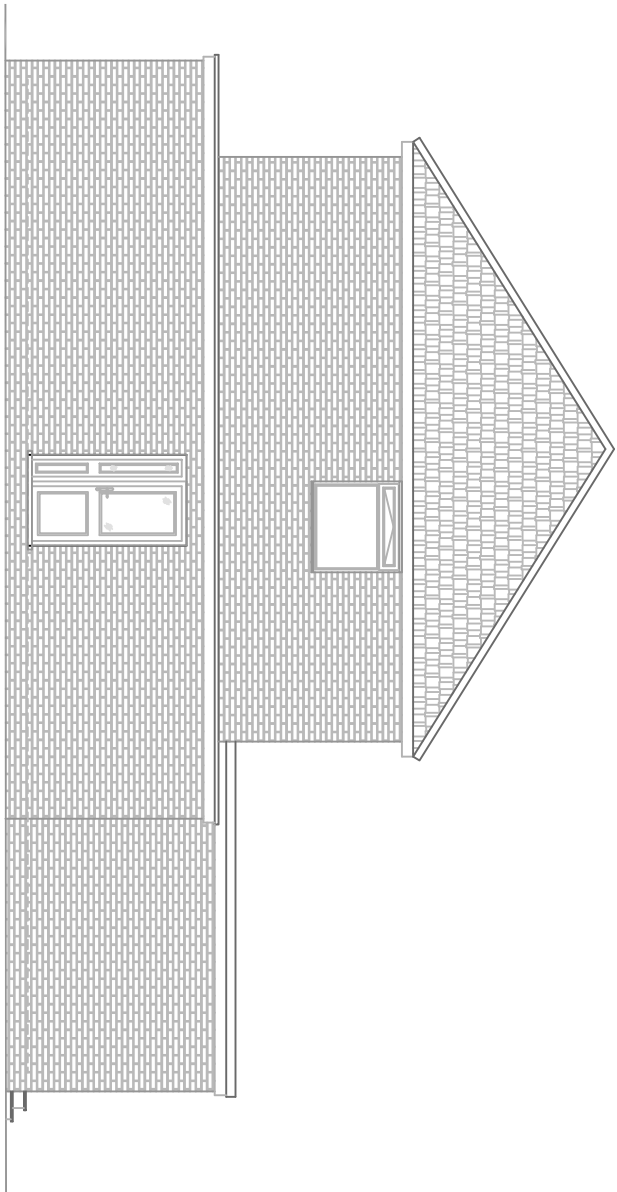


EXISTING SOUTH FACING
SIDE ELEVATION

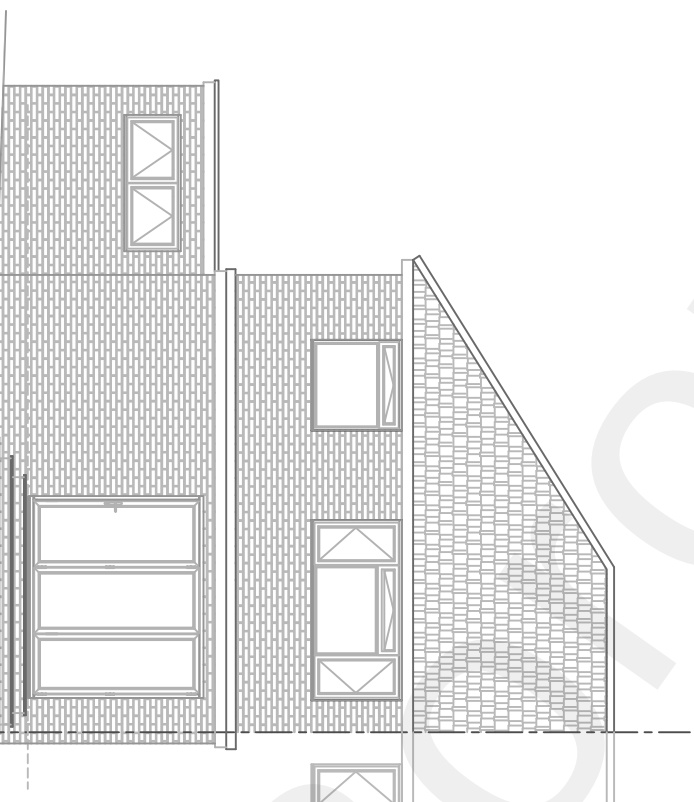


EXISTING REAR ELEVATION

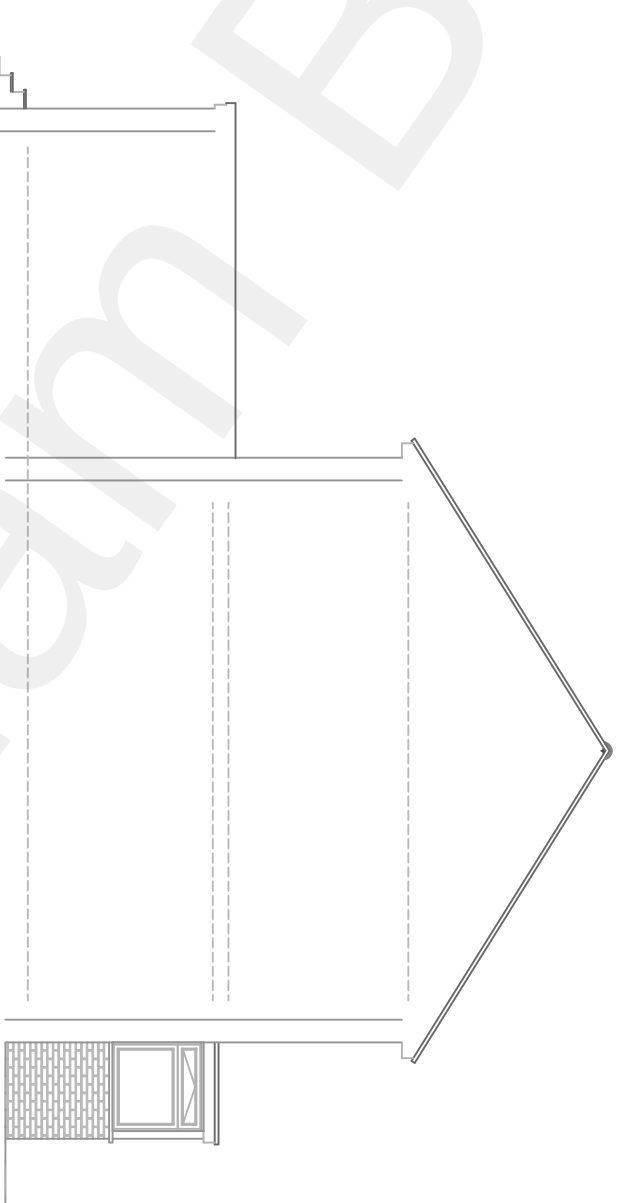


EXISTING NORTH FACING
SIDE ELEVATION

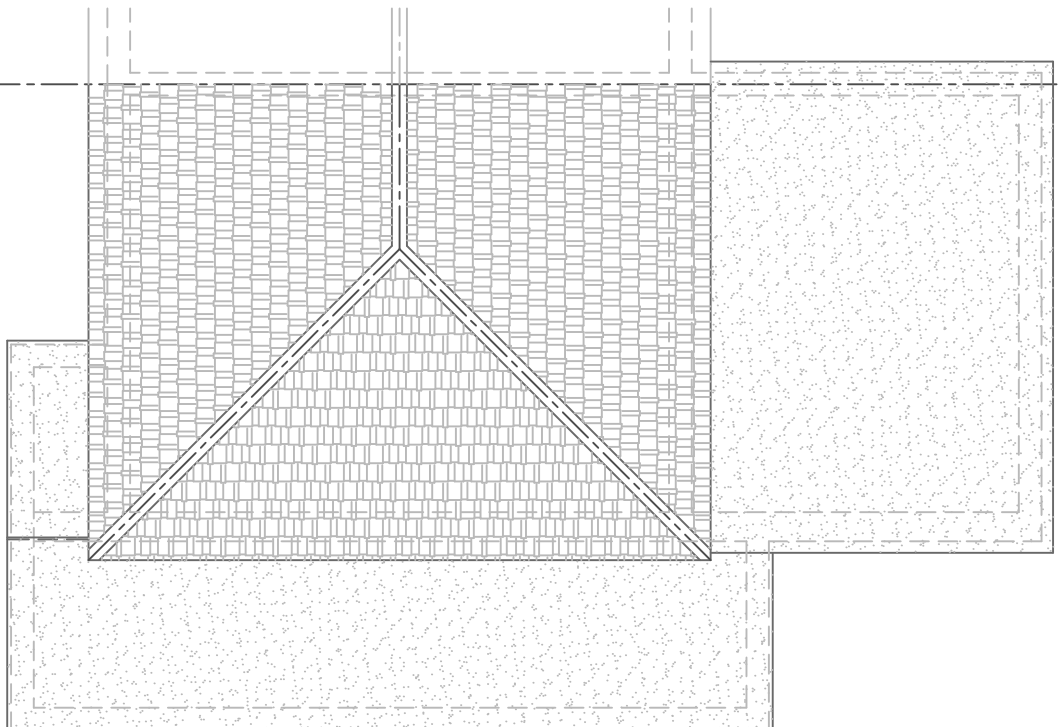


EXISTING ROOF PLAN

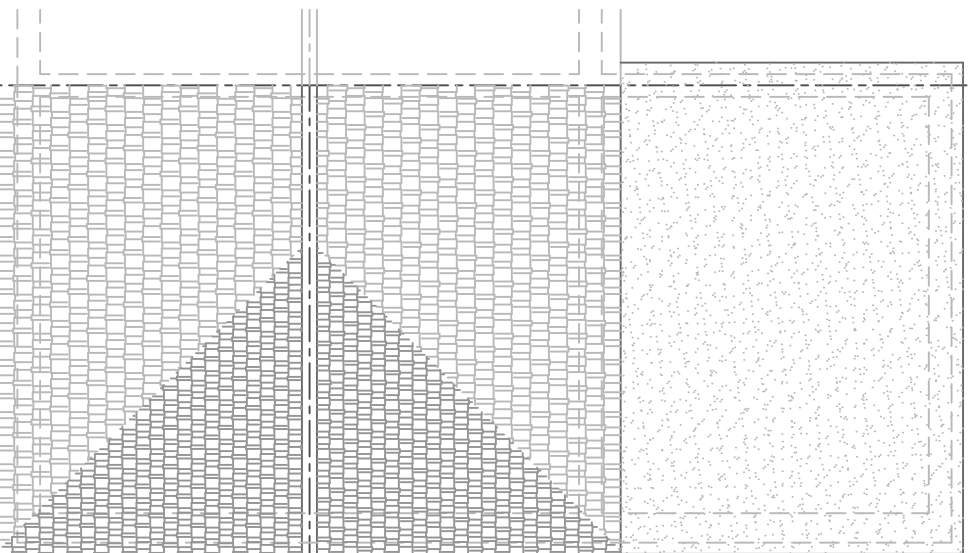


PROPOSED ROOF PLAN

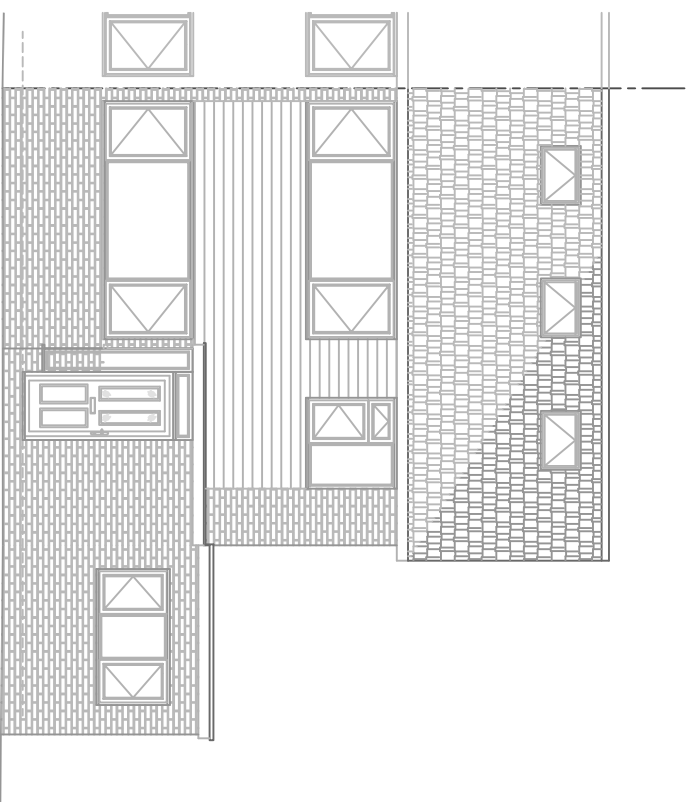


PROPOSED FRONT ELEVATION

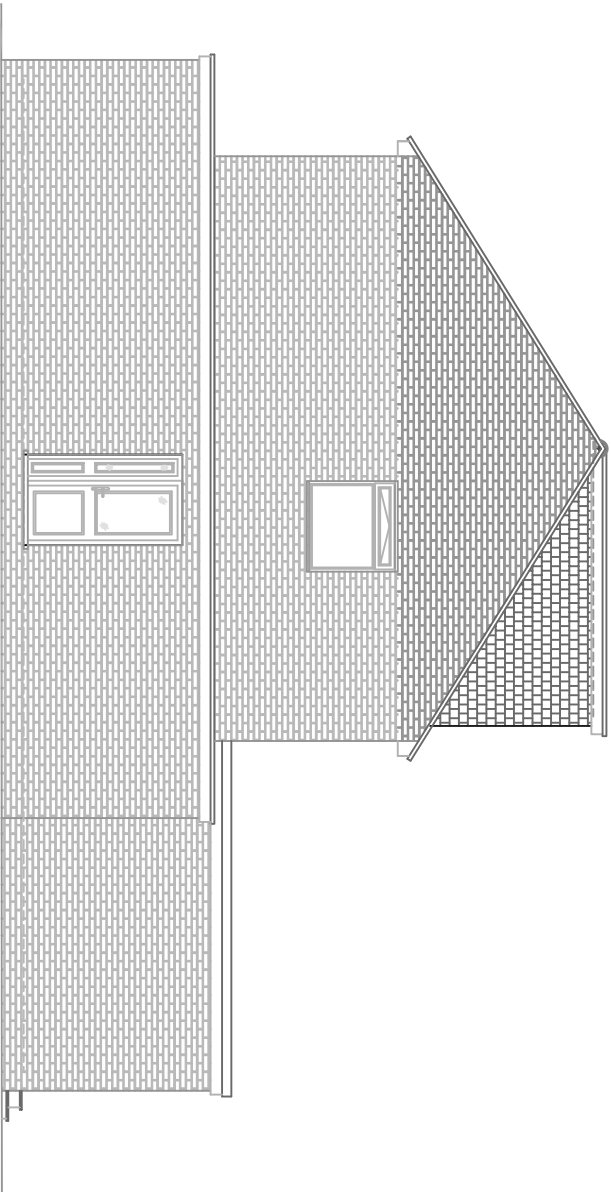


PROPOSED SOUTH FACING
SIDE ELEVATION

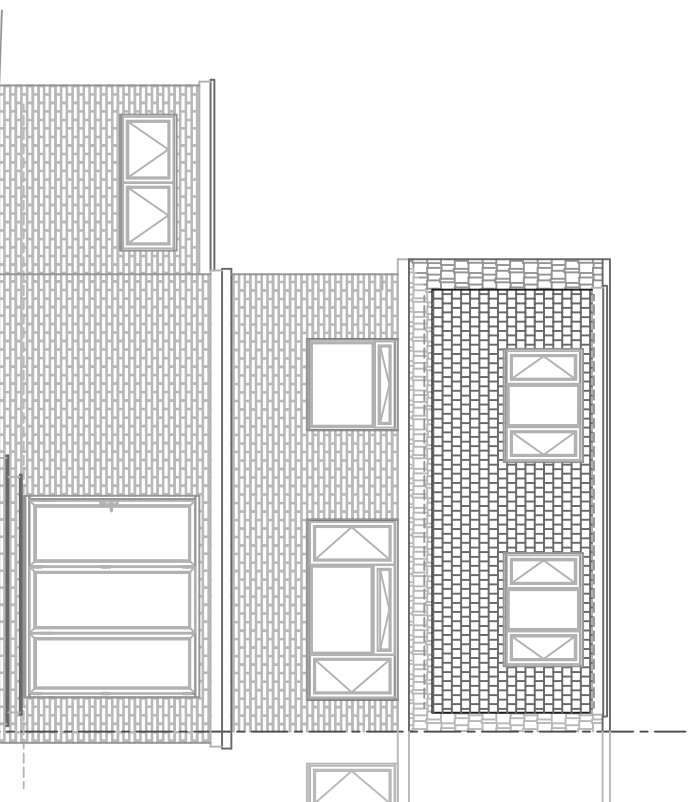

PROPOSED REAR ELEVATION

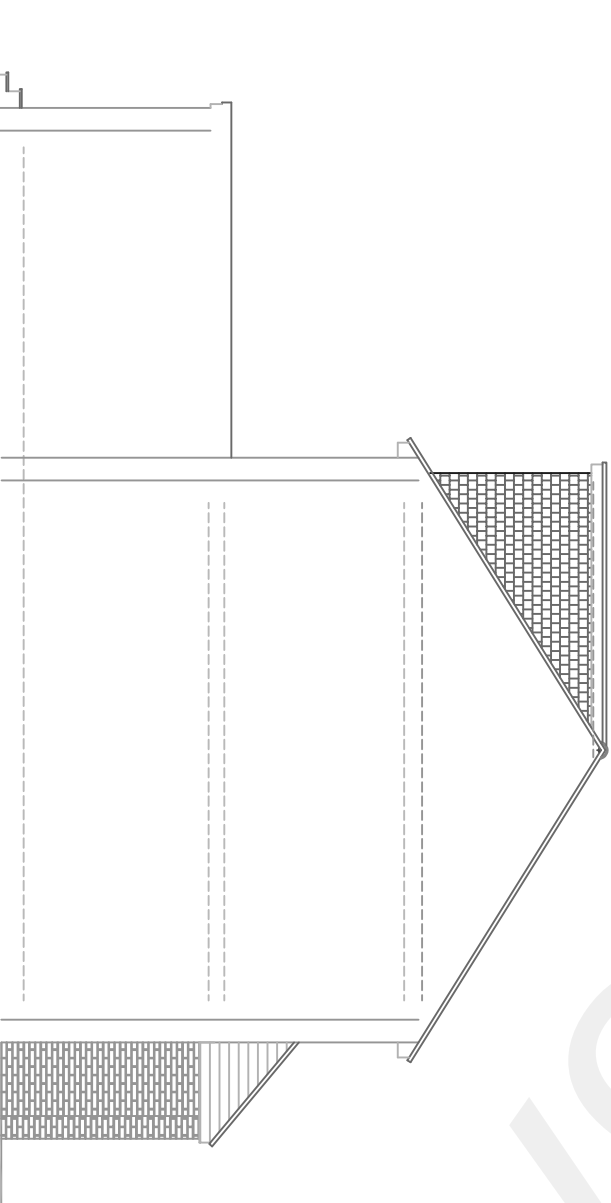

PROPOSED NORTH FACING
SIDE ELEVATION

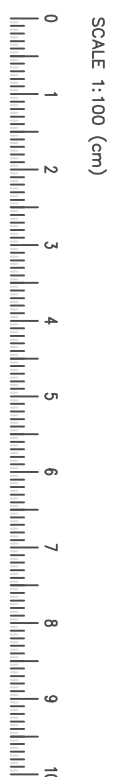

All work to comply with current Building Regulations and relevant codes of practice.
All dimensions, levels and construction details to be checked and clarified on site by the builder before
commencement of work.
No responsibility is accepted for any errors or omissions.
No warranty is given for the design.
SCOPE OF DRAWING
This drawing is prepared for the purpose of making Planning & Building Control Applications only and is
NOT intended to indicate complete constructional details.
It is the CLIENT'S RESPONSIBILITY for obtaining an agreement with the owners of any adjoining property under
the PARTY WALL ACT 1996. (Details available from your local authority)

					D
					C
					B
Nov 2021		ISSUED FOR DISCUSSION & APPROVAL BY CLIENT			A
DATE		REVISION			REV
CLIENT					
Mr & Mrs Down					
5 Brookside Road					
Isleed Dale					
Kent, DN13 9JU					
TITLE					
Proposed Loft Conversion at					
5 Brookside Road					
Kent, DN13 9JU					
EXISTING & PROPOSED PLANS AND ELEVATIONS					
DRAWN: JTKOS					
CHECKED: -					
SHEET SIZE: A1					
SCALE: 1:100 at A1					
DATE: November 2021					
DRAWING No.: 7356-P-02					
SHEET 1 of 1 Issue: A					

PLAN APPROVED
Planning Ref:
Building Regulations Ref:

