



Floor Plans

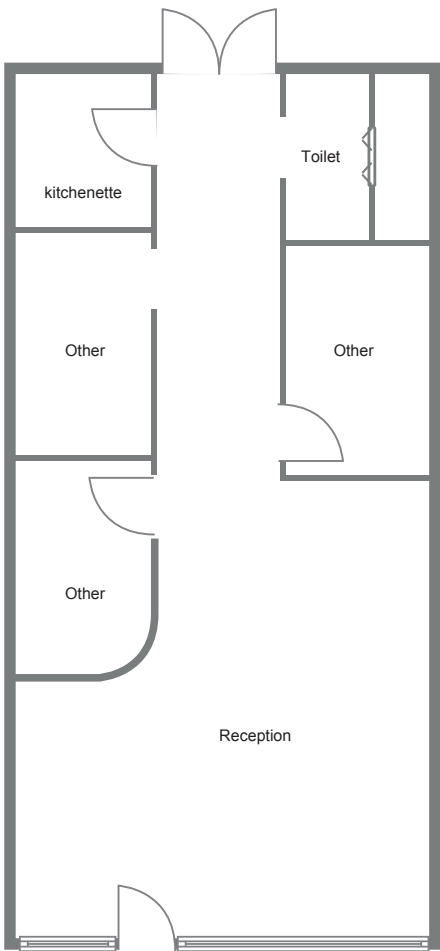

FLOOR PLAN (EXISTING)

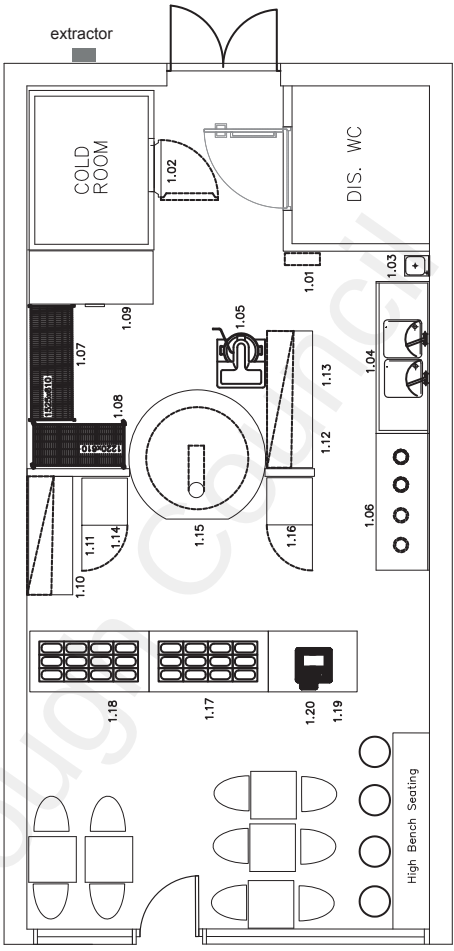

FLOOR PLAN (PROPOSED)



planning direct

The Furnace, The Maltings, Princes Street, Ipswich, IP1 1SB
TEL: 01473 407911
EMAIL: enquiries@planningdirect.co.uk
WEBSITE: www.planningdirect.co.uk

CLIENT DETAILS:
Mr Carter (Stuart)

TITLE: 6 The Bay, Vigo, Gravesend, DA13 0TD.
- Floor Plan


DATE: 06.12.2021	SCALE: 1:100	SHEET SIZE: A4
---------------------	-----------------	-------------------

PROJECT DETAILS:
Change of Use application from Beauty Salon (Sui Generis) to Hot Food Takeaway (Sui Generis).


NB:
Drawings are not for construction purposes

DRAWN BY: CC	EMAIL: enquiries@planningdirect.co.uk
-----------------	--


PROJECT REF: 0821_Carter	DRAWING NUMBER: 3	REVISION: 1
-----------------------------	----------------------	-------------

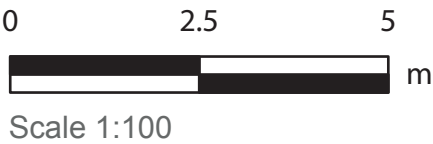

Elevations

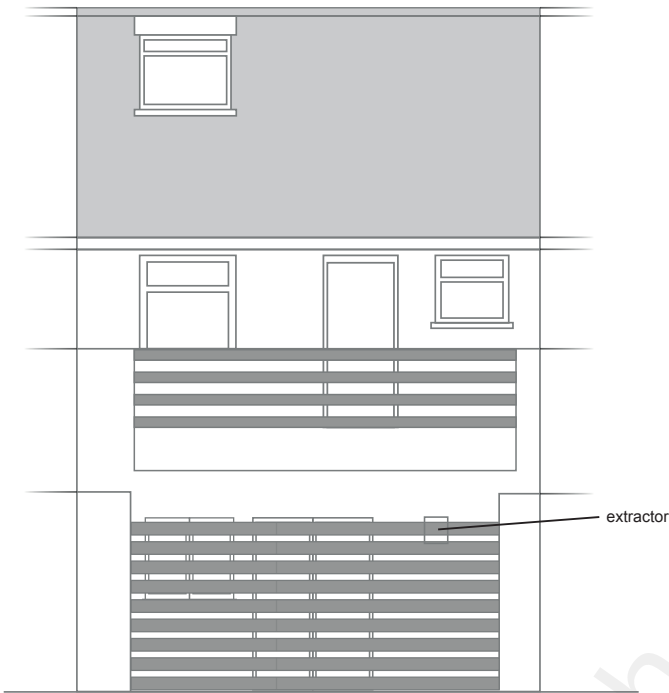

NORTH ELEVATION

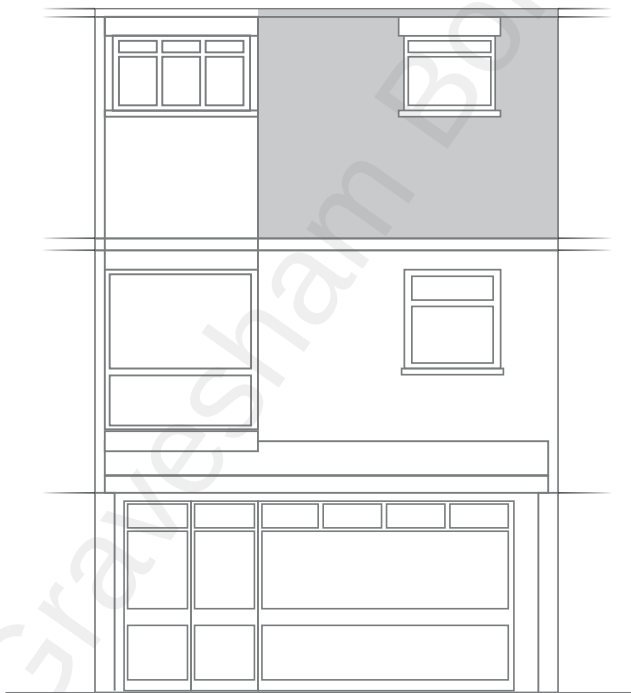

SOUTH ELEVATION



Scale 1:100



The Furnace, The Maltings, Princes Street, Ipswich, IP1 1SB		
TEL: 01473 407911 EMAIL: enquiries@planningdirect.co.uk WEBSITE: www.planningdirect.co.uk		
CLIENT DETAILS: Mr Carter (Stuart)		
TITLE: 6 The Bay, Vigo, Gravesend, DA13 0TD. - Elevations		
DATE: 06.12.2021	SCALE: 1:100	SHEET SIZE: A4
PROJECT DETAILS: Change of Use application from Beauty Salon (Sui Generis) to Hot Food Takeaway (Sui Generis).		
NB: Drawings are not for construction purposes		
DRAWN BY: CC	EMAIL: enquiries@planningdirect.co.uk	
PROJECT REF: 0821_Carter	DRAWING NUMBER: 4	REVISION: 1