
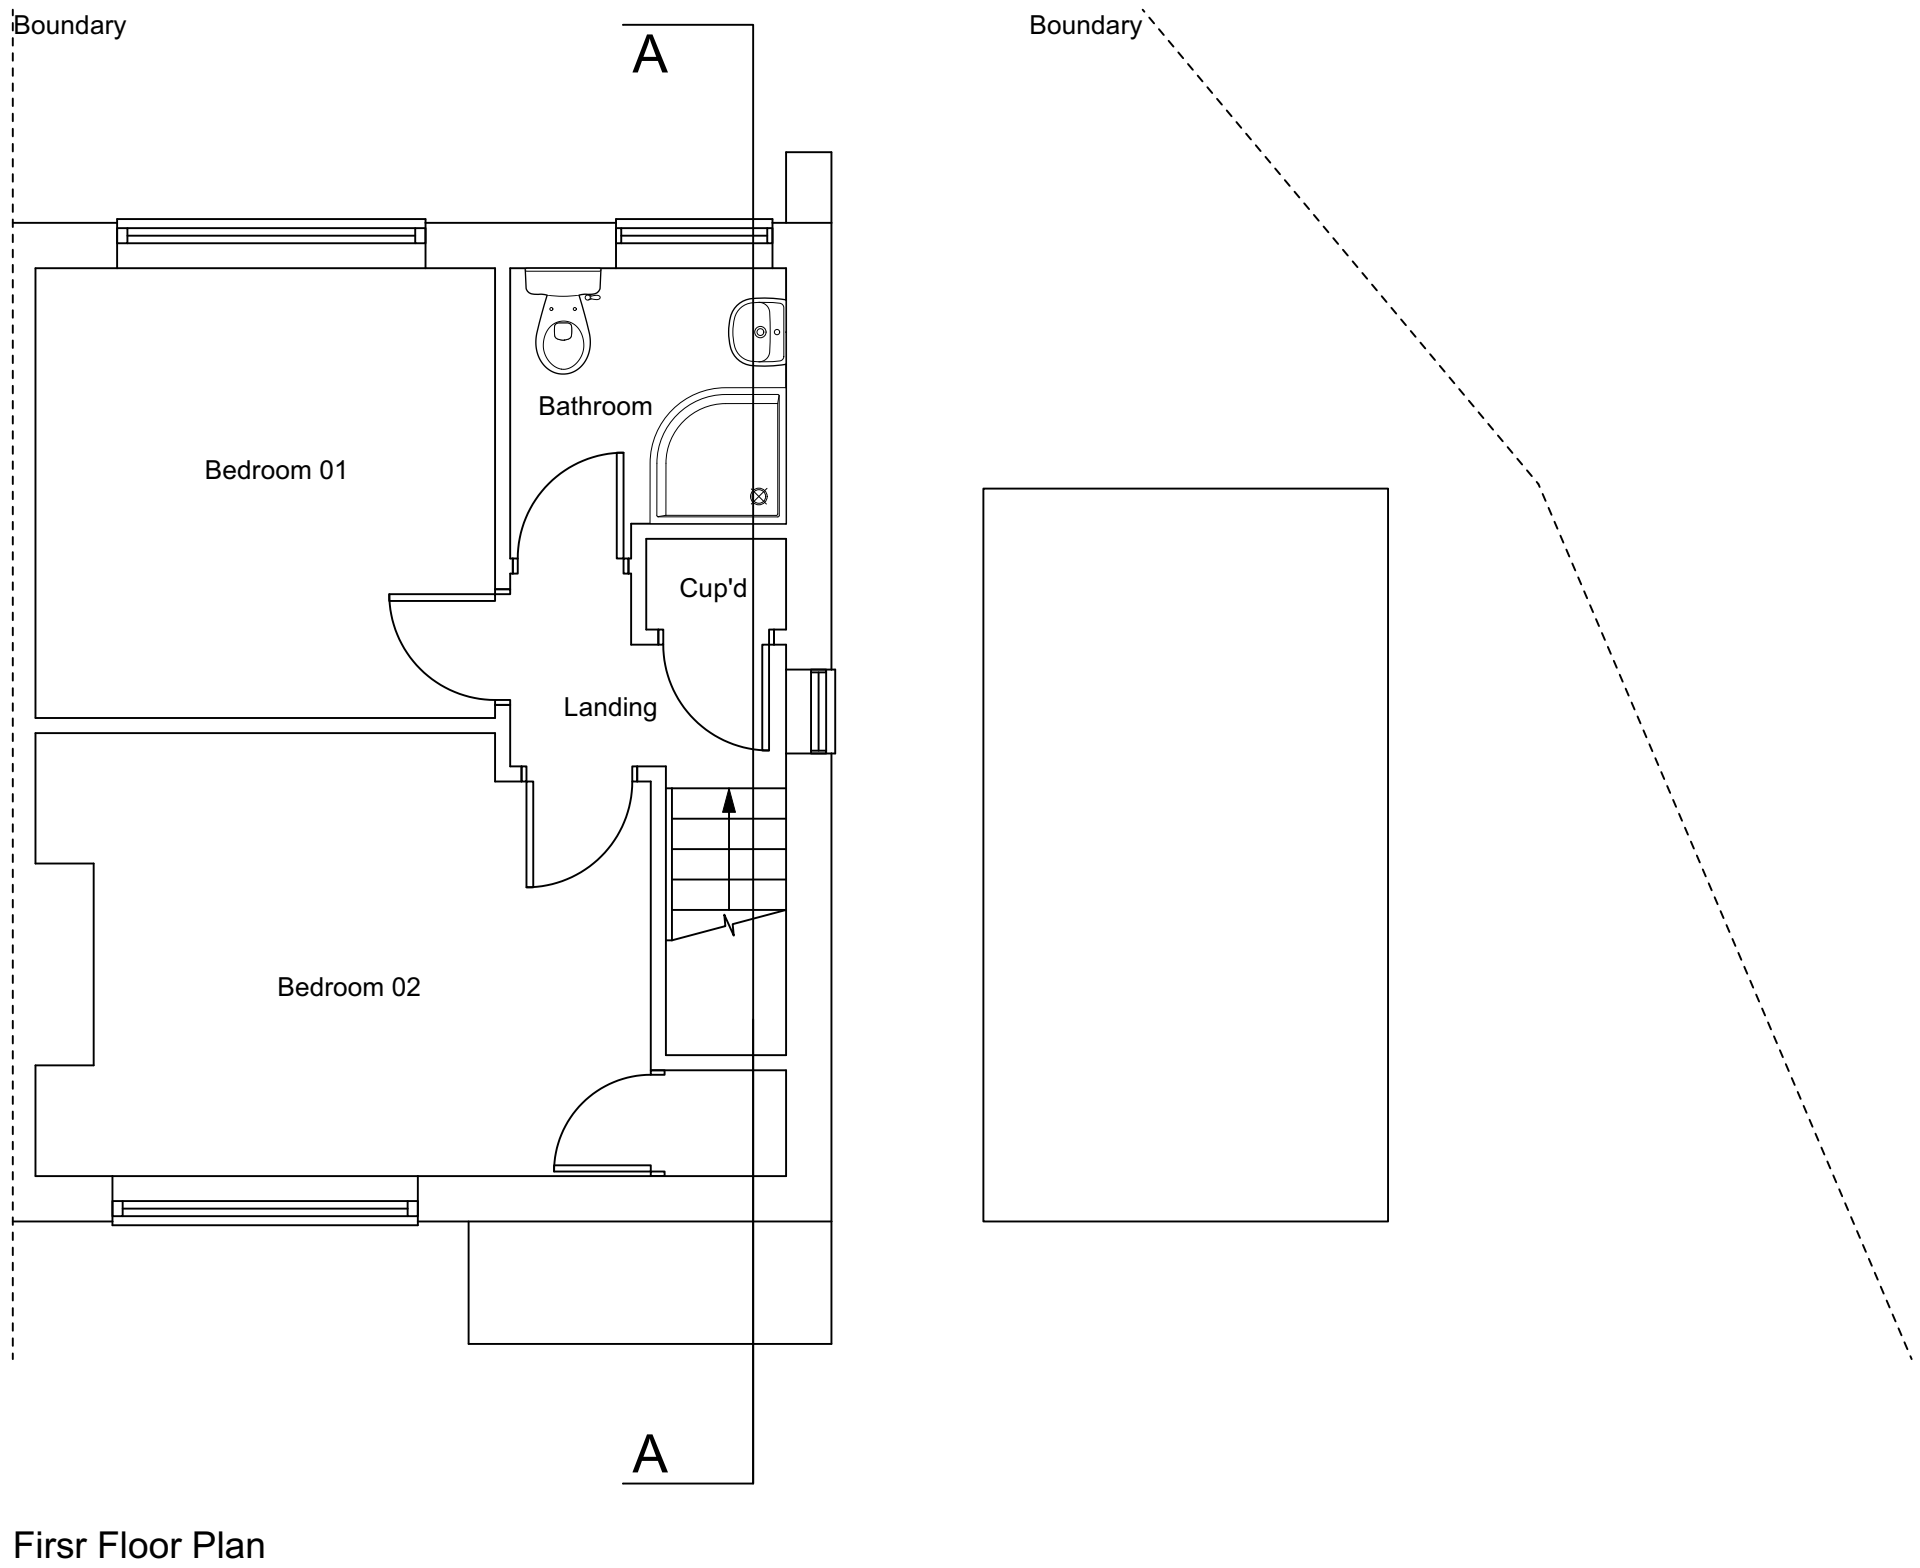


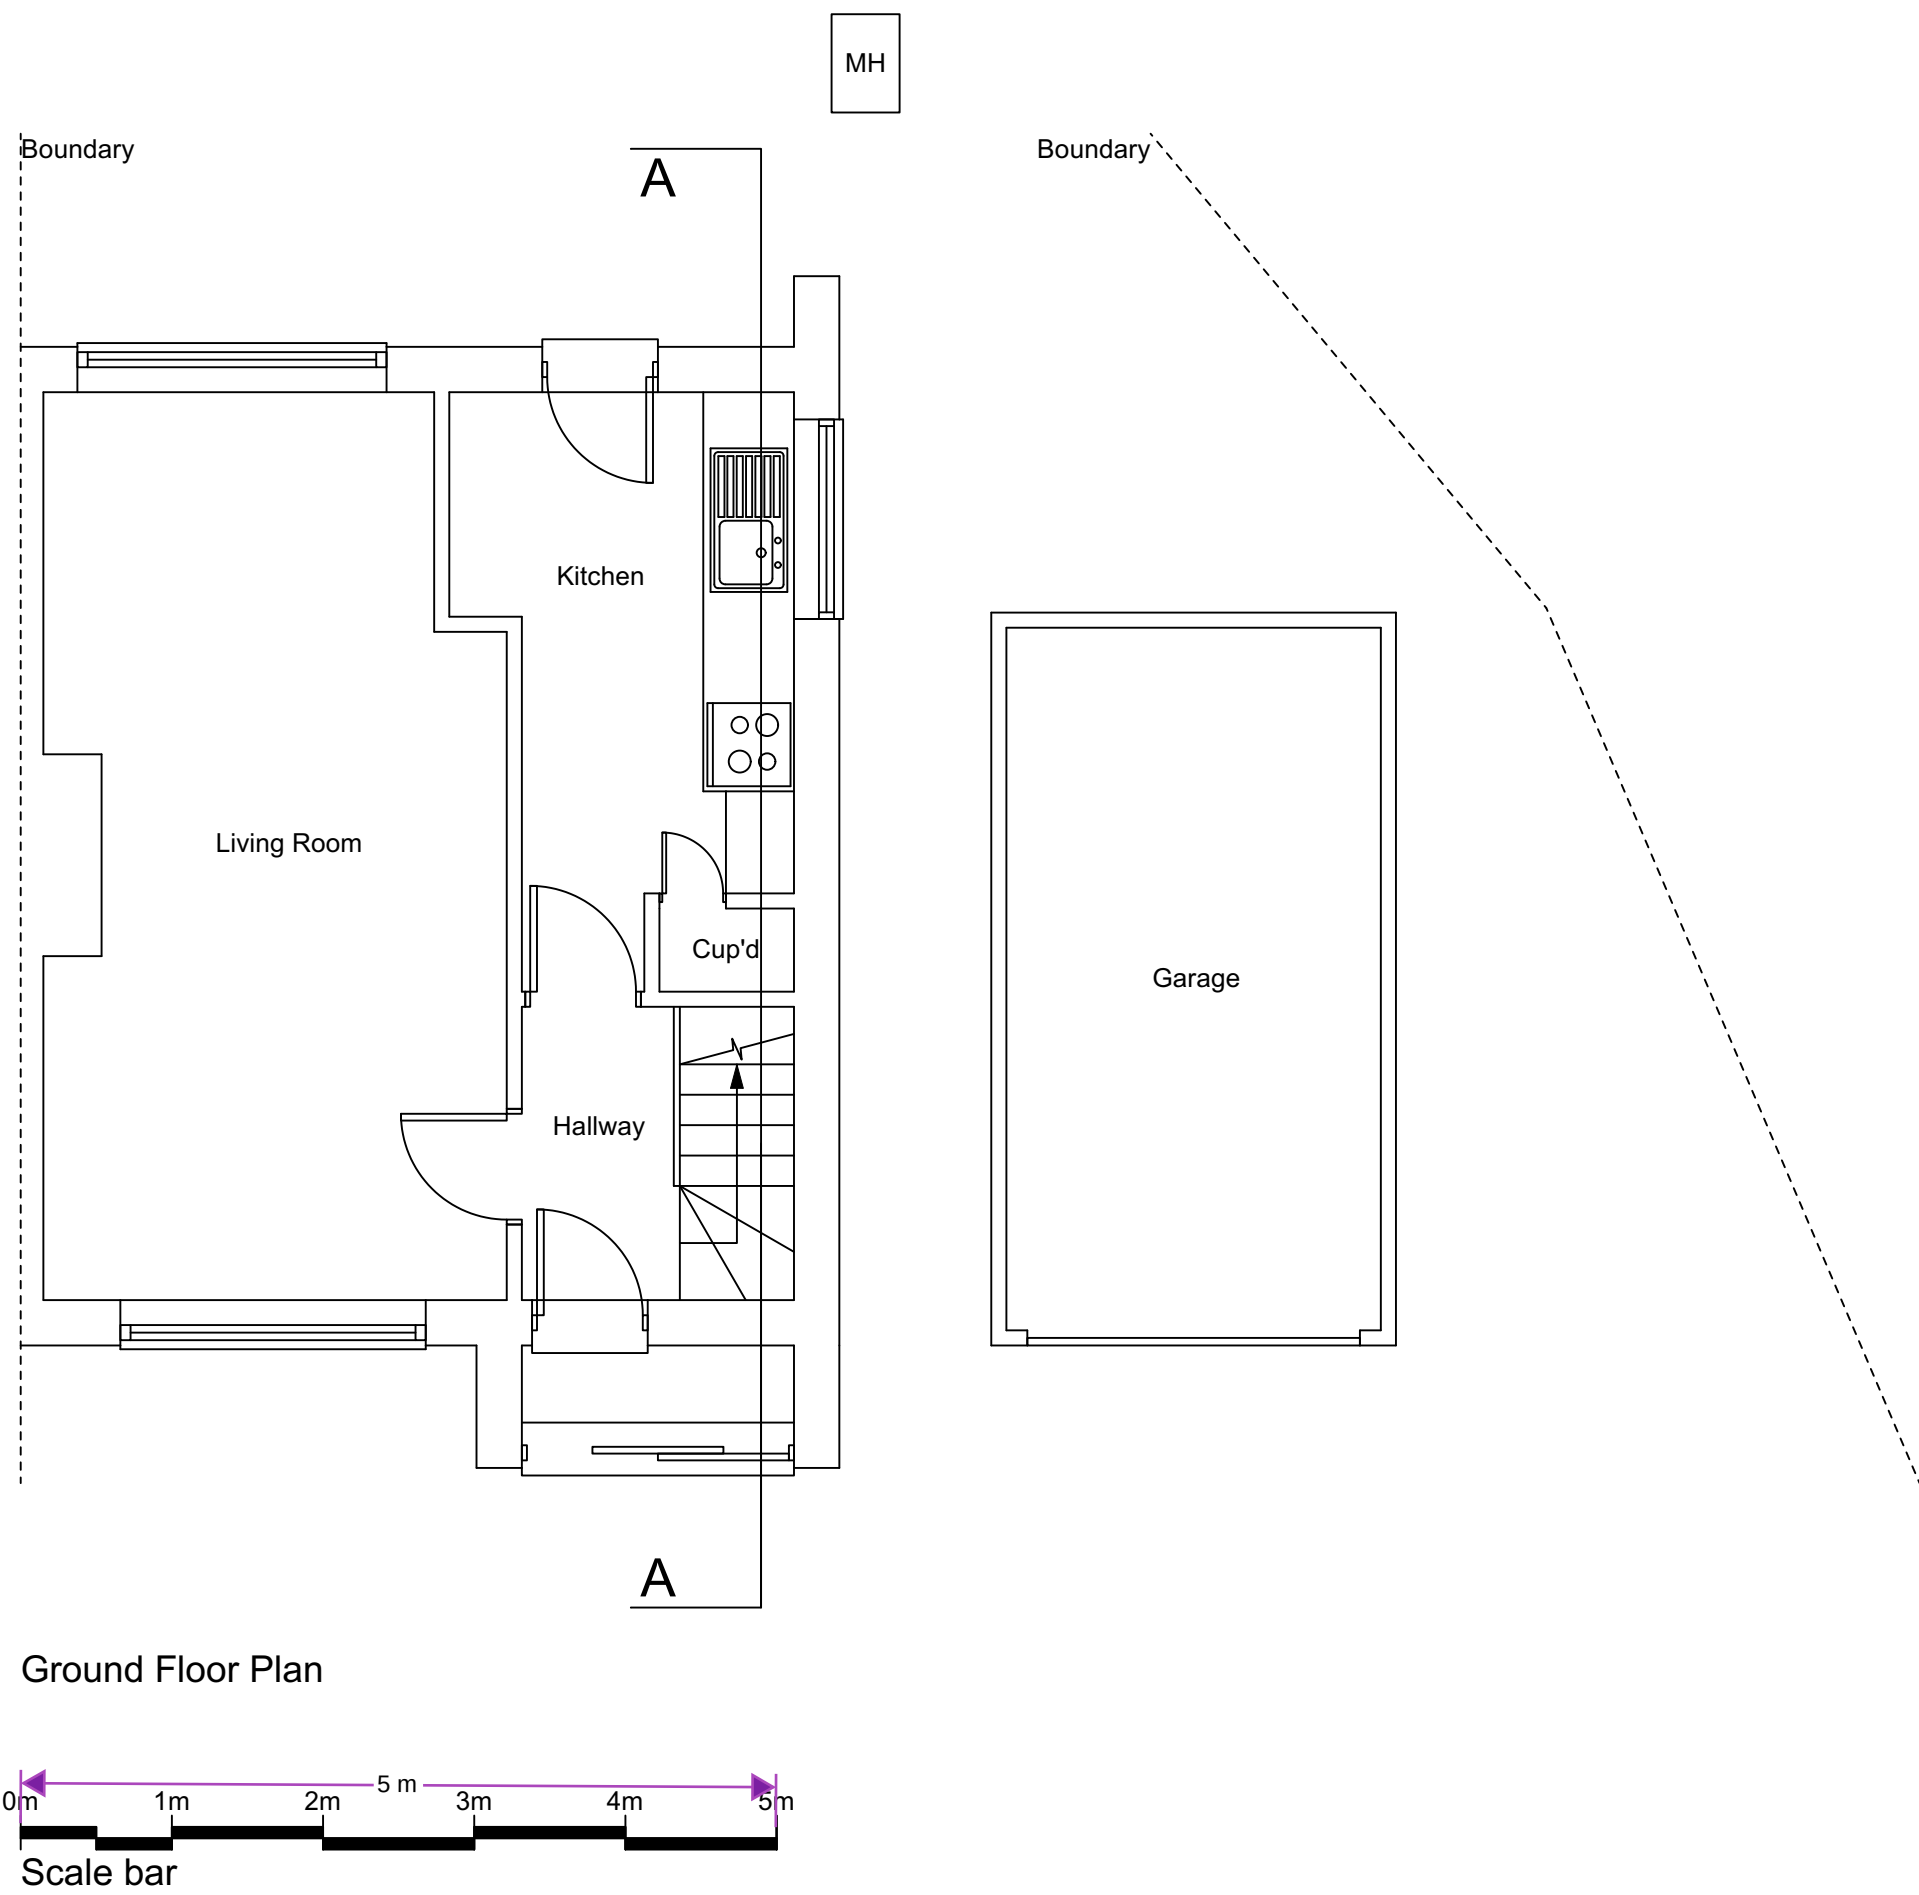

REV	DESCRIPTION	DATE	INIT	CHKD
STATUS	FOR INFORMATION			

Client
Mr. A Scott

Project
24 Goodwood Crescent, Gravesend
Kent DA12 5EL

Title
Existing Floor Plans

Scale
1:50@A1

Date
14.08.2024

Drawn
N/A

Checked
N/A

Project No:
2024-076

Drawing No.
002

Revision
~