




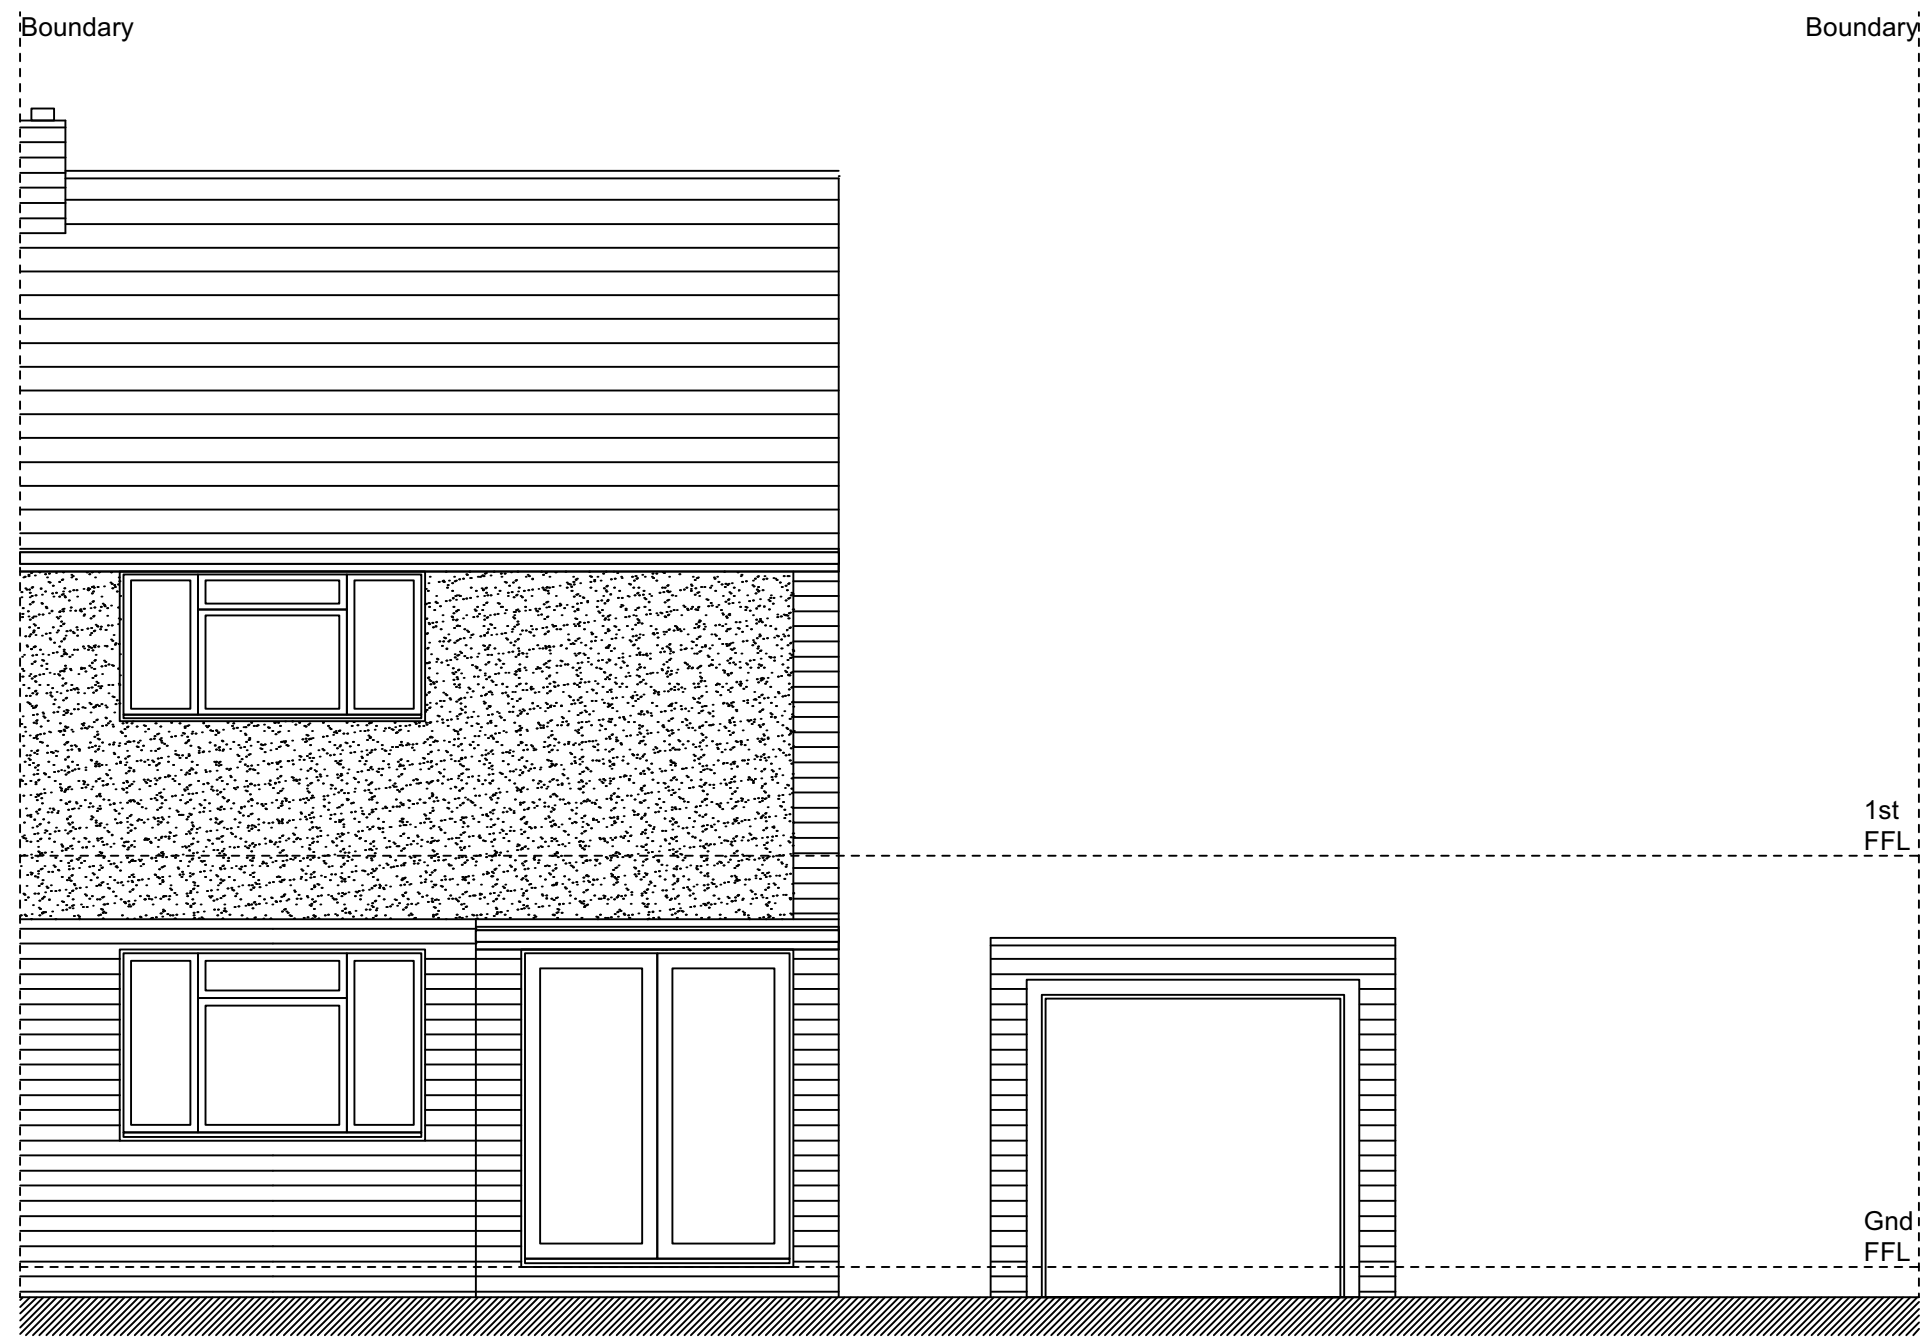


Front Elevation

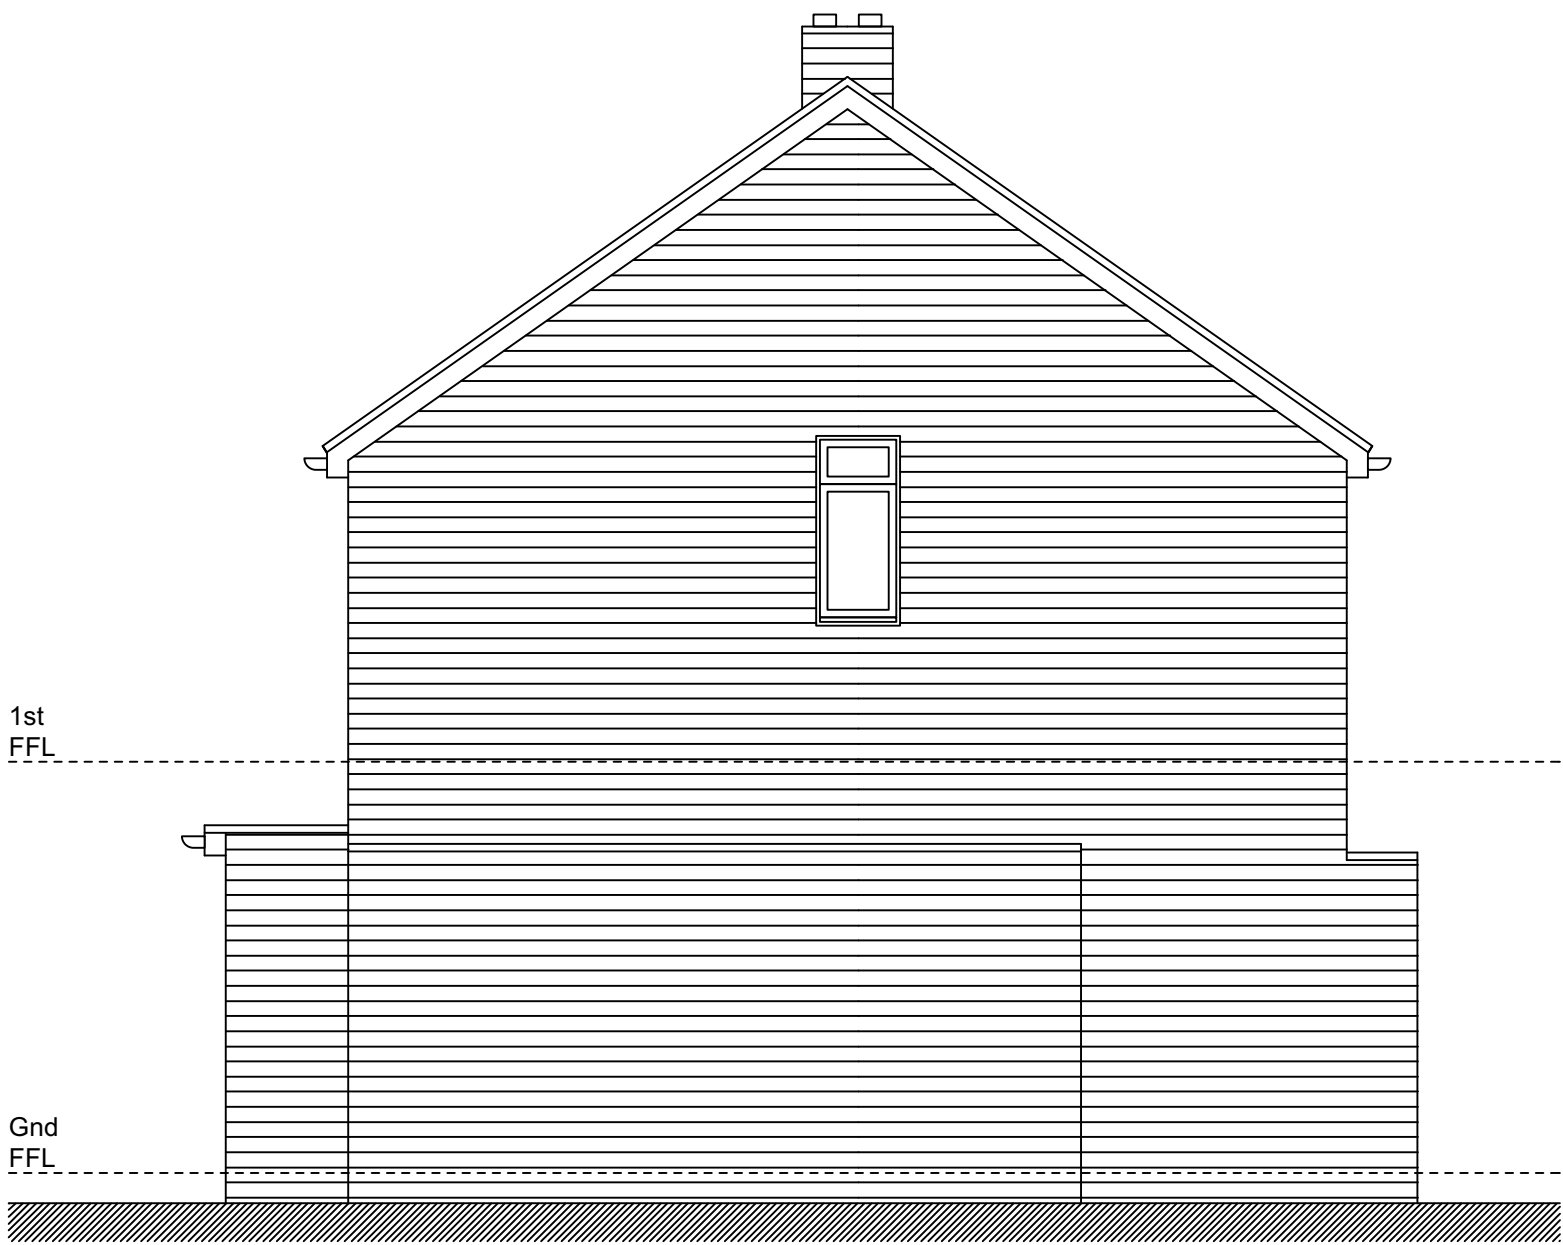

Side Elevation

 

Rear Elevation

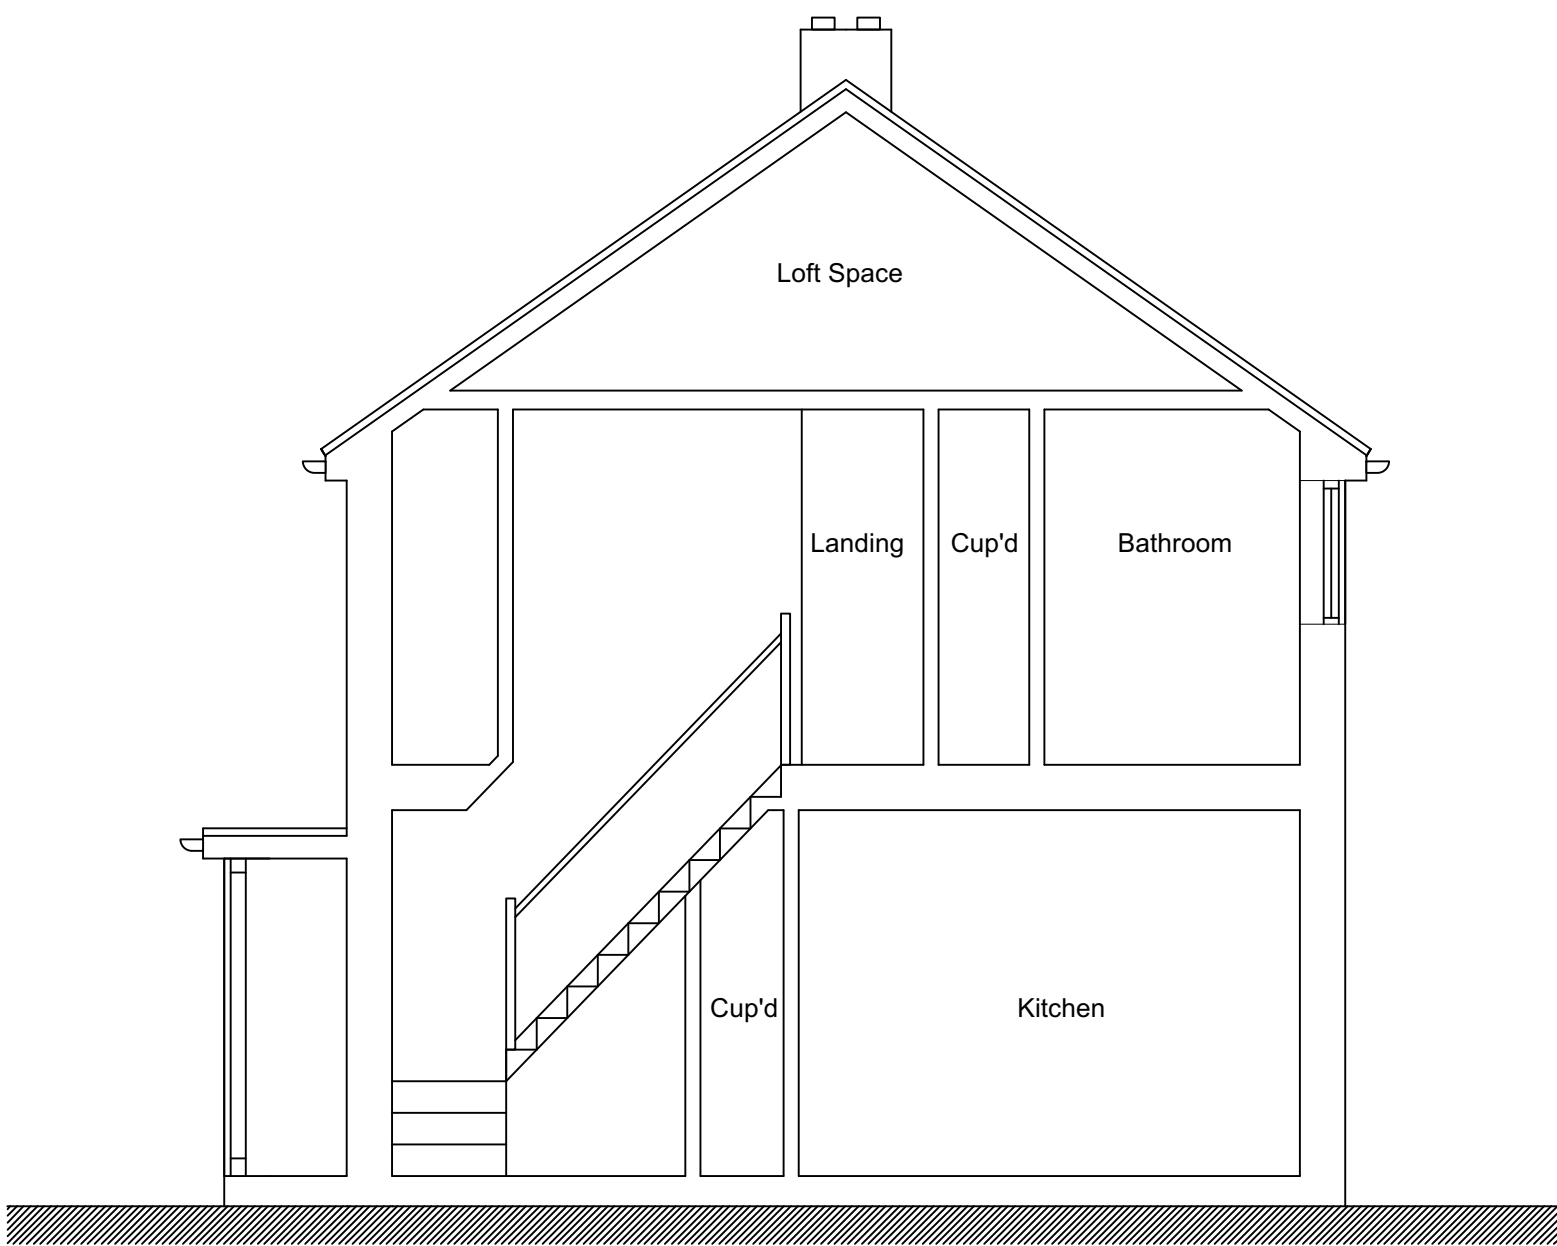

Section A-A

REV	DESCRIPTION	DATE	INIT	CHKD
STATUS	FOR INFORMATION			

Client

Mr. A Scott

Project

24 Goodwood Crescent, Gravesend
Kent DA12 5EL

Title

Existing Elevations & Section

Scale	Date	Drawn	Checked
1:50@A1	14.08.2024	N/A	N/A
Project No:	Drawing No.	Revision	
2024-076	003	~	