



Copperfield House

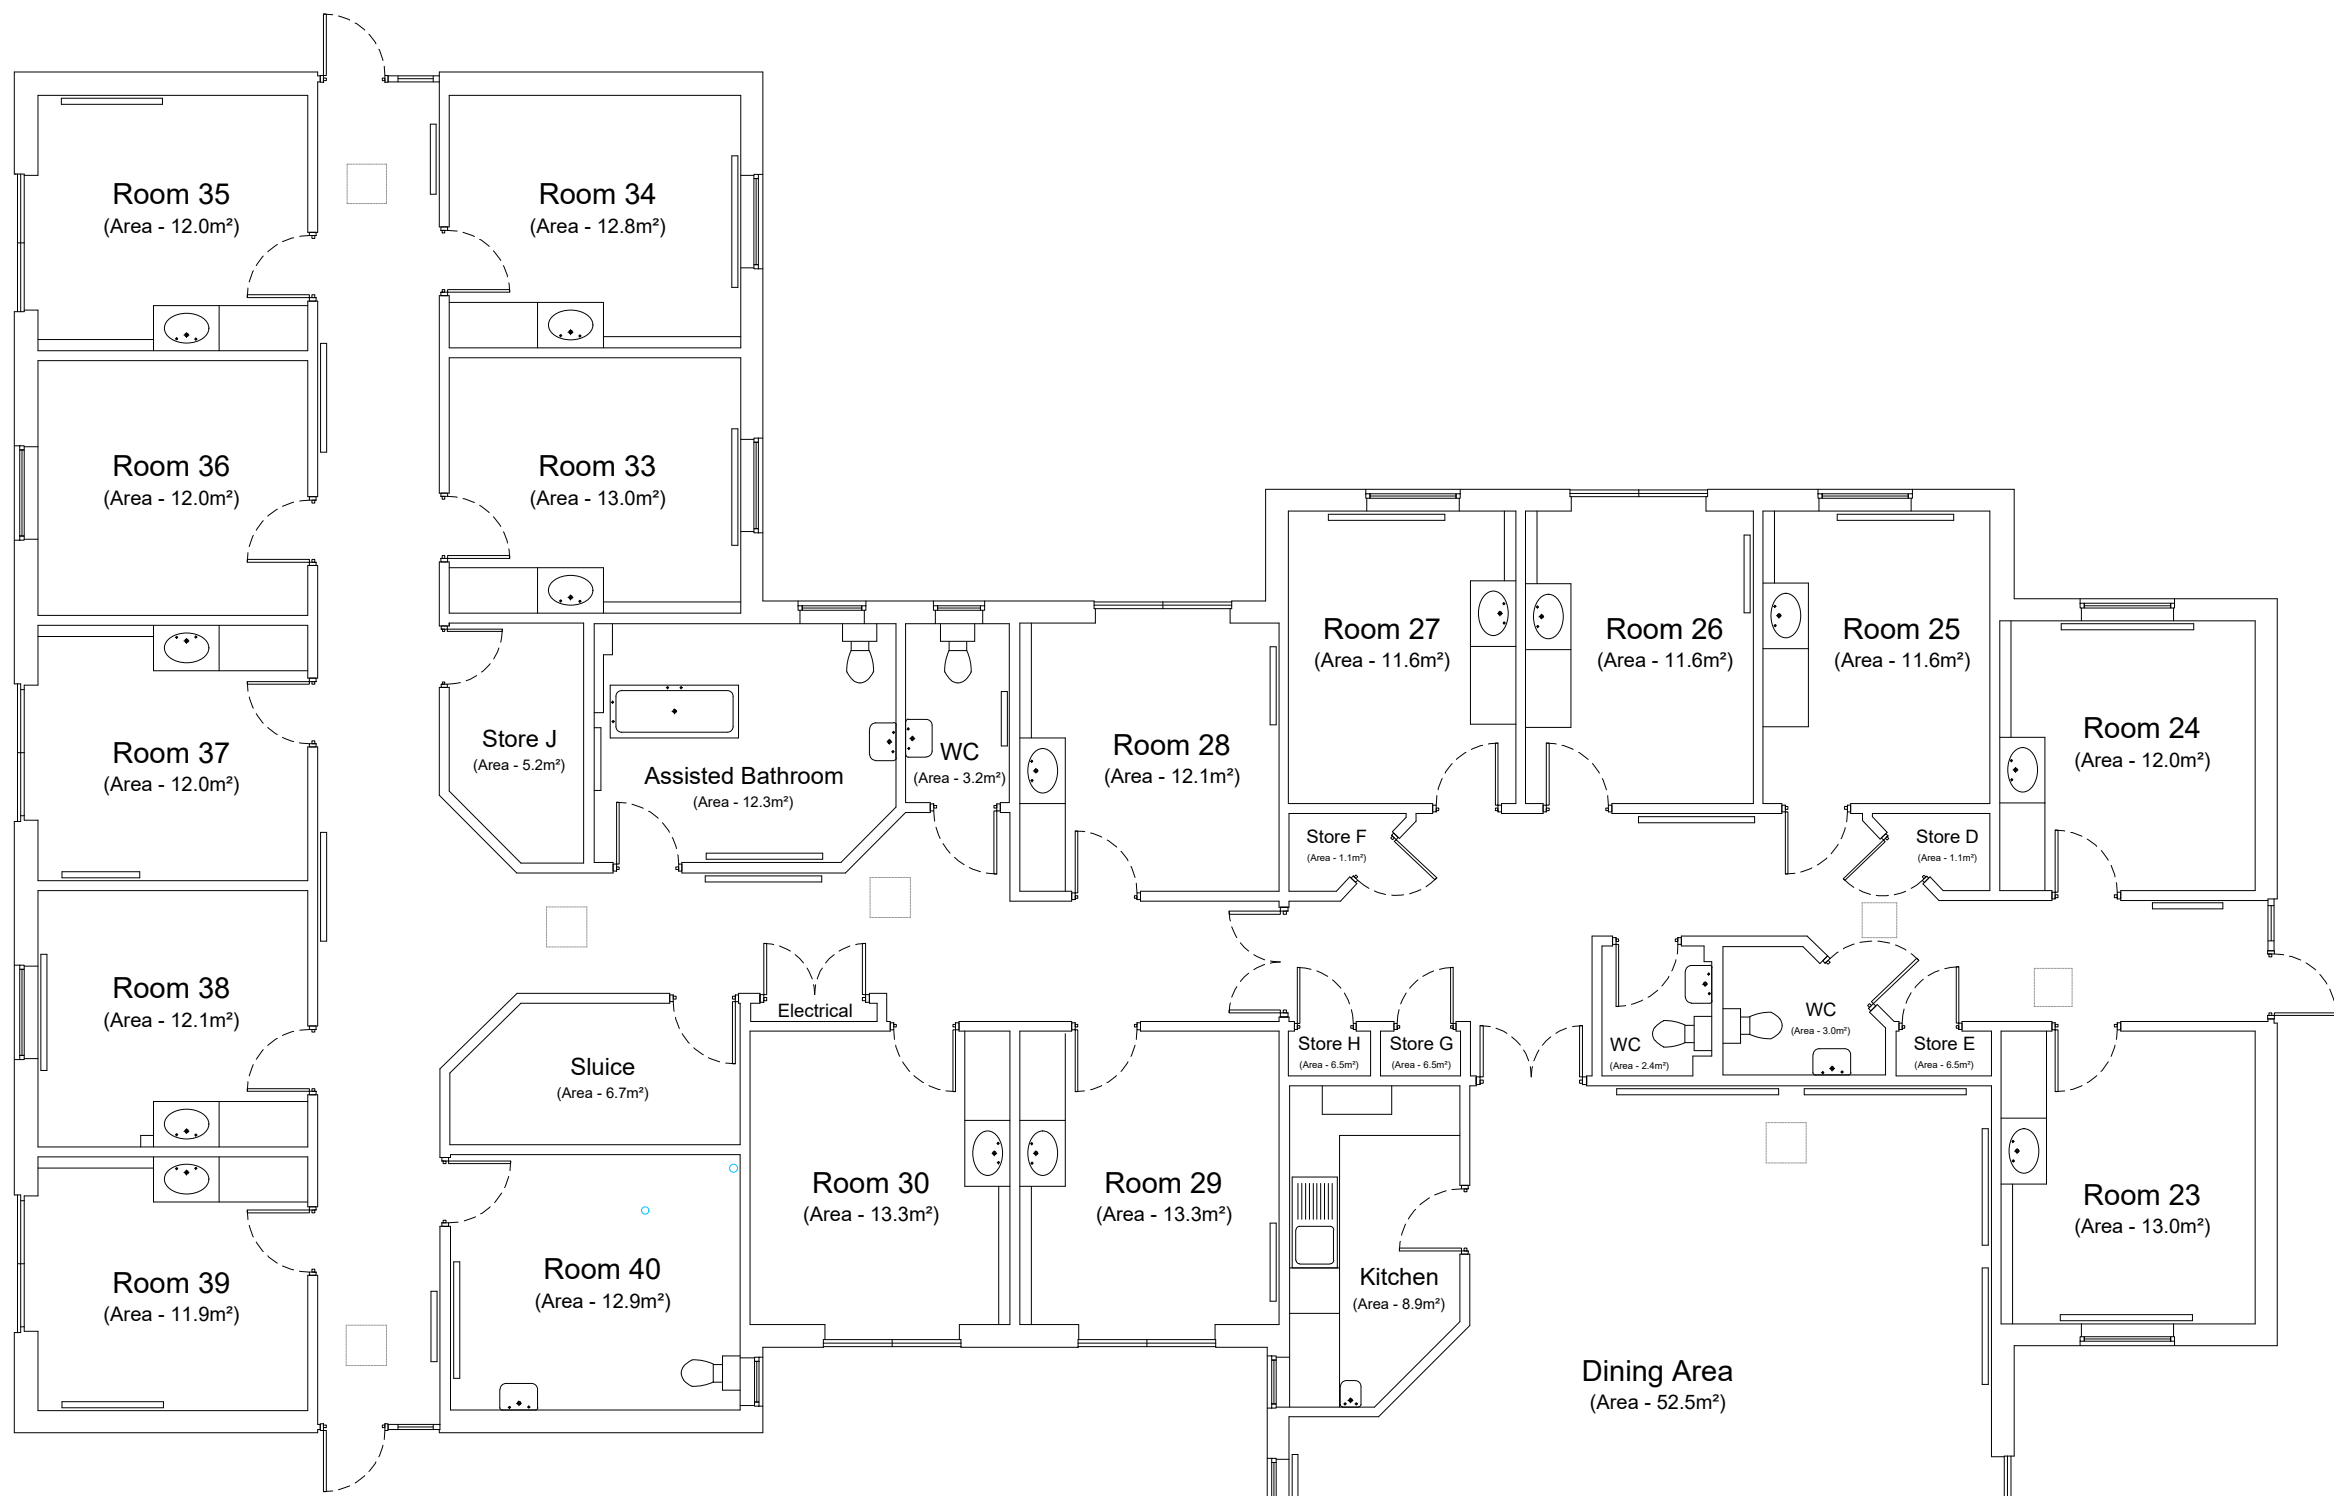

Existing Ground Floor Plan
Area - 818m²

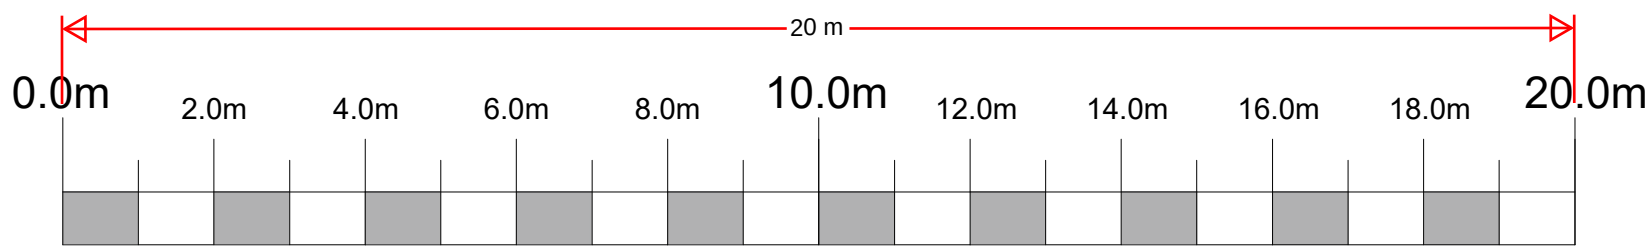

Rev	Date	Revision Description	Drawn By	Approved By
ARCHITECTS 6 Pioneer Court, Darlington, DL1 4WD t: 01325 464 111 e: studio@adgarchitects.co.uk w: www.adgarchitects.co.uk				
Client Belmont Healthcare				
Project Information Proposed Conversion and Refurbishment of Existing Care Home Unit, Wombwell Hall Care Home, Gravesend, Kent				
Drawing Title Existing Ground Floor Plan				
A1 Scale 1:100		A3 Scale 1:200		
Job Number H.21.104	Drawing Number (00) 1		Revision A	
Drawing Issue PLANNING				

© Copyright 2018 ADG Architects Ltd