


Copperfield House


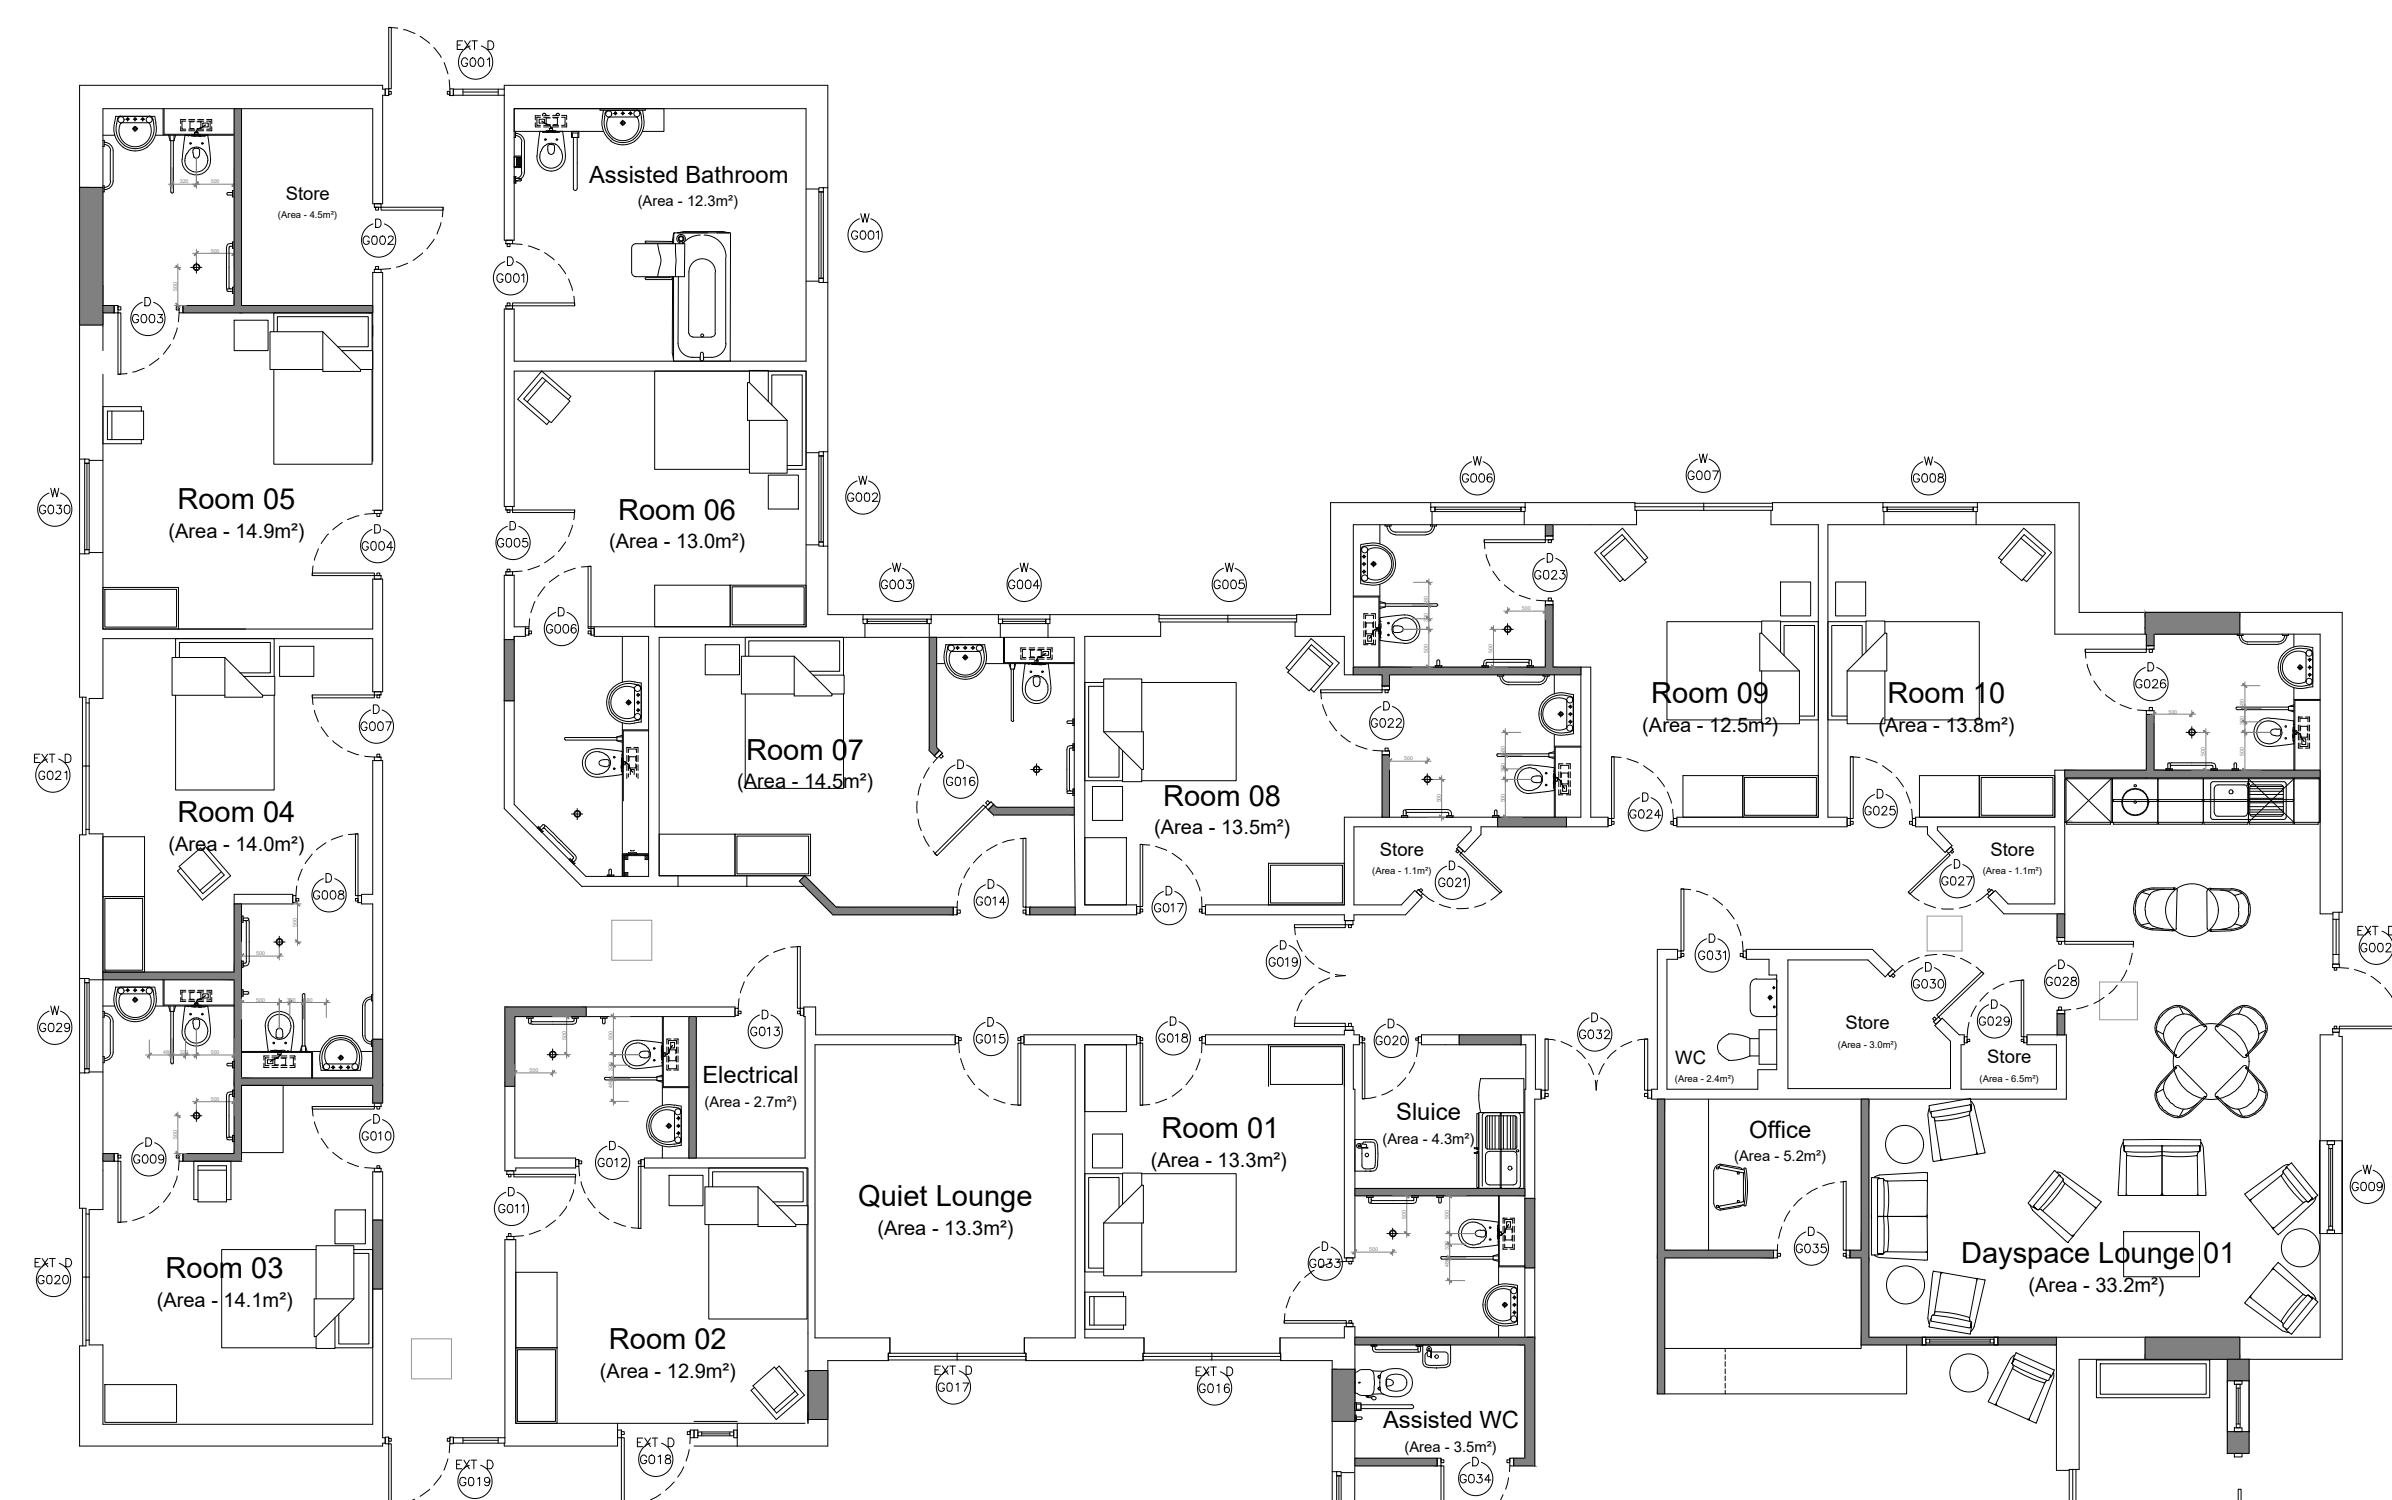


Proposed Ground Floor Plan

Total Floor Area - 837.0m²

Total Dayspace Area - 111.0m²

Bedrooms sized between 12.5 & 20.1m²

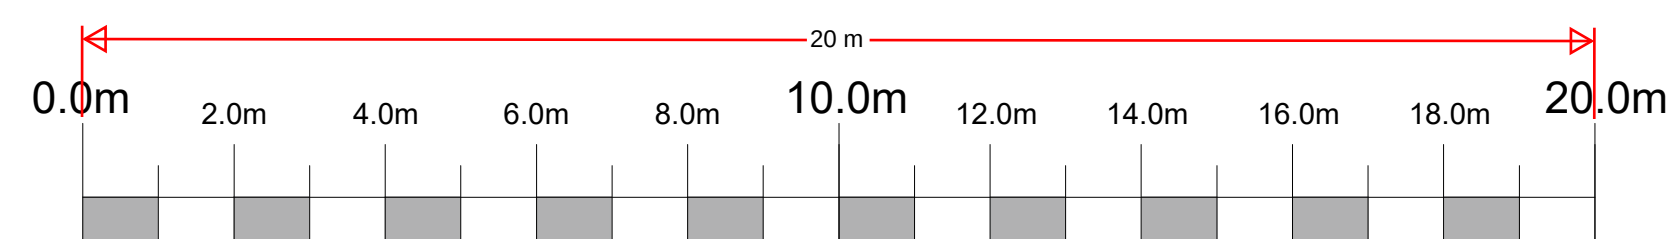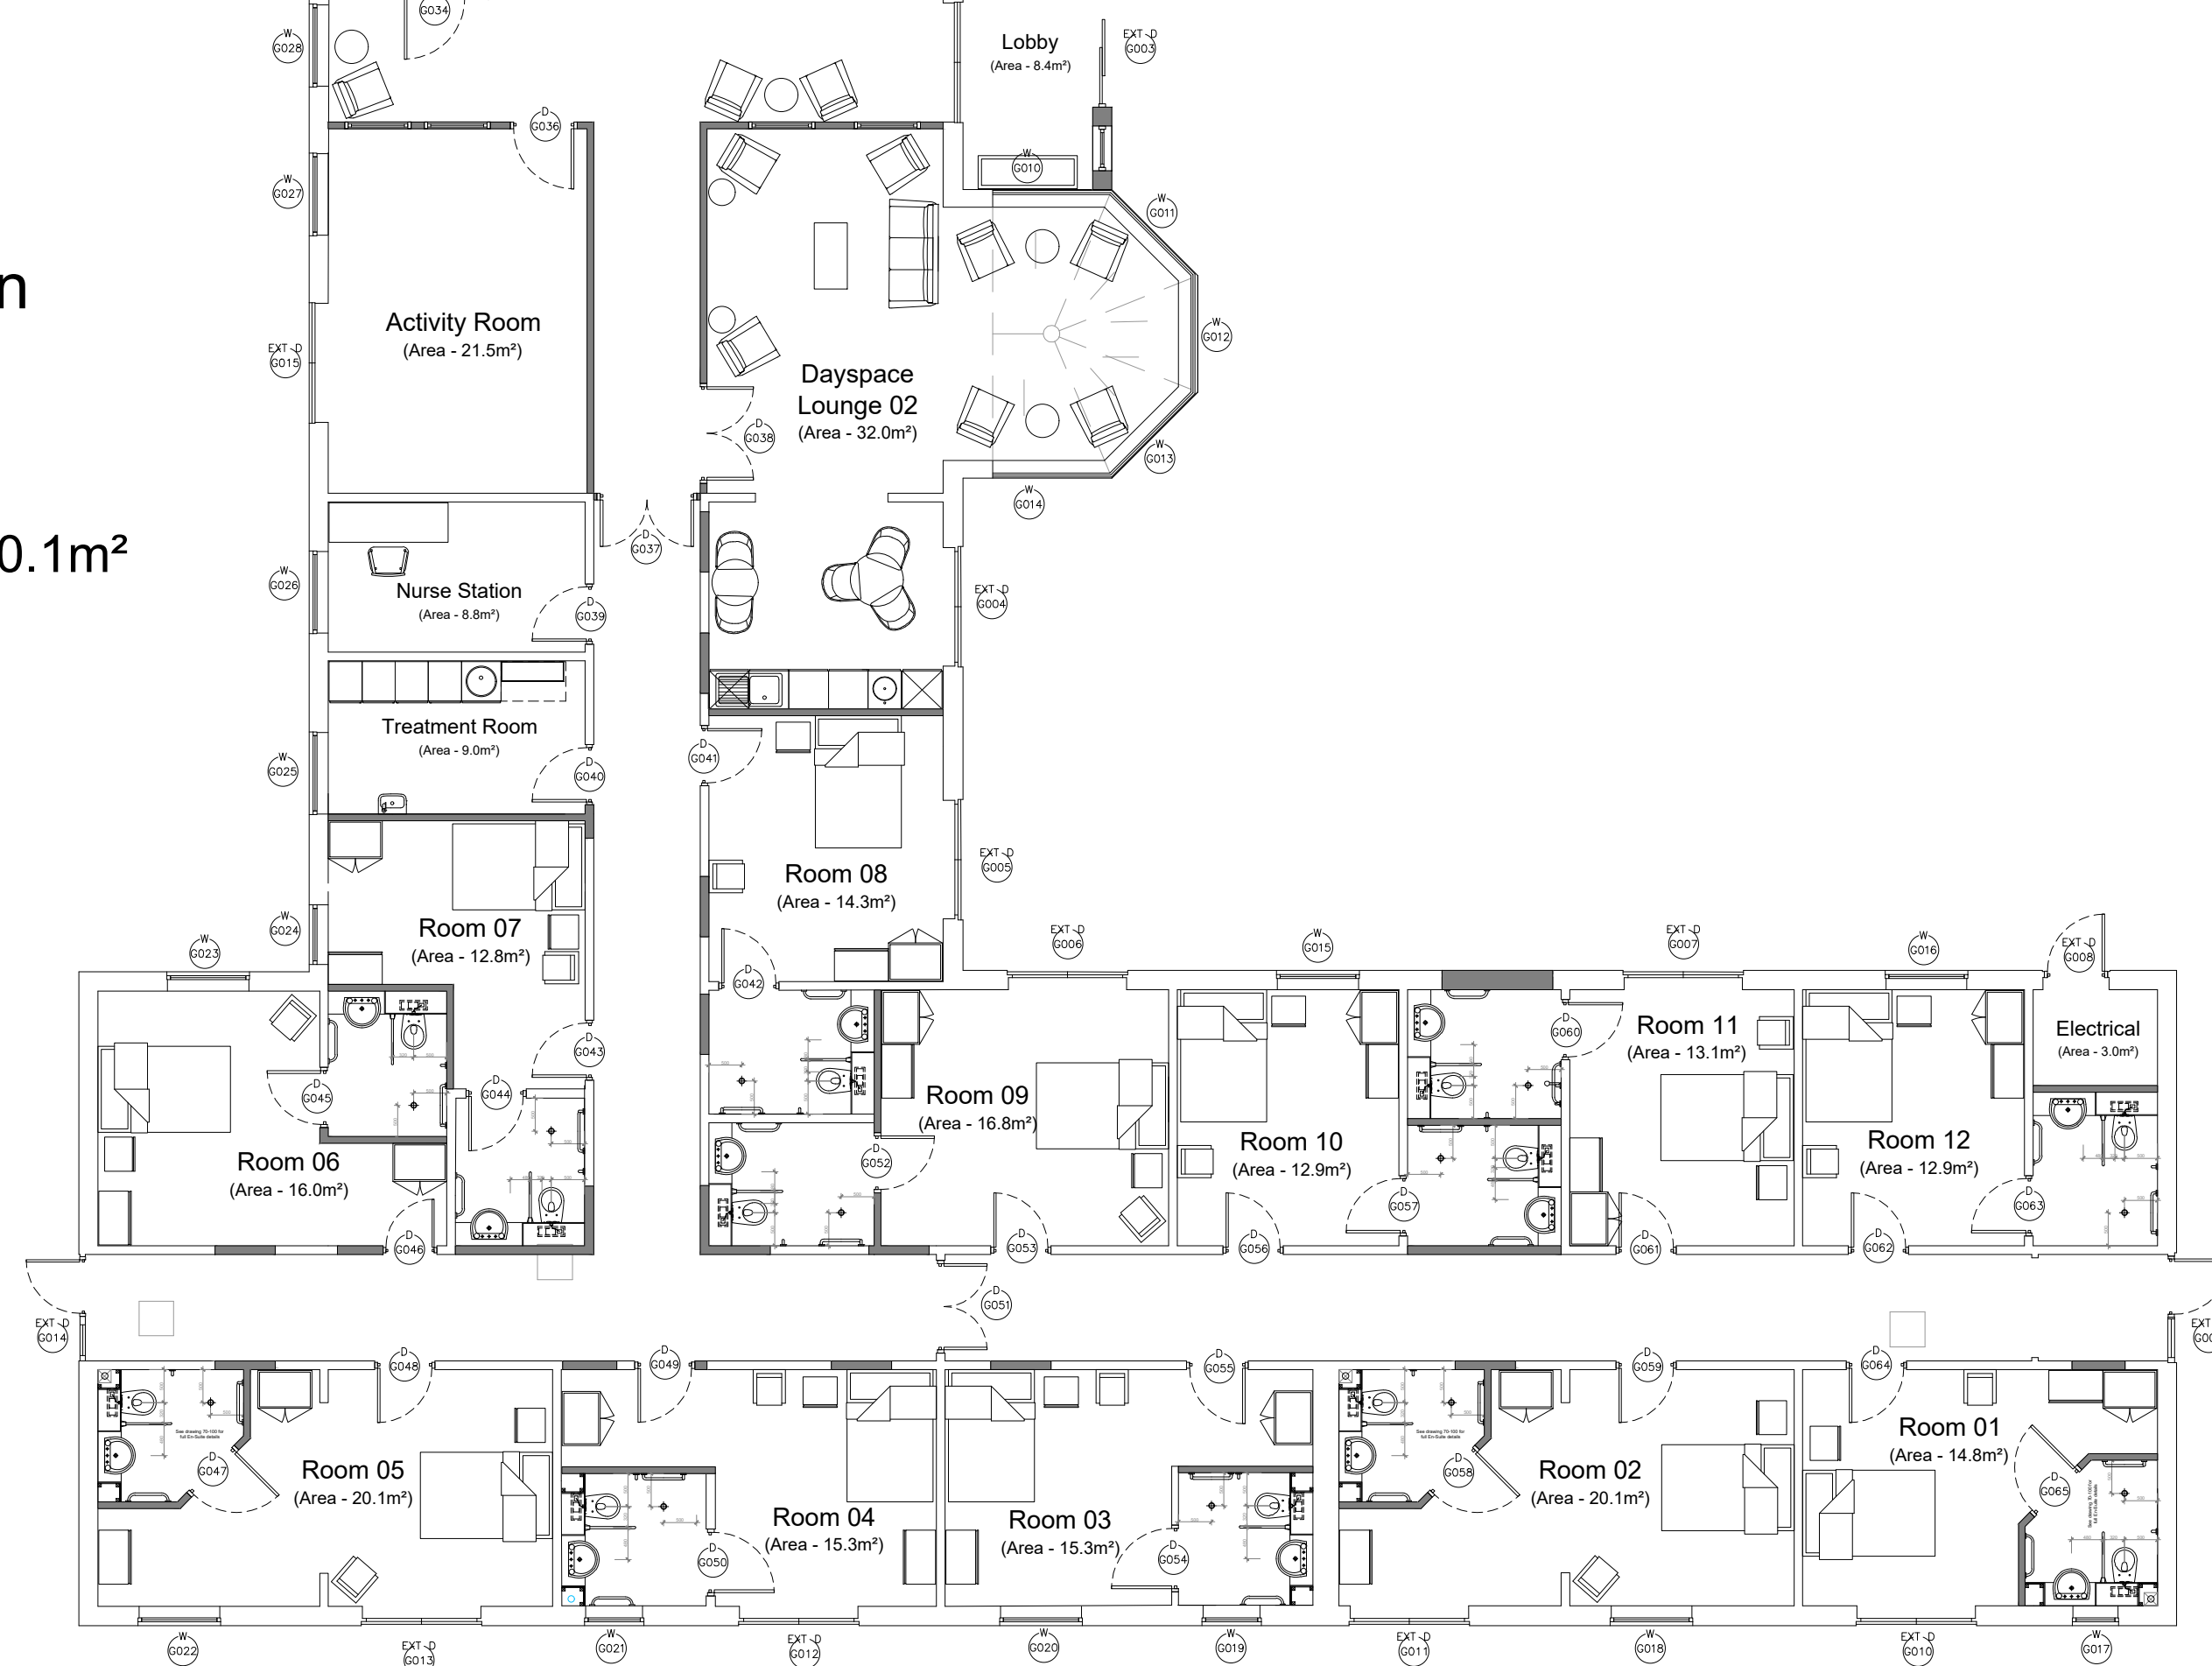

Rev	Date	Revision Description	Drawn By	Approved
 ARCHITECTS 6 Pioneer Court, Darlington, DL1 4WD t: 01325 464 111 e: studio@adgarchitects.co.uk w: www.adgarchitects.co.uk				
Client				
Belmont Healthcare				
Project Information				
Proposed Conversion and Refurbishment of Existing Care Home Unit, Wombwell Hall Care Home, Gravesend, Kent				
Drawing Title				
Proposed Ground Floor Plan				
A1 Scale		A3 Scale		
1:100		1:200		
Job Number	Drawing Number		Revision	
H.21.104	(00) 2		G	
Drawing Issue				
PLANNING				