


DO NOT SCALE - FOR PLANNING PURPOSES ONLY.
ARCHITECTS TO BE INFORMED OF ALL DISCREPANCIES IN
DIMENSIONS.
CONTRACTOR TO CHECK ALL DIMENSIONS ON SITE.
ANY UNAUTHORISED COPYING WILL CONSTITUTE
INFRINGEMENT OF COPYRIGHT.
ALL RIGHTS RESERVED.
COPYRIGHT© PROARC LTD.



Rev	Details	Date

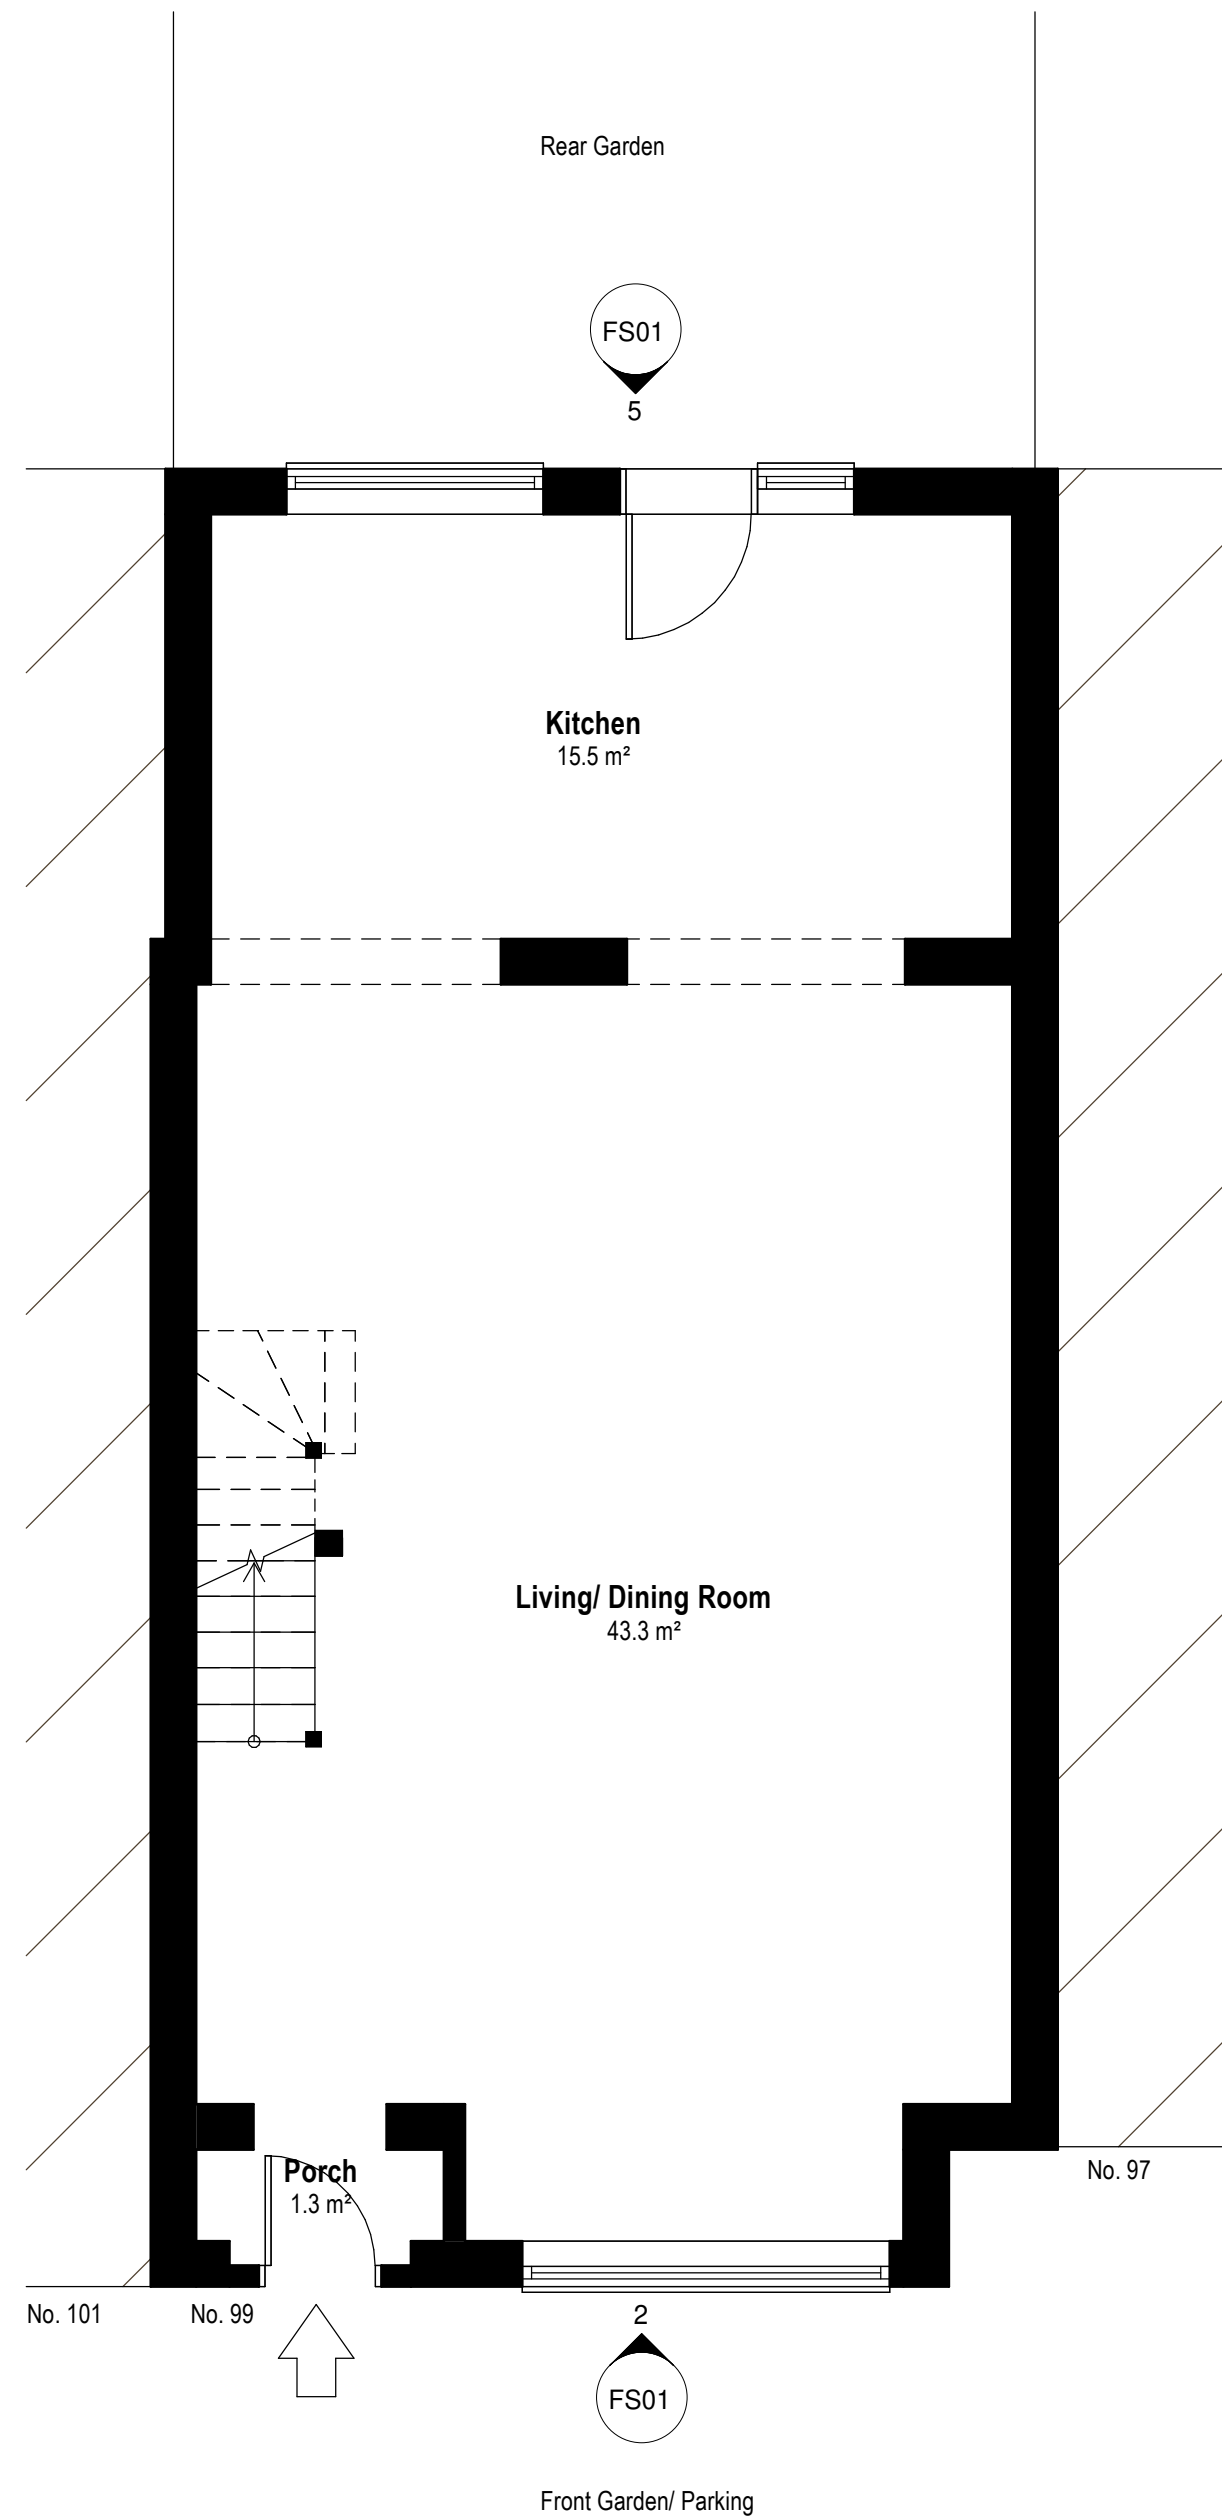


3 Existing Ground Floor Plan
1 : 50




2 Existing South Elevation
1 : 100

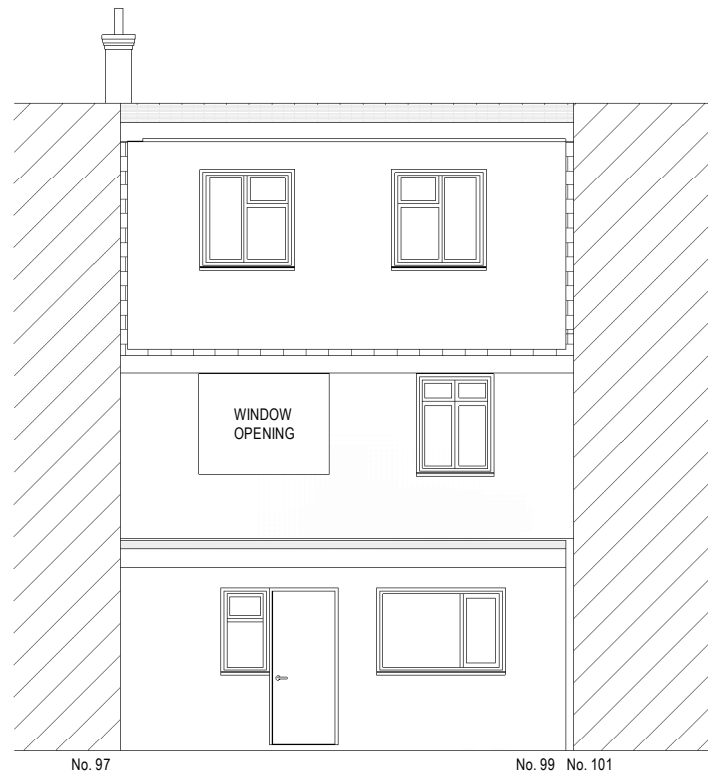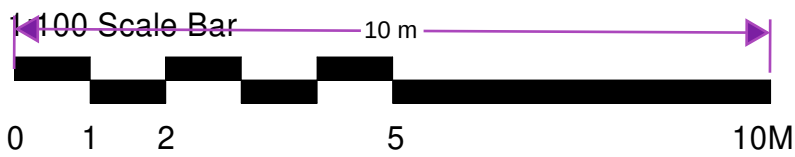


5 Existing North Elevation
1 : 100

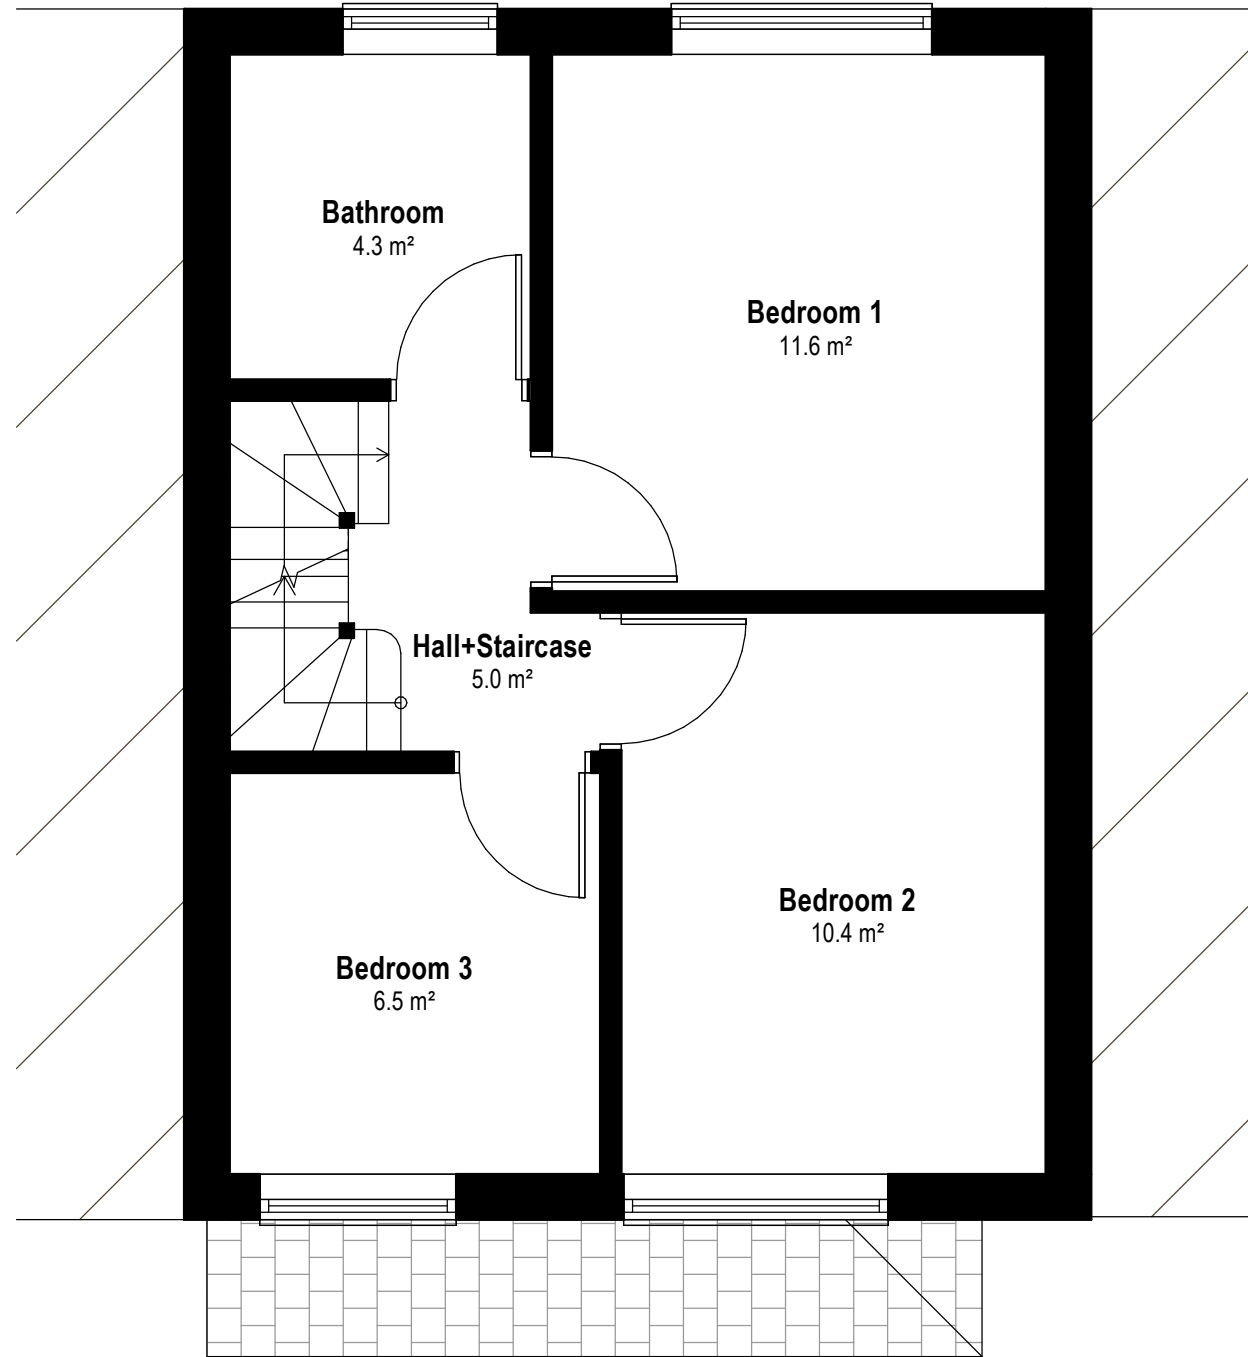

4 Existing First Floor Plan
1 : 50

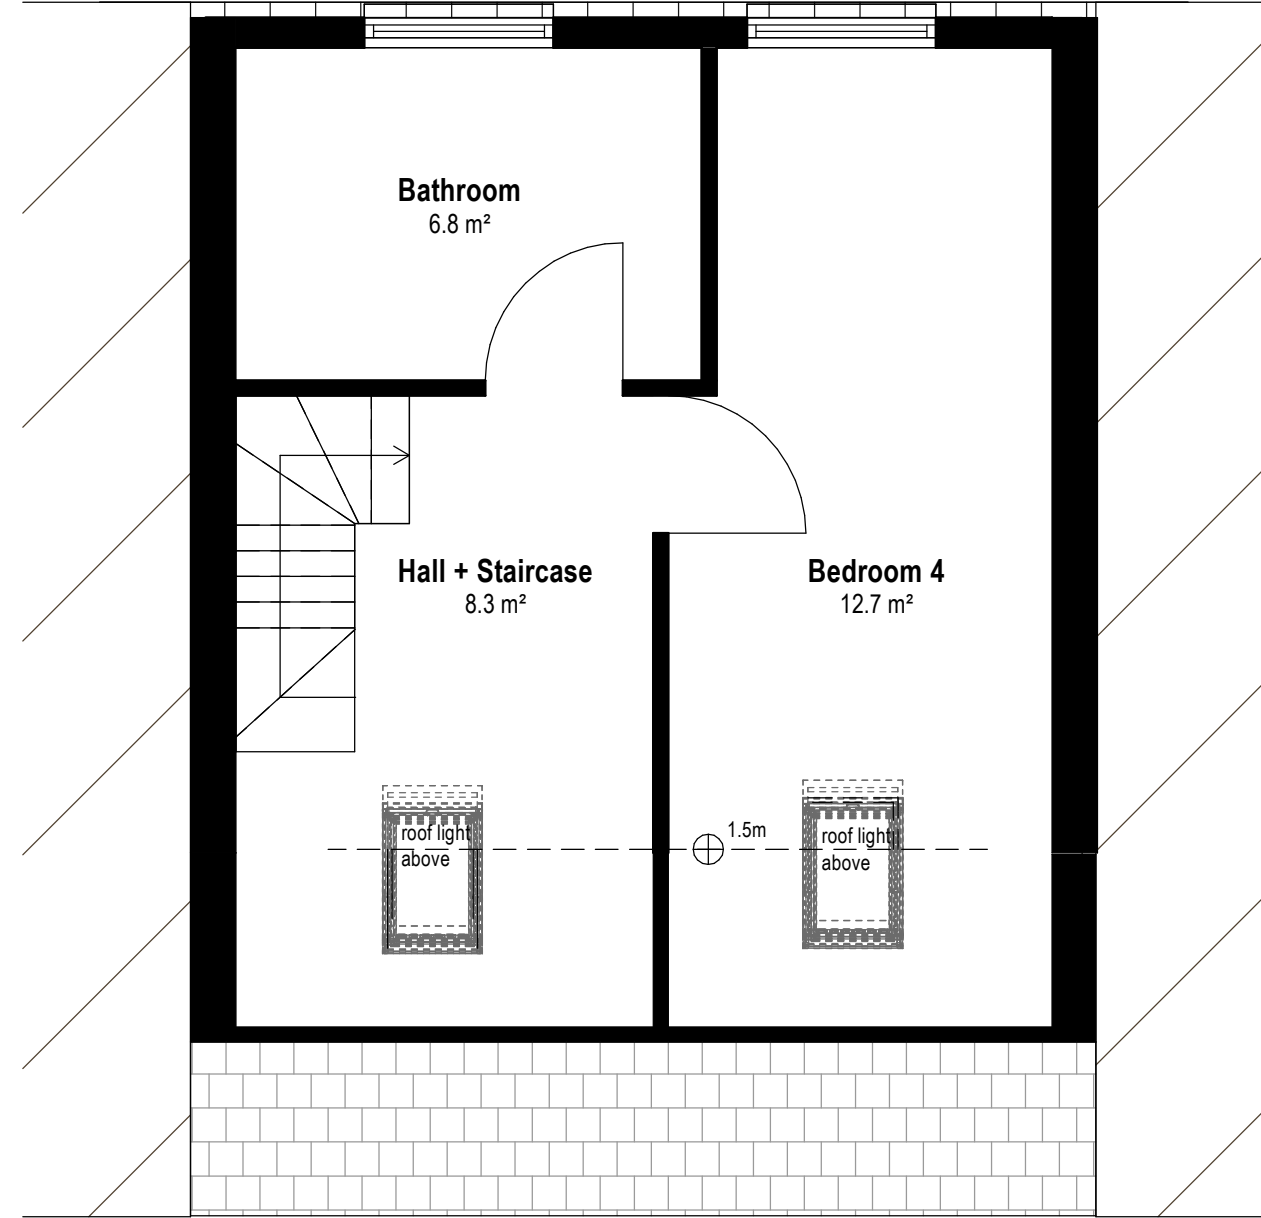

1 Existing Loft Plan
1 : 50

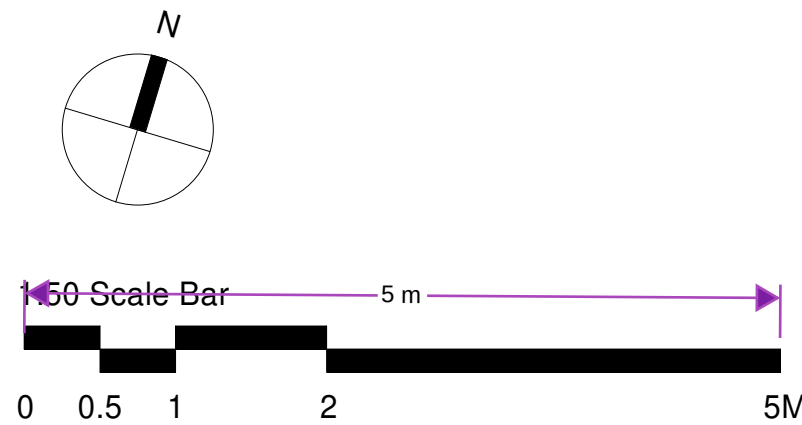

SURVEY

RIBA #

Chartered Practice

PROARC
Architecture & Properties

www.proarc.one
mach@proarc.one
M: 07511251343 T: 01634 353 323
Reg. Office: 42 Valley Road, Gillingham, Kent, ME7 2EU

Project Title
Survey.

Drawing Title
Existing Drawings

Address
99 Lamorna Avenue, Gravesend DA12 5PS

Drawn/ Checked/ Scale
PB MW as indicated@A1

Date
29/05/2024

Dwg No
2417_FS01

Rev No