




20210996

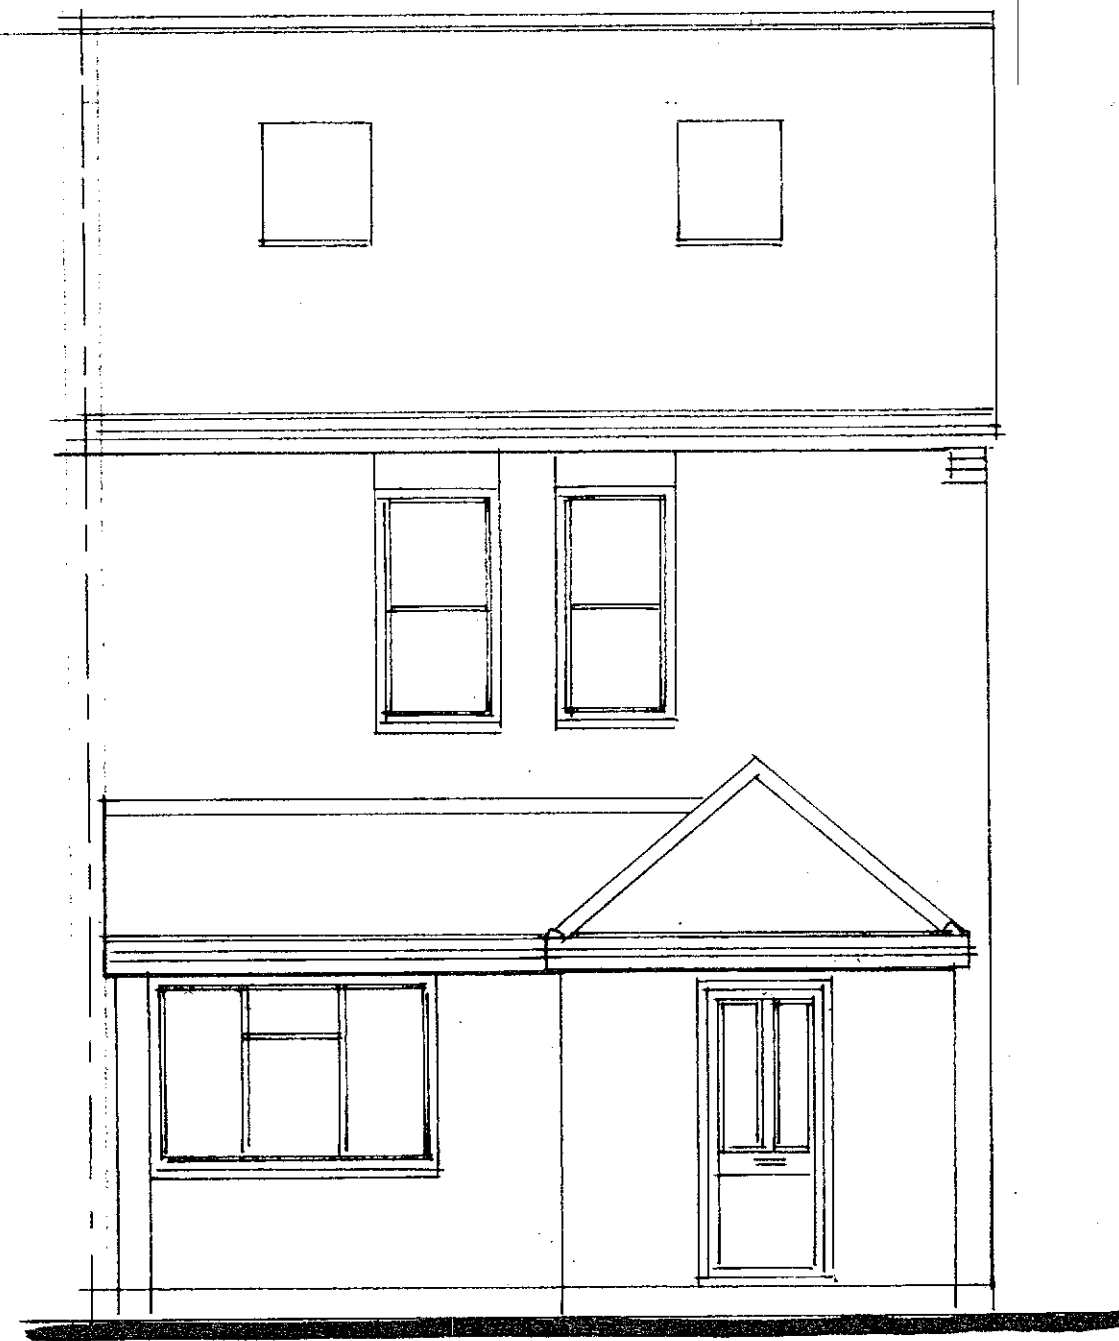


EXISTING FRONT ELEVATION

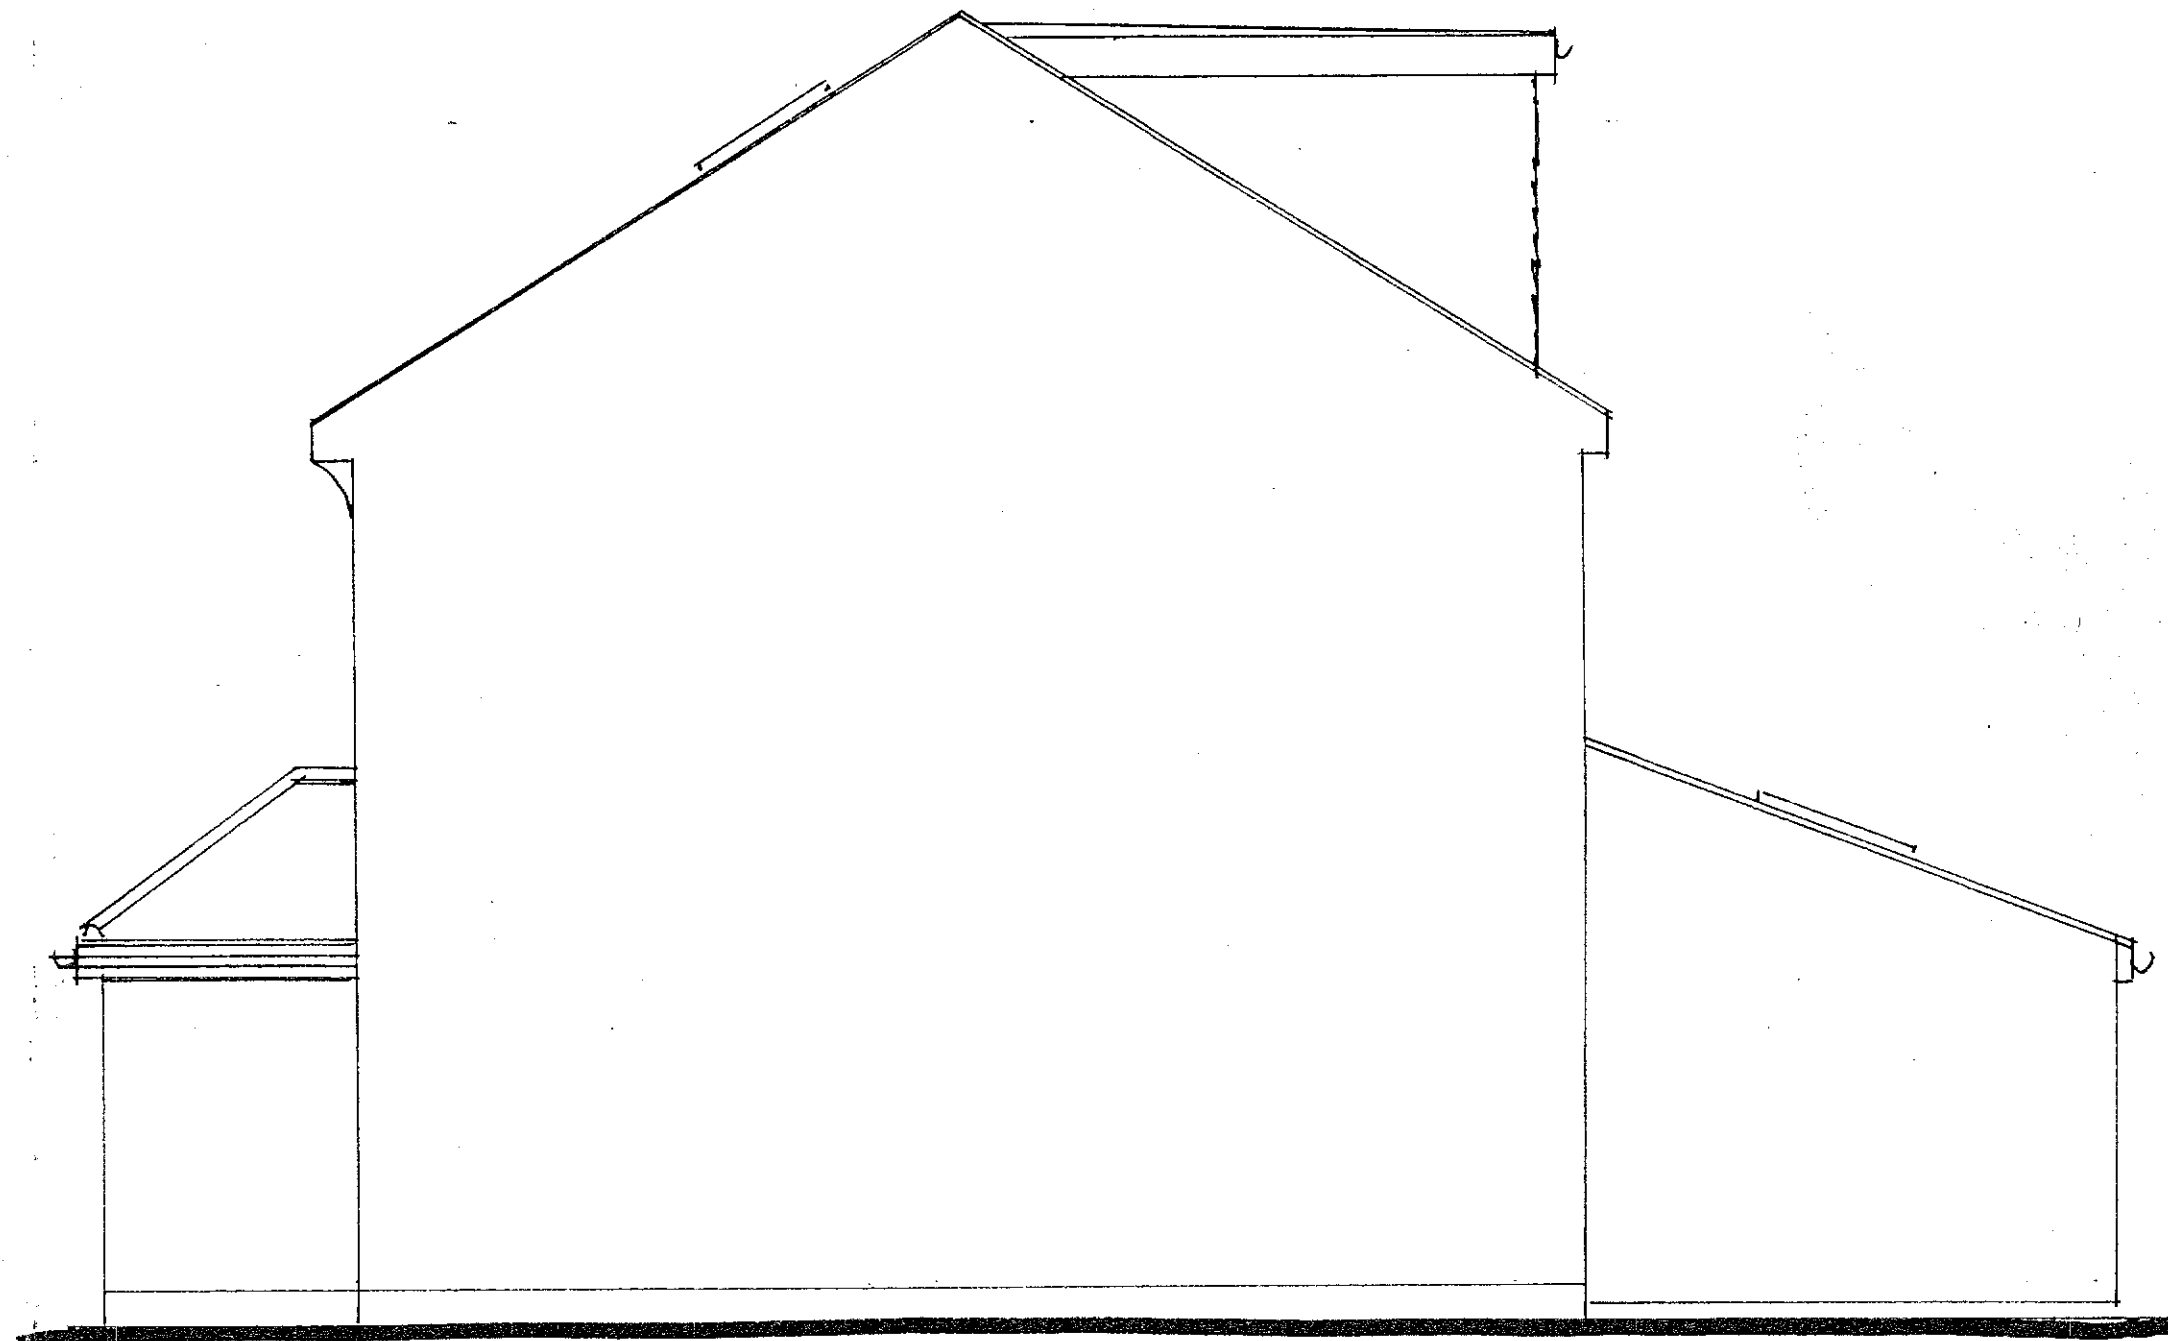


EXISTING SIDE ELEVATION

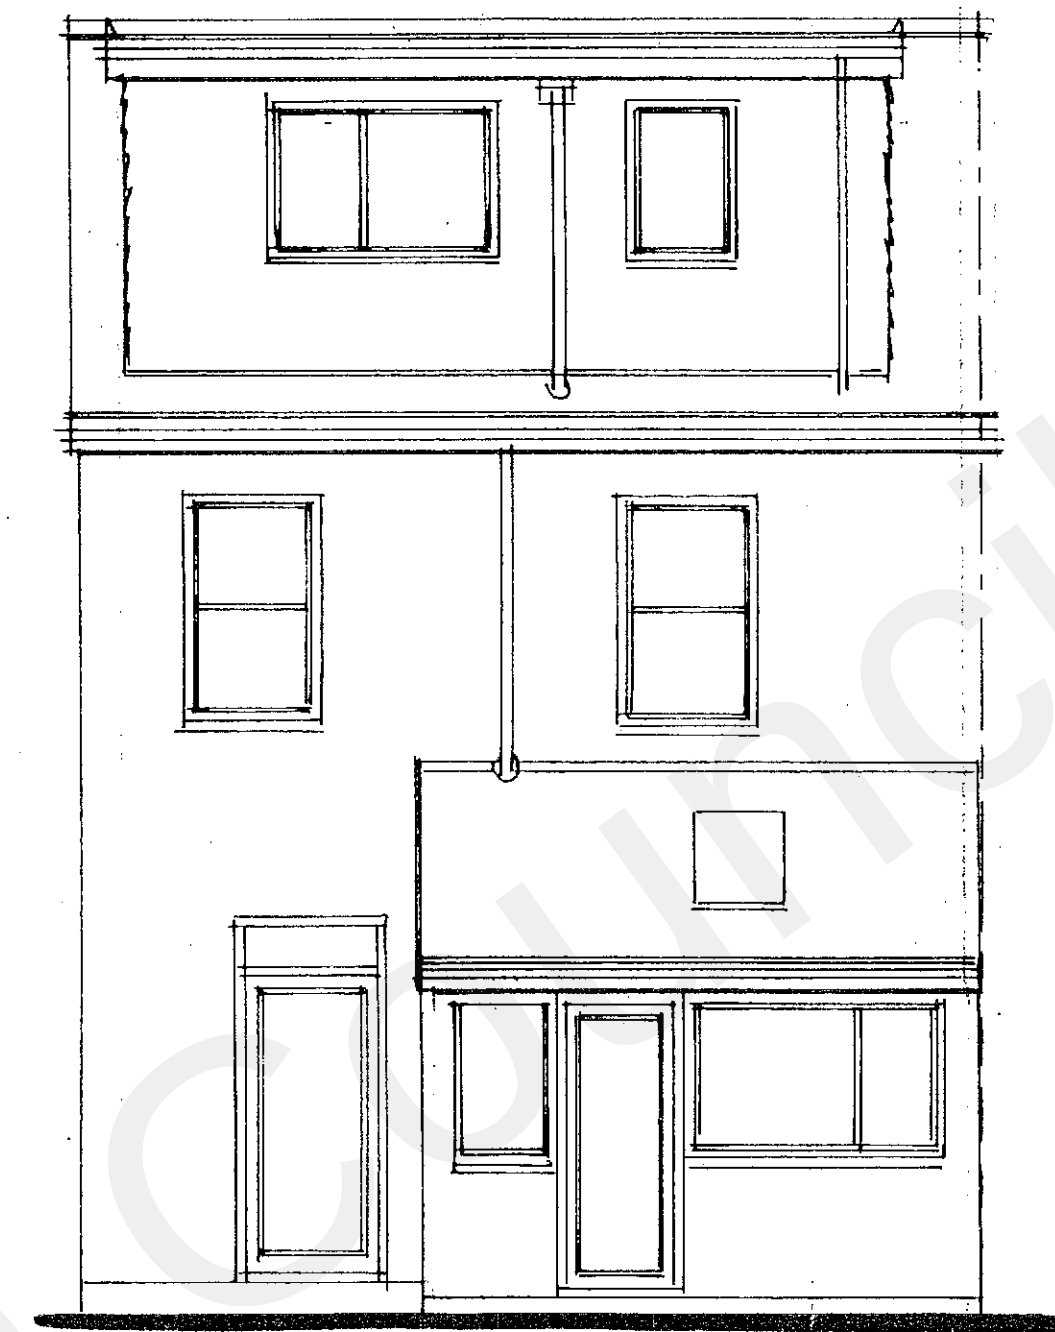


EXISTING REAR ELEVATION

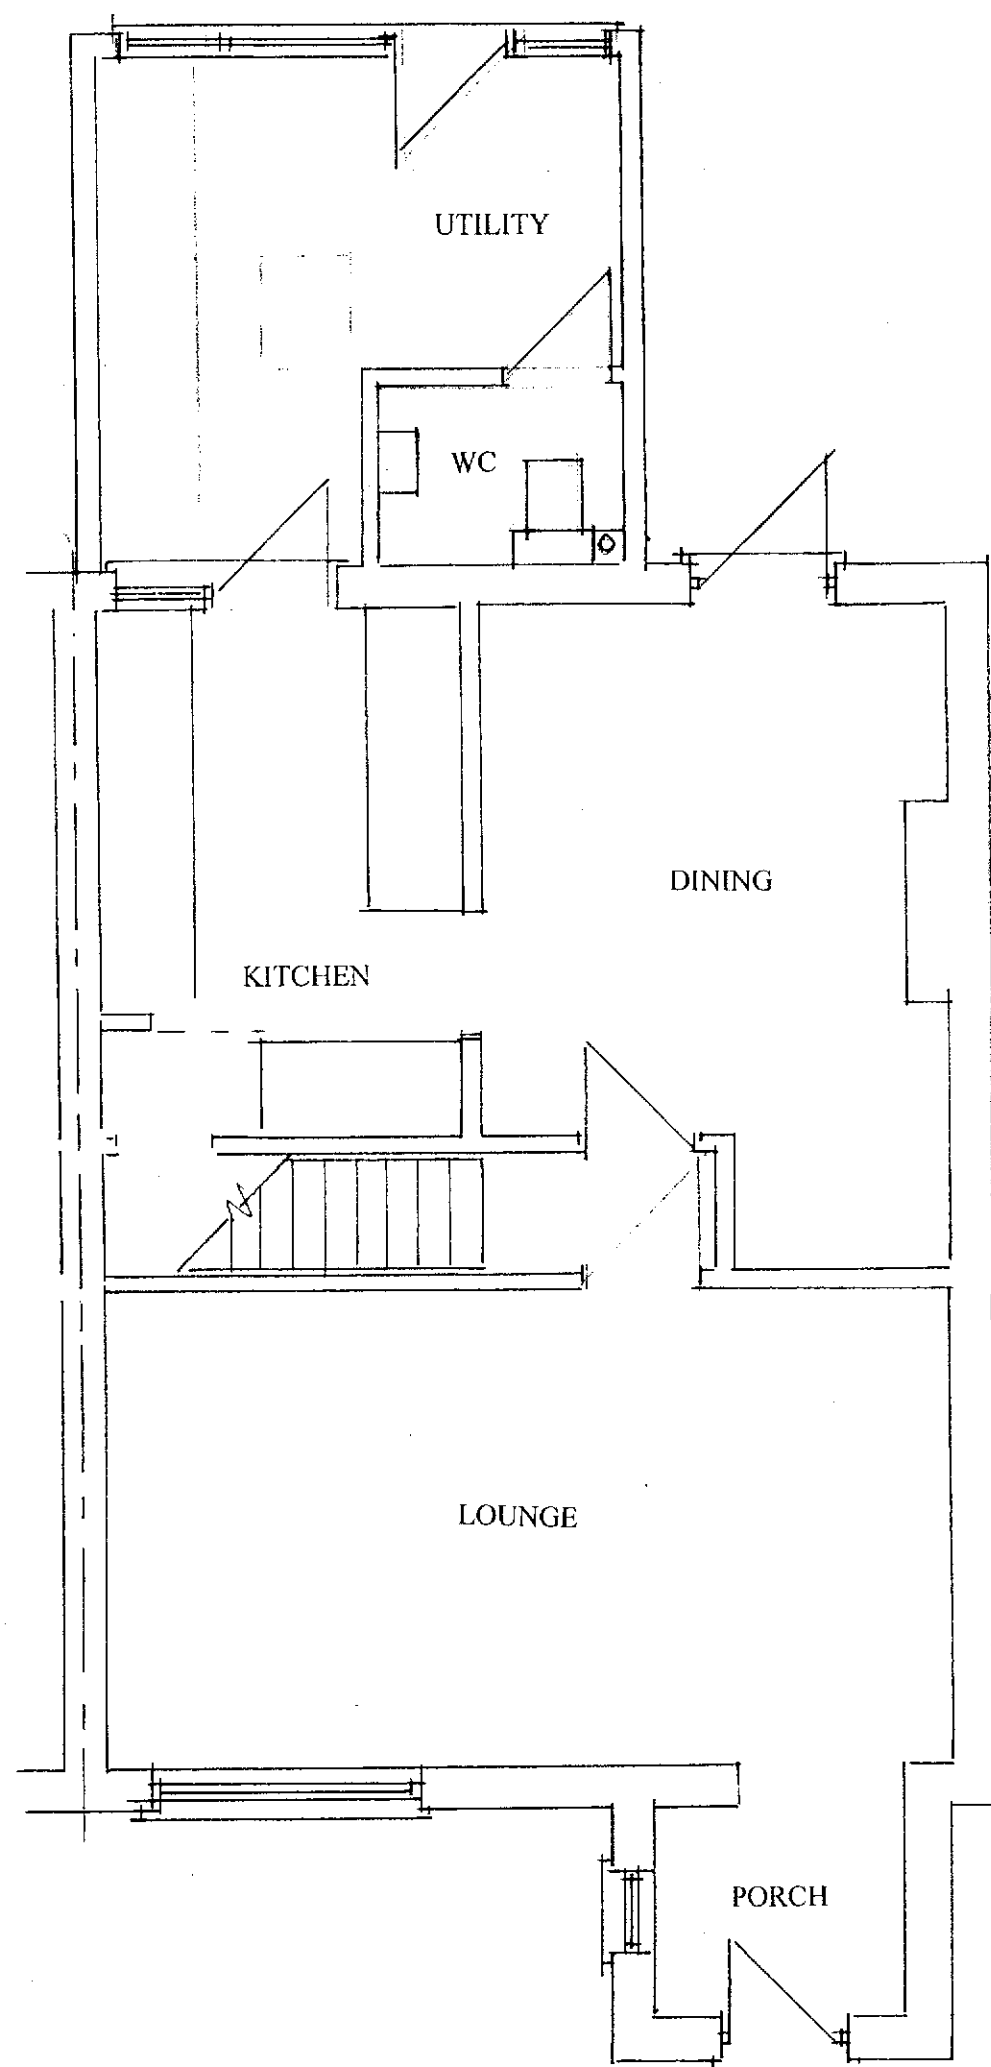


EXISTING GROUND FLOOR PLAN

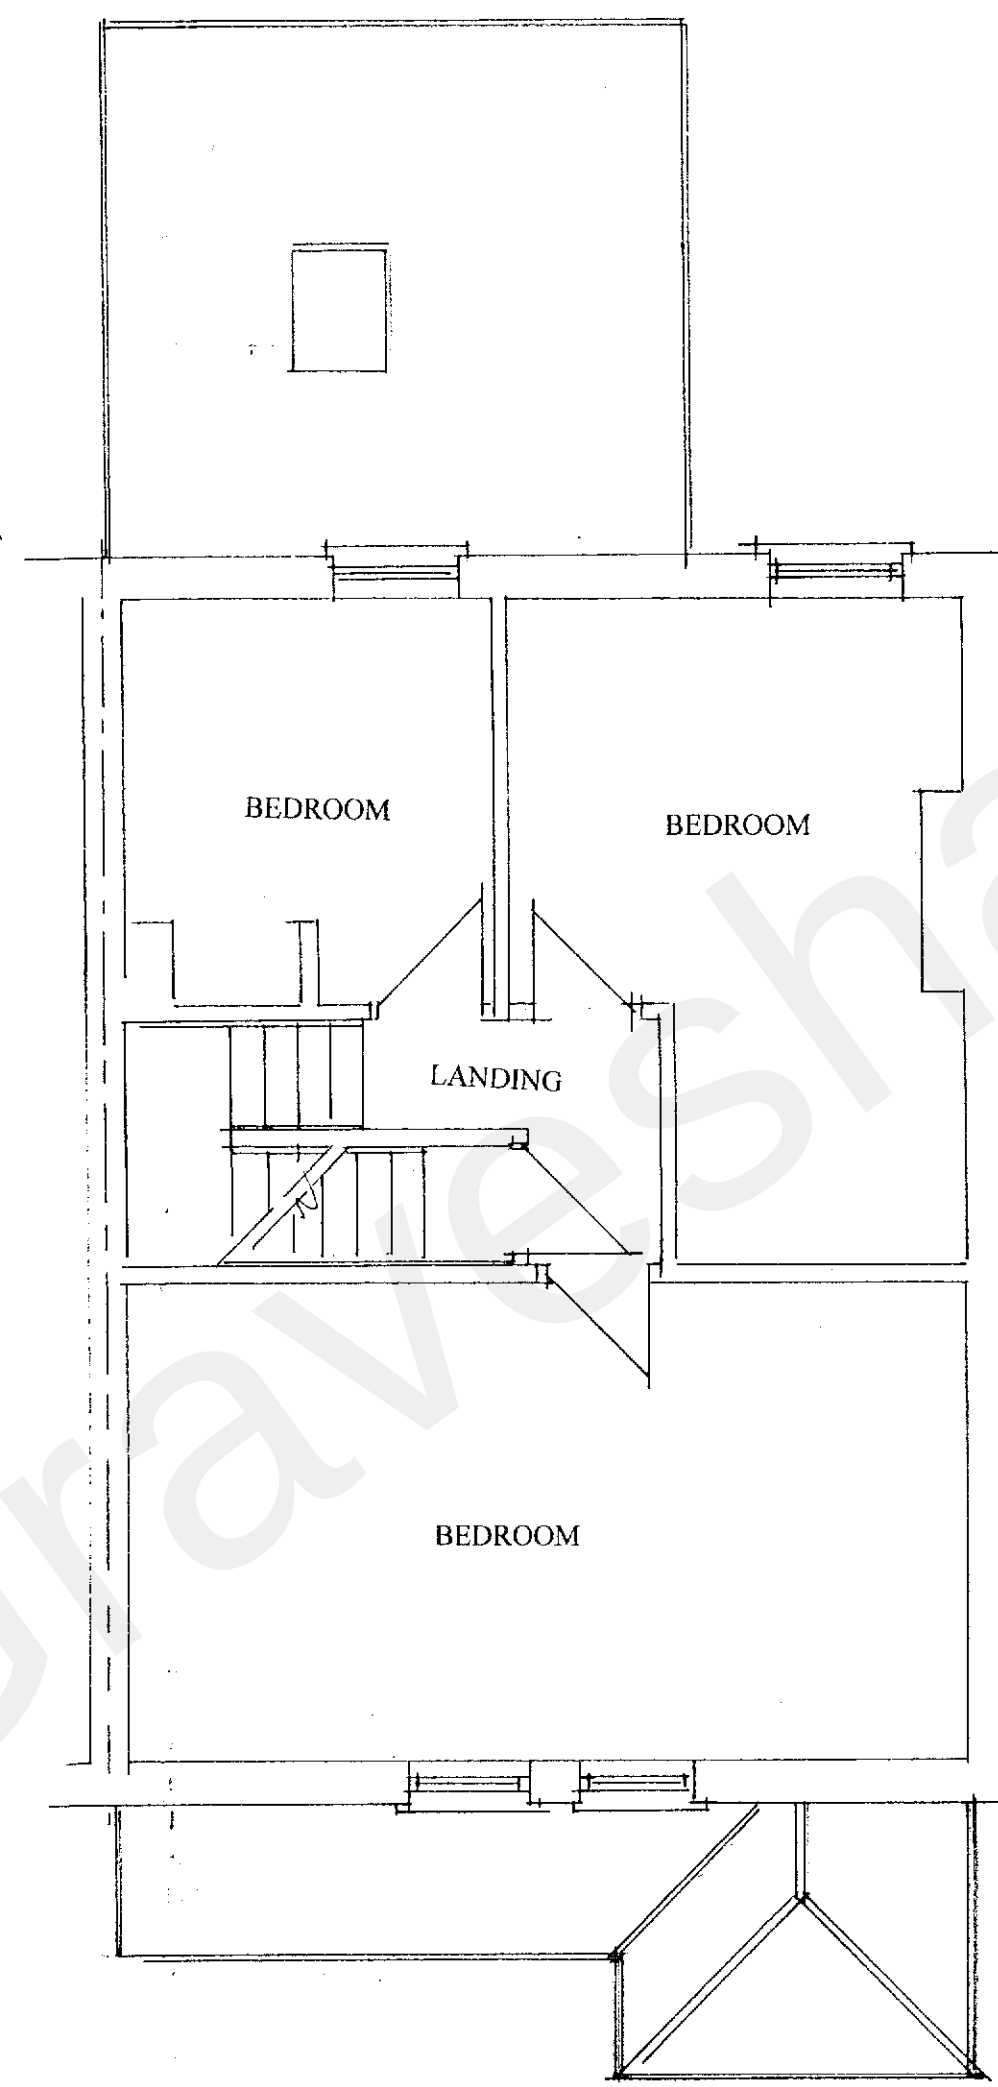

EXISTING FIRST FLOOR PLAN

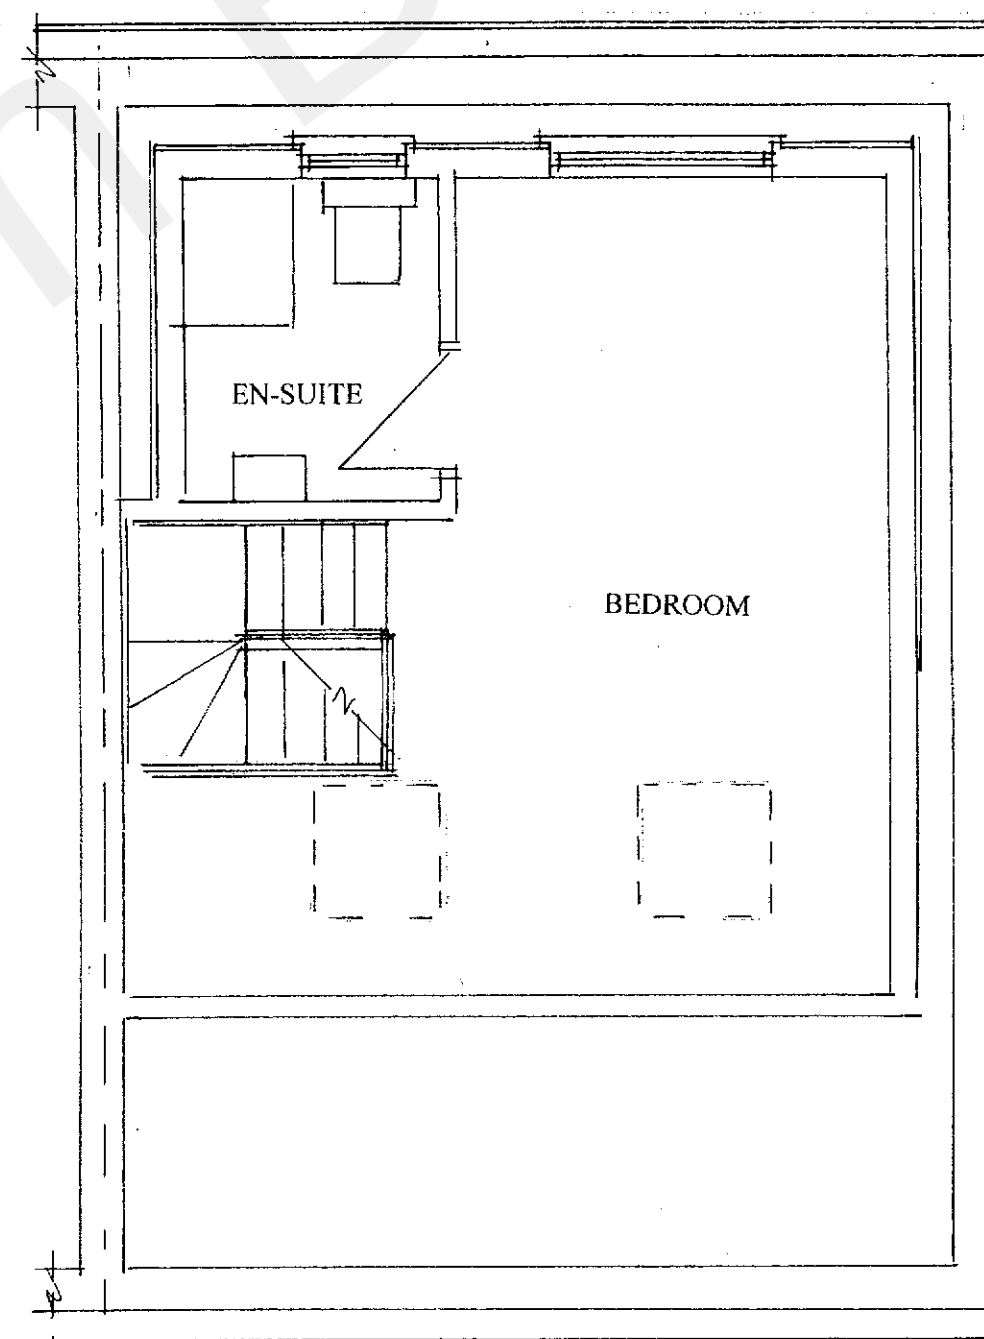

EXISTING SECOND FLOOR PLAN

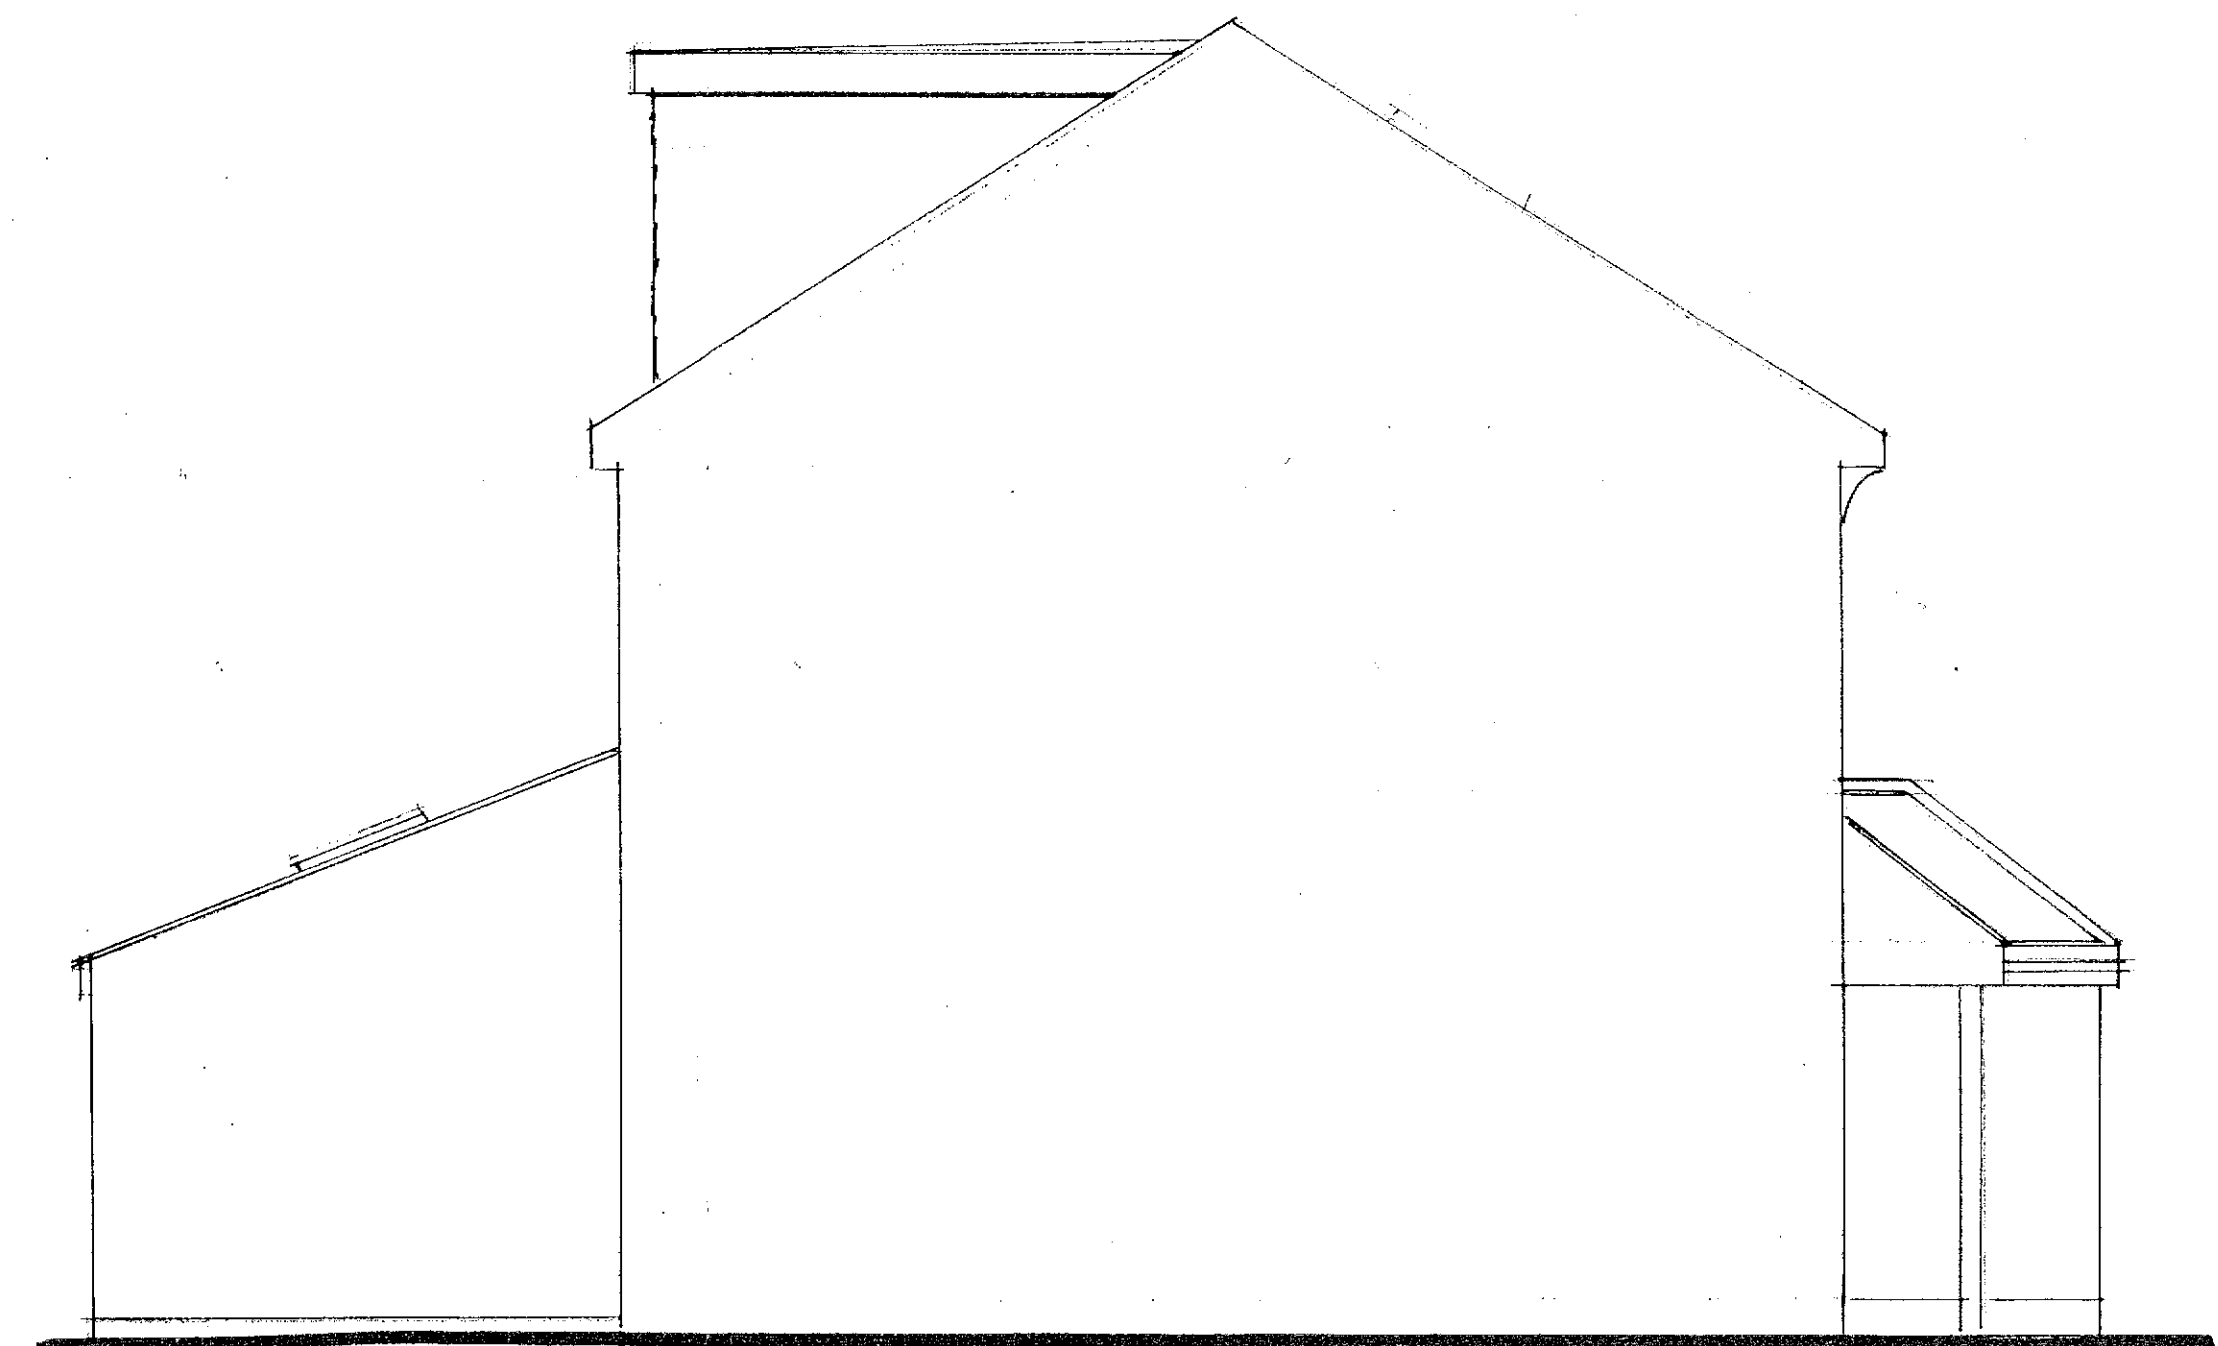

EXISTING SIDE ELEVATION

PROPOSED CONSTRUCTION

The proposed roof is to be covered with matching interlocking concrete tiles.
Within the roof are proposed roof windows.
The fascia and soffits are to be of white plastic with matching white plastic rainwater goods.
The proposed walls are to be of cavity block work rendered externally.
The proposed window are to be of matching style white UPVC double glazed construction.
Proposed doors are to be of alloy double glazed construction.
Existing and altered foul drainage is to reconnect to the existing foul drainage to the rear of the property.
Additional surface water is to discharge to new soakaway.
No alterations are proposed to the front garden.
The rear patio is to be made good after the proposed works.
No other alterations are proposed to the rear garden.

PROPOSED
REPLACEMENT SINGLE STOREY
REAR EXTENSION
EXISTING PLANS & ELEVATIONS

SITE: 18 MAYFIELD ROAD
GRAVESEND
KENT
DA11 0JP
FOR: MR & MRS BRITTEN

PHILIP TAYLOR BUILDING PLANS
01622 861408

DRAWING NO. ME8/07/2/1
SCALE 1:50
DATE 29/7/21

