




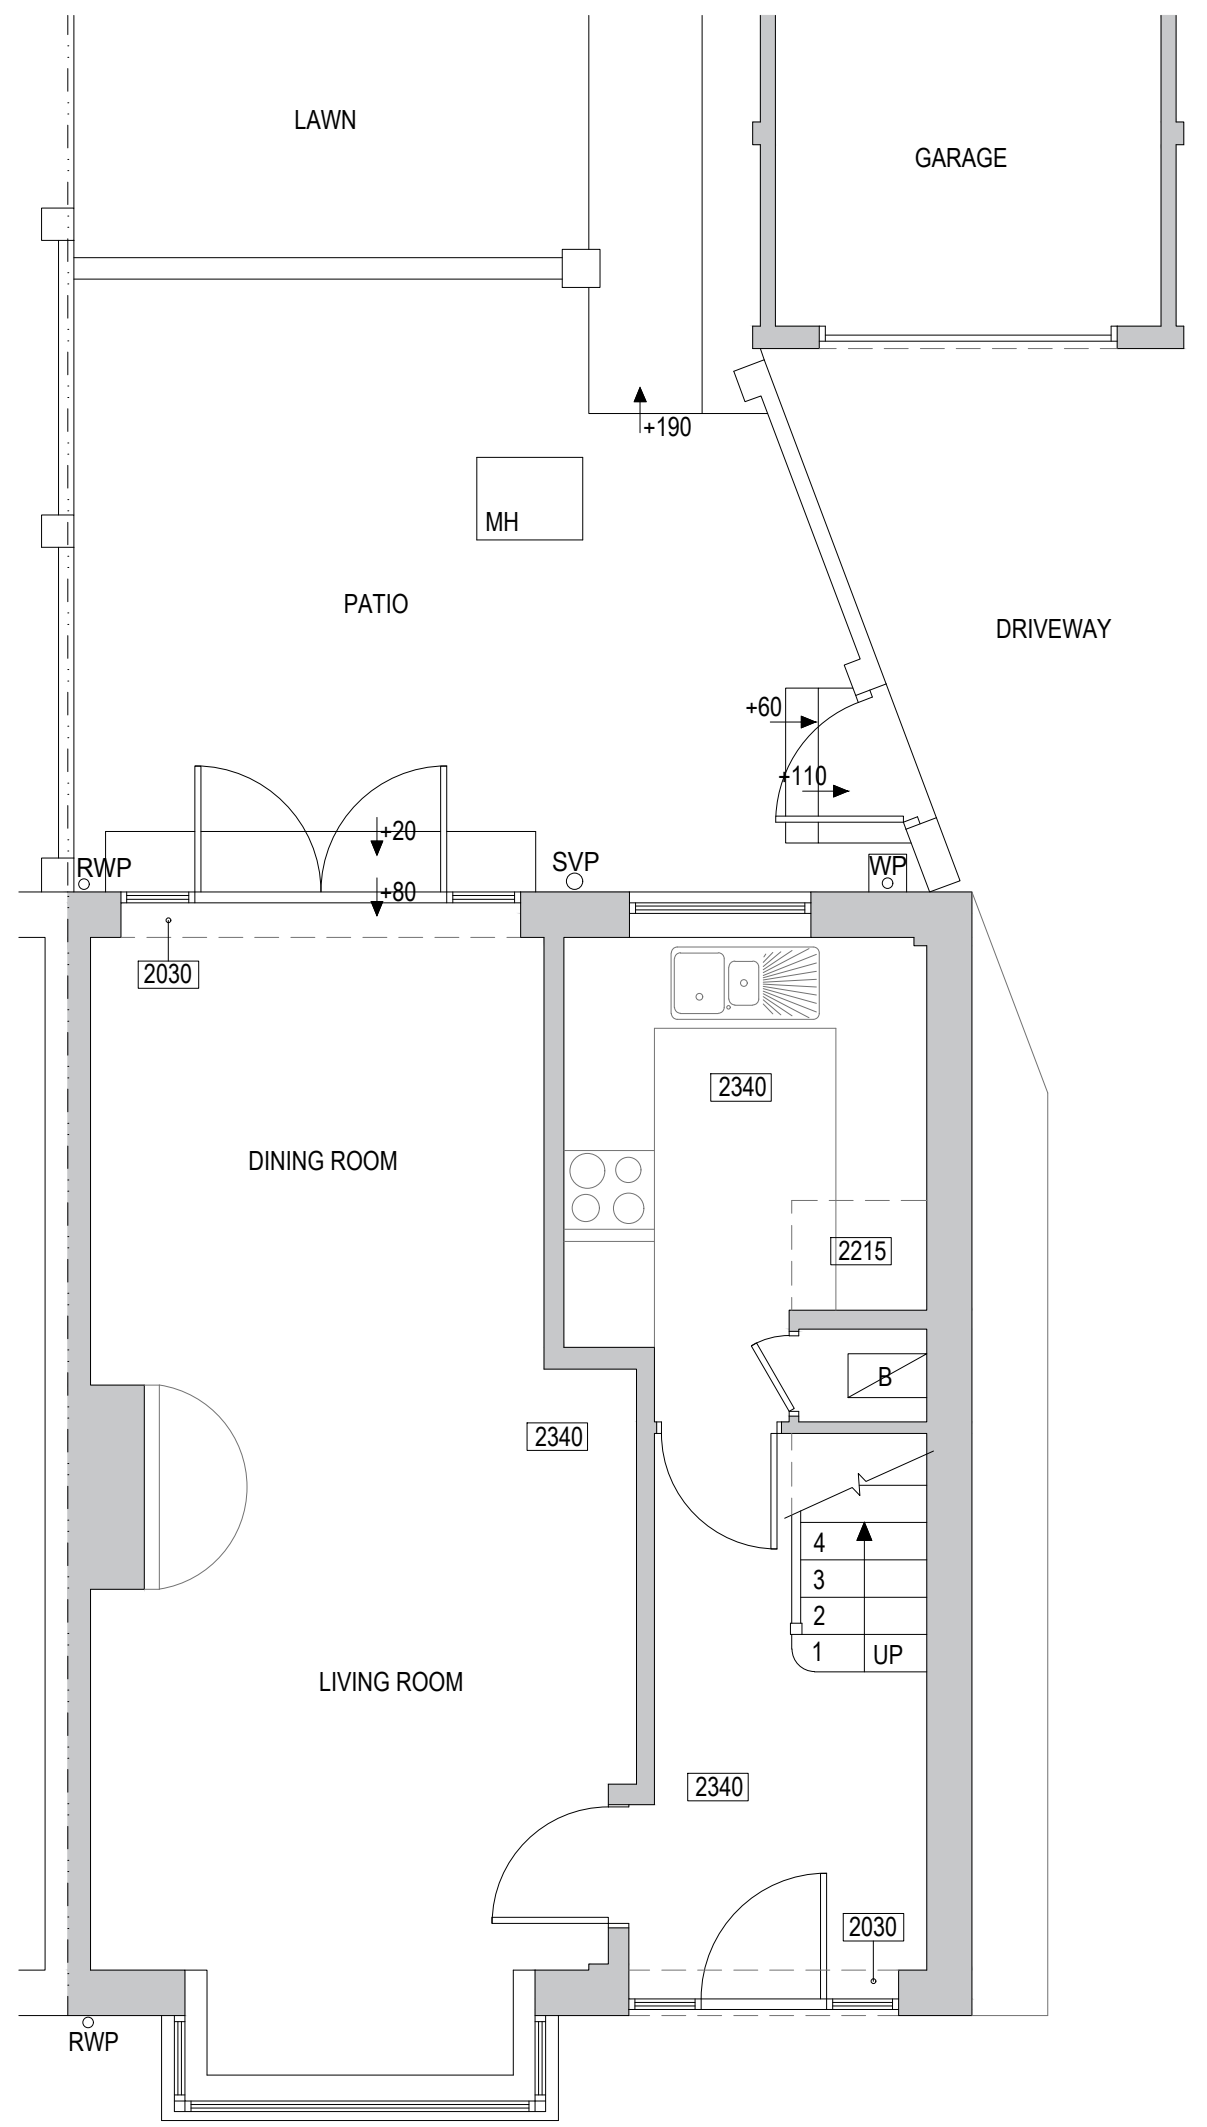


EXISTING GROUND FLOOR PLAN 1:50

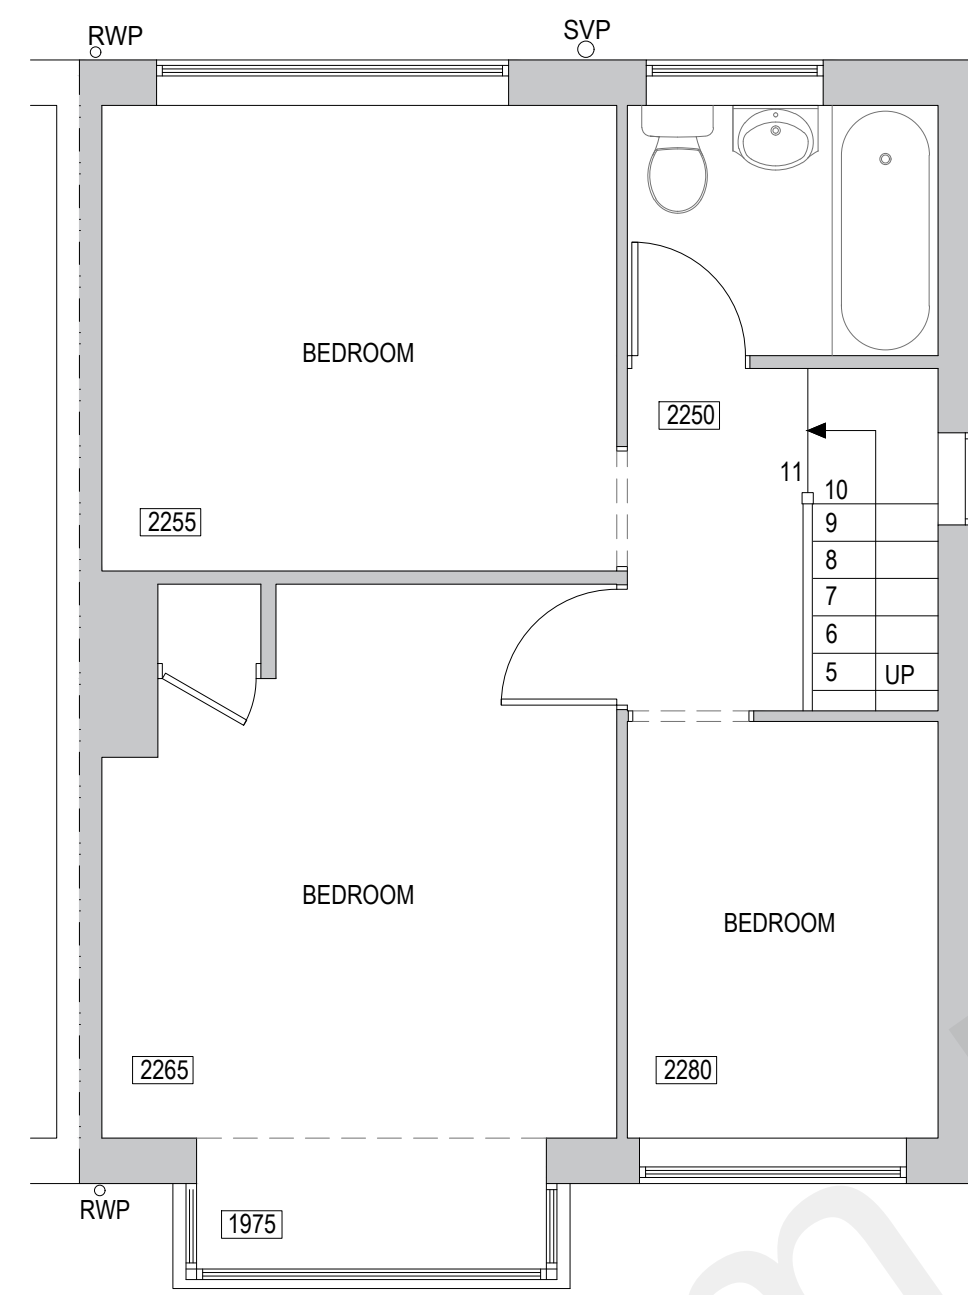


EXISTING FIRST FLOOR PLAN 1:50

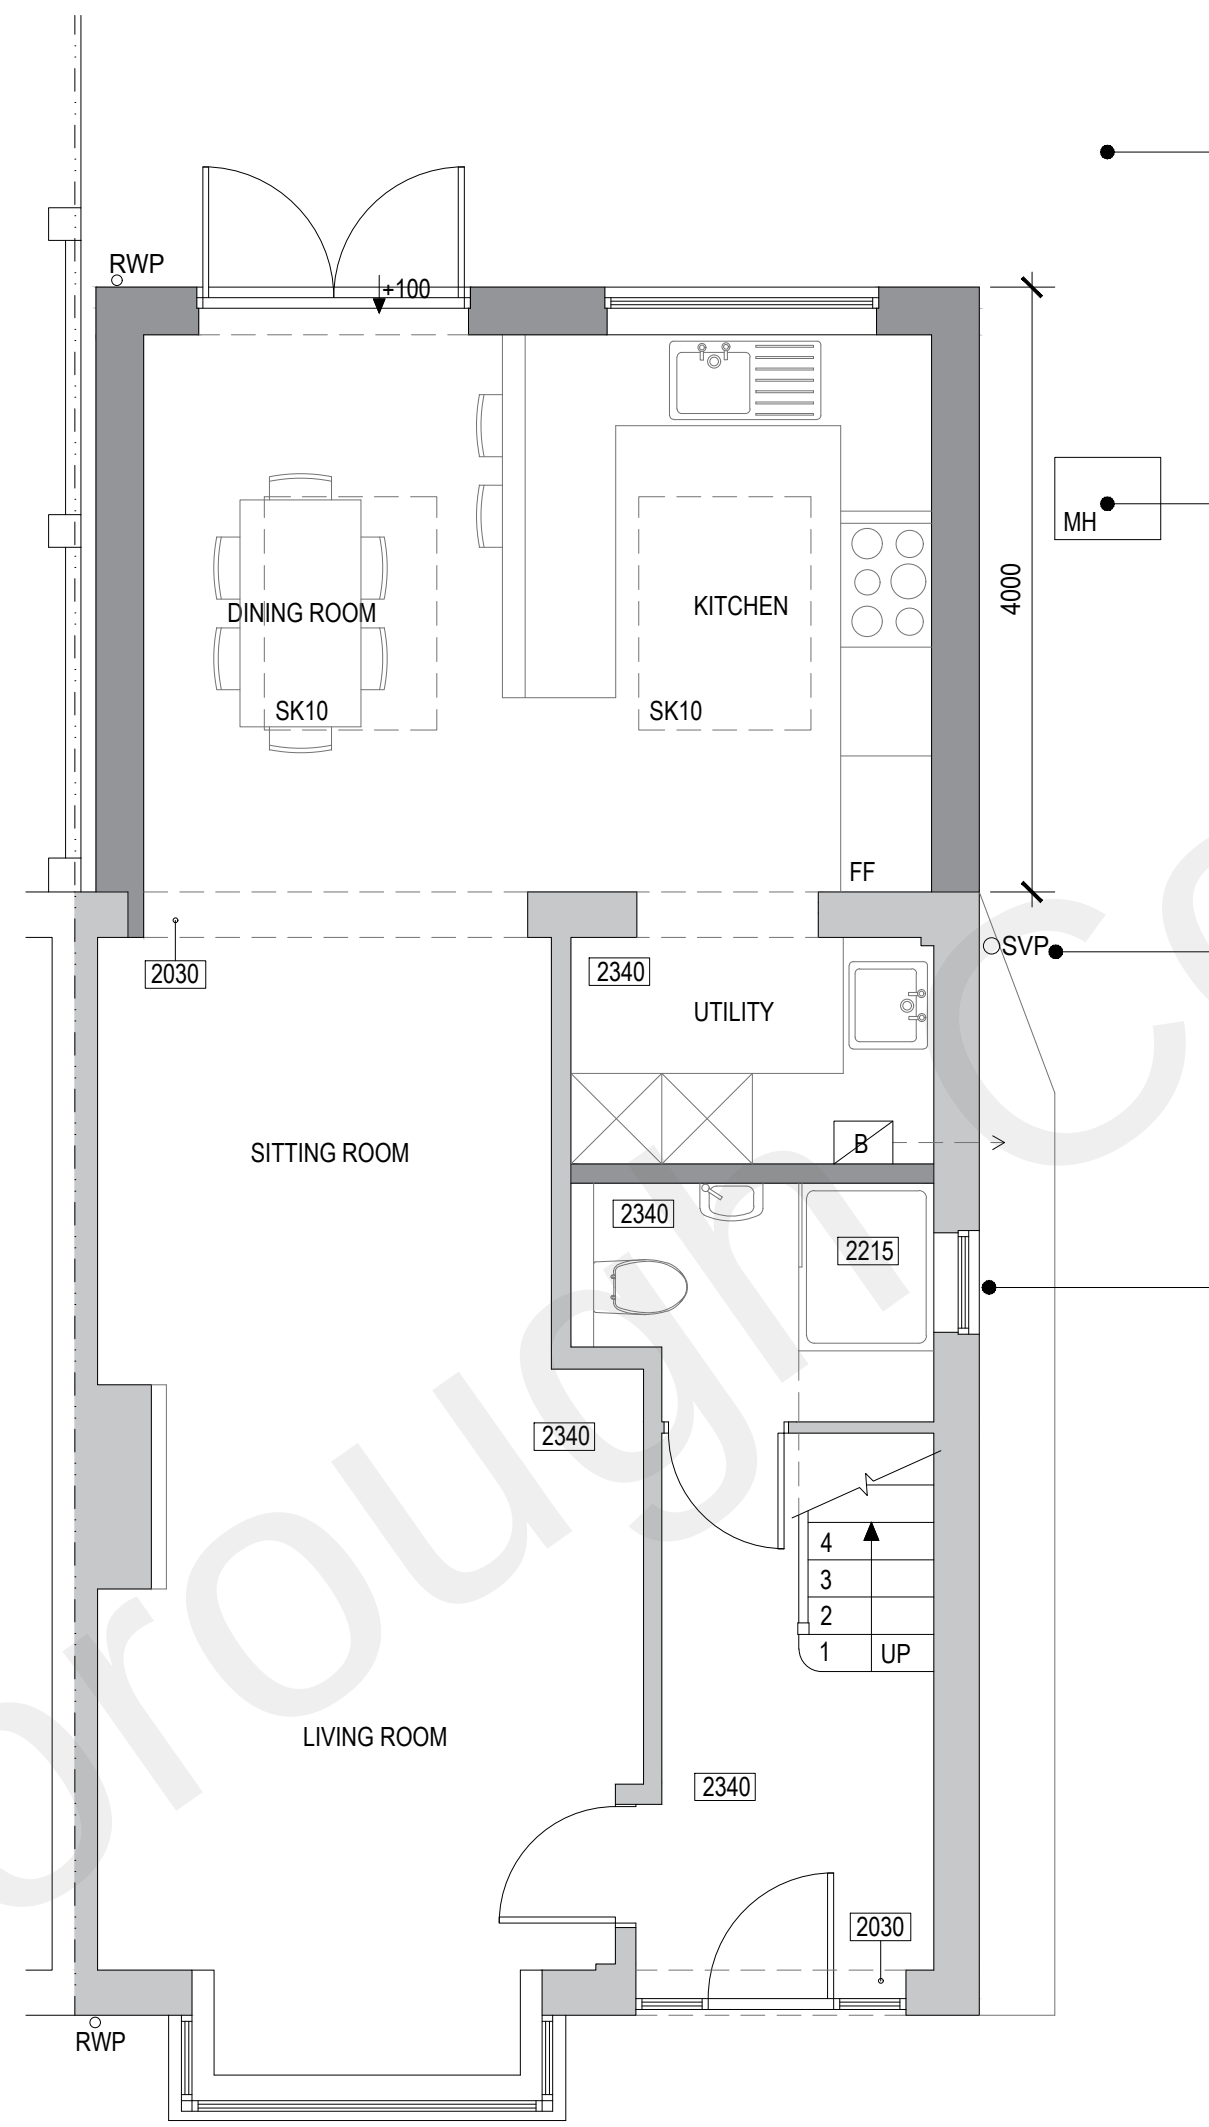


PROPOSED GROUND FLOOR PLAN 1:50

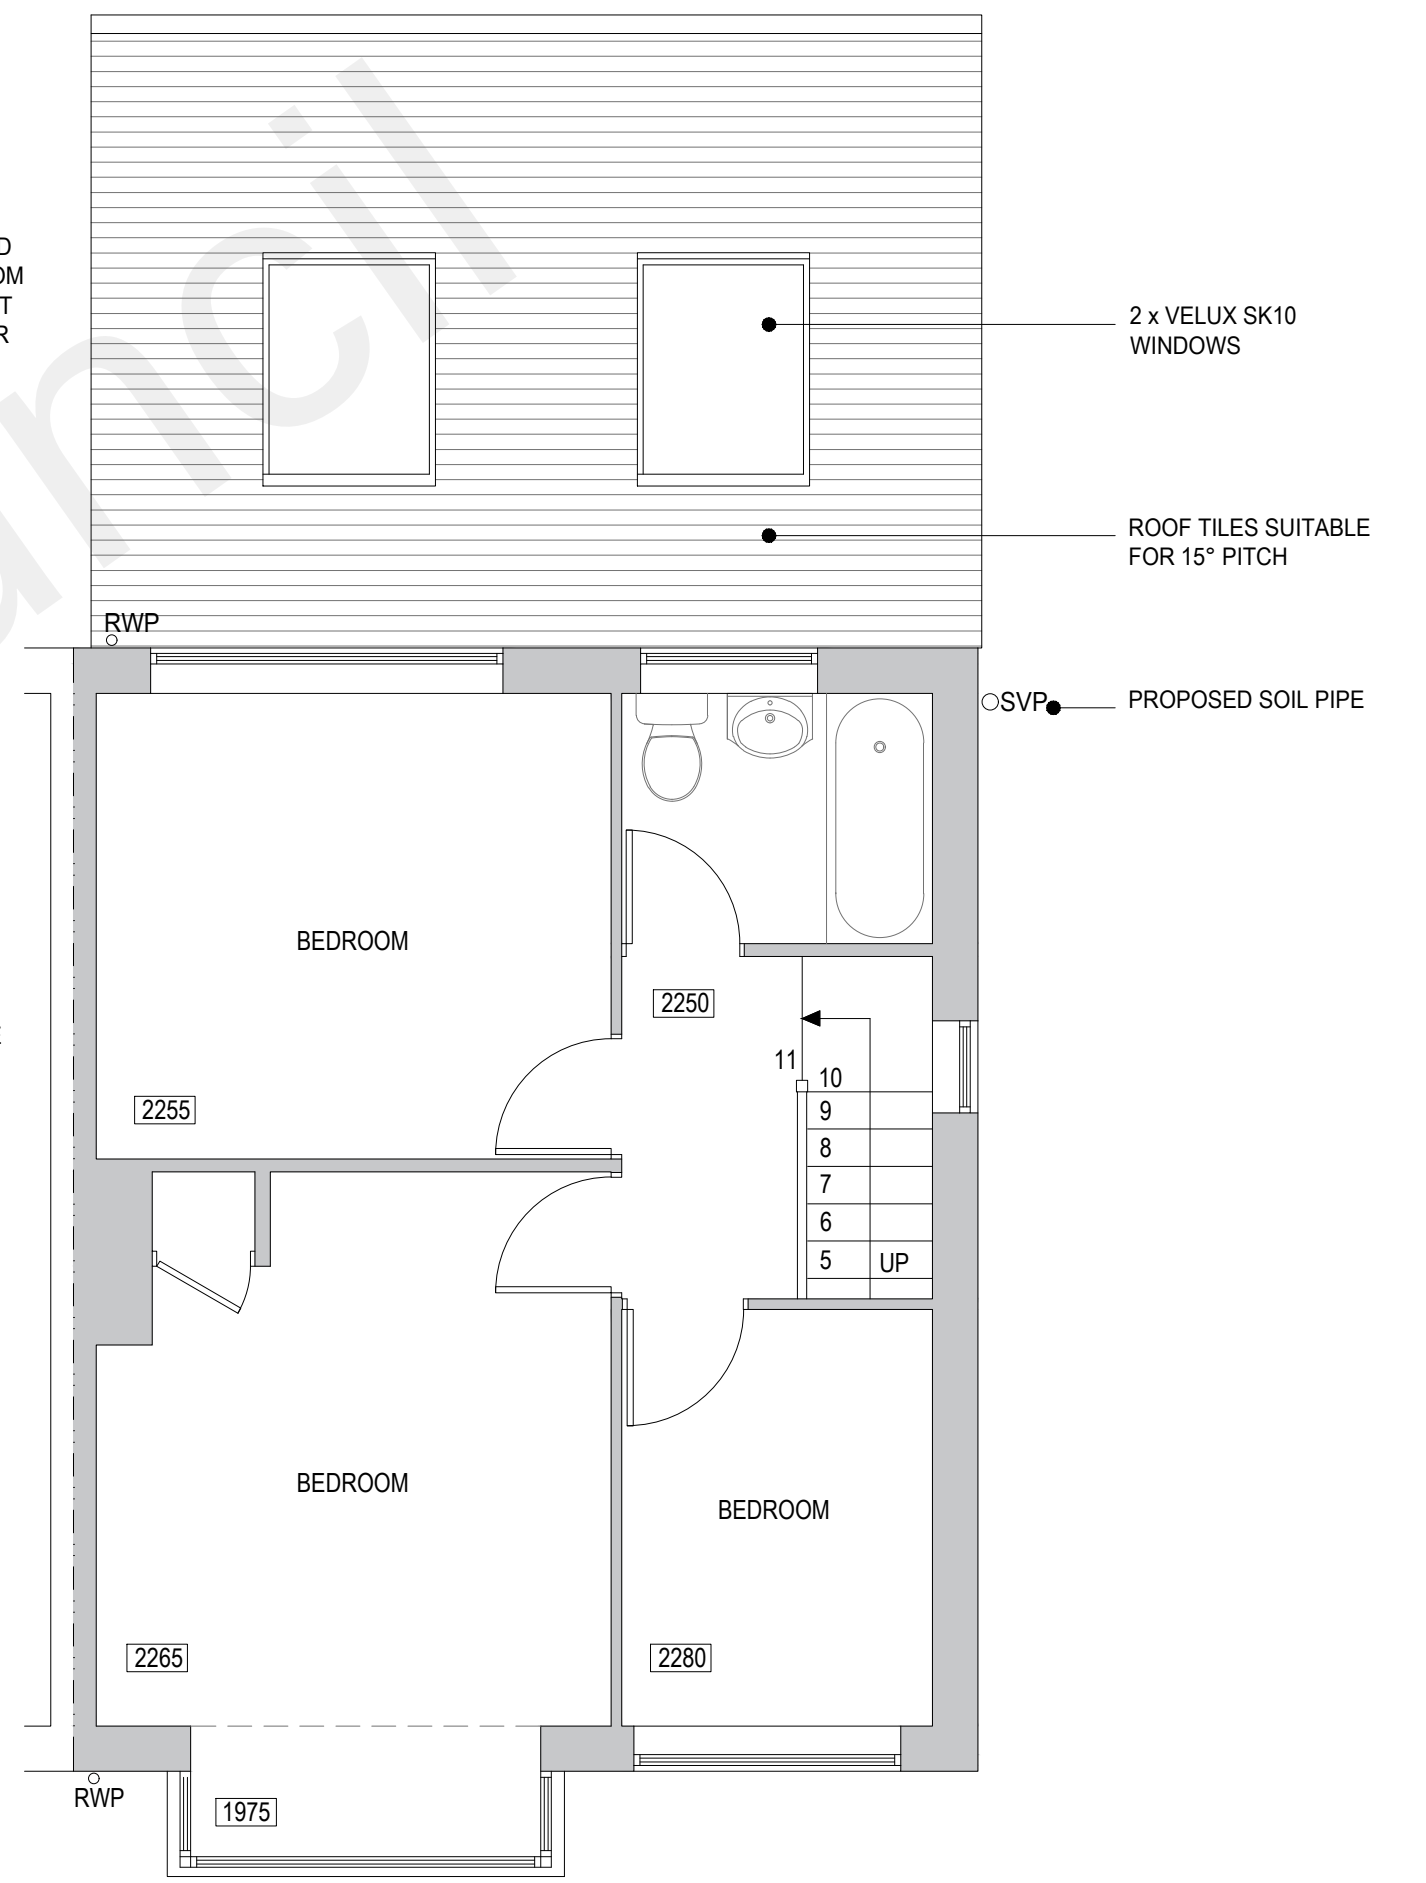


PROPOSED FIRST FLOOR PLAN 1:50

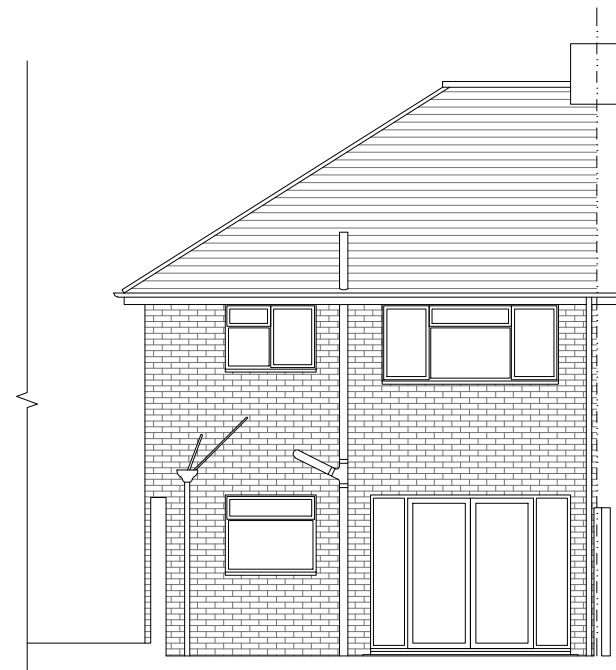


EXISTING REAR ELEVATION 1:100

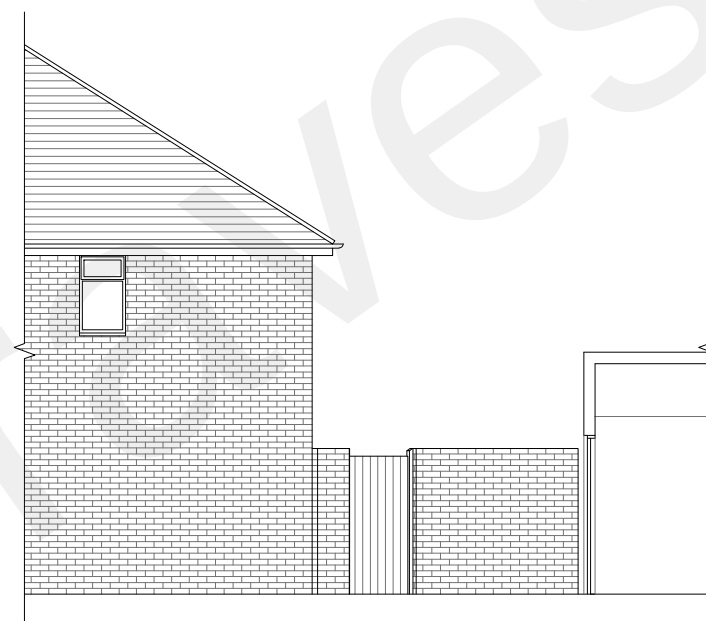


EXISTING SIDE ELEVATION 1:100

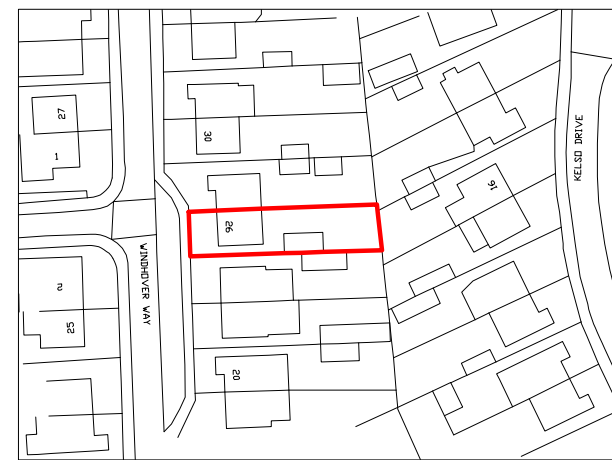


LOCATION PLAN 1:1250

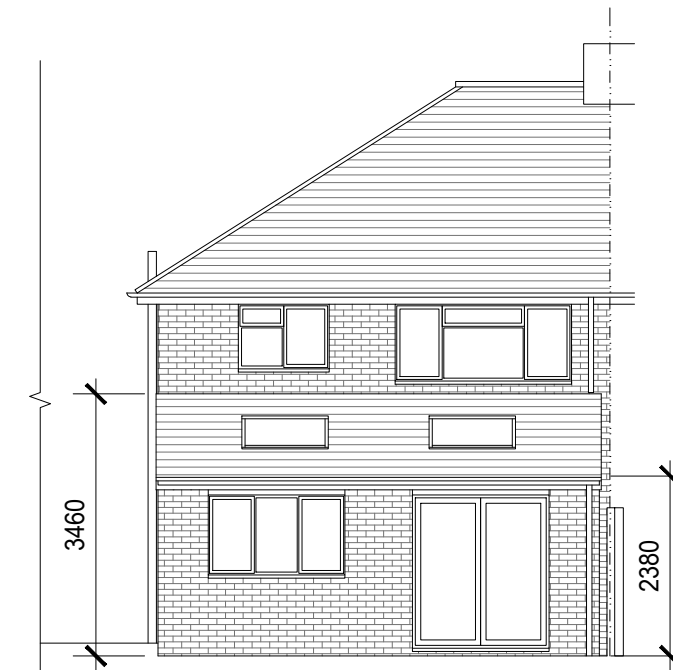


PROPOSED REAR ELEVATION 1:100

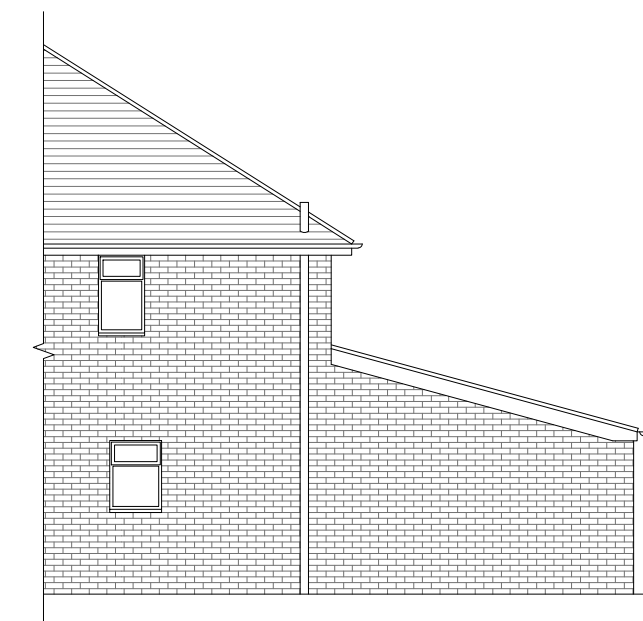

PROPOSED SIDE ELEVATION 1:100

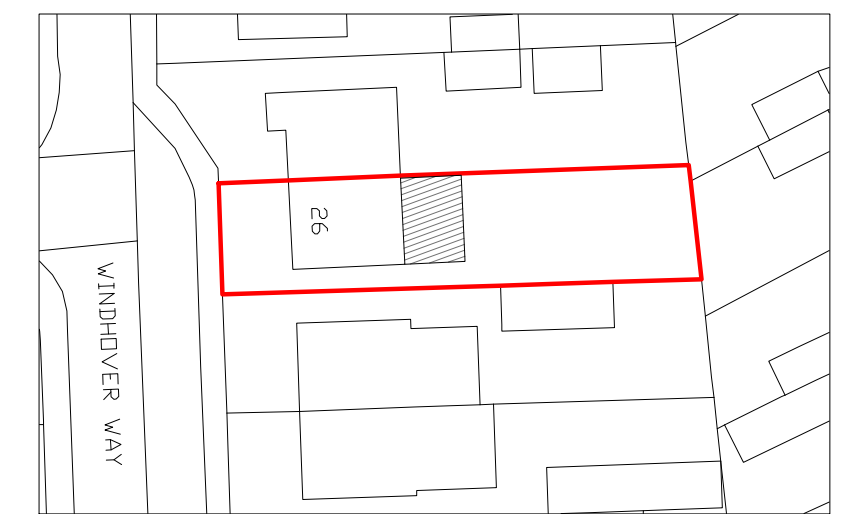

BLOCK PLAN 1:500

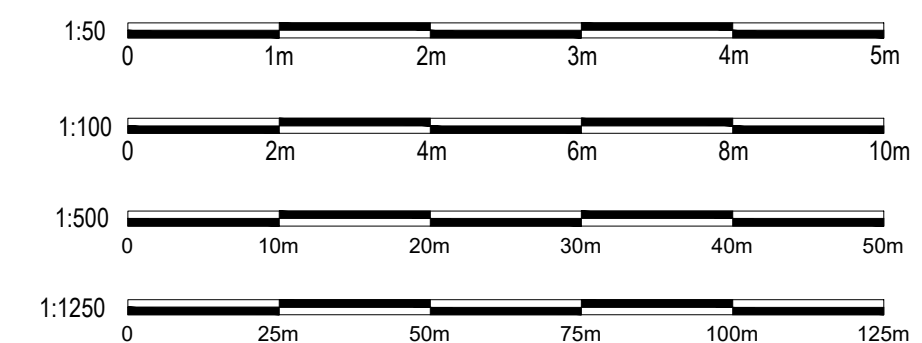

CLIENT	JACK NASH
ADDRESS	26 WINDHOVER WAY, GRAVESEND, DA12 4NS
DRAWING NO.	01
TITLE	EXISTING AND PROPOSED
DRAWN BY	ALEX WALTON
DATE	APR 22
SCALE	1:50/100@ A1
	alexjameswalton@icloud.com
Check all dimensions on site before all work is commenced	