



1 Proposed West Elevation
1 : 100




3 Proposed North Elevation
1 : 100



2 Proposed East Elevation
1 : 100




4 Proposed South Elevation
1 : 100

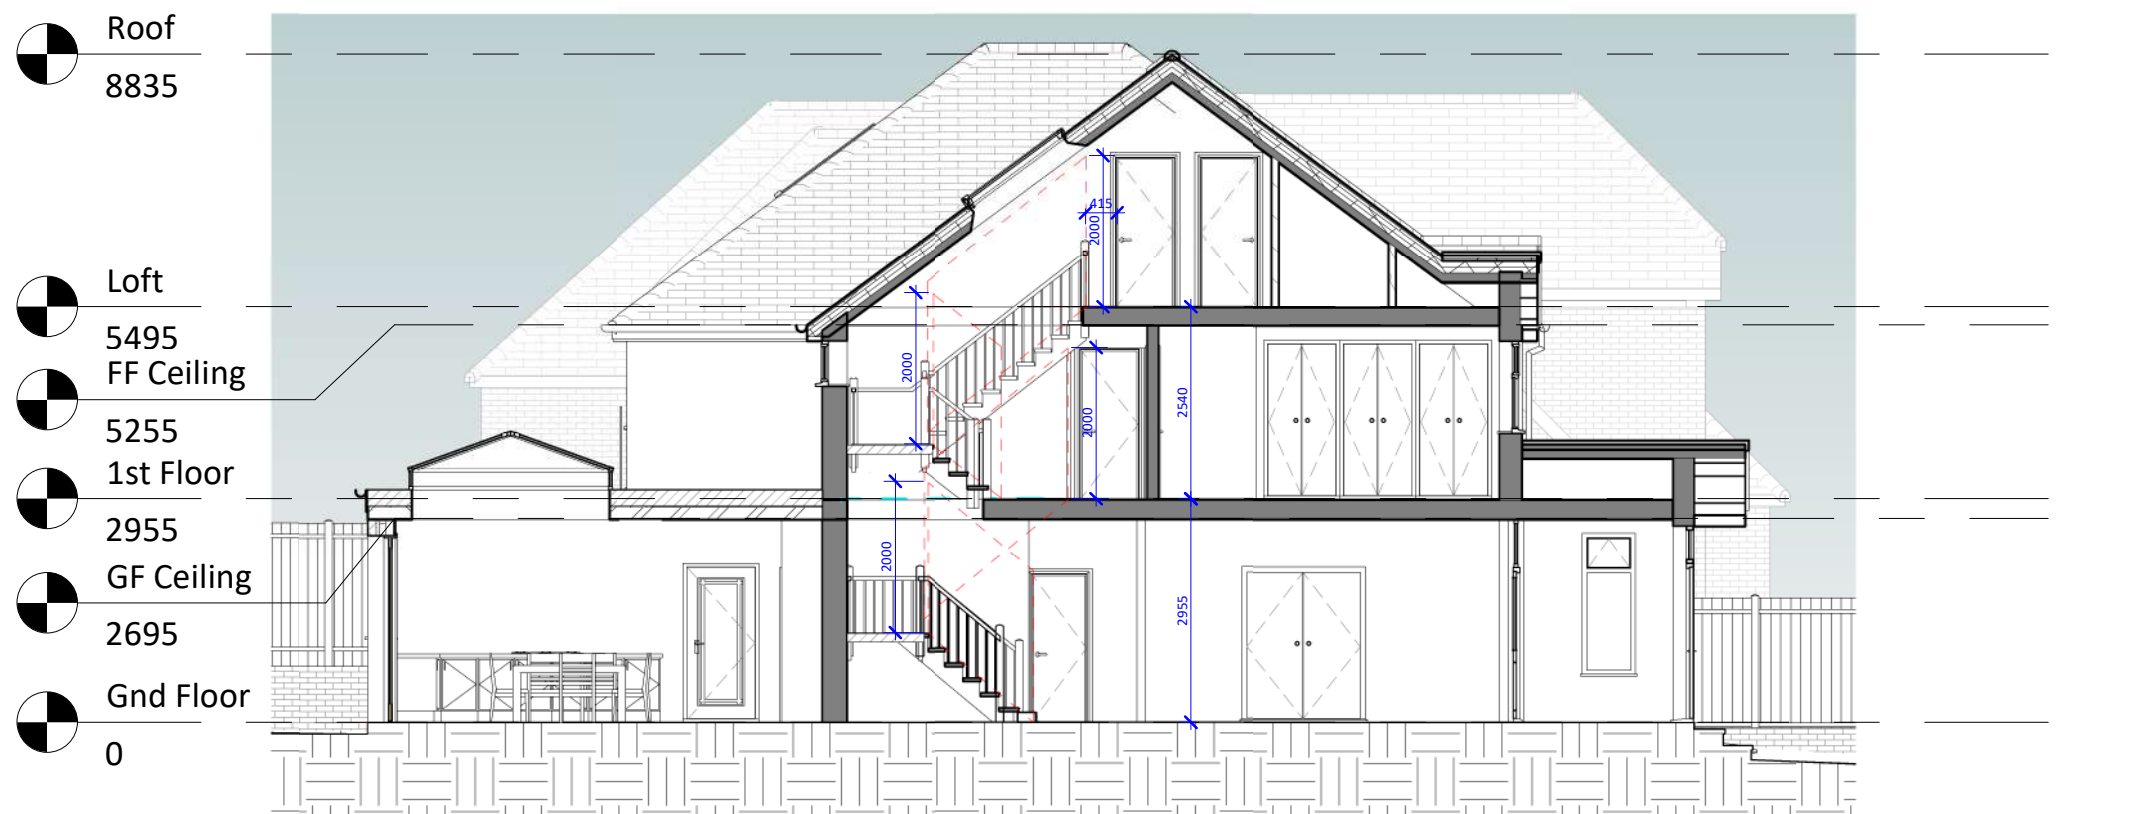


7 Proposed Section 1
1 : 100



8 Proposed Section 2
1 : 100

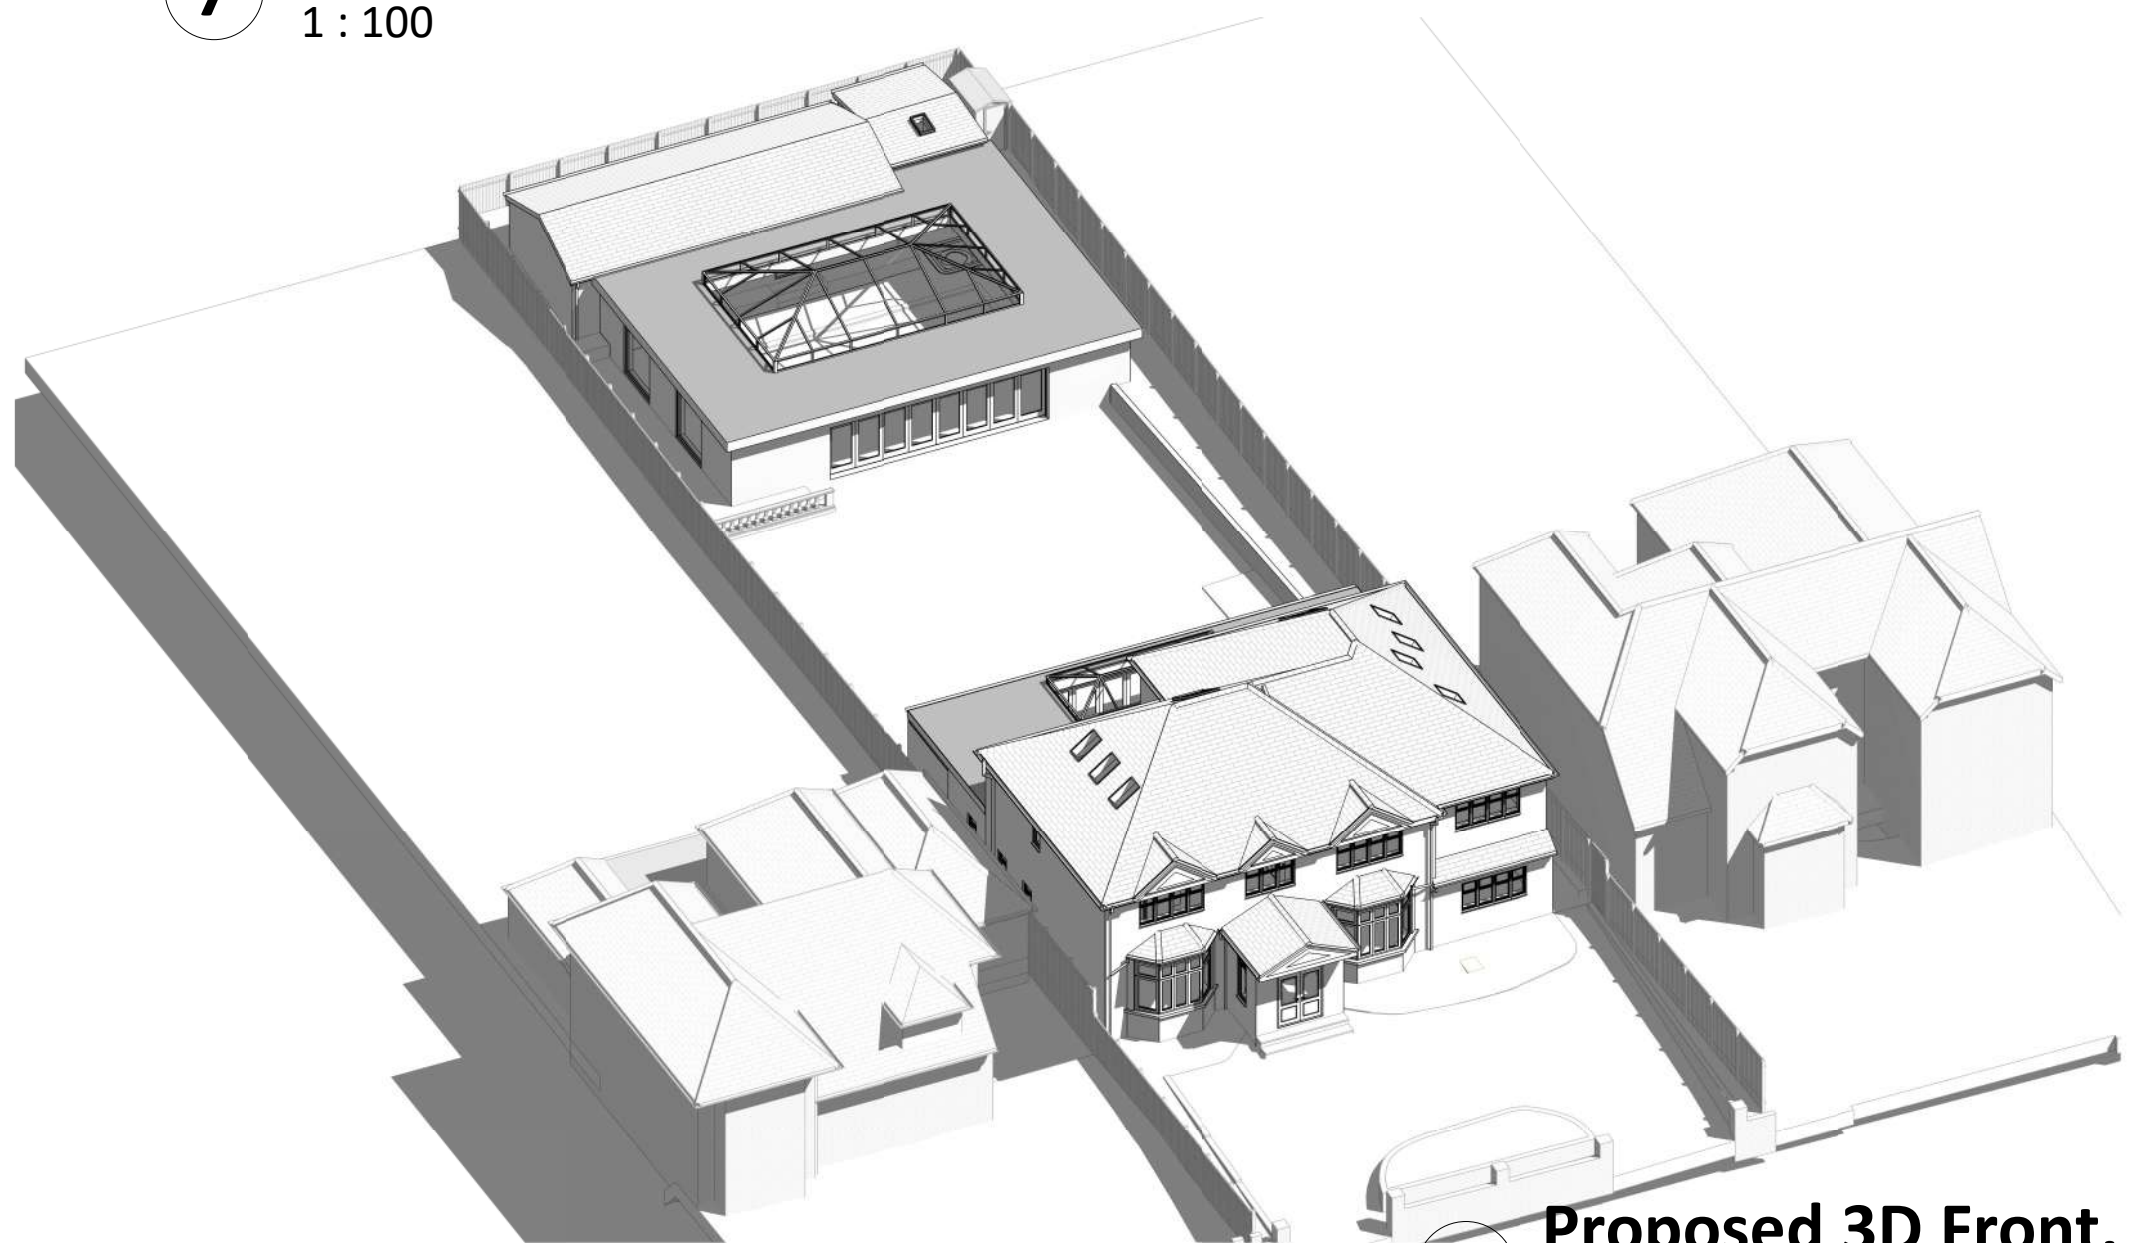

5 Proposed 3D Front.

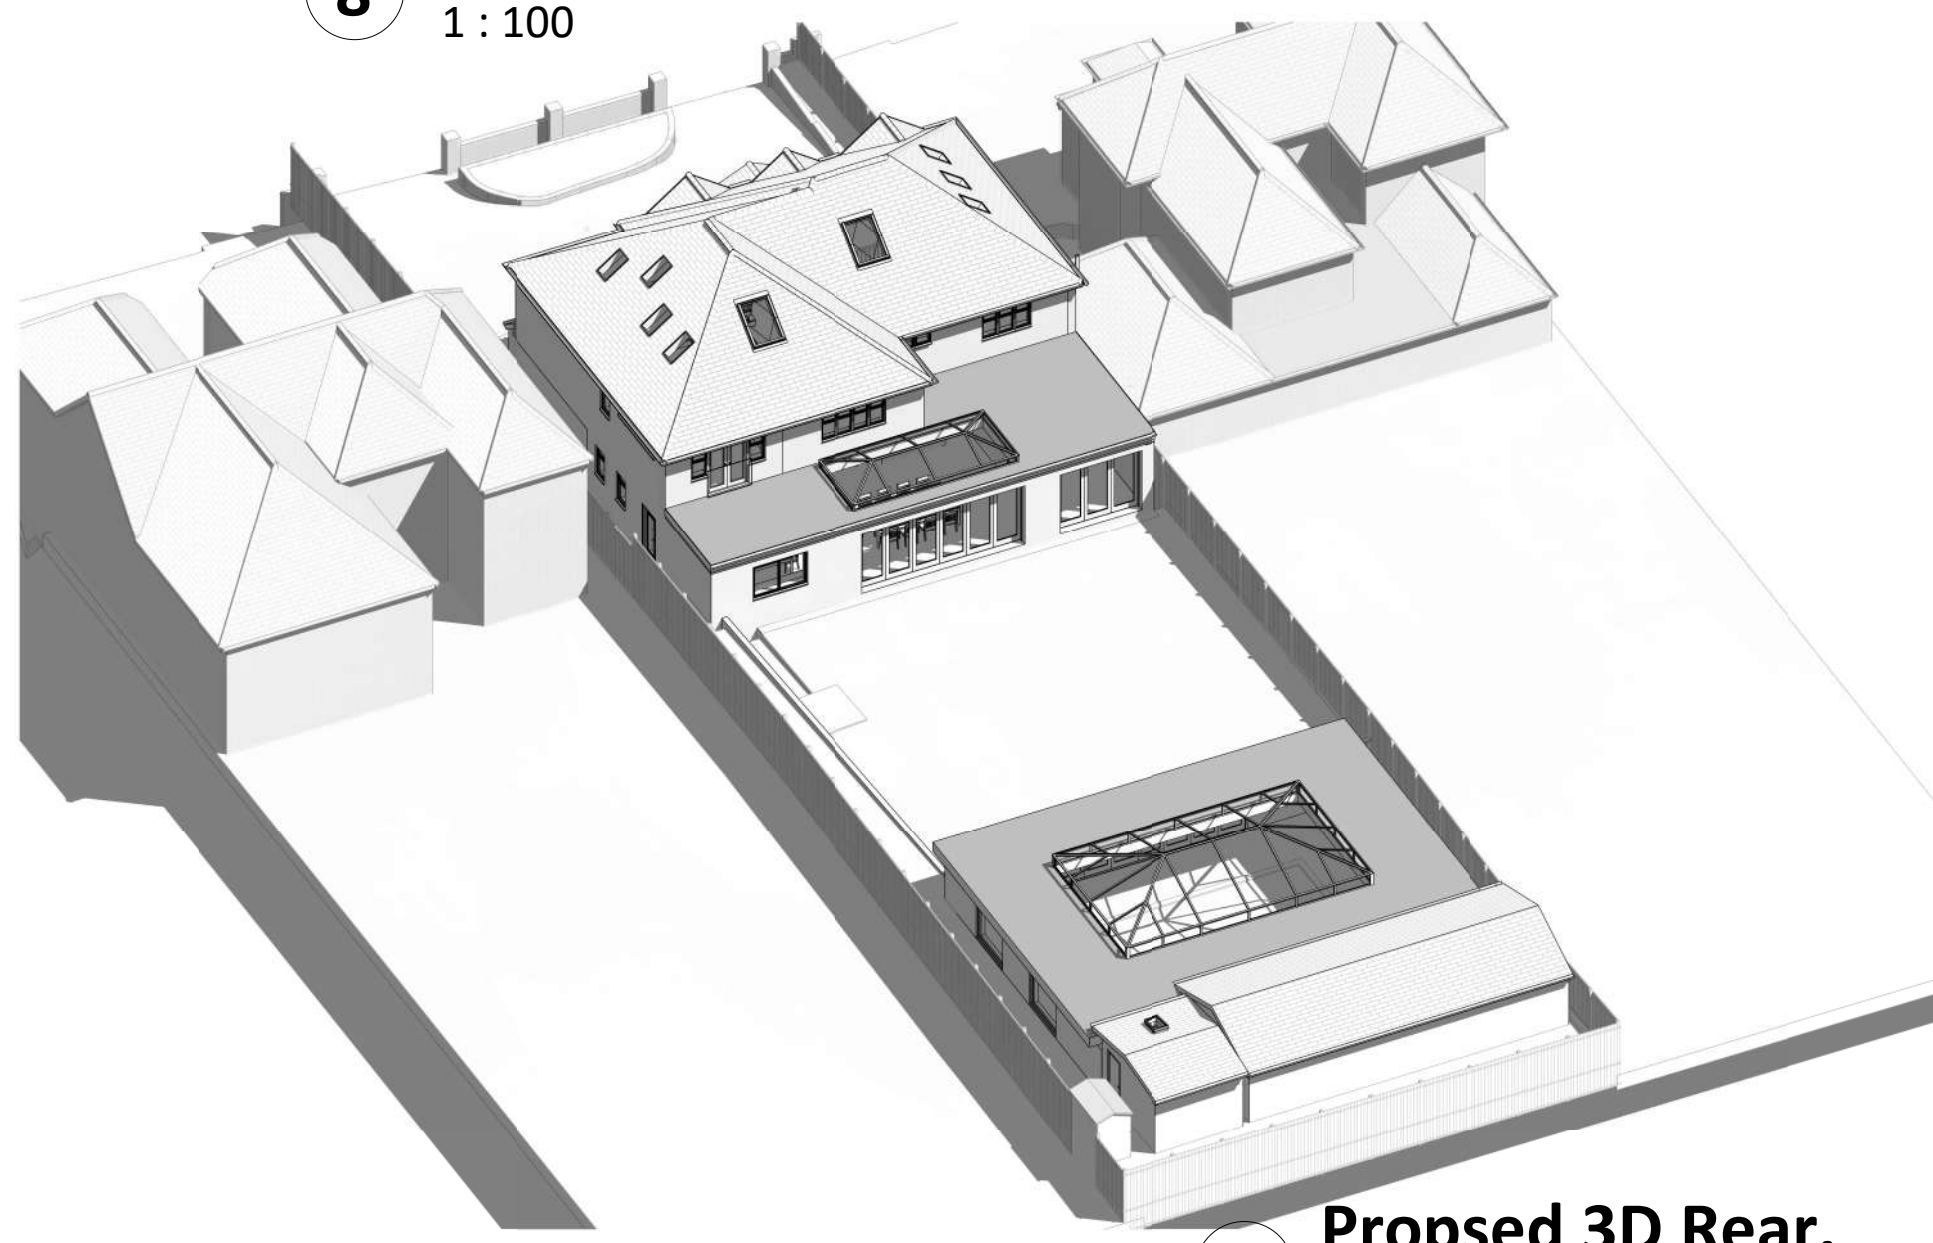


6 Propsed 3D Rear.

© This drawing is the property of Bluetime Retail Ltd who retain the sole copyright of its contents & it may not be reproduced in part or in whole without written permission

- DRAINAGE STORM NEW
- DRAINAGE STORM EXISTING
- DRAINAGE STORM EXISTING REMOVED
- DRAINAGE FOUL NEW
- DRAINAGE FOUL EXISTING
- DRAINAGE FOUL EXISTING REMOVED
- DRAINAGE COMBINED NEW
- DRAINAGE COMBINED EXISTING
- DRAINAGE COMBINED EXISTING REMOVED

EXTERNAL FINISHES SCHEDULE	
1	Walls – Cream/Light render
2	Pitched Roof – Tiles to match existing house
3	Flat Roof – GRP/epdm/Felt
4	Rooflights – White/Grey uPVC/Aluminium/Timber
5	Lanterns – White/Grey uPVC/Aluminium/Timber
6	Windows – White/Grey/Black uPVC/Aluminium/Timber
7	Doors – White/Grey/Black uPVC/Aluminium/Timber
8	RWP/Gutters/Fascia – Black uPVC downpipes, guttering and White fascia
9	
10	
11	
12	
13	
14	
15	

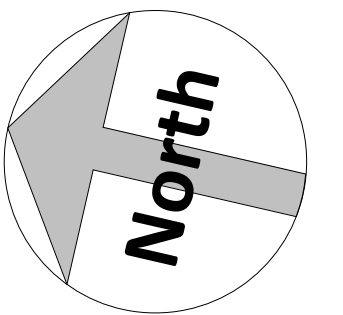

Amendments :			
Rev	By	Date	Description
0		07/05/2026	Planning Revision - Roof dormers removed. Two rooflights added.

Project :

184 Singlewell Rd,
Gravesend
DA11 7RB

Title :
Planning Drawings
Proposed House Elevations & 3D Views

The Architects Of London (0203 903 9093) Bluetime Architecture (01322 521026)	THE ARCHITECTS A TRADING NAME OF LONDON OF BLUE TIME	
	blue lime®	

Proposed house alterations and pool enclosure

Drawn by :	Scale :	@ A1	Date :
AH/MJG	1 : 100		20/05/2026

Drawing number :	Rev :
BL/DRG/3726/ 07	B

Dimensions to be checked on site.

1 0 1 2 3 4 5
SCALE 1:100 m

07/09/2026 13:14:20