


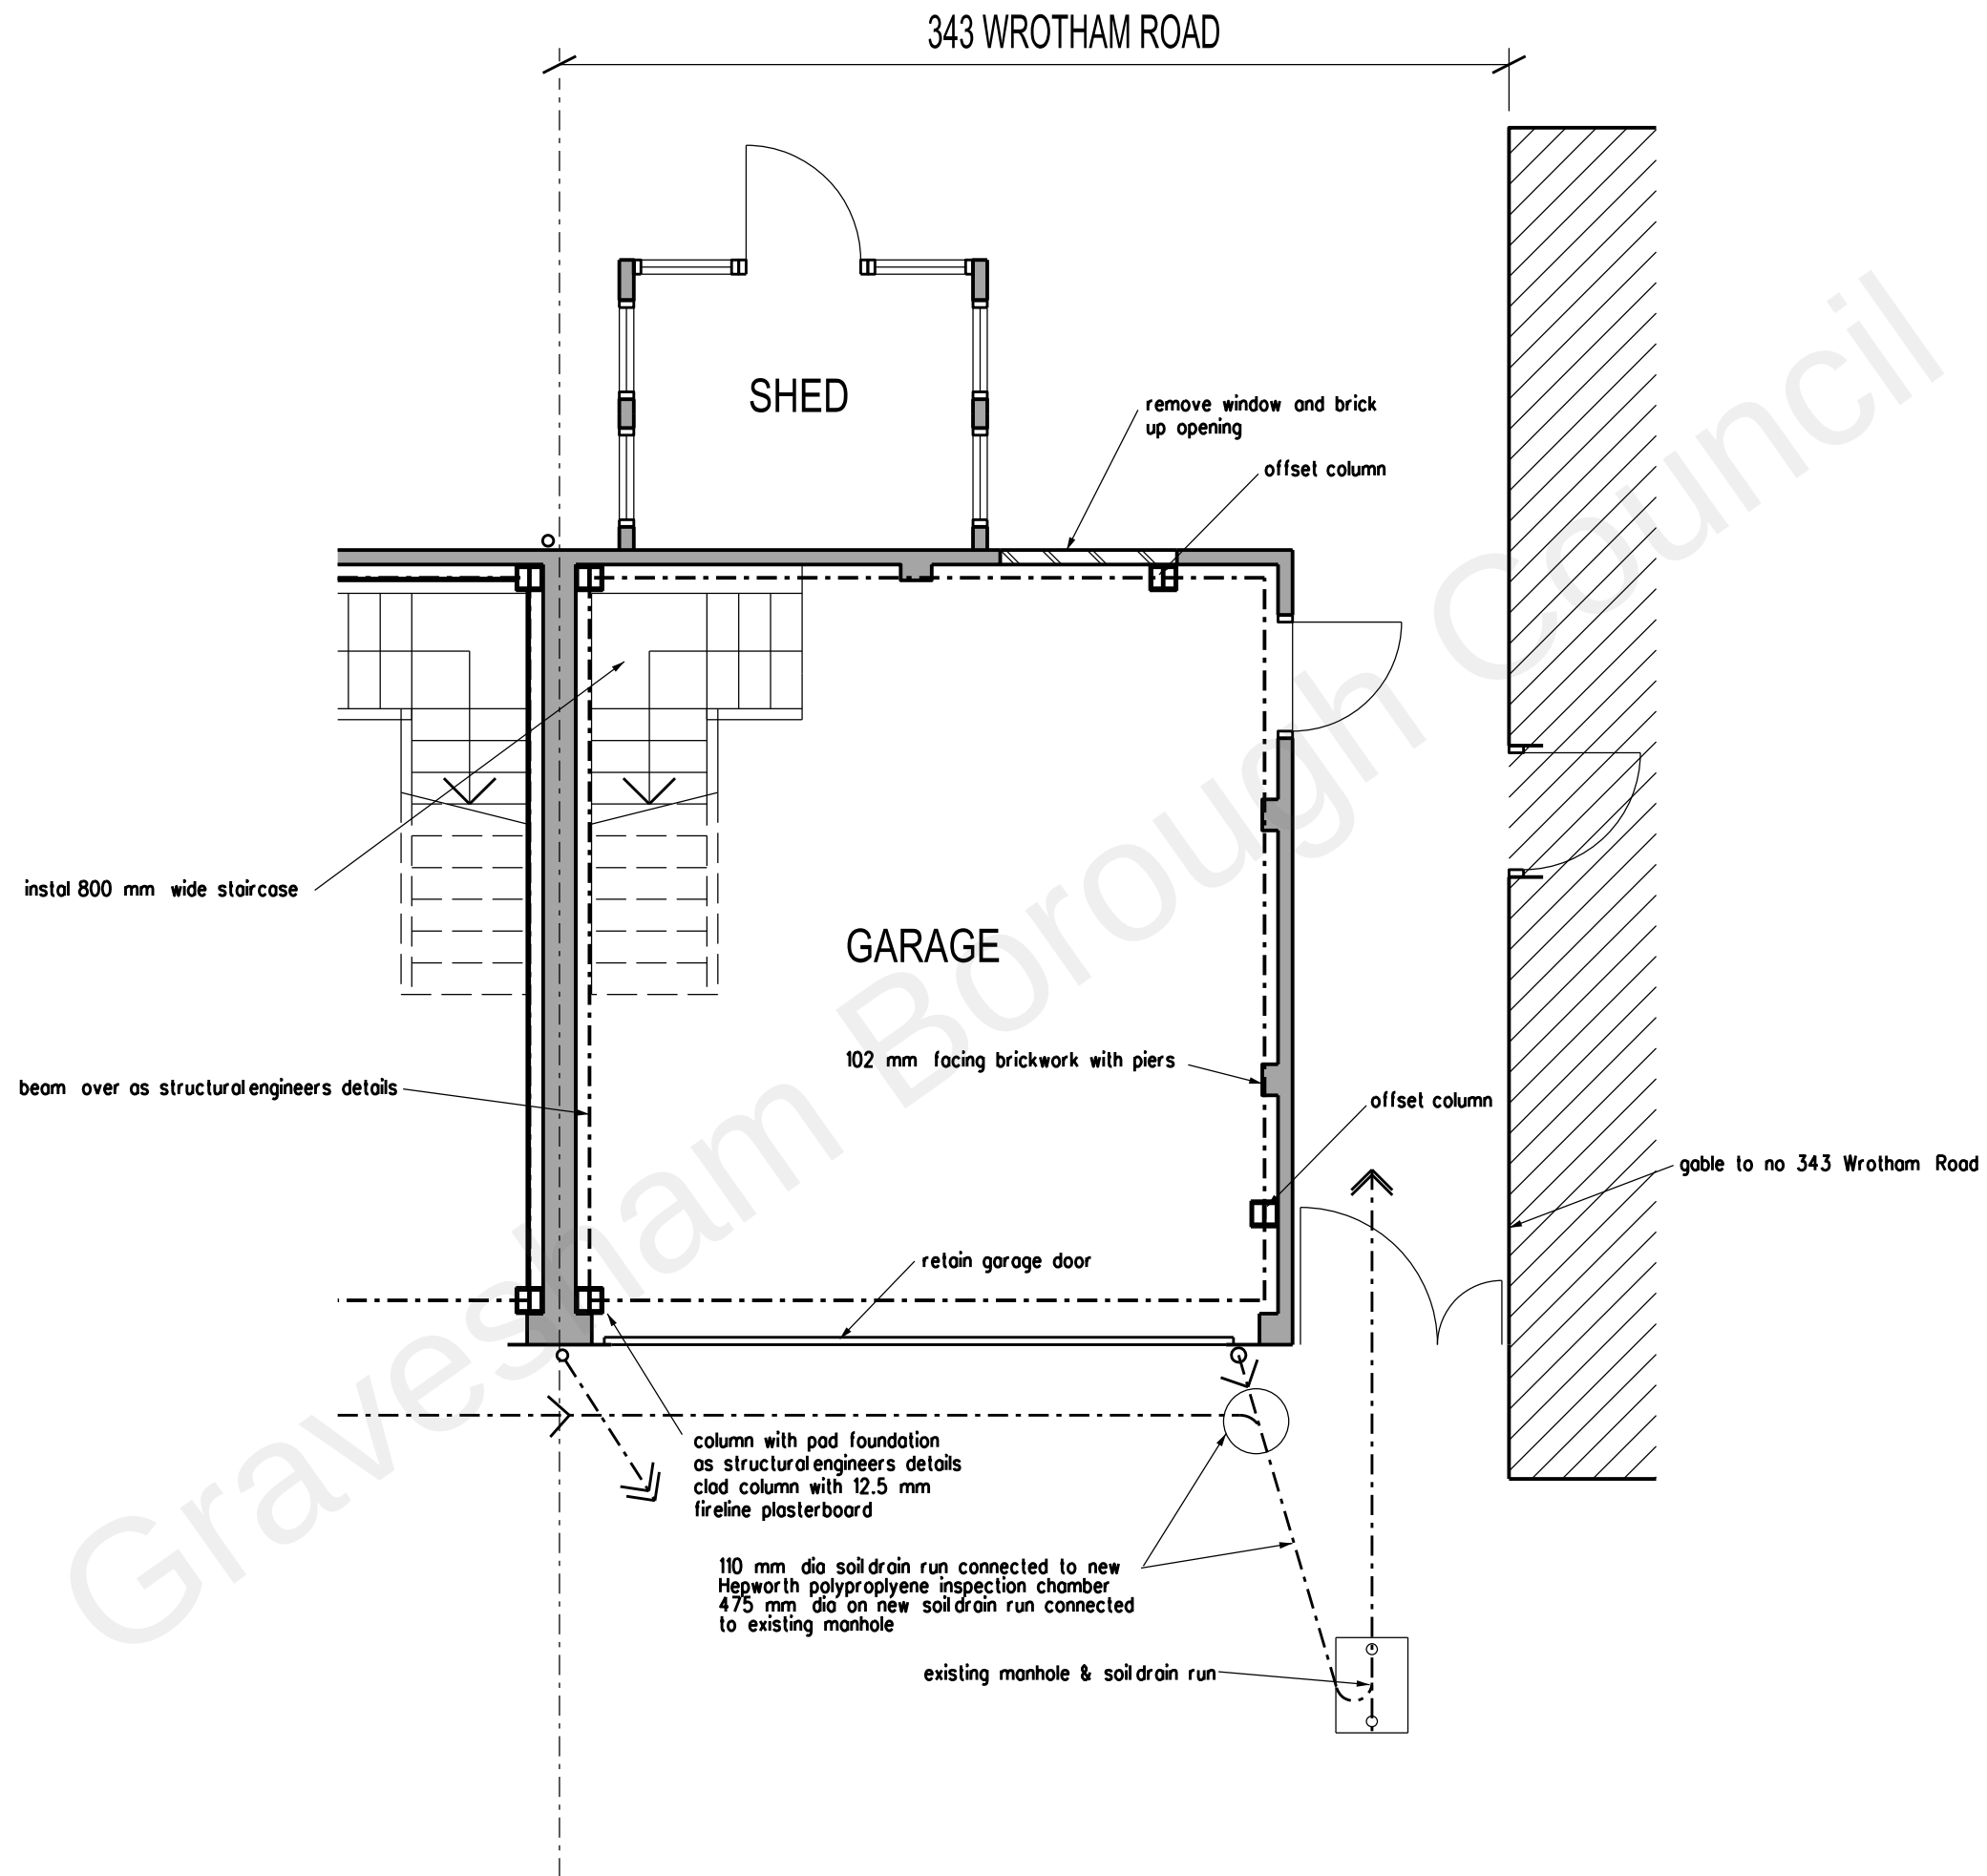

## PLANNING APPLICATION

REVISION DATE

ARCHITECT  
TAARCHITECTS  
11 JOYDENS WOOD ROAD BEXLEY  
KENT DA5 2HS Tel 07905 130591  
ta140256@googlemail.com

JOB  
PROPOSED 1ST FLOOR GARAGE  
EXTENSION AT  
343 WROTHAM ROAD  
ISTEAD RISE DA13 9EF

DRAWING  
PROPOSED GROUND FLOOR PLAN

SCALE 1:50 AT A3 DATE JULY 2021

DRAWING NO.  
CW/06