


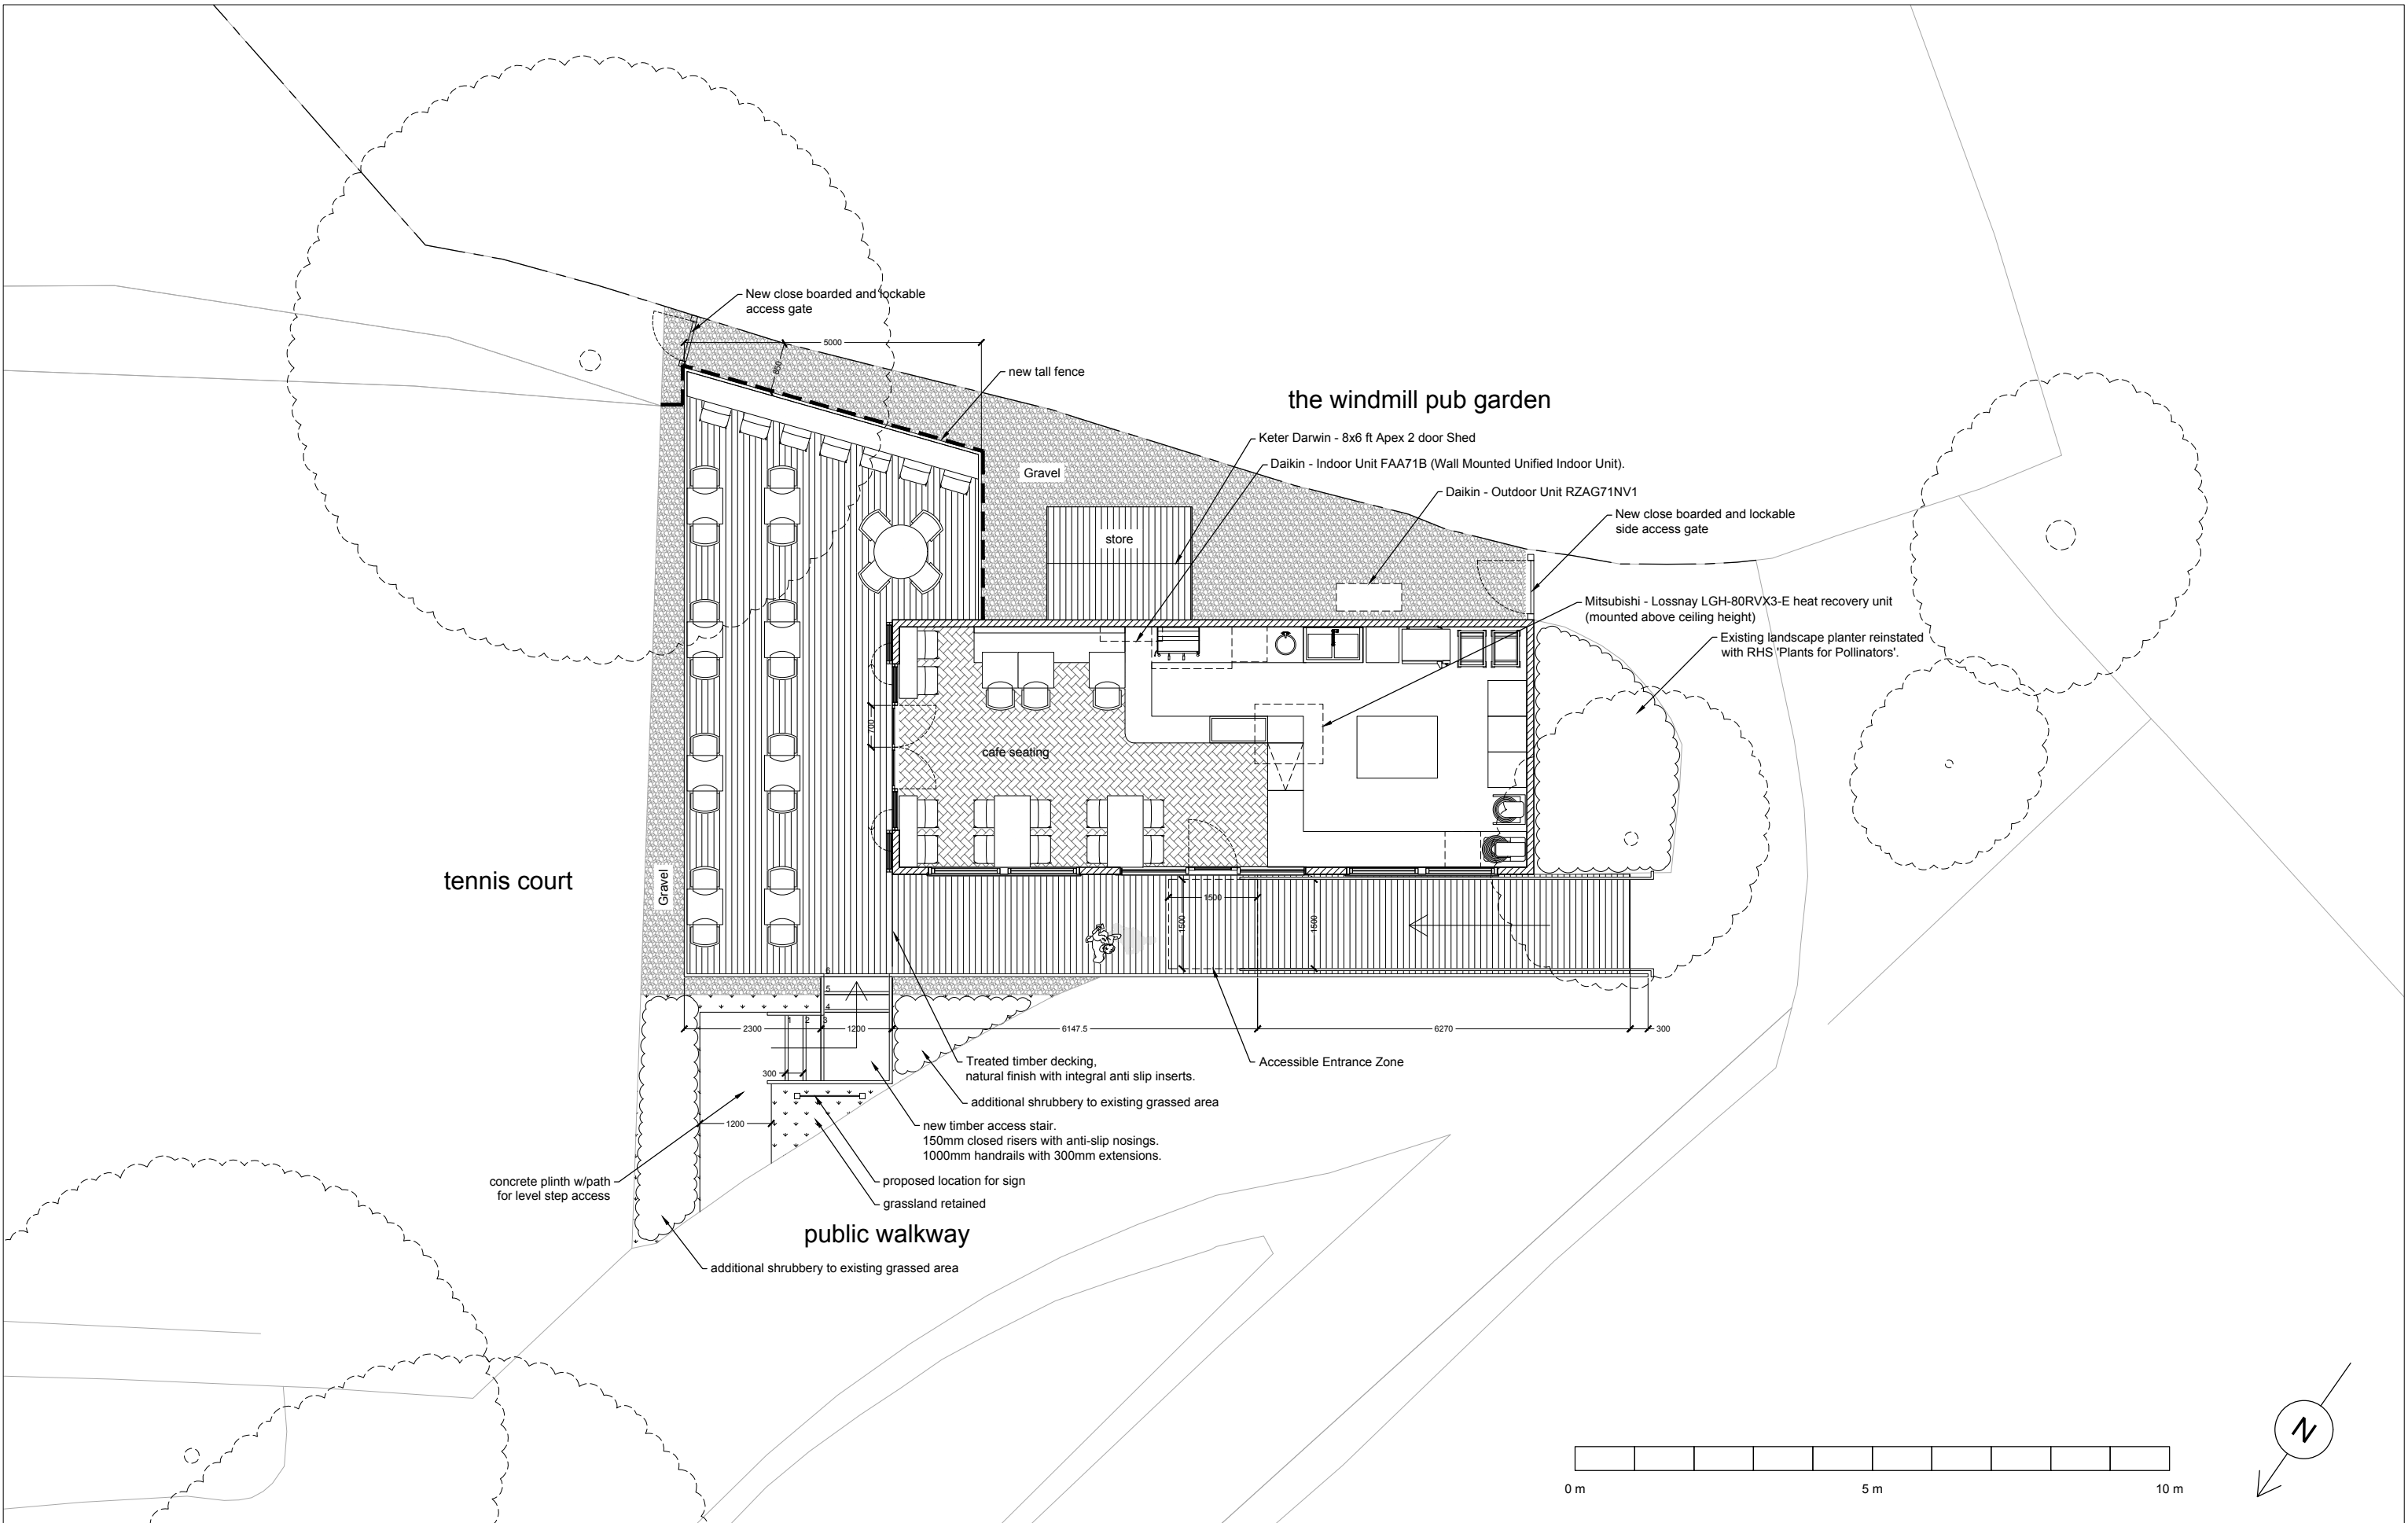

	project BASEMENT BAKEHOUSE WINDMILL GARDENS DA12 1LB	drawing title PROPOSED FLOOR PLAN	revisions		This scheme is subject to town planning and all other necessary consents. Dimensions, areas and levels where given are only approximate and subject to site survey. All dimensions are to be checked on site. Any discrepancies are to be reported to the architect before work commences. Figured dimensions only are to be taken from this drawing. This drawing is to be read in conjunction with all relevant consultants' and/or specialists' drawings/documents and any discrepancies or variations are to be notified to the architect	status scale 1:100 @ A3 date March '26 drawing number 26-031-DW-101 revision A
--	---	--	----------------------------------	--	---	---