


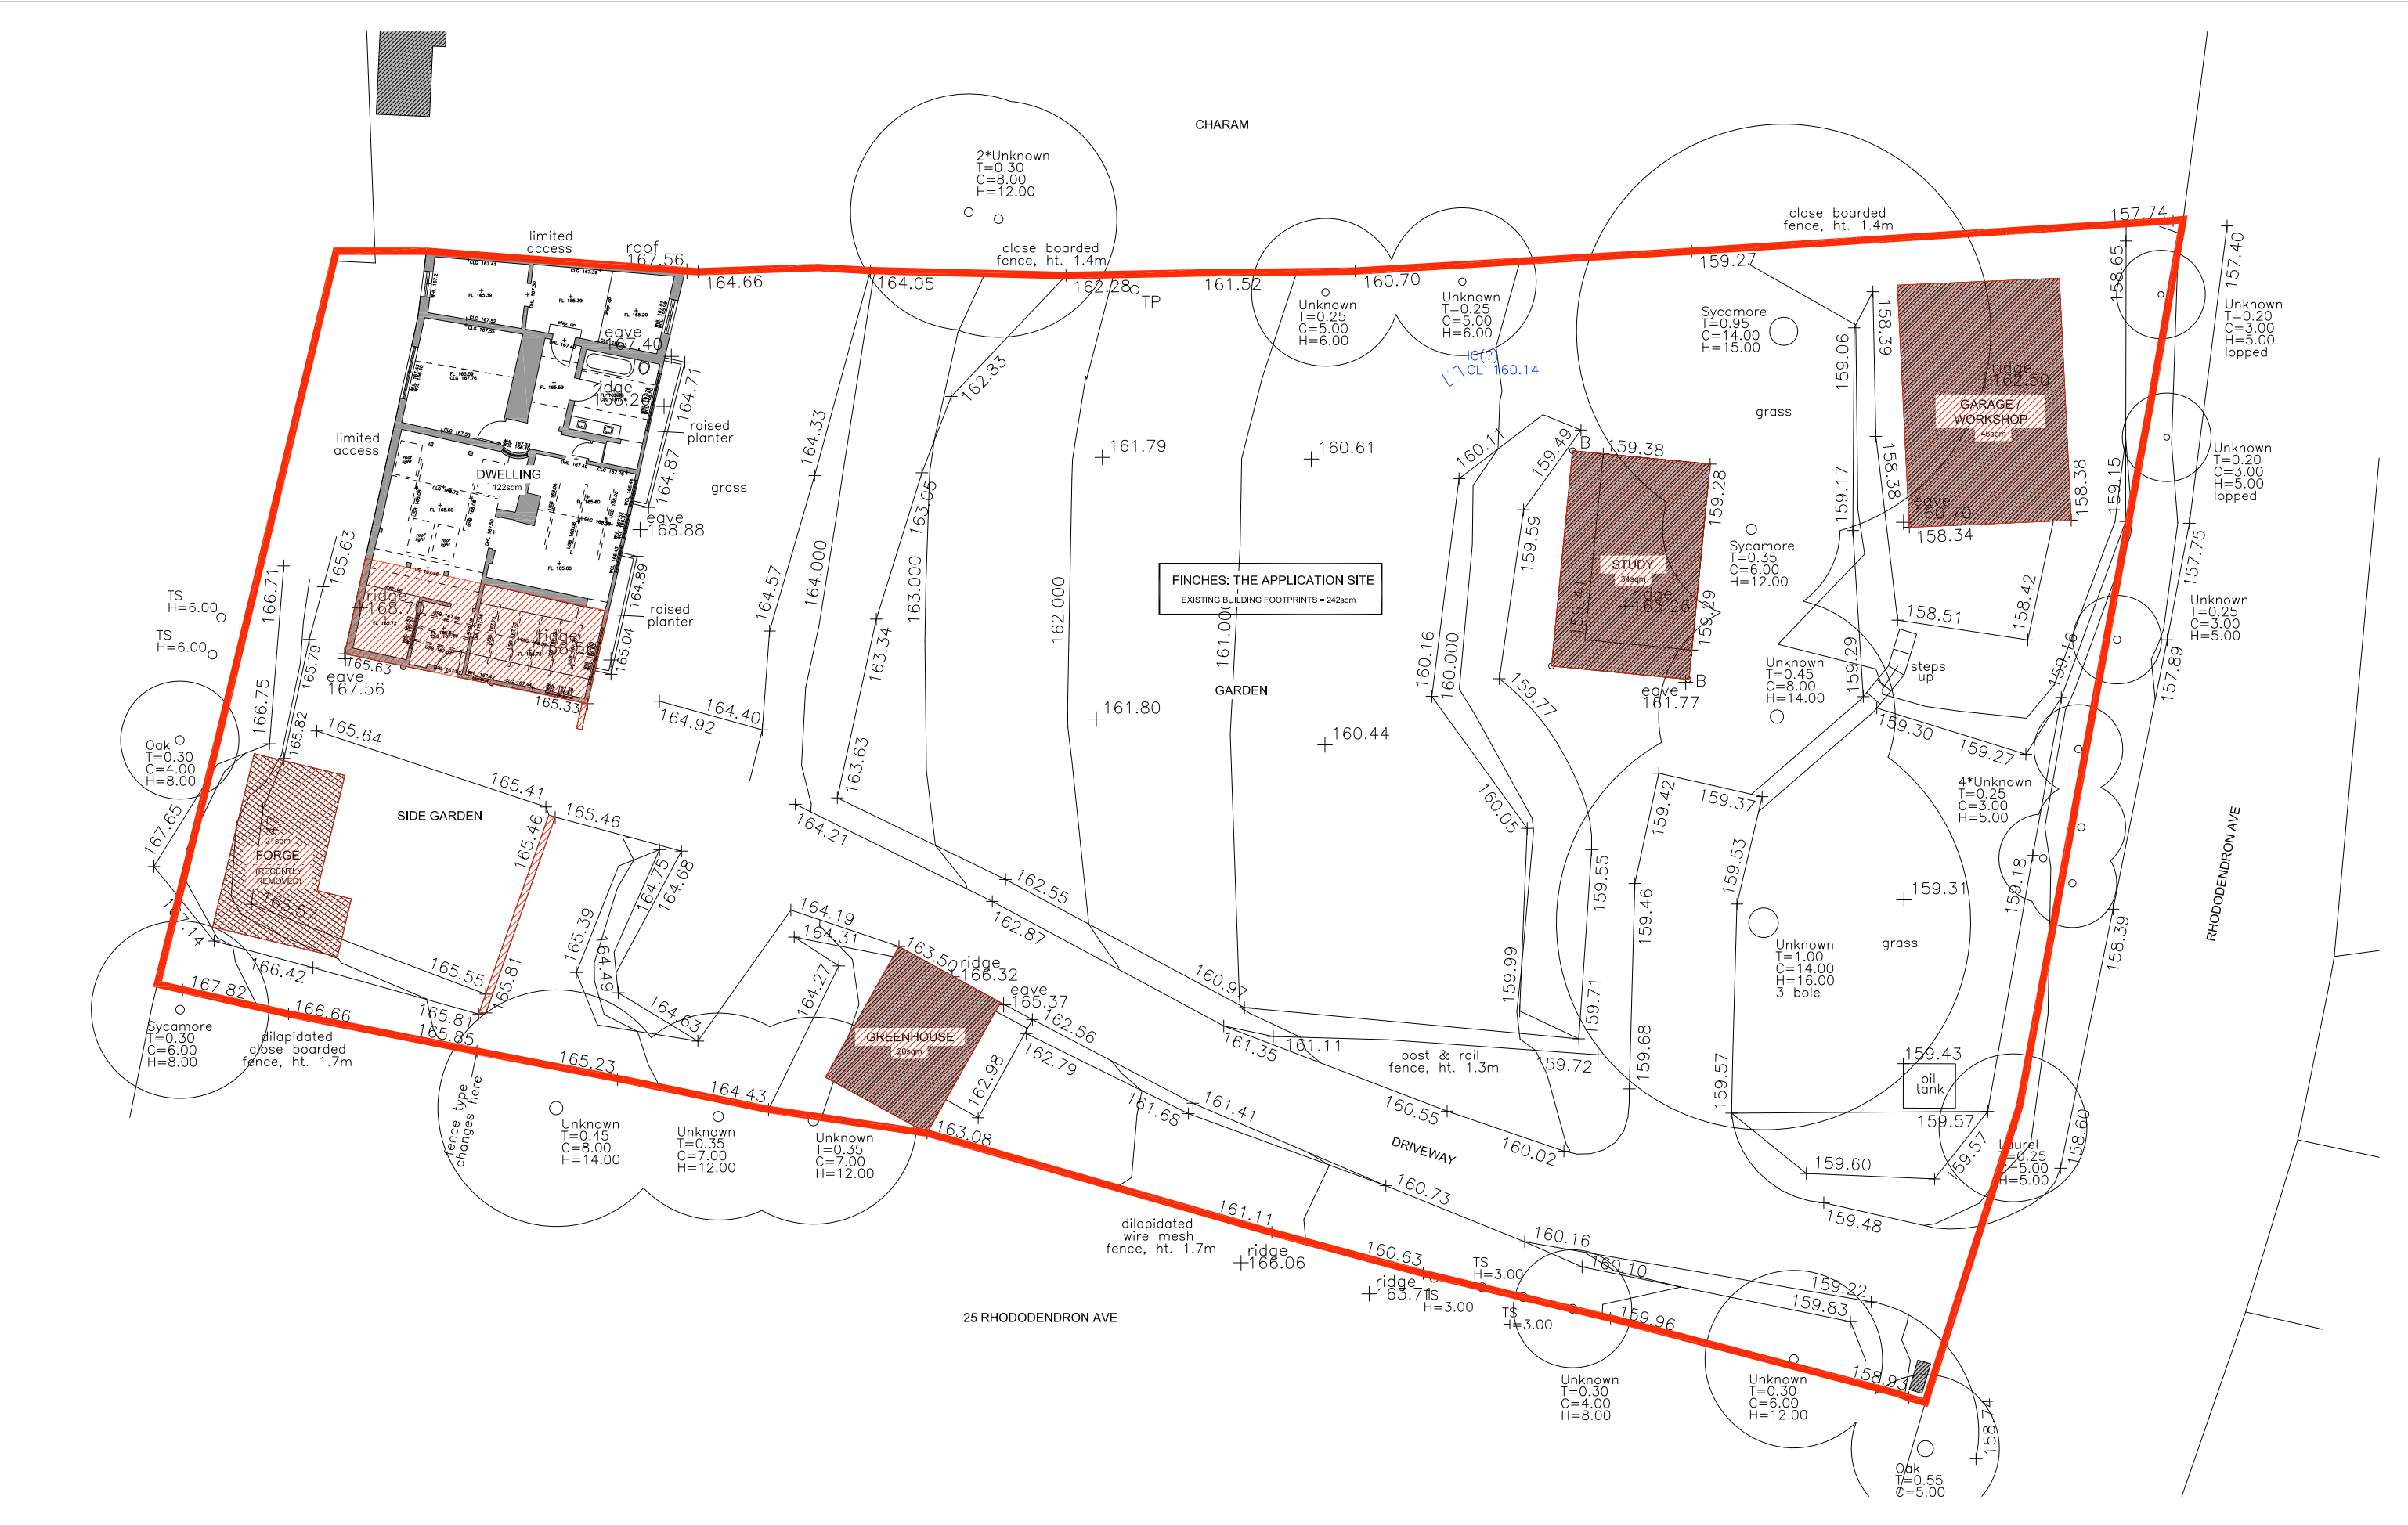

DATE OF FIRST ISSUE: 20.03.2025		KEY		NOTES AND CLARIFICATIONS		BLACKBURN ARCHITECTS		CLIENT		DRAWING TITLE	
REVISIONS	AMENDMENT	PROPOSED DEMOLITION WORKS		© BLACKBURN ARCHITECTS LIMITED. NO IMPLIED LICENCE EXISTS. DRAWING NOT TO BE REPRODUCED WITHOUT WRITTEN CONSENT. SUBJECT TO PLANNING PERMISSION, BUILDING REGULATIONS, STATUTORY UNDERTAKER SEARCHES AND DESIGN DEVELOPMENT. PLEASE READ DRAWING IN ACCORDANCE WITH CROSS-REFERENCED SPECIFICATION / SCOPE OF WORKS. DO NOT SCALE DRAWINGS. DIMENSIONS GOVERN. ALL DIMENSIONS TO BE VERIFIED ON SITE BY CONTRACTOR BEFORE PROCEEDING.		5 CROSS WAY, ROCHESTER, ME1 3DX		MR. T. FLETCHER		EXISTING SITE PLAN SHOWING PROPOSED DEMOLITION WORKS	
				ARCHITECT SHALL BE NOTIFIED IN WRITING OF ANY DISCREPANCIES. ALL STRUCTURAL, MECHANICAL, ELECTRICAL, PLUMBING & DRAINAGE INFORMATION IS SHOWN FOR CO-ORDINATION PURPOSES ONLY - REFER TO SPECIALIST DRAWINGS FOR DESIGN. THIS DRAWING SHOULD NOT BE USED TO CALCULATE AREAS FOR THE PURPOSES OF VALUATION. THIS DRAWING IS STRICTLY TO BE USED ONLY FOR THE PURPOSE STATED IN THE STATUS BOX AND FOR NO OTHER.		www.blackburnarchitects.co.uk		office@blackburnarchitects.co.uk		PROJECT	
						SCALE BAR METERS		NORTH		FINCHES, RHODODENDRON AVENUE, CULVERSTONE, KENT, DA13 0TU	
						1:200@A3 / 1:100@A1 0 1 2 4 6 8 10				DRAWN	
										BB	
										STATUS	
										INFORMATION	
										DRAWING NO	
										52417-P-04	
										REV	
										-	