


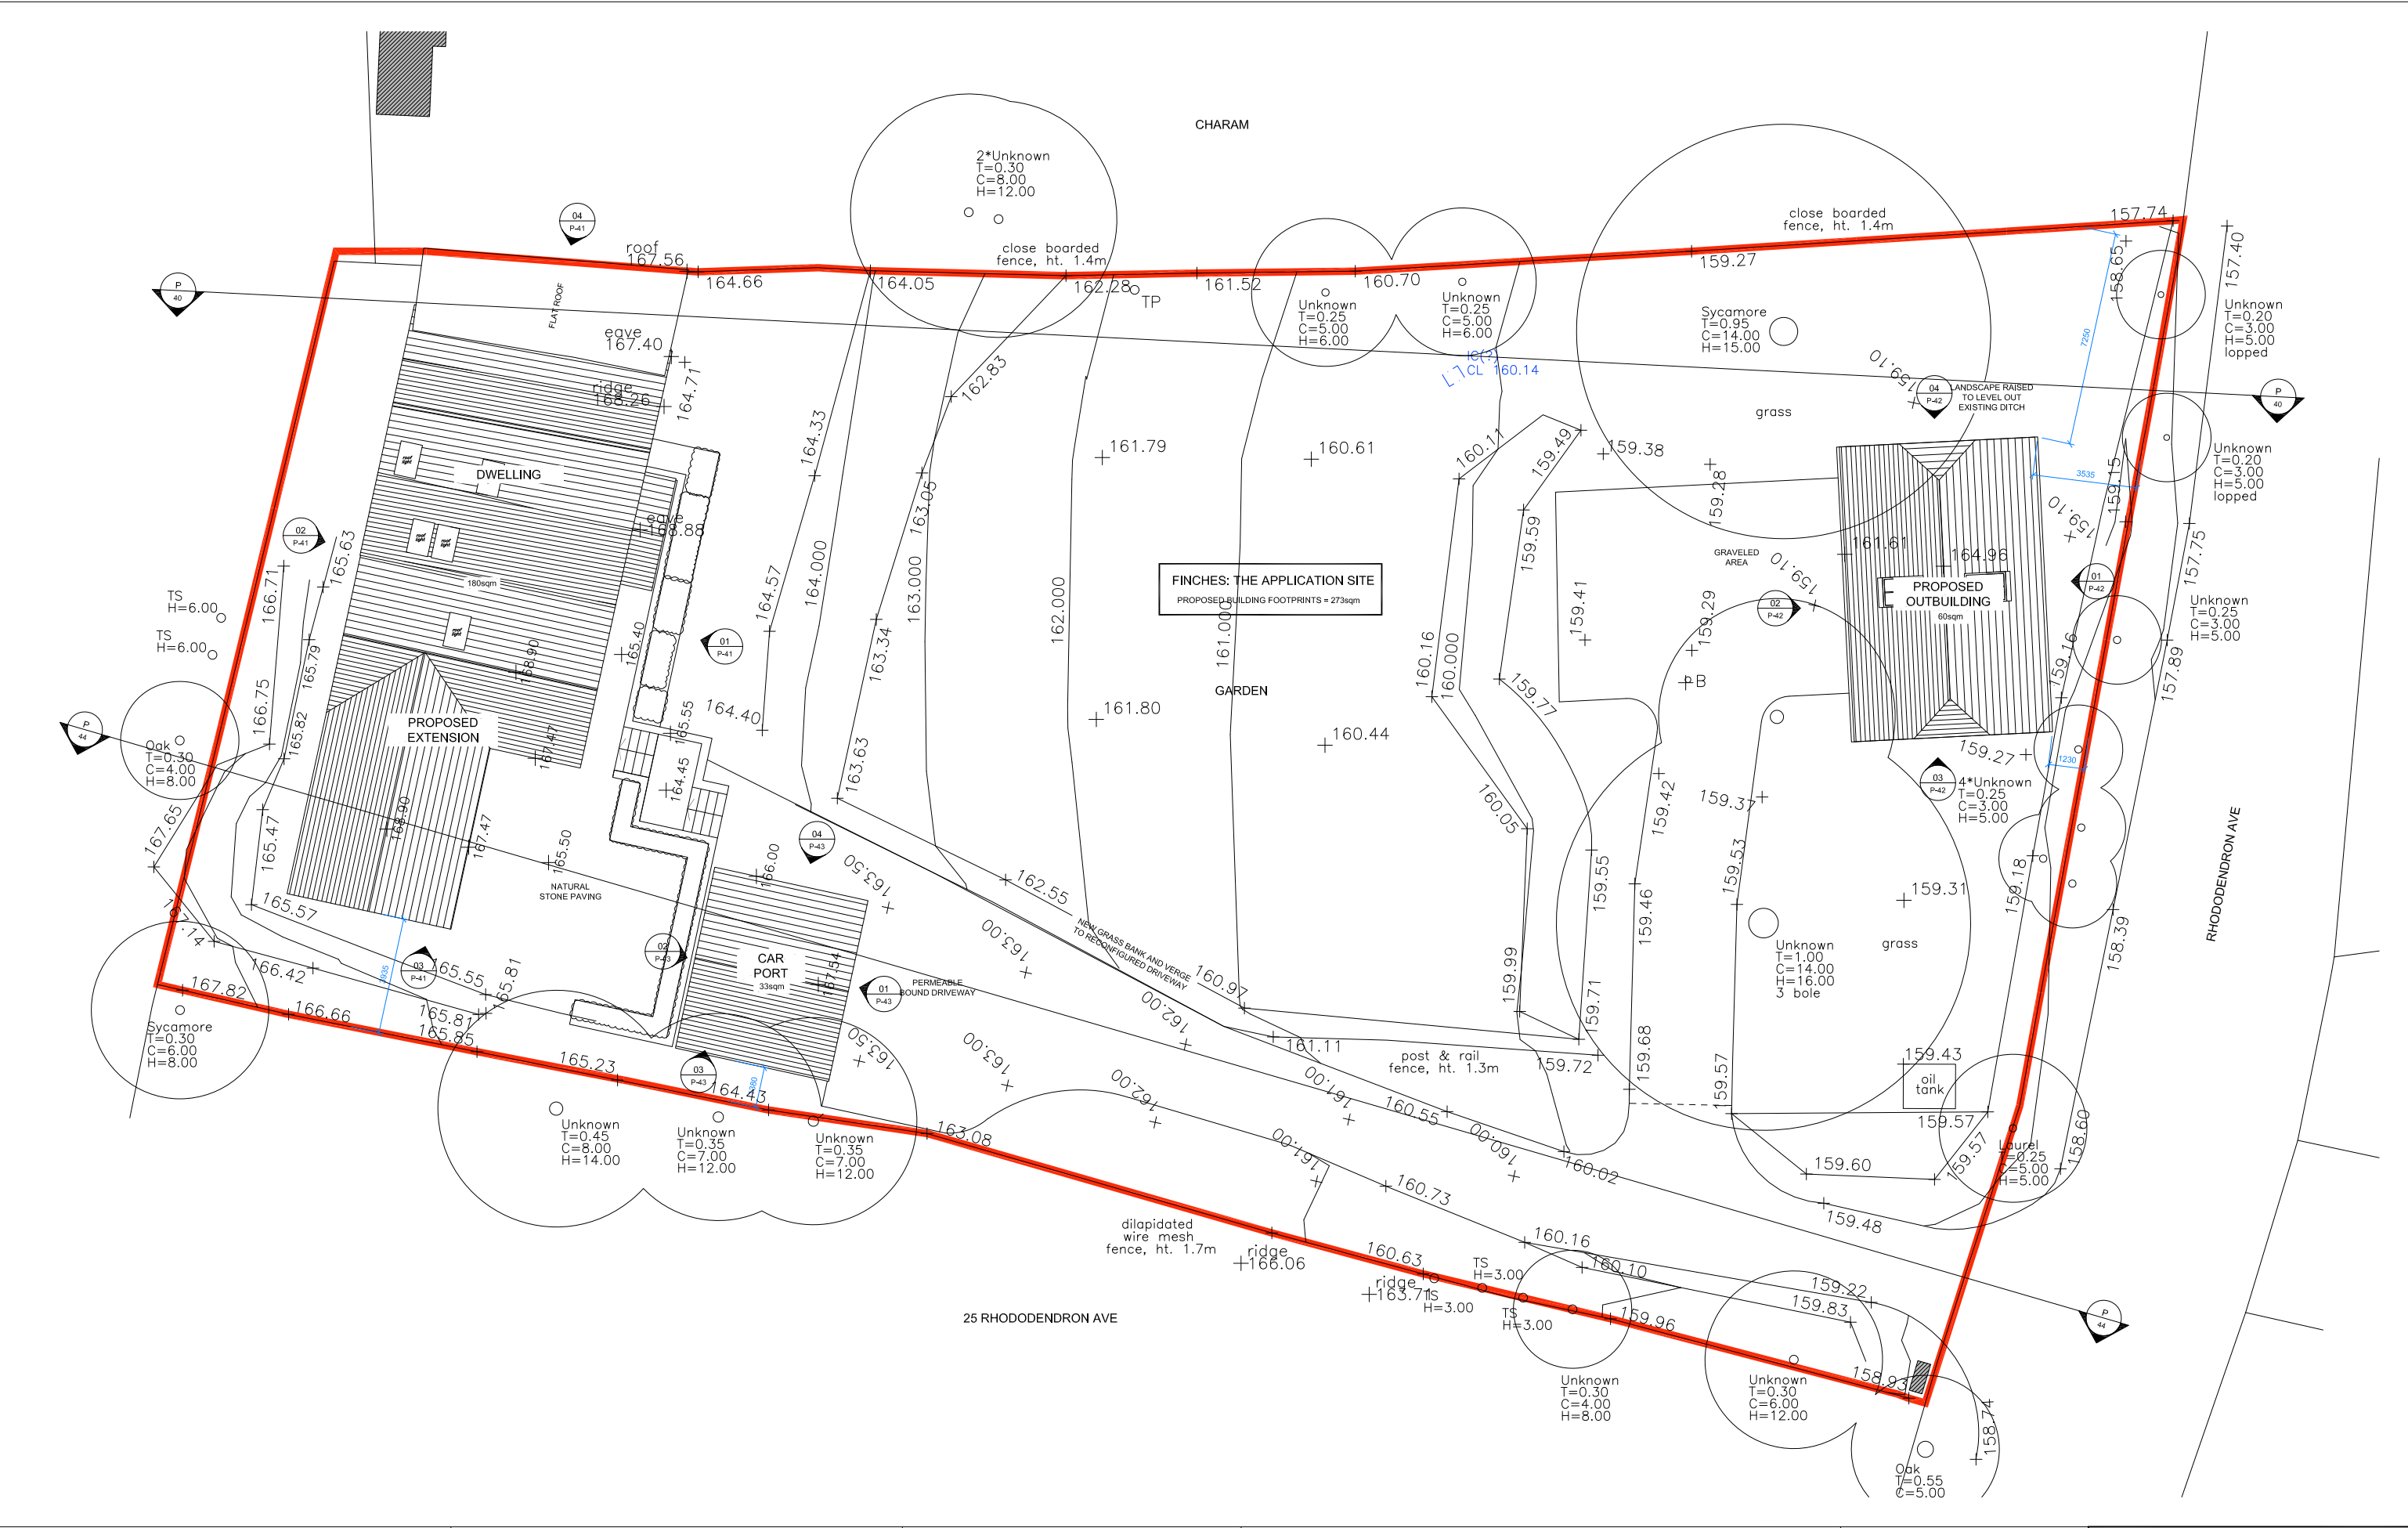

|                                                                      |  |     |  |   |  |                                                                                                |  |                                                                                                |  |                                                                               |  |
|----------------------------------------------------------------------|--|-----|--|---|--|------------------------------------------------------------------------------------------------|--|------------------------------------------------------------------------------------------------|--|-------------------------------------------------------------------------------|--|
| DATE OF FIRST ISSUE: 13.02.2025                                      |  | KEY |  | NOTES AND CLARIFICATIONS   |  | BLACKBURN ARCHITECTS                                                                           |  | CLIENT                                                                                         |  | DRAWING TITLE                                                                 |  |
| REVISIONS<br>REV DATE AMENDMENT                                      |  |     |  | © BLACKBURN ARCHITECTS LIMITED. NO IMPLIED LICENCE EXISTS. DRAWING NOT TO BE REPRODUCED WITHOUT WRITTEN CONSENT. SUBJECT TO PLANNING PERMISSION, BUILDING REGULATIONS, STATUTORY UNDERTAKER SEARCHES AND DESIGN DEVELOPMENT. PLEASE READ DRAWING IN ACCORDANCE WITH CROSS-REFERENCED SPECIFICATION / SCOPE OF WORKS. DO NOT SCALE DRAWINGS. DIMENSIONS GOVERN. ALL DIMENSIONS TO BE VERIFIED ON SITE BY CONTRACTOR BEFORE PROCEEDING. |  | 5 CROSS WAY, ROCHESTER, ME1 3DX www.blackburnarchitects.co.uk office@blackburnarchitects.co.uk |  | MR. T. FLETCHER                                                                                |  | PROPOSED SITE PLAN                                                            |  |
| A 20.03.25 PROPOSED LEVELS AND ELEVATION/SECTION VIEW DETAILS ADDED. |  |     |  | ARCHITECT SHALL BE NOTIFIED IN WRITING OF ANY DISCREPANCIES. ALL STRUCTURAL, MECHANICAL, ELECTRICAL, PLUMBING & DRAINAGE INFORMATION IS SHOWN FOR CO-ORDINATION PURPOSES ONLY - REFER TO SPECIALIST DRAWINGS FOR DESIGN. THIS DRAWING SHOULD NOT BE USED TO CALCULATE AREAS FOR THE PURPOSES OF VALUING. THIS DRAWING IS STRICTLY TO BE USED ONLY FOR THE PURPOSE STATED IN THE STATUS BOX AND FOR NO OTHER.                          |  | SCALE BAR METERS<br><br>1:200@A3 / 1:100@A1 0 1 2 4 6 8 10                                     |  | NORTH<br> |  | PROJECT<br>FINCHES,<br>RHODODENDRON AVENUE,<br>CULVERSTONE, KENT,<br>DA13 0TU |  |
|                                                                      |  |     |  |   |  |                                                                                                |  |                                                                                                |  | DRAWN<br>BB                                                                   |  |
|                                                                      |  |     |  |   |  |                                                                                                |  |                                                                                                |  | STATUS INFORMATION                                                            |  |
|                                                                      |  |     |  |   |  |                                                                                                |  |                                                                                                |  | DRAWING NO<br>52417-P-03                                                      |  |
|                                                                      |  |     |  |   |  |                                                                                                |  |                                                                                                |  | REV<br>A                                                                      |  |