


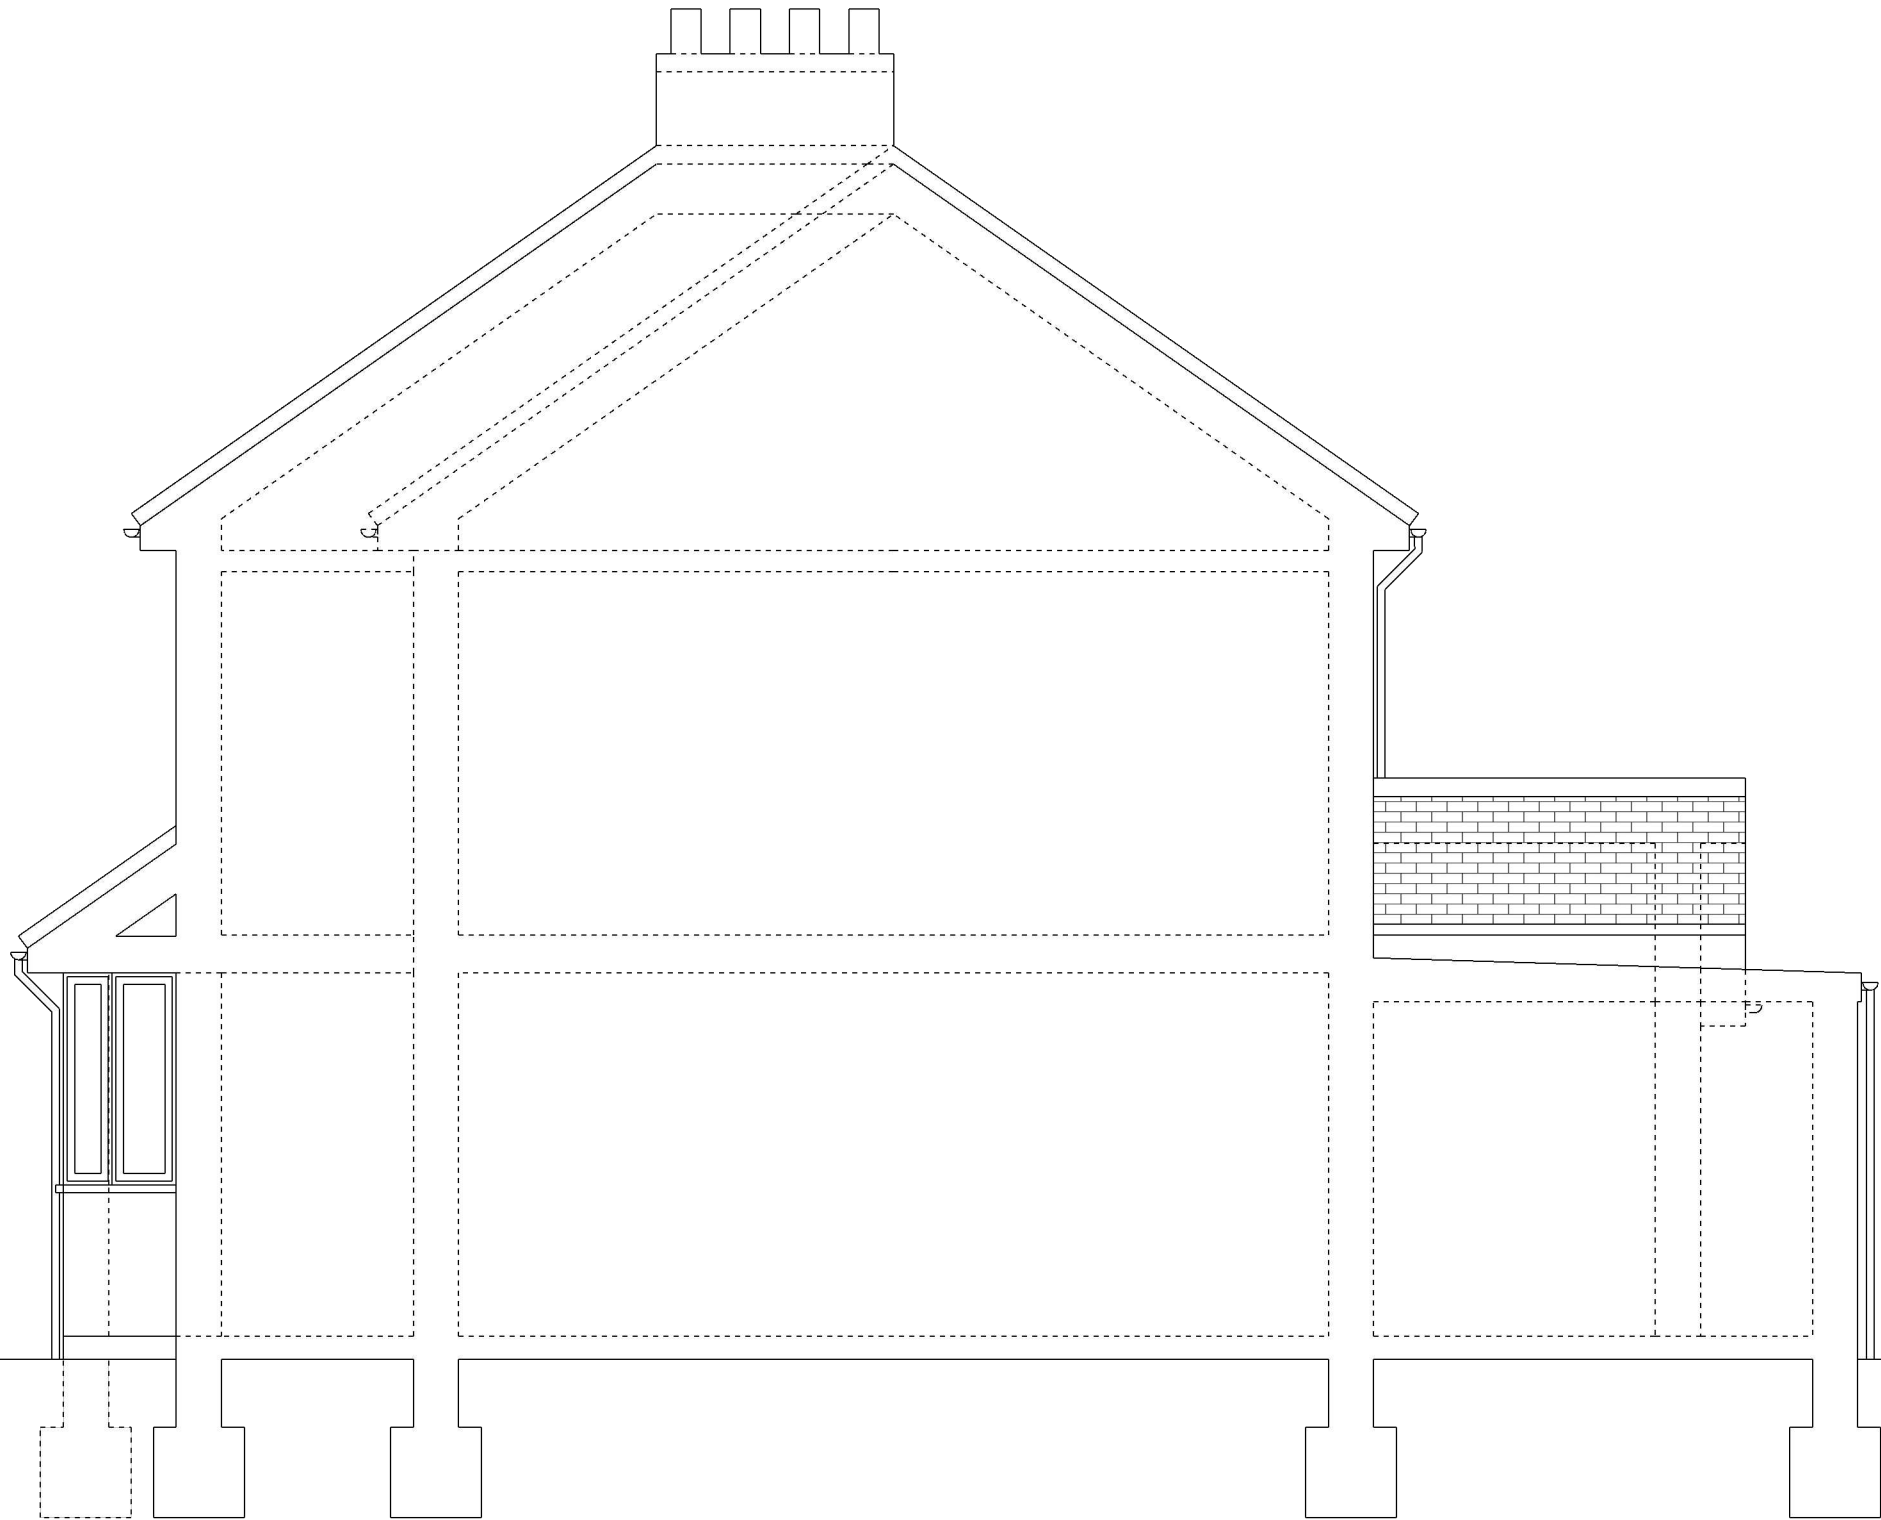

ELEVATION COMPRISES SECTION AT CENTRELINE OF PARTY WALL TO ADJOINING PROPERTY


Steve Baker **Architect**
78 Pound Road East Peckham Tonbridge Kent TN12 5BJ
18 Hatton Place London EC1M 8RU
T: +44 (0)1622 870275
E: contact@stevebakerarchitect.com
W: www.stevebakerarchitect.com

S	R	Date	Description
			Note - Do not scale from this drawing except for planning application purposes. All dimensions must be checked on site by the contractor and any discrepancies reported immediately.
			© COPYRIGHT 2024 STEVE BAKER ARCHITECT Ordnance Survey. © Crown Copyright 2024. All rights reserved. Supplied by UK Map Centre Licence number 100046957.



RIBA 
Chartered Practice

MR and MRS D. DRENNAN

 

Client:	MR and MRS D. DRENNAN
Project Title:	10 PINE AVENUE, GRAVESEND
Status:	PLANNING
Stage:	P
Scale:	1:25/50
Sheet:	A1/A3

Drawing Title:	EXISTING SOUTH ELEVATION
Project No:	A25280
Disc:	A
Building:	-
Package:	-
Drawing No:	1031
Revision:	-