
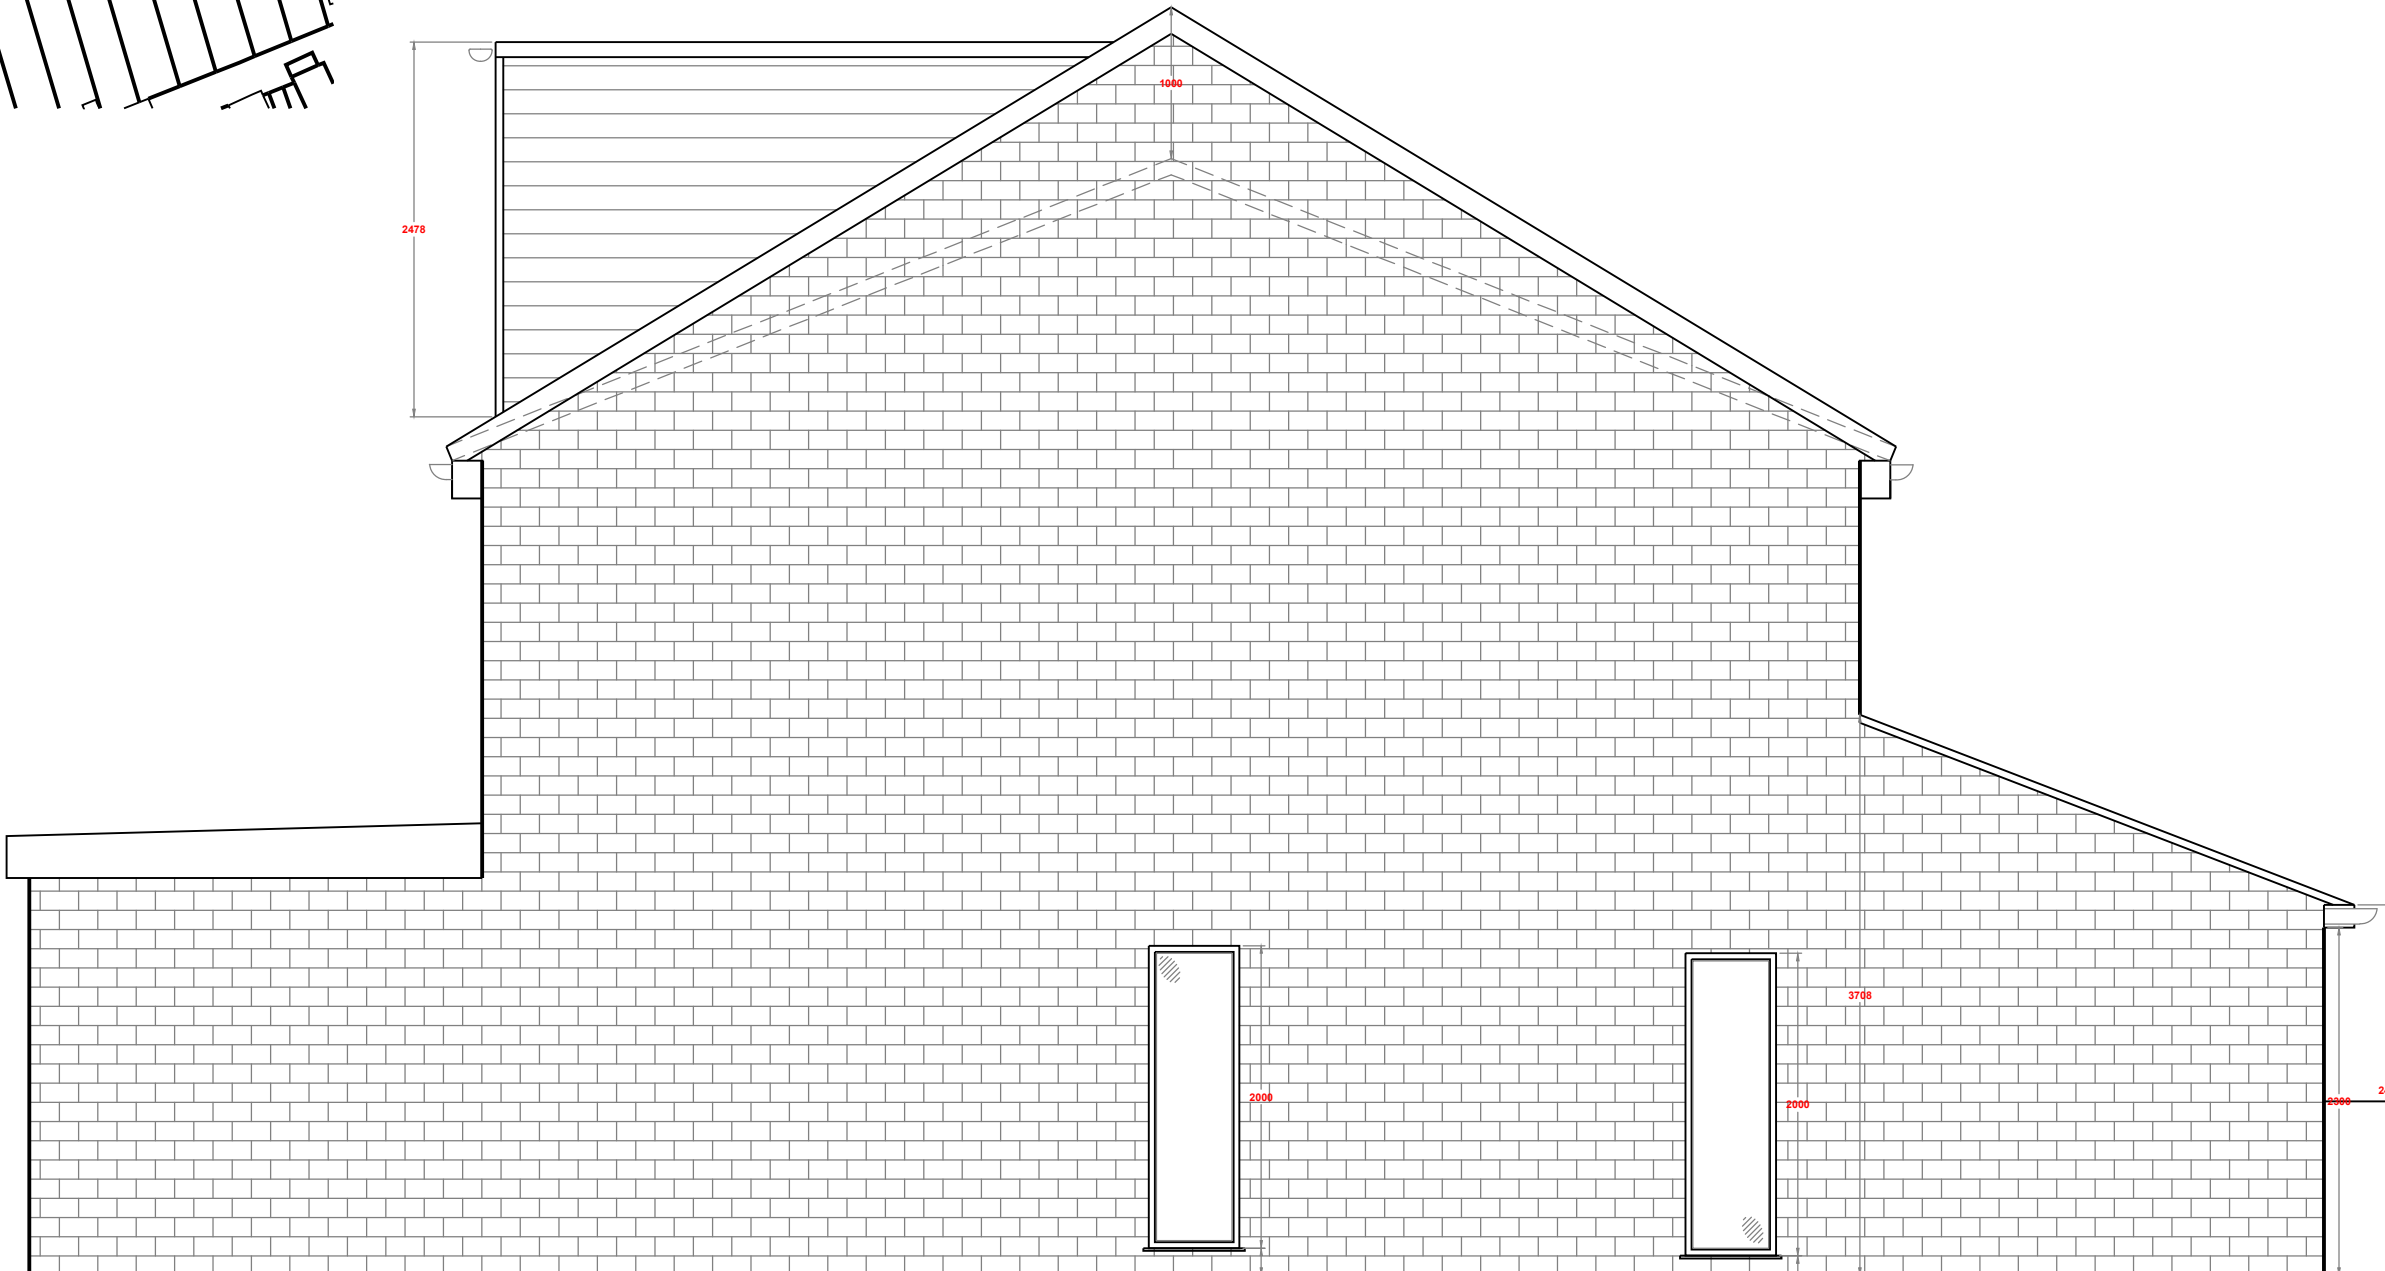
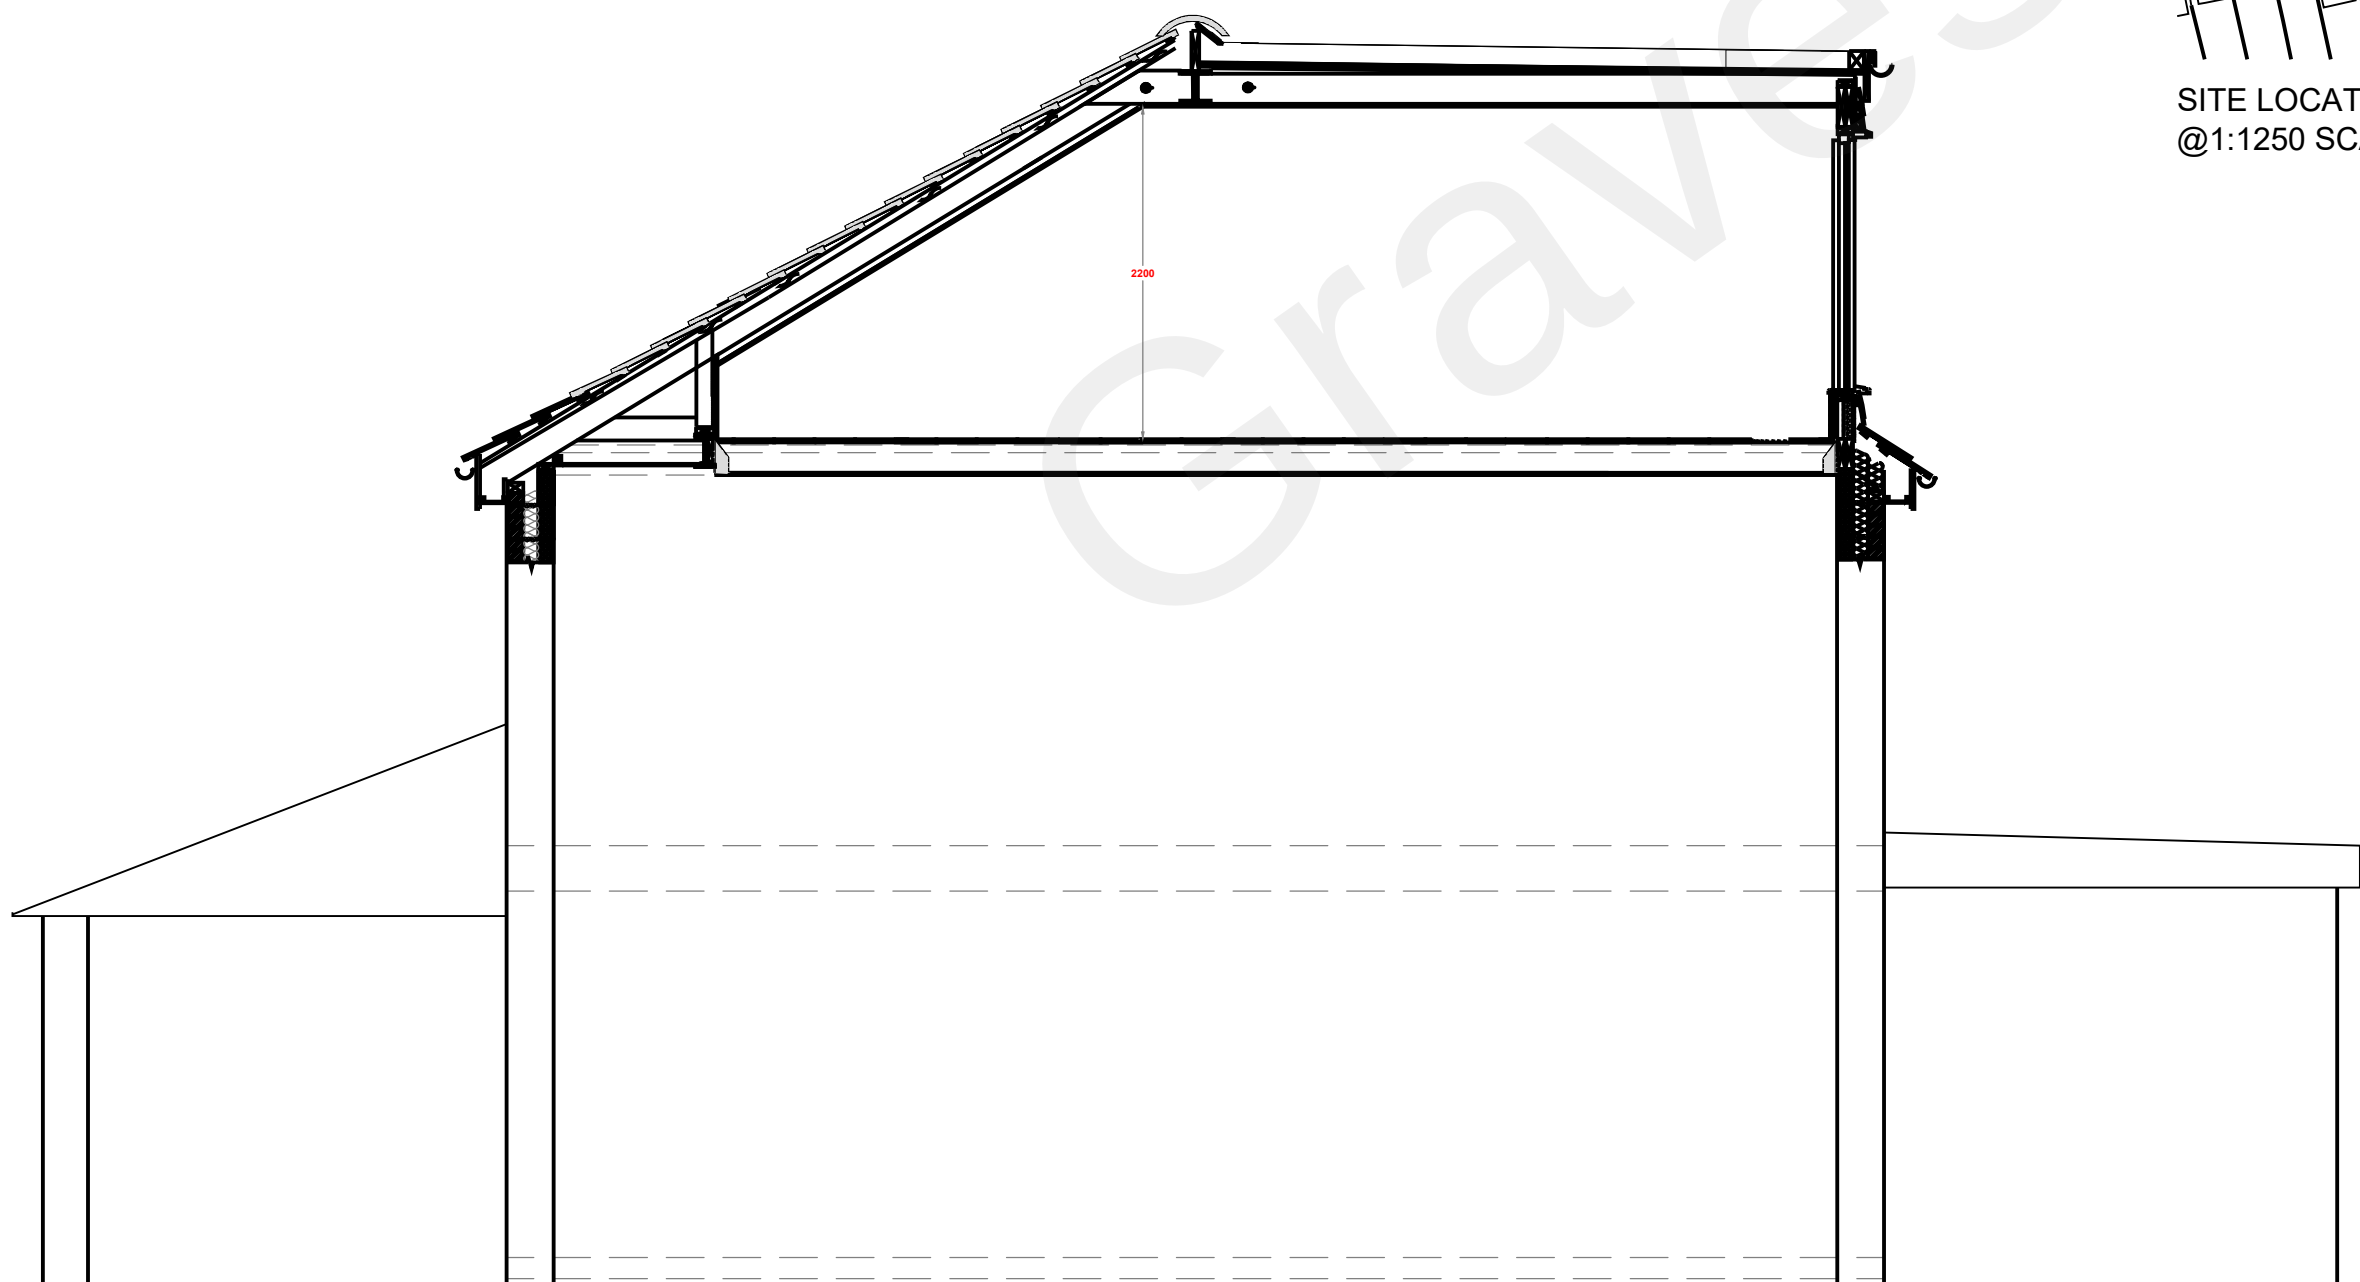
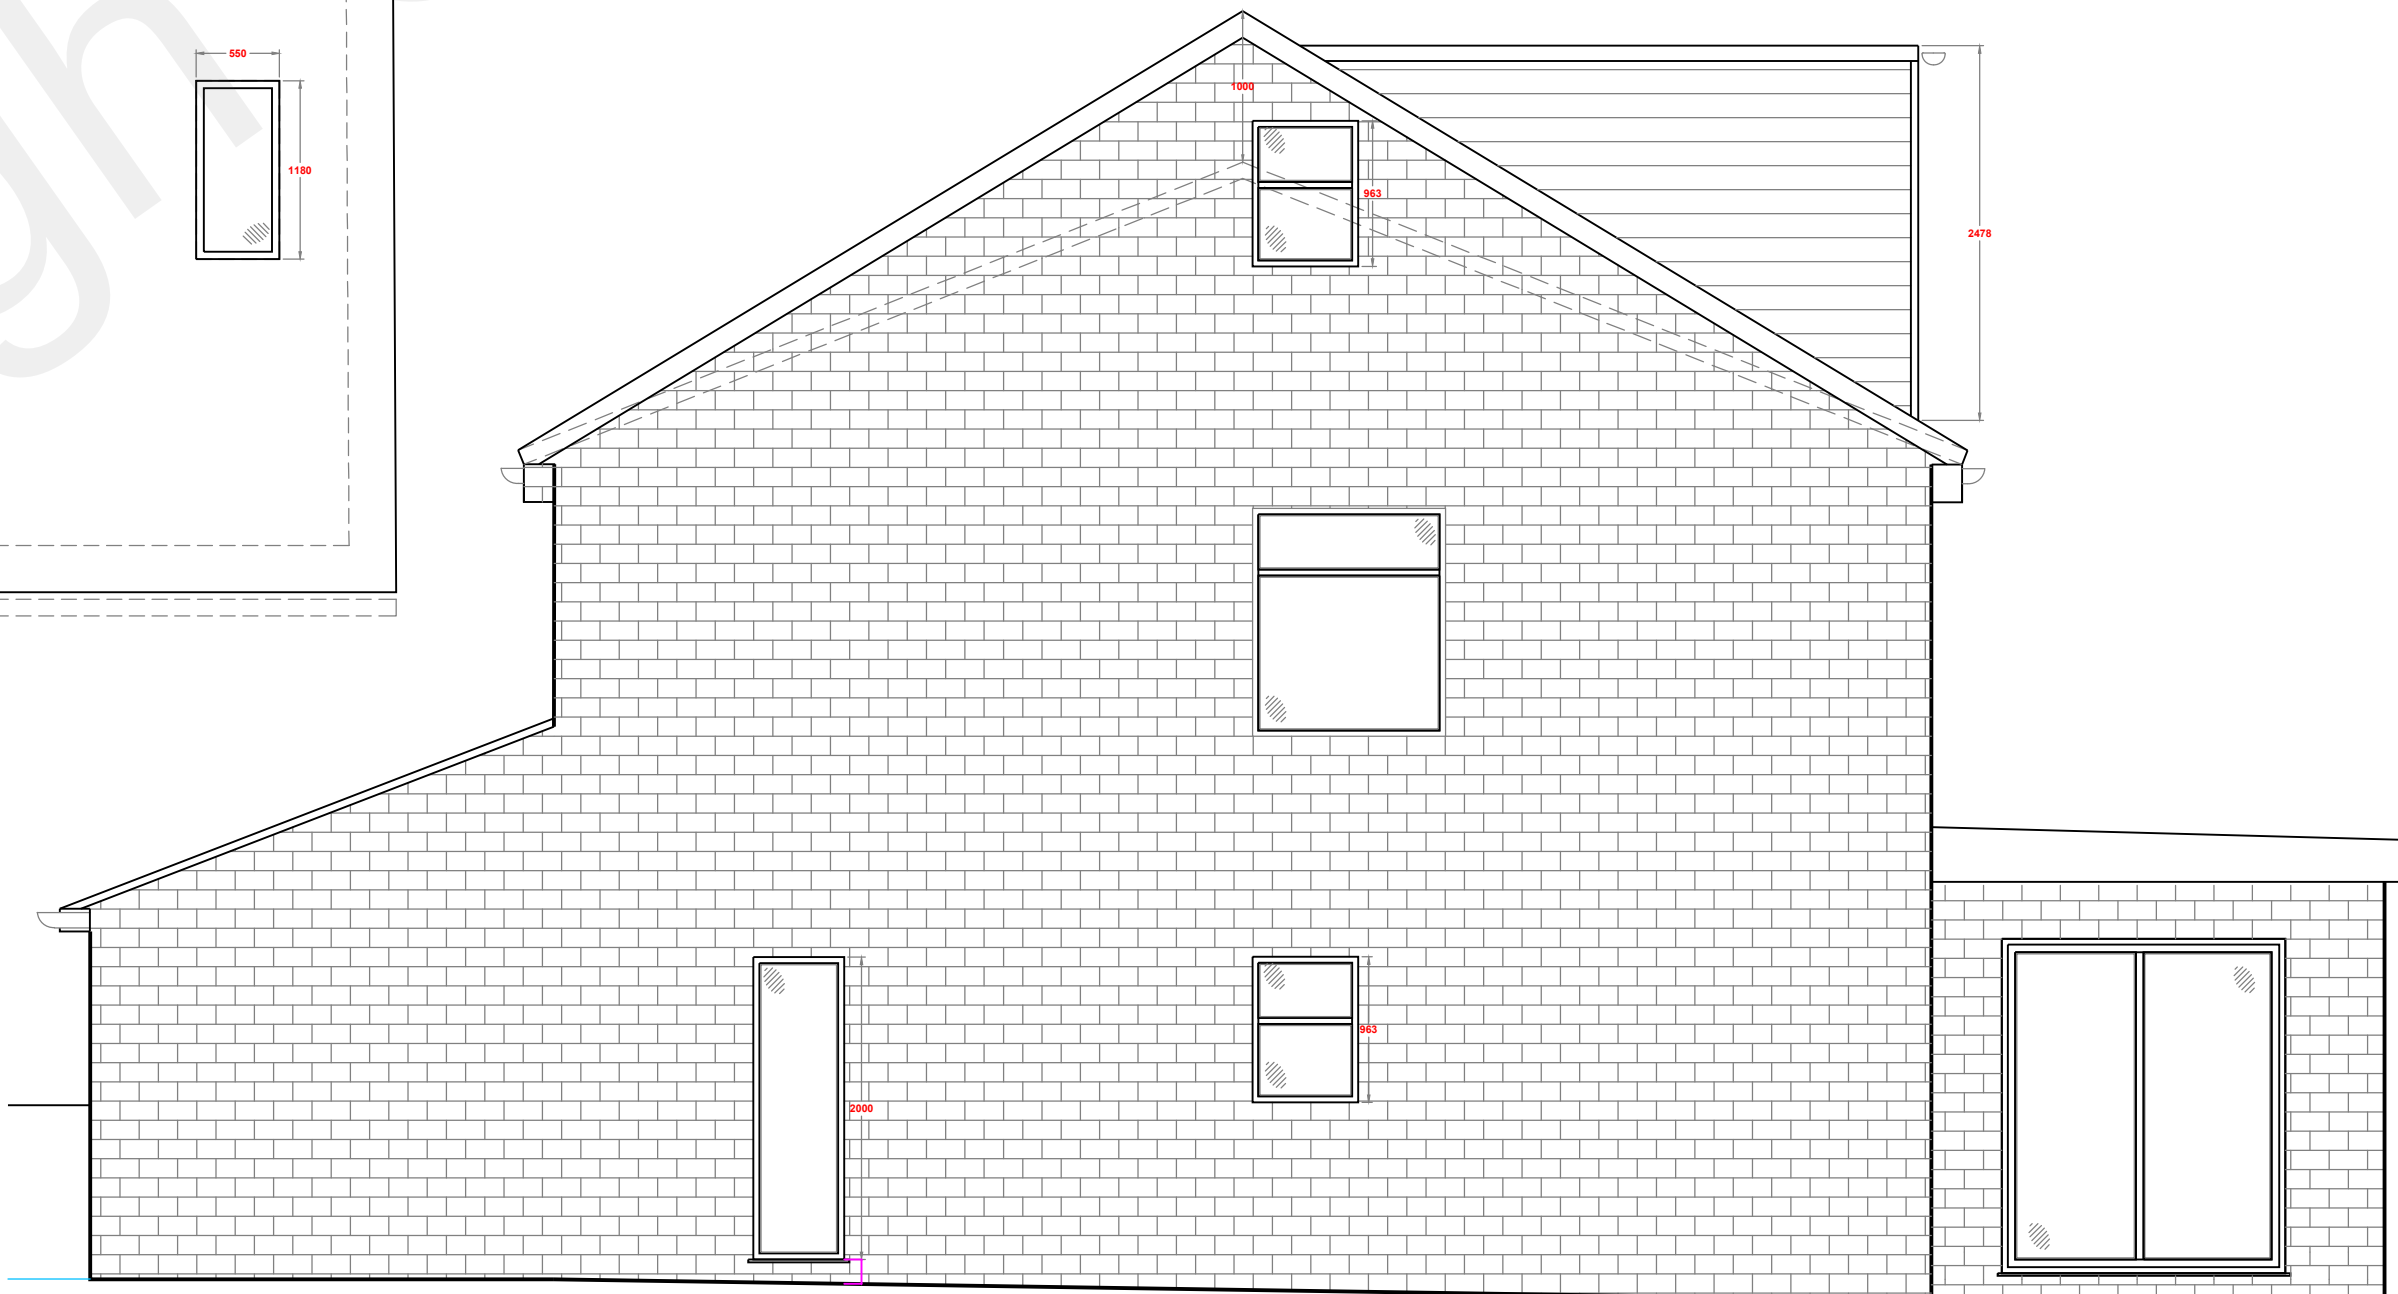
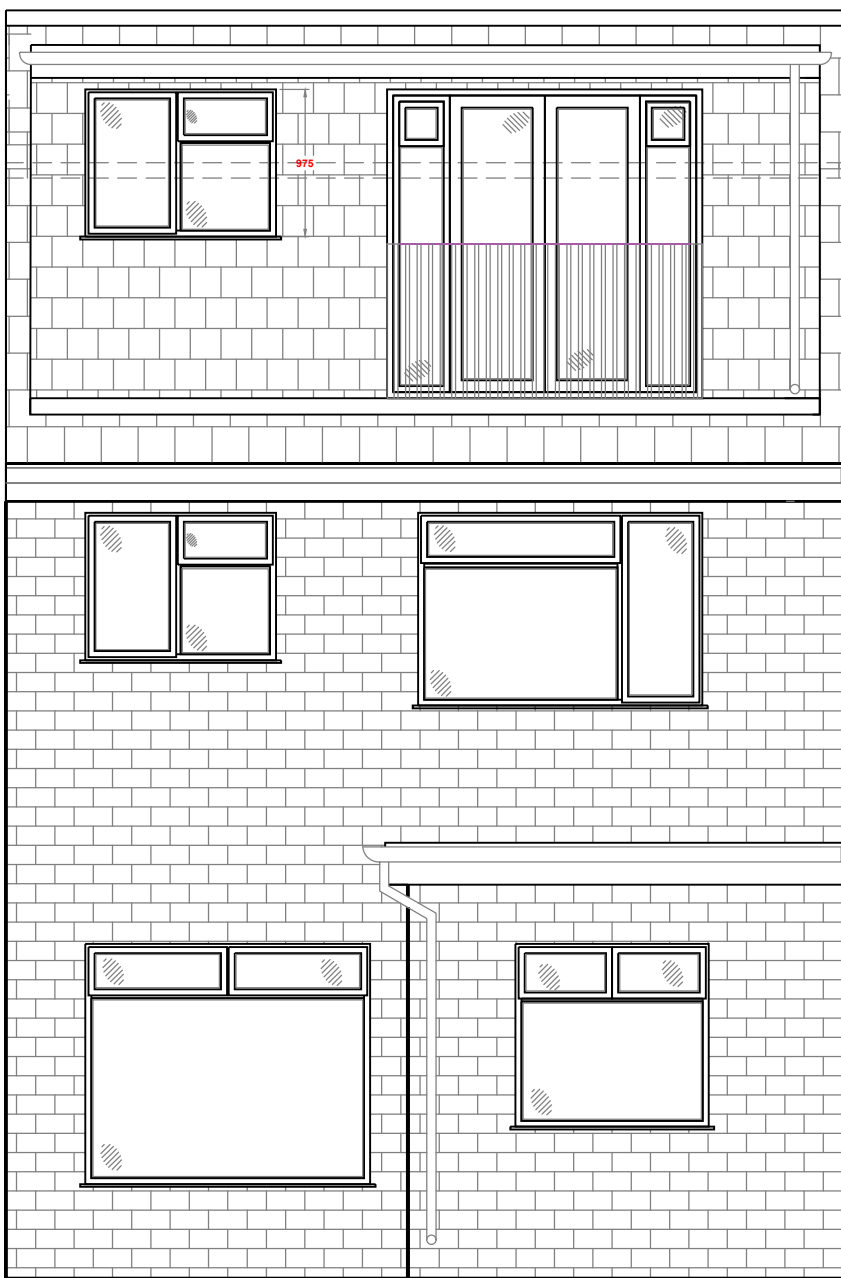
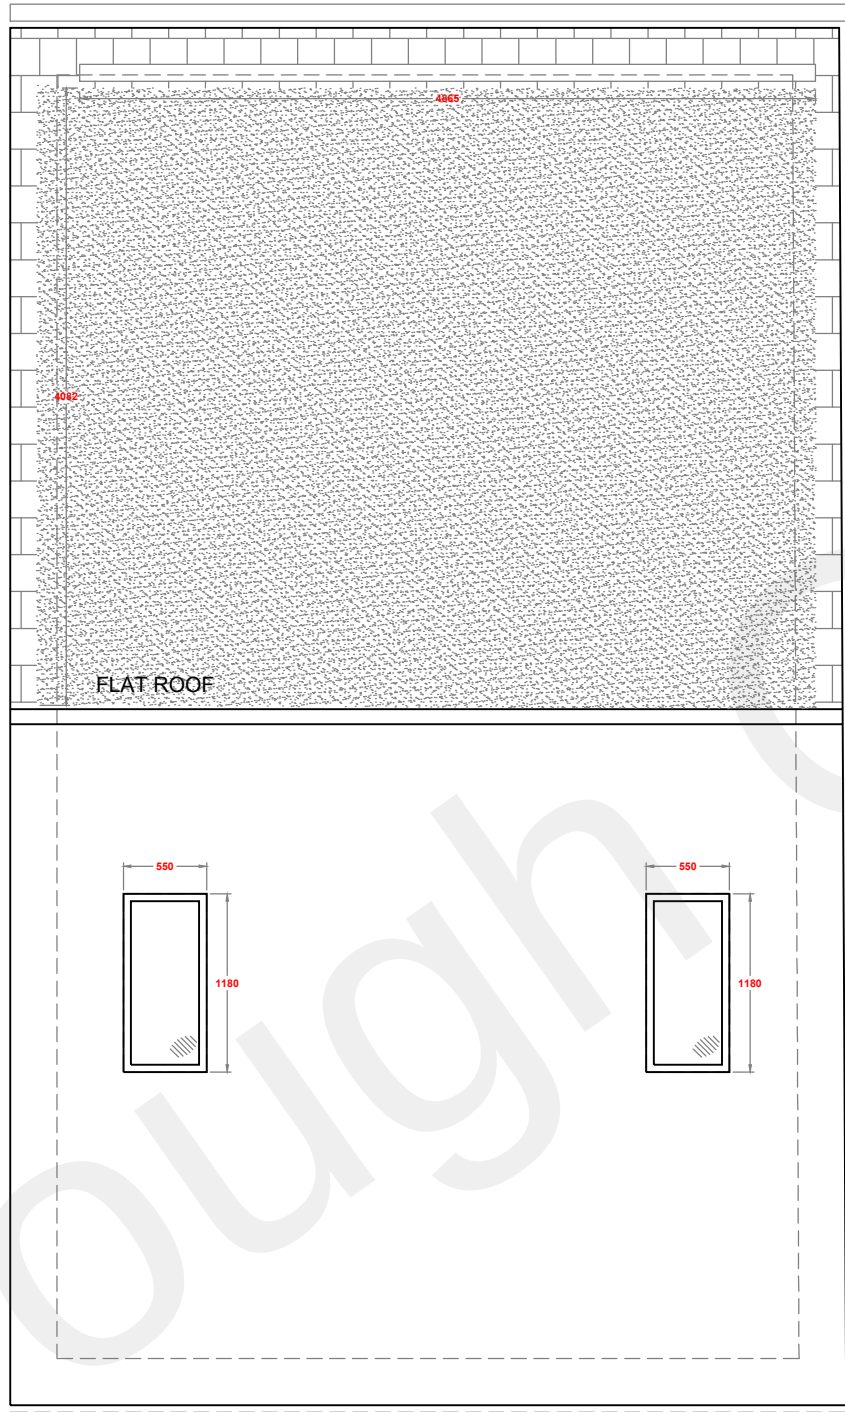
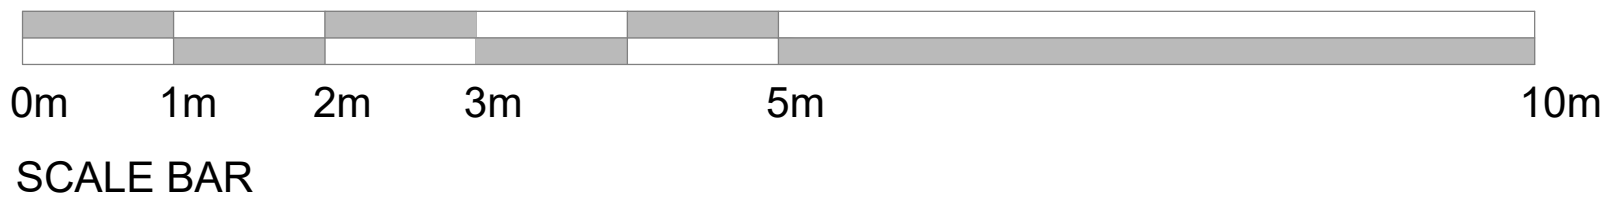
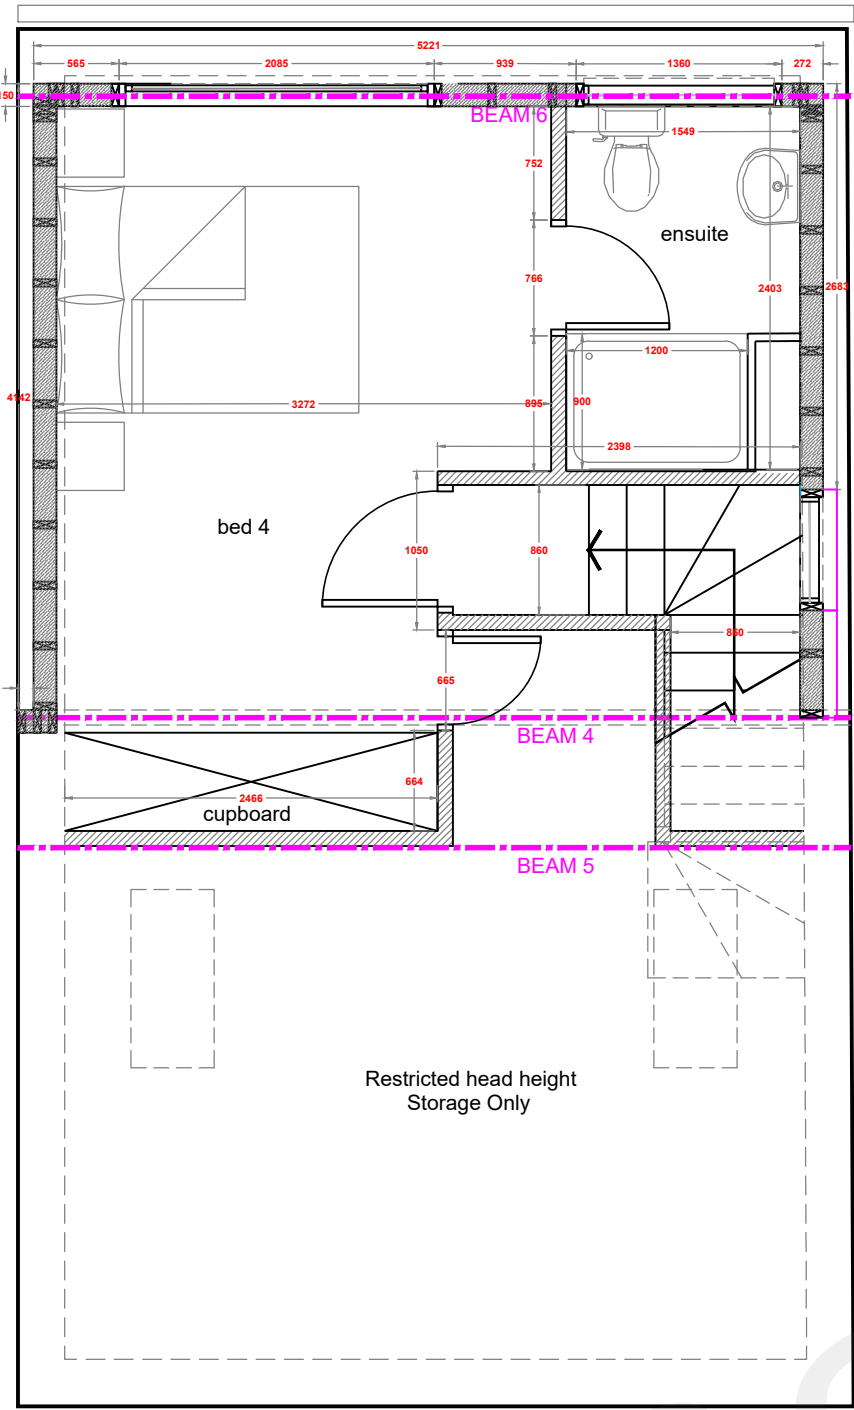
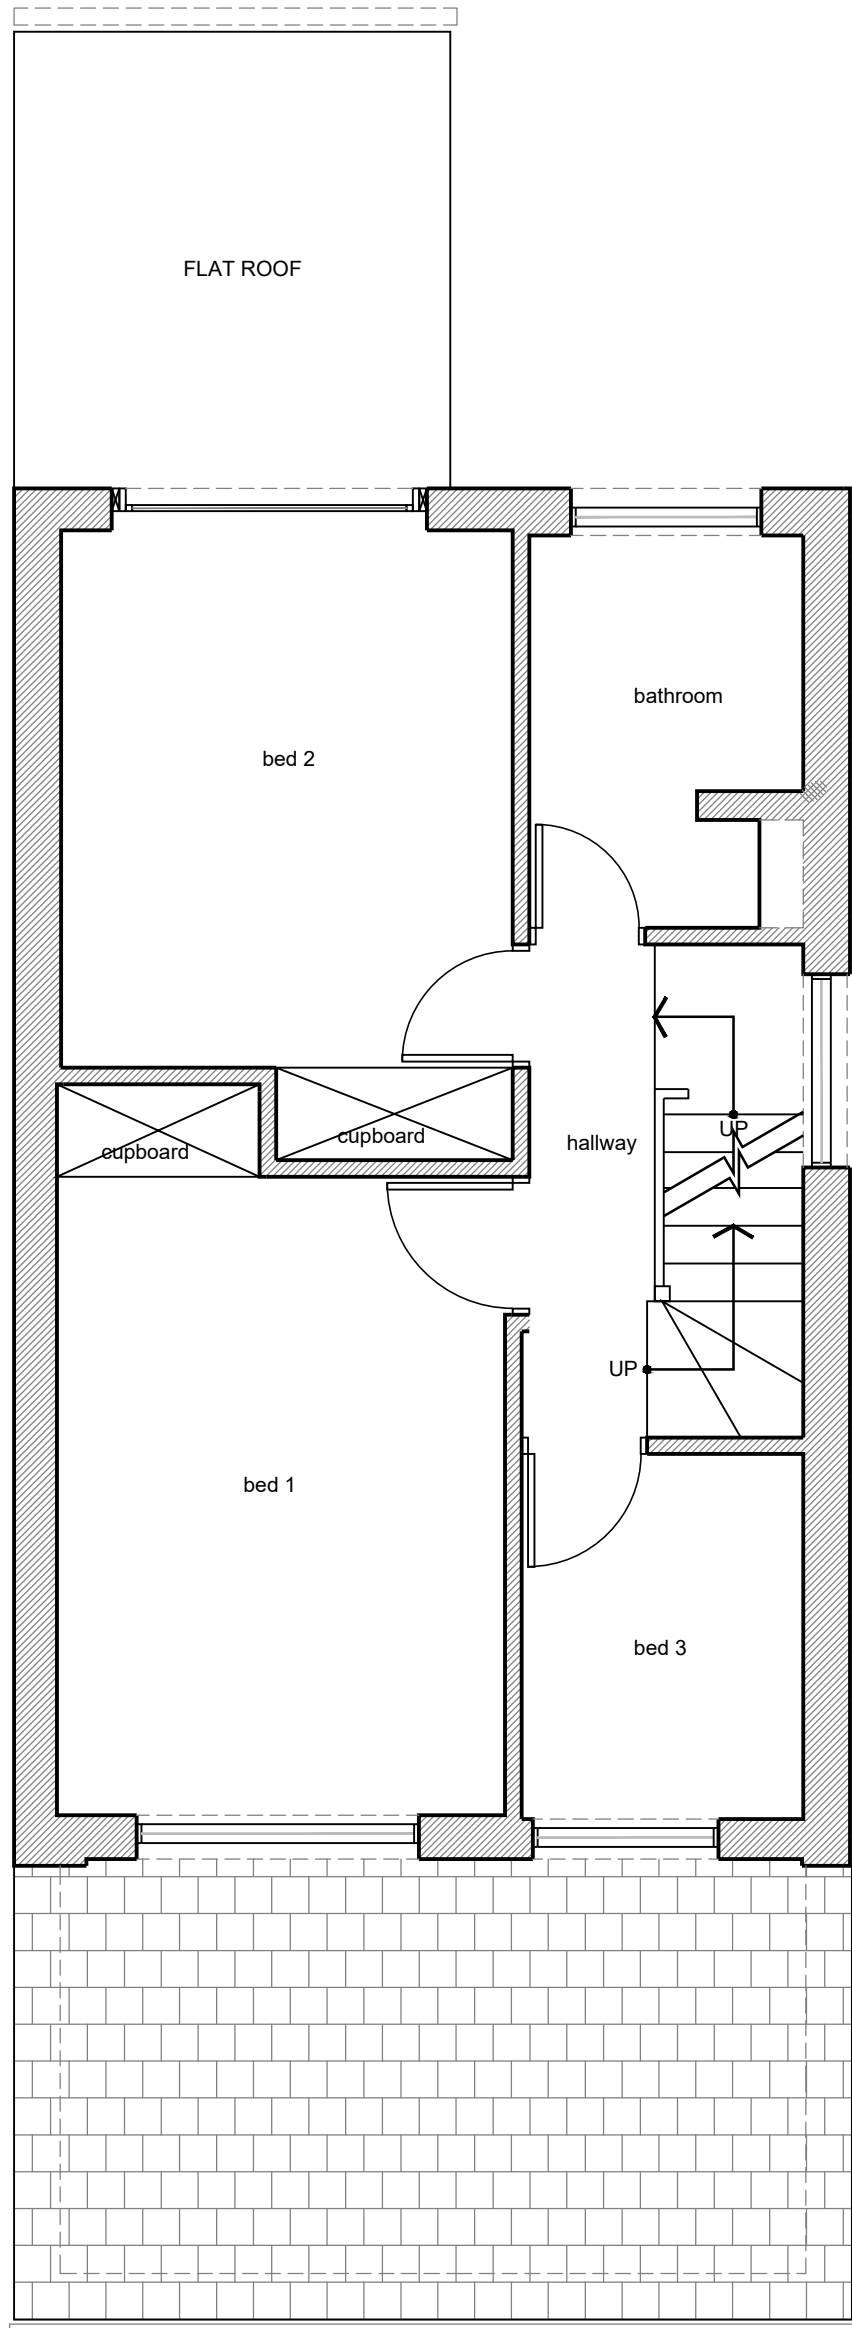


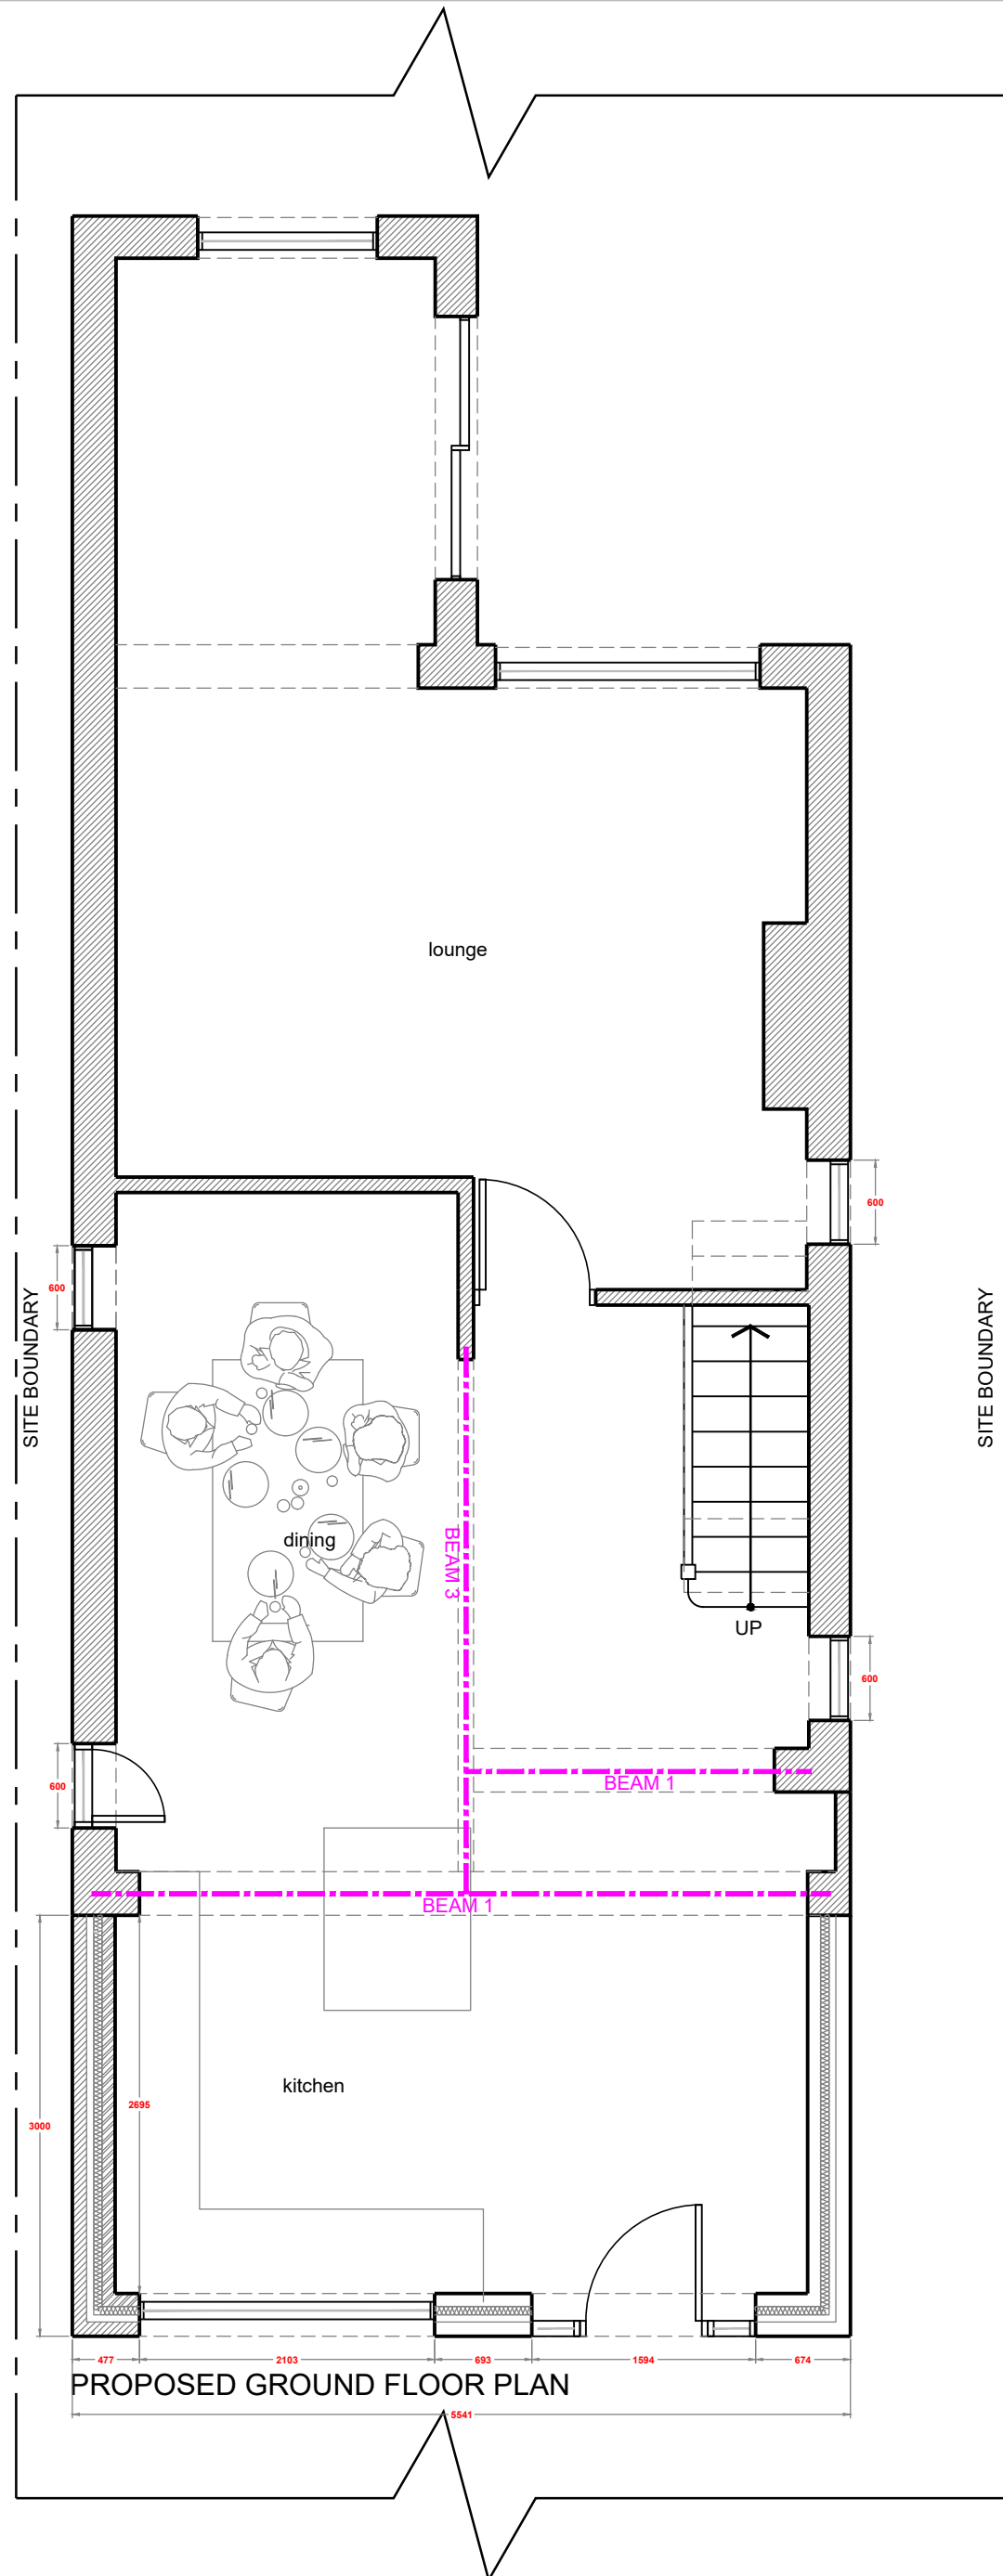

client MR & MRS SUMON		
project 19 MALVINA AVE GRAVESEND, KENT, DA12 5AP		
title PROPOSED FLOOR PLANS & ELEVATIONS		
scales 1:50 @ A1		
date 28.09.18	drawn mss	size A1
drawing no. MA-001-200		revision P9