
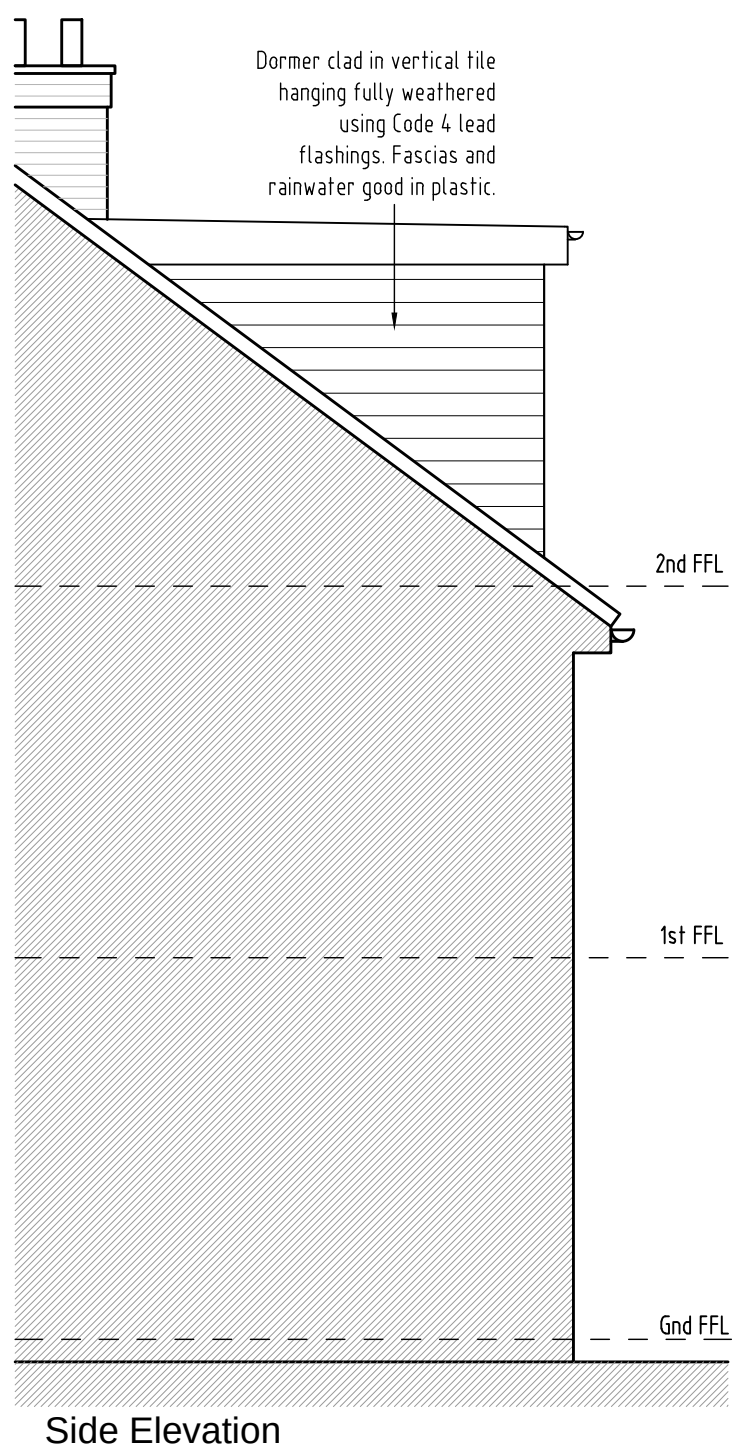
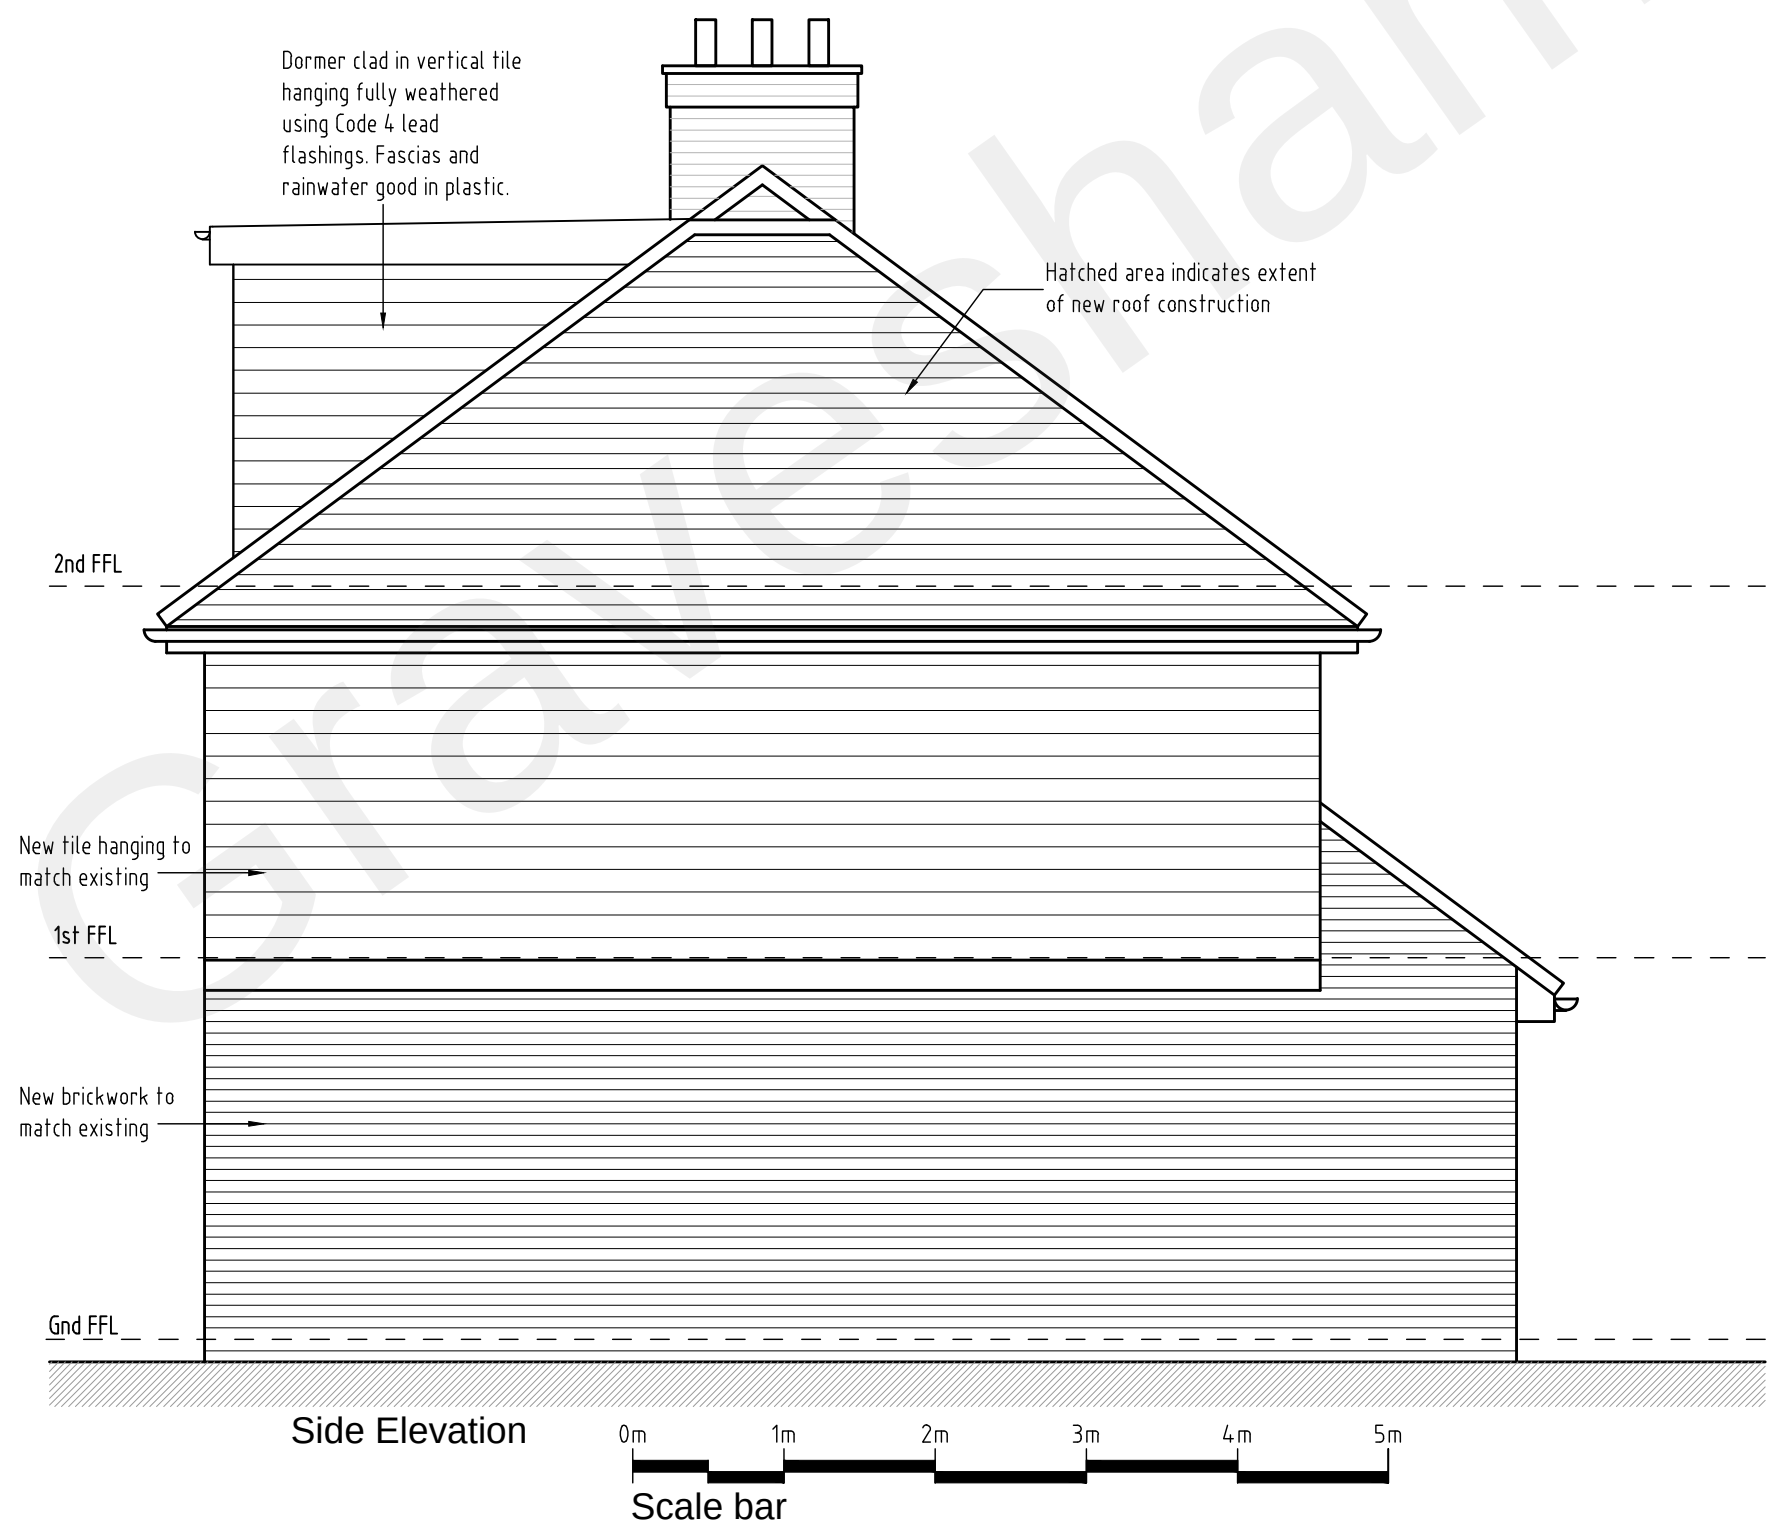
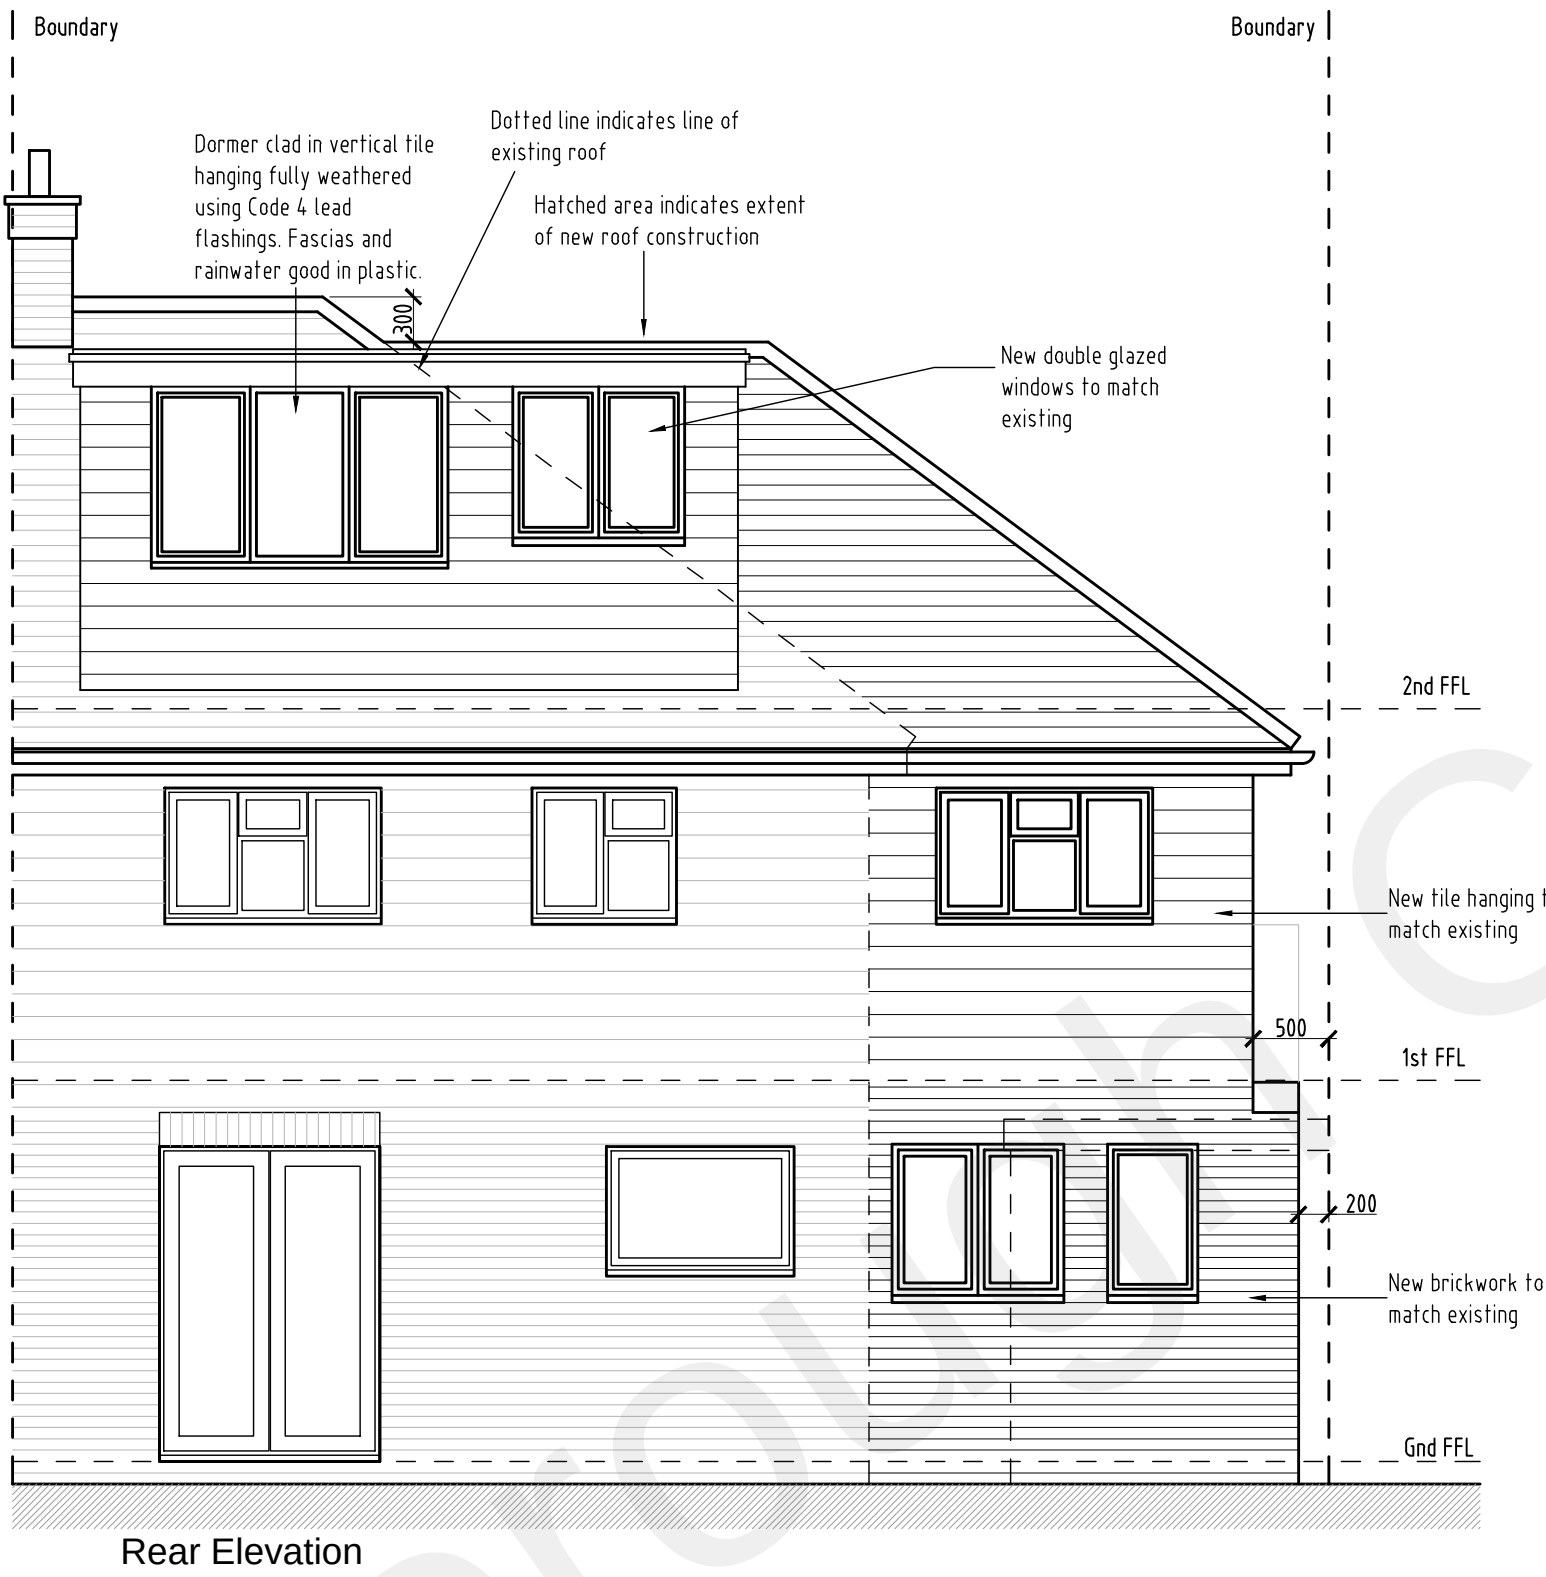


ALL DIMENSIONS TO BE VERIFIED BY THE CONTRACTOR ON SITE

Note:-

- All dimensions where indicated are approximate and are for guidance purposes only. Actual dimensions should be checked on site.
- For proposed floor plans see drawing 2022-005 - 003.
- For proposed section see drawing 2022-005 - 005.
- Contractor to assume design responsibility under CDM2015.
- Note, all structural information noted should be checked against detailed structural engineers information / calculation sheets.

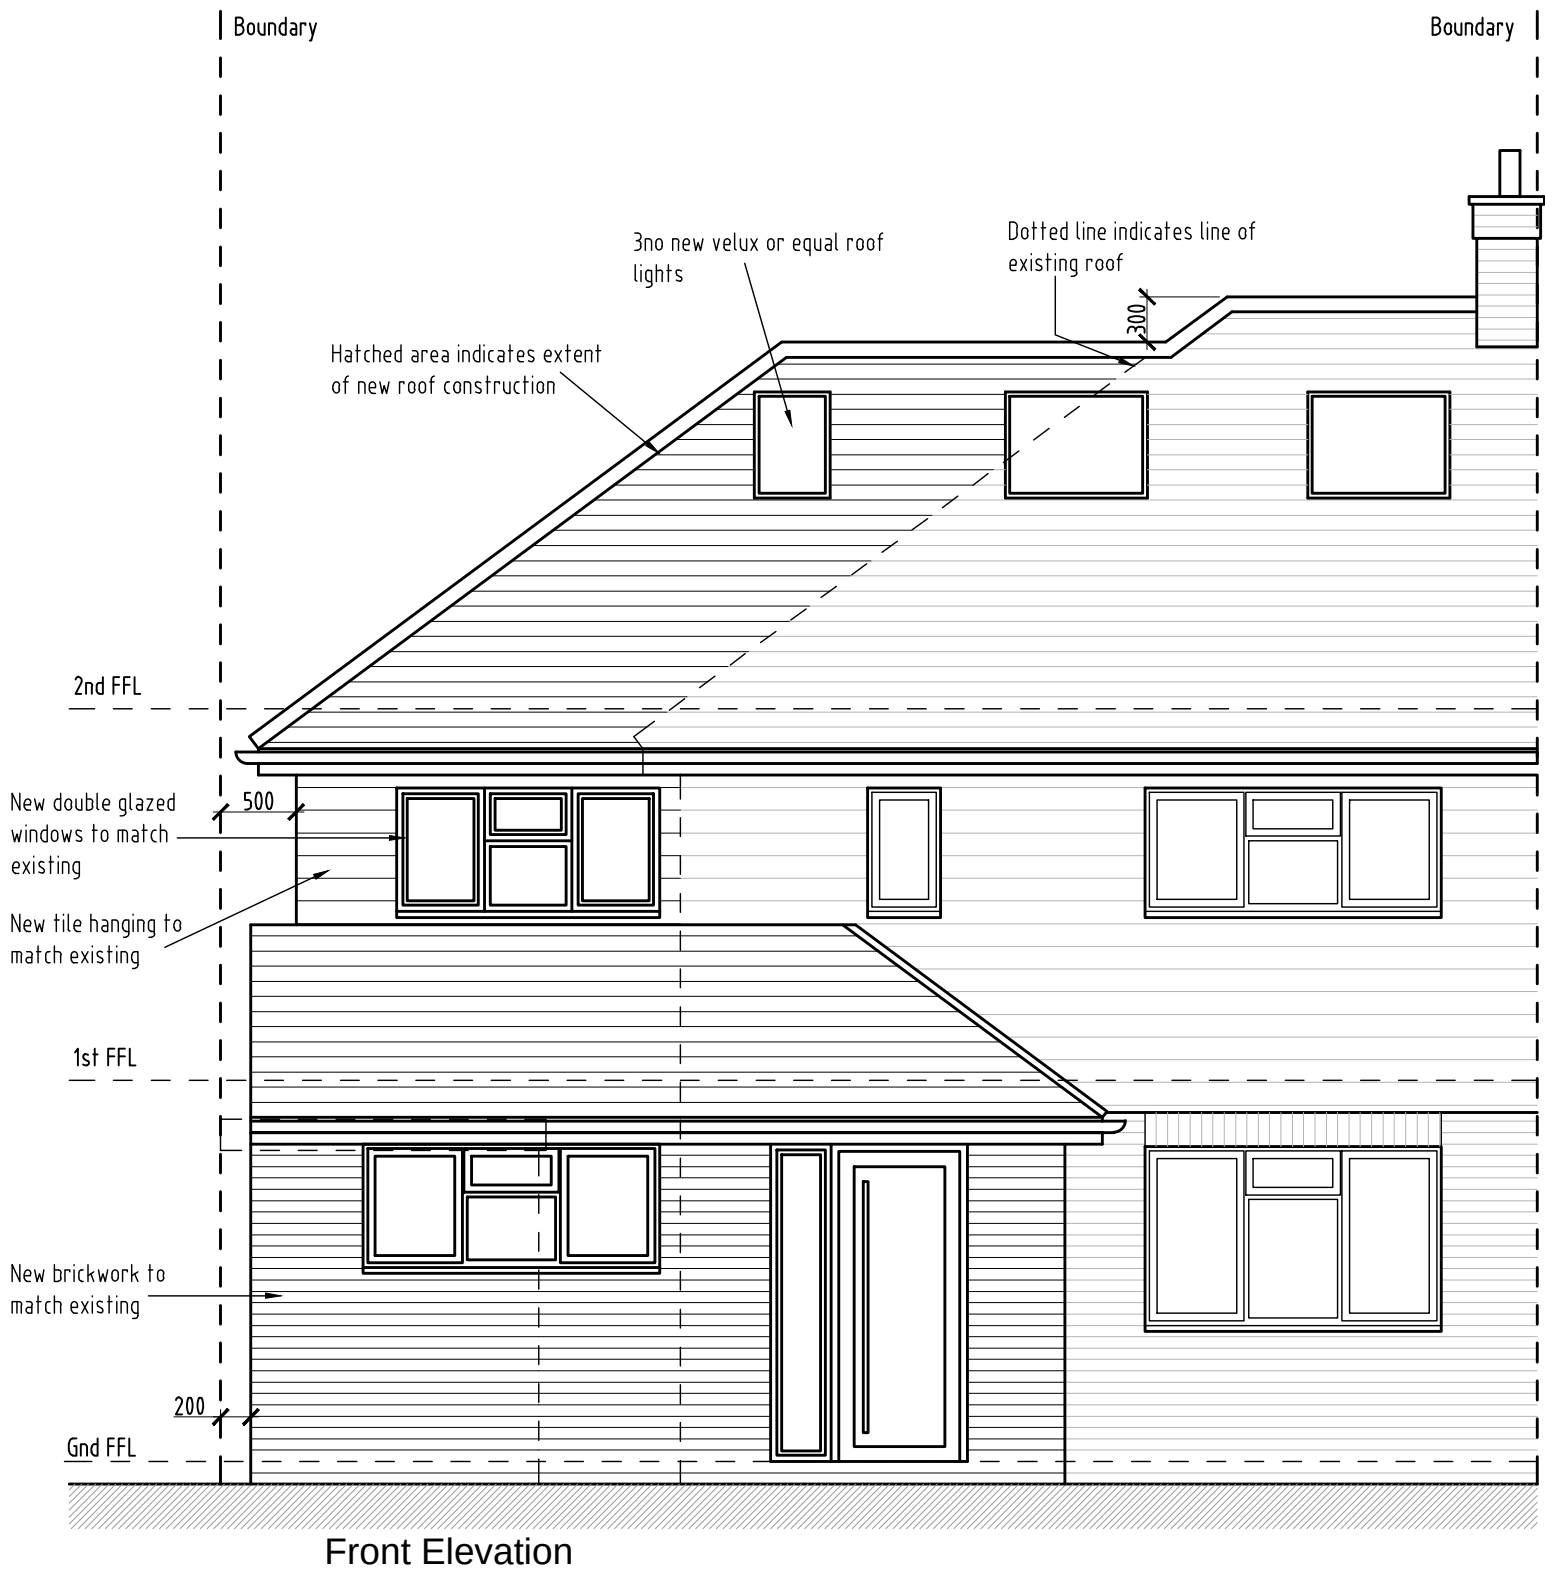

A	Drawing updated following planners comments.	19.09.22			
REV	DESCRIPTION	DATE	INT	CHKD	
STATUS	FOR INFORMATION				

Client
Mr C Bull

Project
11 Scrutton Fields, Sole Street,
Cobham, Gravesend, Kent. DA12 3AS

Title
Proposed Elevations

Scale	Date	Drawn	Checked
1:50@A1	24.03.22	N/A	N/A
Project No:	Drawing No.	Revision	
2022-005	004	A	