


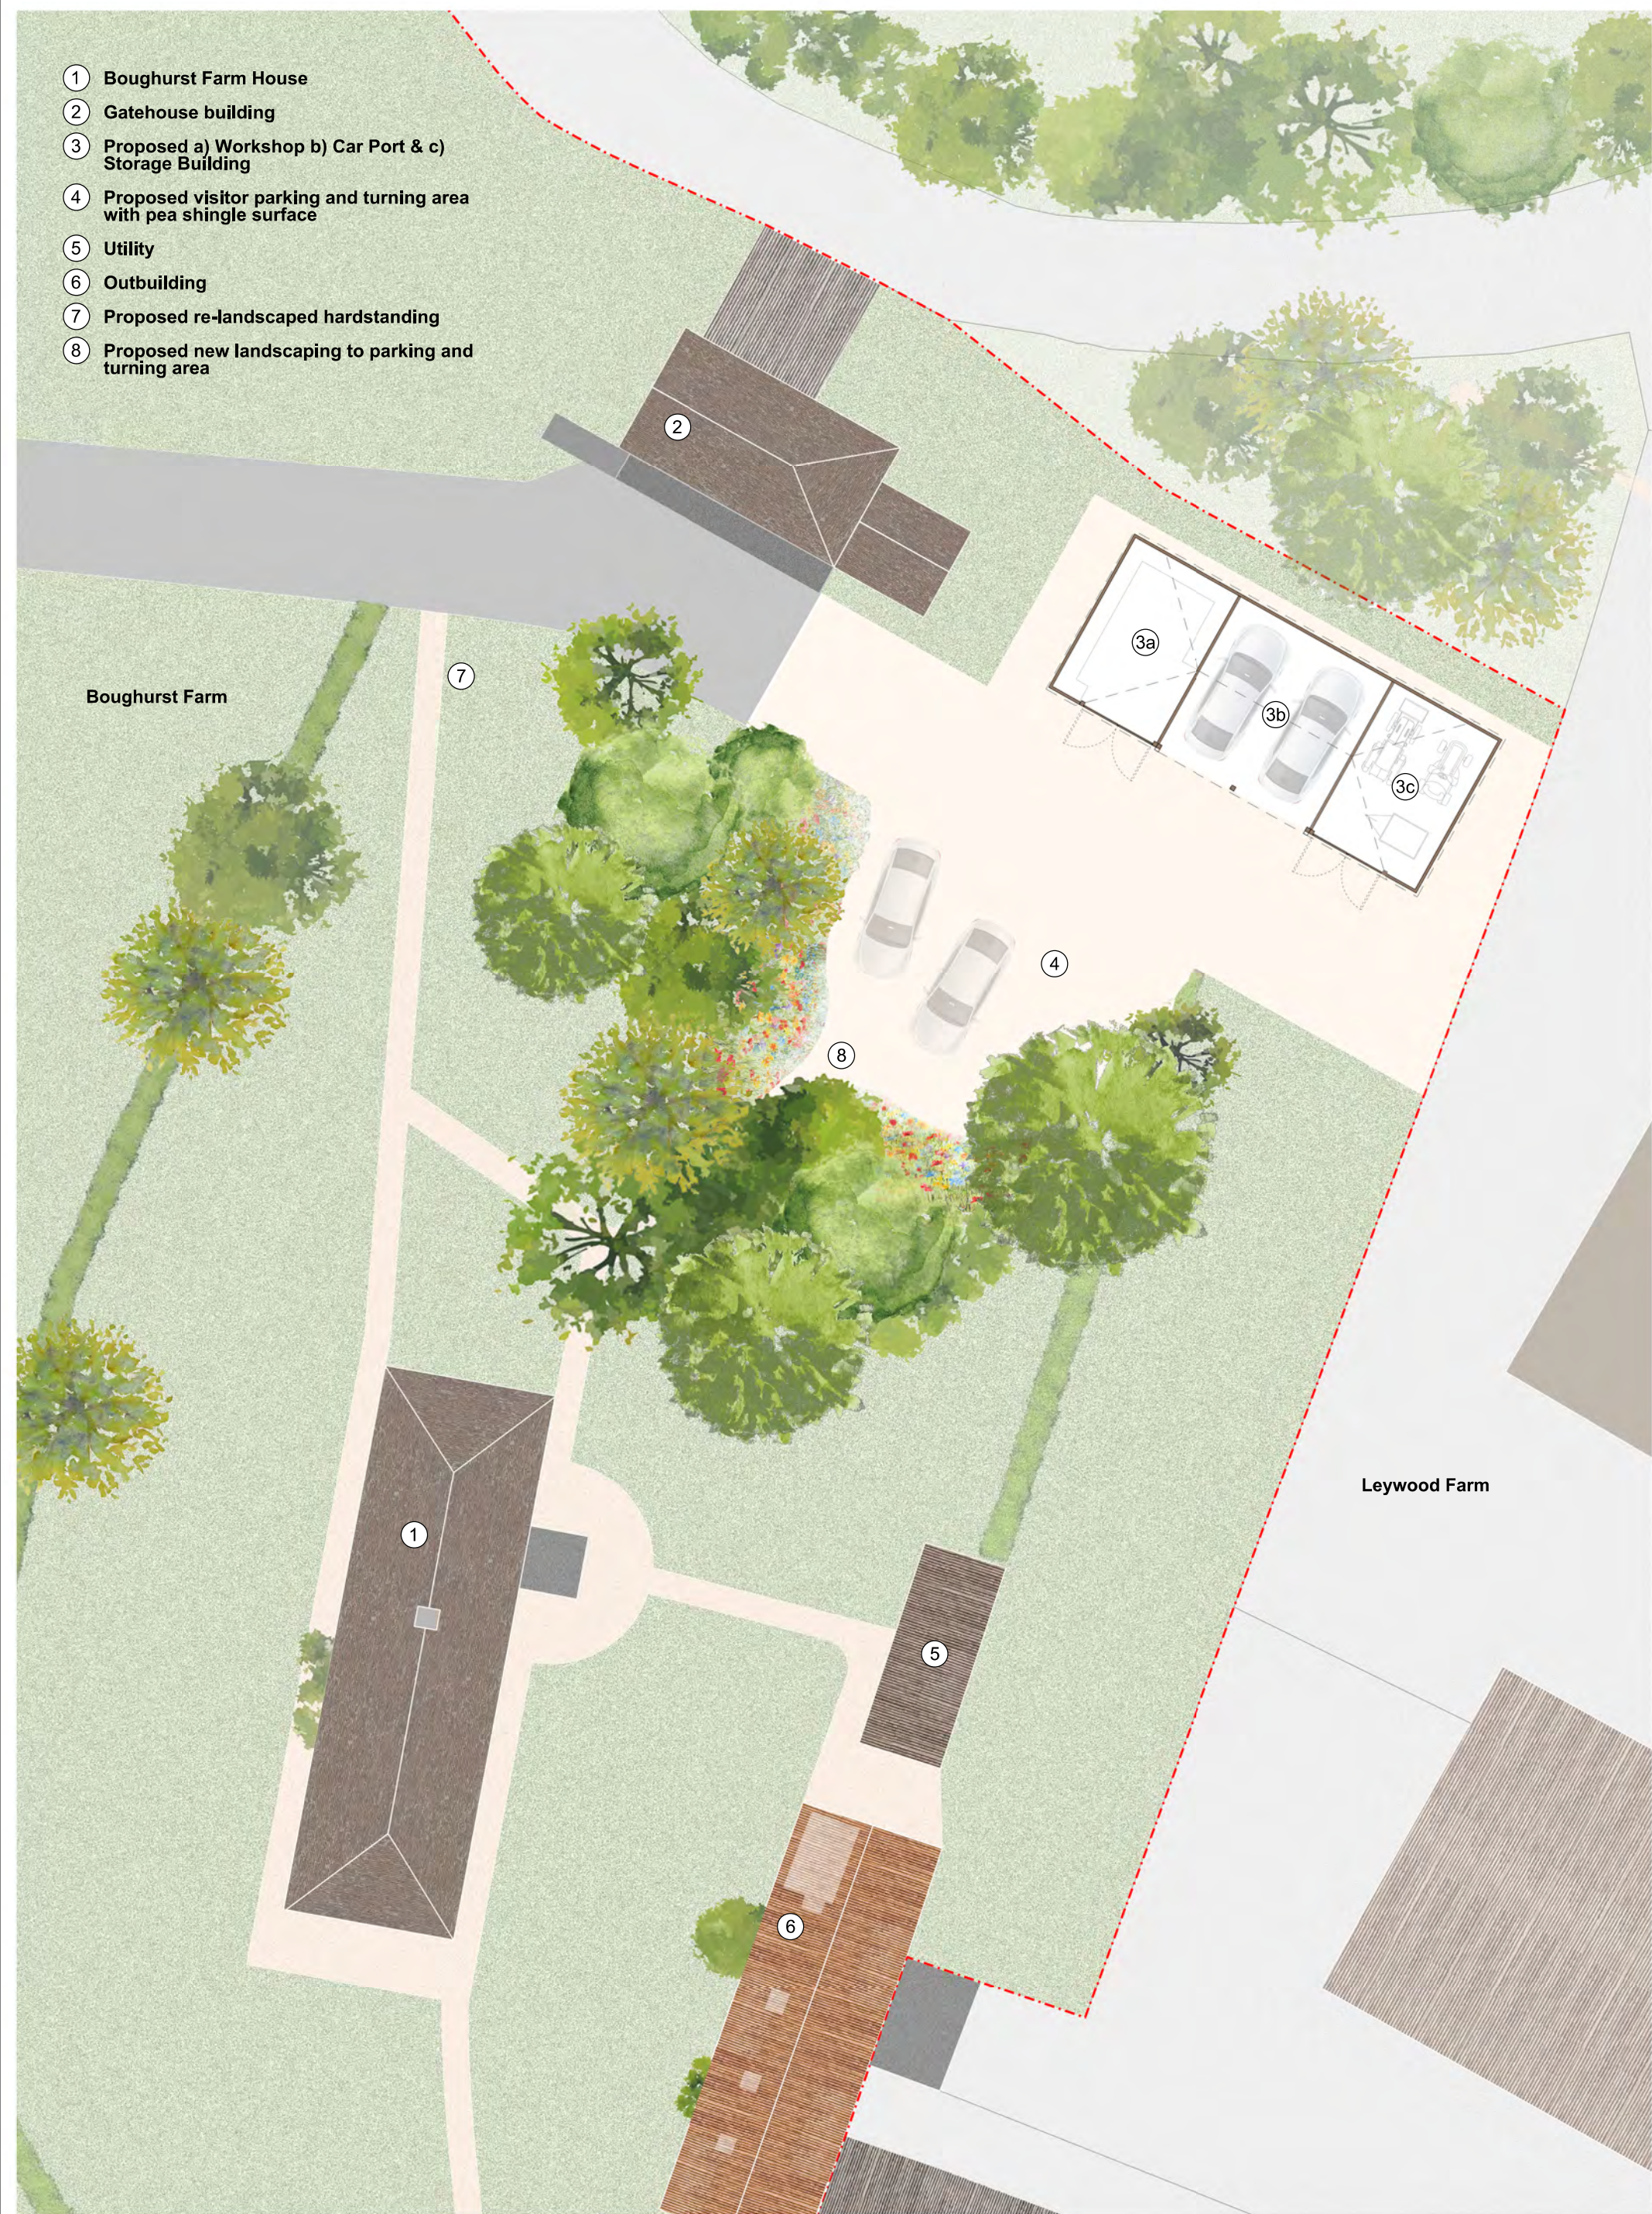

DATE 17.04.23 30.08.23 25.09.23	REV - A A	NOTES Memo 001: Issued for Planning. Memo 005: Draft internal team issue. Memo 006: Reissued for Planning.	RJP ARCHITECTS www.rjparchitects.com 97 The Street, Willesborough, Ashford TN24 0NA 07739316458 office@rjparchitects.com	PROJECT Car Port, Workshop & Storage Building Boughurst Farm, Leywood Road, Harvel, DA13 0UD	REF 2301_CPF	STATUS Planning	SCALE 1:200 at A3	DRAWING Illustrative Partial Site Plan P_01	REV. A
--	--------------------	---	---	--	-----------------	--------------------	----------------------	---	--------