

11 Appendices

Appendix A.1 – Drawings

Appendix A.2 – Environment Agency Correspondence

Appendix A.3 – Southern Water Asset Location Data

Appendix A.4 – Surface Water Management Calculations

Appendix A.5 – Indicative Drainage Layout

Appendix A.6 – Maintenance Schedules

Appendix A.1 – Drawings



Basement

10' 0" 8' 0" 6' 0" 4' 0" 2' 0" 0' 0" 2' 0" 4' 0" 6' 0" 8' 0" 10' 0"

South (S)

Legend

1. Existing Foundation

2. Existing Footing

3. Existing Wall

4. Existing Slab

5. Existing Floor

6. Existing Ceiling

7. Existing Stairs

8. Existing Windows

9. Existing Doors

10. Existing Mechanical

11. Existing Electrical

12. Existing Plumbing

13. Existing HVAC

14. Existing Fire

15. Existing Security

16. Existing Other

17. New Foundation

18. New Footing

19. New Wall

20. New Slab

21. New Floor

22. New Ceiling

23. New Stairs

24. New Windows

25. New Doors

26. New Mechanical

27. New Electrical

28. New Plumbing

29. New HVAC

30. New Fire

31. New Security

32. New Other

33. Existing Foundation

34. Existing Footing

35. Existing Wall

36. Existing Slab

37. Existing Floor

38. Existing Ceiling

39. Existing Stairs

40. Existing Windows

41. Existing Doors

42. Existing Mechanical

43. Existing Electrical

44. Existing Plumbing

45. Existing HVAC

46. Existing Fire

47. Existing Security

48. Existing Other

49. New Foundation

50. New Footing

51. New Wall

52. New Slab

53. New Floor

54. New Ceiling

55. New Stairs

56. New Windows

57. New Doors

58. New Mechanical

59. New Electrical

60. New Plumbing

61. New HVAC

62. New Fire

63. New Security

64. New Other

65. Existing Foundation

66. Existing Footing

67. Existing Wall

68. Existing Slab

69. Existing Floor

70. Existing Ceiling

71. Existing Stairs

72. Existing Windows

73. Existing Doors

74. Existing Mechanical

75. Existing Electrical

76. Existing Plumbing

77. Existing HVAC

78. Existing Fire

79. Existing Security

80. Existing Other

81. New Foundation

82. New Footing

83. New Wall

84. New Slab

85. New Floor

86. New Ceiling

87. New Stairs

88. New Windows

89. New Doors

90. New Mechanical

91. New Electrical

92. New Plumbing

93. New HVAC

94. New Fire

95. New Security

96. New Other

97. Existing Foundation

98. Existing Footing

99. Existing Wall

100. Existing Slab

101. Existing Floor

102. Existing Ceiling

103. Existing Stairs

104. Existing Windows

105. Existing Doors

106. Existing Mechanical

107. Existing Electrical

108. Existing Plumbing

109. Existing HVAC

110. Existing Fire

111. Existing Security

112. Existing Other

113. New Foundation

114. New Footing

115. New Wall

116. New Slab

117. New Floor

118. New Ceiling

119. New Stairs

120. New Windows

121. New Doors

122. New Mechanical

123. New Electrical

124. New Plumbing

125. New HVAC

126. New Fire

127. New Security

128. New Other

129. Existing Foundation

130. Existing Footing

131. Existing Wall

132. Existing Slab

133. Existing Floor

134. Existing Ceiling

135. Existing Stairs

136. Existing Windows

137. Existing Doors

138. Existing Mechanical

139. Existing Electrical

140. Existing Plumbing

141. Existing HVAC

142. Existing Fire

143. Existing Security

144. Existing Other

145. New Foundation

146. New Footing

147. New Wall

148. New Slab

149. New Floor

150. New Ceiling

151. New Stairs

152. New Windows

153. New Doors

154. New Mechanical

155. New Electrical

156. New Plumbing

157. New HVAC

158. New Fire

159. New Security

160. New Other

161. Existing Foundation

162. Existing Footing

163. Existing Wall

164. Existing Slab

165. Existing Floor

166. Existing Ceiling

167. Existing Stairs

168. Existing Windows

169. Existing Doors

170. Existing Mechanical

171. Existing Electrical

172. Existing Plumbing

173. Existing HVAC

174. Existing Fire

175. Existing Security

176. Existing Other

177. New Foundation

178. New Footing

179. New Wall

180. New Slab

181. New Floor

182. New Ceiling

183. New Stairs

184. New Windows

185. New Doors

186. New Mechanical

187. New Electrical

188. New Plumbing

189. New HVAC

190. New Fire

191. New Security

192. New Other

193. Existing Foundation

194. Existing Footing

195. Existing Wall

196. Existing Slab

197. Existing Floor

198. Existing Ceiling

199. Existing Stairs

200. Existing Windows

201. Existing Doors

202. Existing Mechanical

203. Existing Electrical

204. Existing Plumbing

205. Existing HVAC

206. Existing Fire

207. Existing Security

208. Existing Other

209. New Foundation

210. New Footing

211. New Wall

212. New Slab

213. New Floor

214. New Ceiling

215. New Stairs

216. New Windows

217. New Doors

218. New Mechanical

219. New Electrical

220. New Plumbing

221. New HVAC

222. New Fire

223. New Security

224. New Other

225. Existing Foundation

226. Existing Footing

227. Existing Wall

228. Existing Slab

229. Existing Floor

230. Existing Ceiling

231. Existing Stairs

232. Existing Windows

233. Existing Doors

234. Existing Mechanical

235. Existing Electrical

236. Existing Plumbing

237. Existing HVAC

238. Existing Fire

239. Existing Security

240. Existing Other

241. New Foundation

242. New Footing

243. New Wall

244. New Slab

245. New Floor

246. New Ceiling

247. New Stairs

248. New Windows

249. New Doors

250. New Mechanical

251. New Electrical

252. New Plumbing

253. New HVAC

254. New Fire

255. New Security

256. New Other

257. Existing Foundation

258. Existing Footing

259. Existing Wall

260. Existing Slab

261. Existing Floor

262. Existing Ceiling

263. Existing Stairs

264. Existing Windows

265. Existing Doors

266. Existing Mechanical

267. Existing Electrical

268. Existing Plumbing

269. Existing HVAC

270. Existing Fire

271. Existing Security

272. Existing Other

273. New Foundation

274. New Footing

275. New Wall

276. New Slab

277. New Floor

278. New Ceiling

279. New Stairs

280. New Windows

281. New Doors

282. New Mechanical

283. New Electrical

284. New Plumbing

285. New HVAC

286. New Fire

287. New Security

288. New Other

289. Existing Foundation

290. Existing Footing

291. Existing Wall

292. Existing Slab

293. Existing Floor

294. Existing Ceiling

295. Existing Stairs

296. Existing Windows

297. Existing Doors

298. Existing Mechanical

299. Existing Electrical

300. Existing Plumbing

301. Existing HVAC

302. Existing Fire

303. Existing Security

304. Existing Other

305. New Foundation

306. New Footing

307. New Wall

308. New Slab

309. New Floor

310. New Ceiling

311. New Stairs

312. New Windows

313. New Doors

314. New Mechanical

315. New Electrical

316. New Plumbing

317. New HVAC

318. New Fire

319. New Security

320. New Other

321. Existing Foundation

322. Existing Footing

323. Existing Wall

324. Existing Slab

325. Existing Floor

326. Existing Ceiling

327. Existing Stairs

328. Existing Windows

329. Existing Doors

330. Existing Mechanical

331. Existing Electrical

332. Existing Plumbing

333. Existing HVAC

334. Existing Fire

335. Existing Security

336. Existing Other

337. New Foundation

338. New Footing

339. New Wall

340. New Slab

341. New Floor

342. New Ceiling

343. New Stairs

344. New Windows

345. New Doors

346. New Mechanical

347. New Electrical

348. New Plumbing

349. New HVAC

350. New Fire

351. New Security

352. New Other

353. Existing Foundation

354. Existing Footing

355. Existing Wall

356. Existing Slab

357. Existing Floor

358. Existing Ceiling

359. Existing Stairs

360. Existing Windows

361. Existing Doors

362. Existing Mechanical

363. Existing Electrical

364. Existing Plumbing

365. Existing HVAC

366. Existing Fire



367. Existing Security</

[illegible]


Drawing Revisions		
Rev No.	Date	Details
B		
A		
Original	See below	Original factory drilled and



		
Unit 4 South Broomfield North Lane New Mill Estate Newcastle	0440804371 003 0440804371 003 www.nbsgroup.co.uk www.fsc.org.uk www.kcs.co.uk	
Client	Custom House (Graveland) Ltd	
Project	Custom House, The Terrace, Graveland, Kent, DA12 2BW	
Original Survey Date	January 2021	
Job Ref	2012681	
Presentation Suite	1:100 @ A0	
Drawing Number	2 of 5	
© Copyright NBS Group Limited This drawing and all other documents are the property of NBS Group Limited. Graveland Custom House Ltd will be supplied or purchased by NBS Group Limited.		

 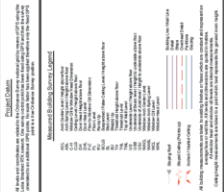

Page No. _____		Chapter _____	
Date _____	Class _____		
A.			Digital security standard and
B.			
C.			
D.			
 

Revision

1

2021-01-12

Initial Design

2

2021-01-12

Revised Design

3

2021-01-12

Final Design

4

2021-01-12

As Built

Approved for Construction

Approved for Construction

North Arrow

Scale 1:100

OmegaGeo

OmegaGeo

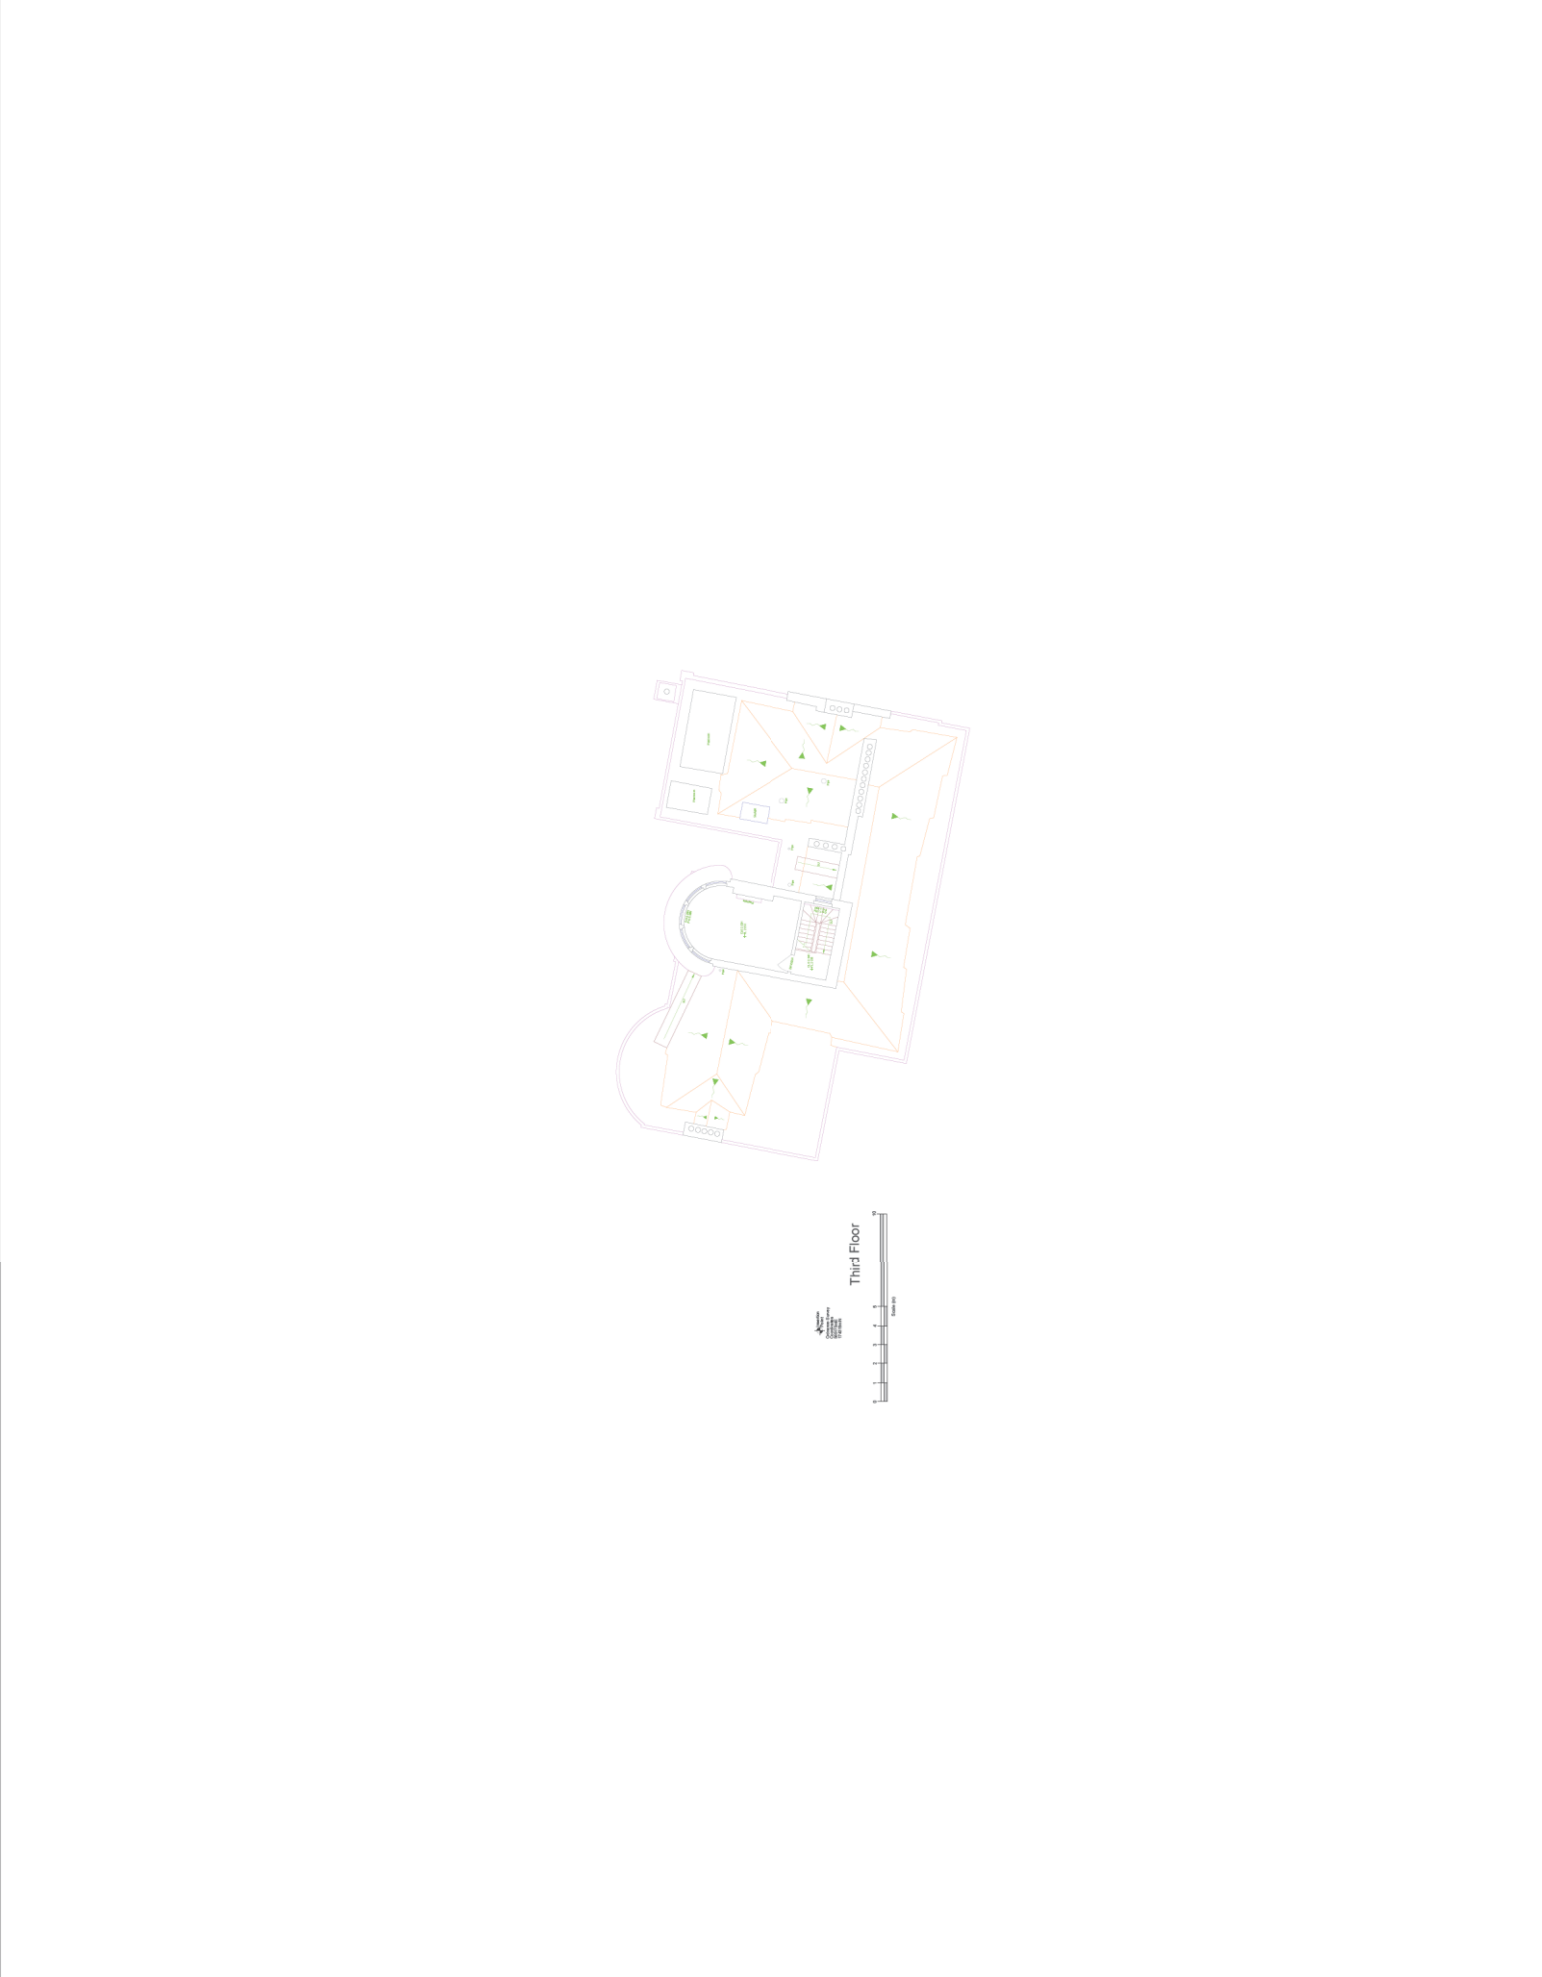



REF	DESCRIPTION	DATE	TR	QTY
	TURNER JACKSON+DAY ASSOCIATES 1000 14th St NW + architectural studio www.turnerjacksonday.com			
	Radio House Thurs Day, shift table East CT 3015 Client: E&B's			
	Miller Property Group Ltd			
	Project title: Custom House The terrace, Grovesend, DA12 2DE drawing title Bathing Site and Roof Plan			
494	scale	drawn by	checked by	
69621	1:20008A1	NS		
project no	drawing no	revision		
1735	002			

DO NOT SCALE FROM THIS DRAWING
ALL DIMENSIONS TO BE VERIFIED BY THE CONTRACTOR ON SITE

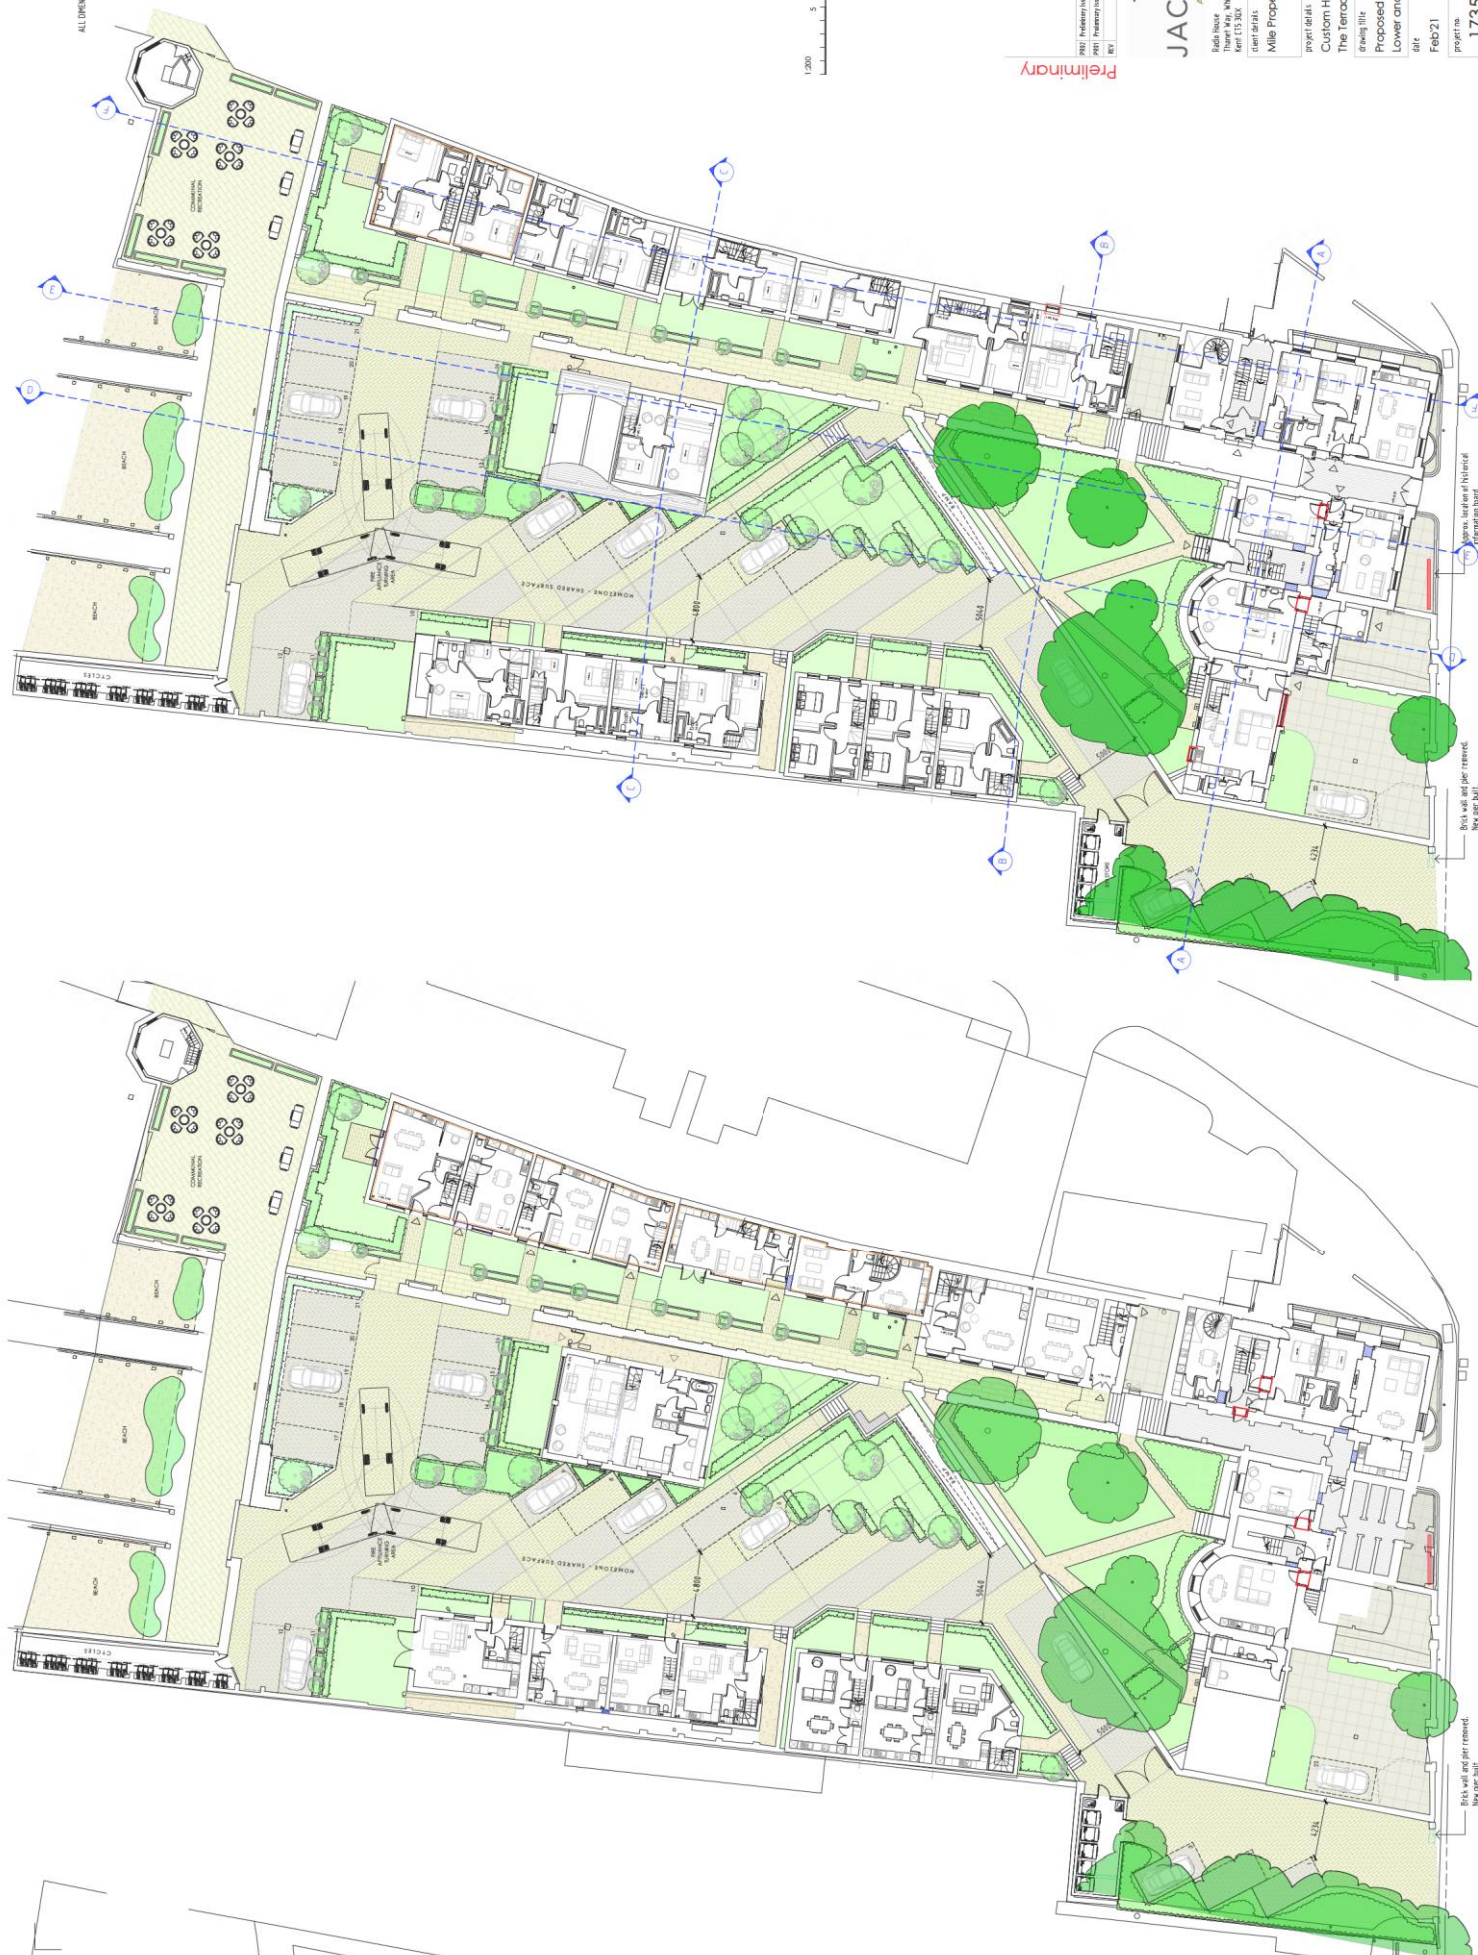

Preliminary

DATE	18/01/2021	BY	LA
DATE	18/01/2021	BY	LA
DATE	18/01/2021	BY	LA
DATE	18/01/2021	BY	LA

TURNER
JACKSON+DAY
ASSOCIATES
1, 1027 26/53
P. 00000000000000000000
www.turnerjacksonday.com

Project Name
The Terrace, Grovesend, DA12 2DE
Proposed Site
Lower and Upper Ground Plans
date
Feb 21 1:2008A1 NS
drawing no.
1735
revision
PR02

Project Name
The Terrace, Grovesend, DA12 2DE
Proposed Site
Lower and Upper Ground Plans
date
Feb 21 1:2008A1 NS
drawing no.
1735
revision
PR02

Proposed Site and Upper Ground Plan

Proposed Site and Lower Ground Plan

This architectural site plan illustrates a residential development layout. The plan features several buildings, including a large central structure and multiple smaller units. Extensive landscaping is shown with numerous trees and green spaces. A large parking area is located on the left side. The plan includes various labels and dimensions, such as '100' and '150' for building footprints, and '100' and '150' for parking spaces. The overall design emphasizes a mix of building types and greenery.

Architectural site plan for the University of Michigan Medical Center. The plan shows a large, irregularly shaped building complex with multiple wings and courtyards. Key features include a central courtyard with a large green lawn and trees, several parking lots with cars, and a large outdoor area with a gazebo and picnic tables. The plan is labeled with various areas such as 'HOSPITAL - SHARED SPACE', 'PARKING', 'GOLF COURSE', and 'BEACH'. A scale bar indicates 1:200. The plan is dated February 2011 and is labeled 'Preliminary'.



**TURNER
JACKSON+DAY
ASSOCIATES**

Radio House
Thames Way, Whitstable
Kent ME15 3UX

t: 01227 264533
e: enquiries@jda.co.uk
www.turnerjacksonday.co.uk

**TURNER
JACKSON+DAY
ASSOCIATES**

Radio House
Thames Way, Whitstable
Kent ME15 3UX

t: 01227 264533
e: enquiries@jda.co.uk
www.turnerjacksonday.co.uk

client details
Mile Property Group Ltd

project details
Custom House
The Terrace, Gravesend, DA12 2DE

Proposed Site First and Second Floor Plans

date	scale	drawn by	checked by
Feb'21	1:200	A I NS	
project no.	drawing no.	revision	

1735	022	PR02
------	-----	------


Proposed Site and Second Floor Plan

DO NOT SCALE FROM THE DRAWING
ALL DIMENSIONS TO BE OFFSET BY THE CONTRACTOR ON SITE

1:300 2 4 6 8 10m




First floor plan

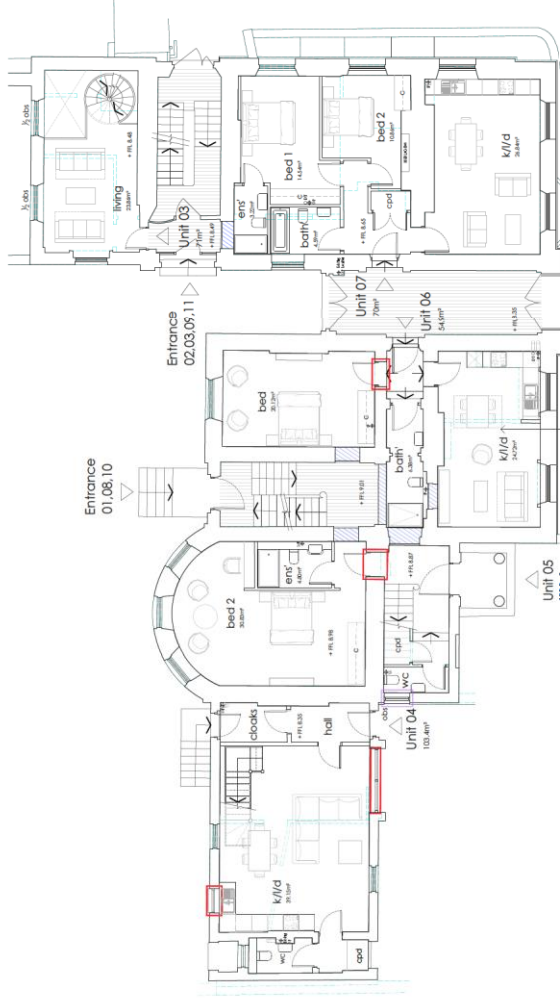


Upper ground floor plan

Levels to be investigated during strip out and to be confirmed for change in levels between spaces.

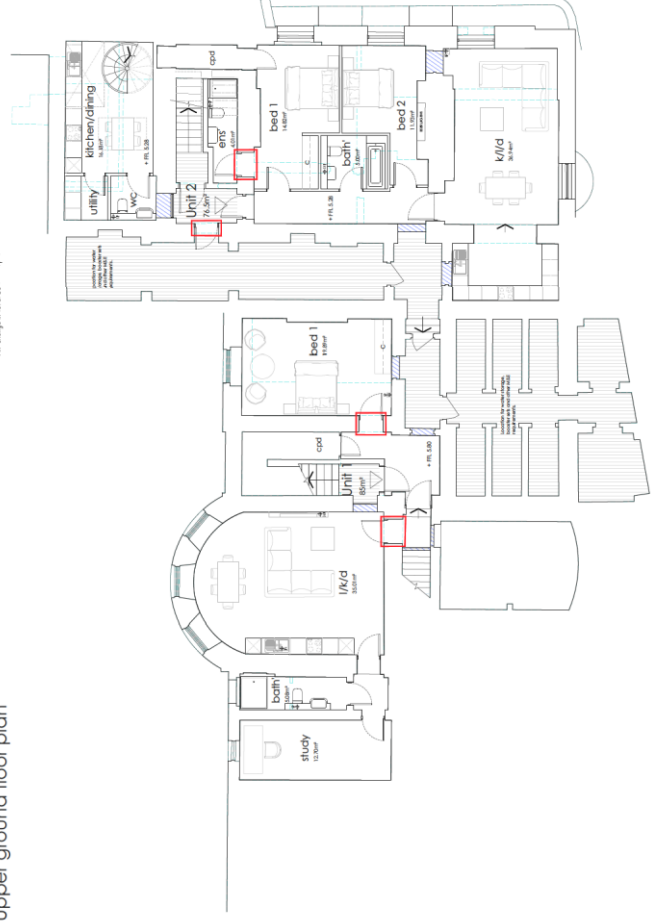

Lower ground floor plan

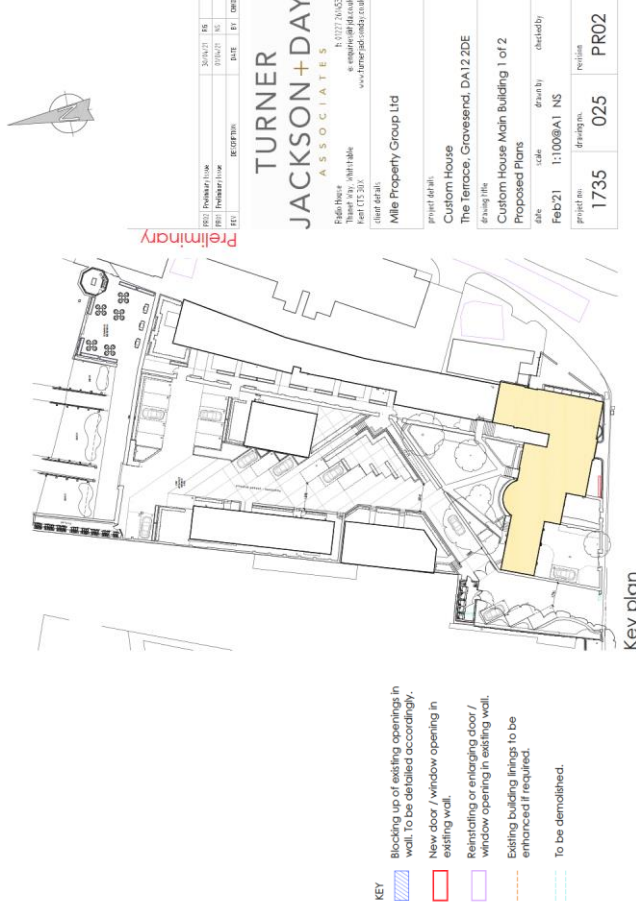

Key plan

- KEY**
- Blocking up of existing openings in wall to be detailed accordingly.
 - New door / window opening in existing wall.
 - Reinstating or enlarging door / window opening in existing wall.
 - Existing building linings to be enhanced if required.
 - To be demolished.

TURNER JACKSON+DAY ASSOCIATES

Field House
The Terrace, Gravesend, DA12 2DE
t: 01727 24653
e: enquiries@tjd.co.uk
www.turnerjacksonday.co.uk


Project no: 1735
Drawing no: 025
Revision: PR02

Project title: Custom House
The Terrace, Gravesend, DA12 2DE
Drawing title: Custom House Main Building 1 of 2
Proposed Plans
date: Feb 21
scale: 1:100
drawn by: NS
checked by: NS

DO NOT SCALE FROM THE DRAWING
ALL DIMENSIONS TO BE CHECKED BY THE CONTRACTOR ON SITE



Second floor plan

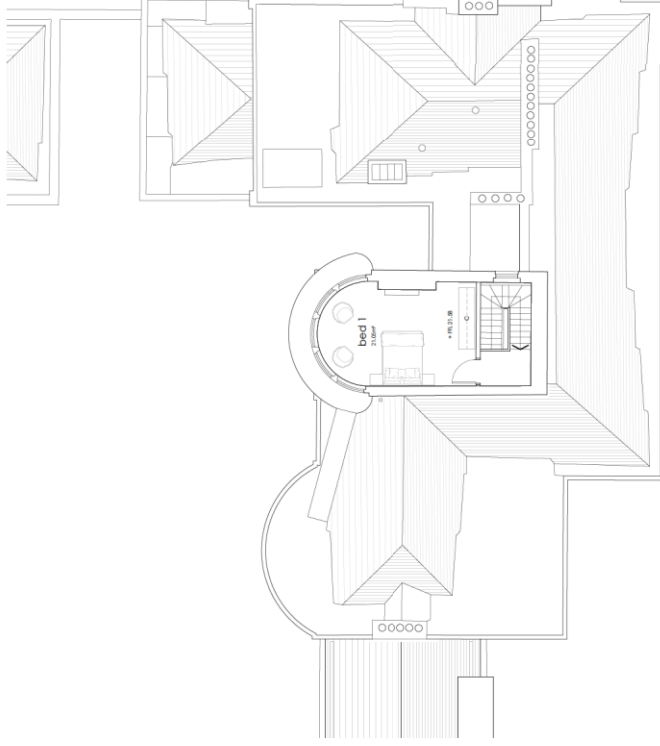

Roof plan



key plan

Preliminary

PROJECT	Preparation/Time	20/04/21	1/18
PROJECT	Preparation/Time	17/04/21	1/18
PROJECT	Preparation/Time	17/04/21	1/18
PROJECT	Preparation/Time	17/04/21	1/18

**TURNER
JACKSON+DAY**
ASSOCIATES

Edith House
The Old Rectory, Whitefriars
Leamington Spa, CV32 3JL
t: 01927 246553
e: enquiries@turnerjacksonday.co.uk
www.turnerjacksonday.co.uk

Client details

Mile Property Group Ltd

Project details

Custom House

The Terrace, Gravesend, DA12 2DE

Drawings title

Custom House Main Building 2 of 2

Proposed Plans

date: 17/04/21 drawn by: 1/18 checked by: 1/18

Project no: 17355 drawings: 026 revision: PR02


- KEY**
- Blocking up of existing openings in wall. To be detailed accordingly.
 - New door / window opening in existing wall.
 - Reinstating or enlarging door / window opening in existing wall.
 - Existing building linings to be enhanced if required.
 - To be demolished.

DO NOT SCALE FROM THIS DRAWING
ALL DIMENSIONS TO BE CHECKED BY THE CONTRACTOR ON SITE


1:1000 2 4 6 8 10m




- KEY**
- Blocking up of existing openings in wall. To be detailed accordingly.
 - New door / window opening in existing wall.
 - Reinstalling or enlarging door / window opening in existing wall.
 - Existing building fittings to be enhanced if required.
 - To be demolished.

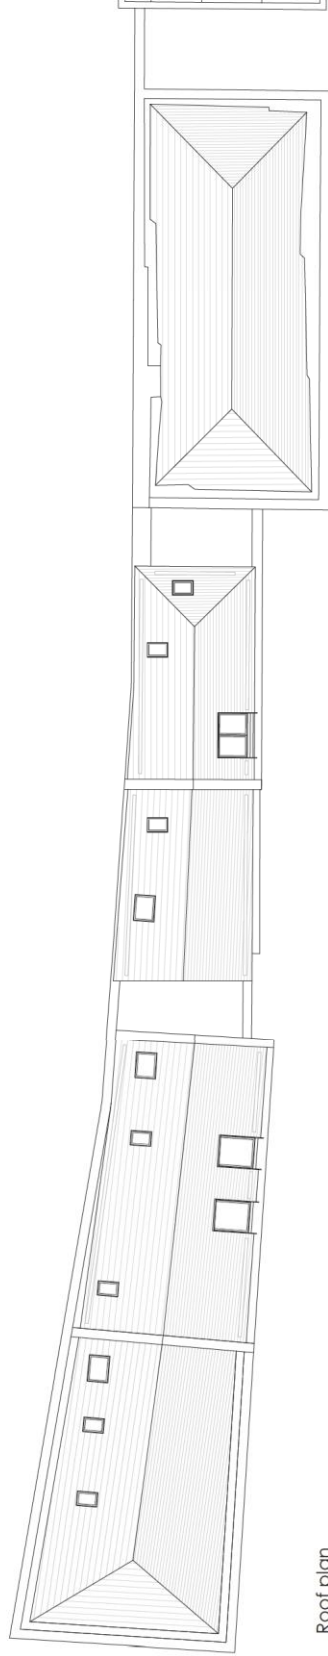

Roof plan

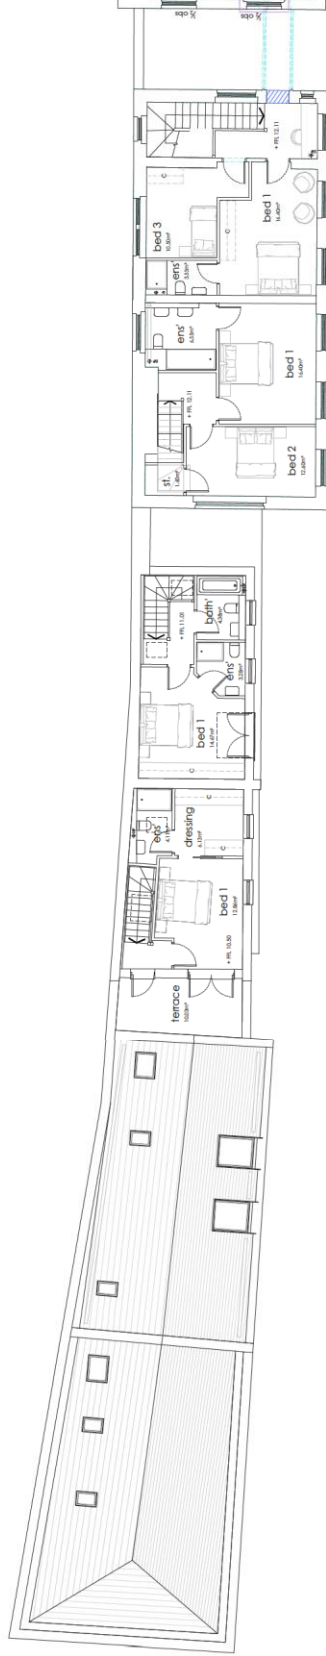


First floor plan

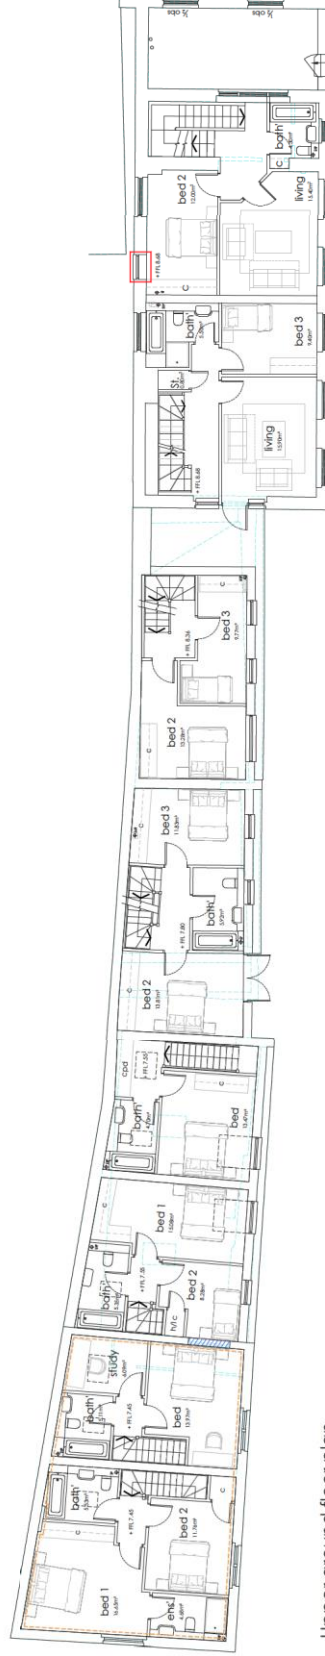

Upper ground floor plan



Lower ground floor plan

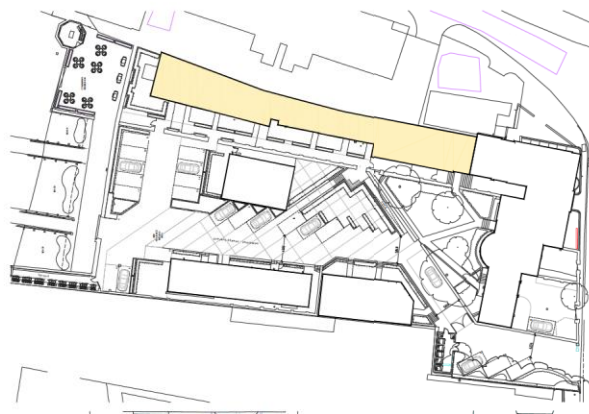

Key plan

Preliminary

REV	DATE	BY	CHKD
01	15/03/2024	MS	MS
02	15/03/2024	MS	MS
TURNER
JACKSON+DAY
ASSOCIATES

Registered
Professional
Architect
No. 10227 26453
www.turner-jackson-day.co.uk

Project name
Mile Property Group Ltd
Project address
The Terrace, Gravesend, DA12 2DE
Drawing title
Proposed Plans


Project details
Client details
Mile Property Group Ltd
Project address
The Terrace, Gravesend, DA12 2DE
Drawing title
Proposed Plans

Project details
Client details
Mile Property Group Ltd
Project address
The Terrace, Gravesend, DA12 2DE
Drawing title
Proposed Plans

Project details
Client details
Mile Property Group Ltd
Project address
The Terrace, Gravesend, DA12 2DE
Drawing title
Proposed Plans

Project details
Client details
Mile Property Group Ltd
Project address
The Terrace, Gravesend, DA12 2DE
Drawing title
Proposed Plans

Project details
Client details
Mile Property Group Ltd
Project address
The Terrace, Gravesend, DA12 2DE
Drawing title
Proposed Plans

 

Blocking up of existing openings in wall, to be detailed accordingly.

New door / window opening in existing wall.

Reinstalling door / window opening in existing wall.

Existing building linings to be enhanced if required.

To be demolished.

Preliminary







ASSOCIATES
t: 01227 261453
e: enquiries@plaza.co.uk
www.turner-jacksimley.co.uk



Leach, Australia

wing title

date	scale	drawn by	checked by
Feb 21	1:100 @ 1" = 10'	AD	

project no.	drawing no.	revision
1735	030	PR02

      

  

	Blocking up of existing openings in wall. To be detailed accordingly.
	New door / window opening in existing wall.
	Reinstalling door / window opening in existing wall.
	Existing building linings to be enhanced if required.
	To be demolished.



Preliminary


ASOCIATES
t: 01227 261453
e: enquiries@jda.co.uk
www.hunteradsonday.co.uk

see back details


drawing title
Units 21, 22, 23 & 24

project no.	drawing no.	revision
1735	031	PR02A

  


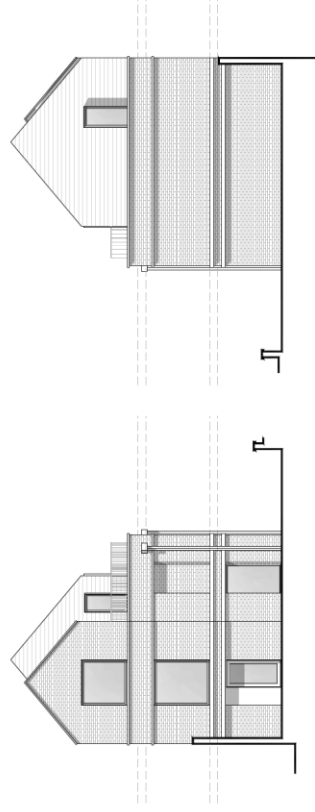


Right flank elevation

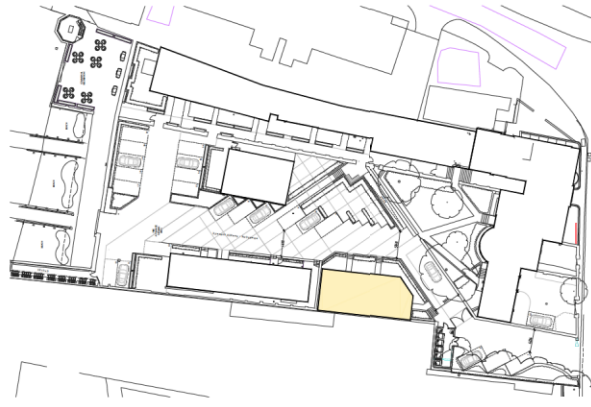

Key plan

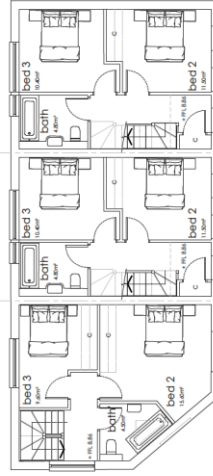

Preliminary

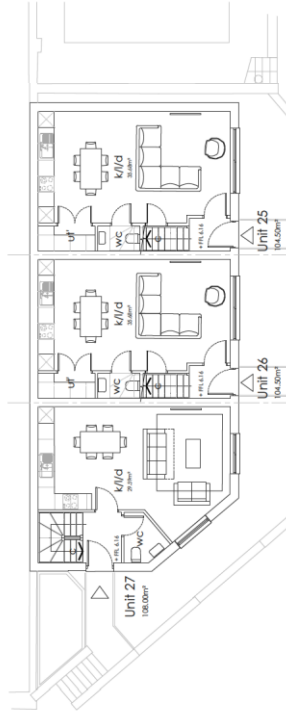

Ground floor plan

client details
Mile Property Group Ltd

project details

Custom House
The Terrace, Gravesend, DA12 2DE

drawing title

New Build Proposal


Mar21 1:100@A1 AR

1735	032	PR
------	-----	----



Proposed Landscaping Plan

Planting

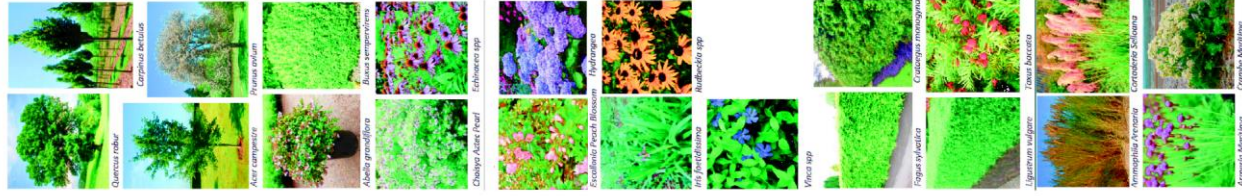

Legend
Soft Landscaping


- | Planting Strategy | Planting Method | Planting Location | Planting Species |
|---|---|---|---|
| Existing trees to be retained. | Existing trees to be retained. | Existing trees to be retained. | Existing trees to be retained. |
| Proposed trees. | Proposed trees. | Proposed trees. | Proposed trees. |
| Broad Canopy | Broad Canopy | Broad Canopy | Broad Canopy |
| Common Oak - <i>Quercus robur</i>
Hornbeam - <i>Carpinus betulus</i> | Common Oak - <i>Quercus robur</i>
Hornbeam - <i>Carpinus betulus</i> | Common Oak - <i>Quercus robur</i>
Hornbeam - <i>Carpinus betulus</i> | Common Oak - <i>Quercus robur</i>
Hornbeam - <i>Carpinus betulus</i> |
| Medium Canopy | Medium Canopy | Medium Canopy | Medium Canopy |
| Field Maple - <i>Acer campestre</i>
Cherry - <i>Prunus avium</i> | Field Maple - <i>Acer campestre</i>
Cherry - <i>Prunus avium</i> | Field Maple - <i>Acer campestre</i>
Cherry - <i>Prunus avium</i> | Field Maple - <i>Acer campestre</i>
Cherry - <i>Prunus avium</i> |
| Proposed Mixed Low Shrub and Tree Planting (to consist of wildlife attracting species and ornamental structures) | Proposed Mixed Low Shrub and Tree Planting (to consist of wildlife attracting species and ornamental structures) | Proposed Mixed Low Shrub and Tree Planting (to consist of wildlife attracting species and ornamental structures) | Proposed Mixed Low Shrub and Tree Planting (to consist of wildlife attracting species and ornamental structures) |
| Abutilon grandiflorus
Buxus sempervirens
Corylus avellana
Echinacea purpurea
Eucalyptus globulus
Escallonia pinnatifida
Hydrangea macrophylla
Rosa rugosa
Rudbeckia hirta
Viburnum | Abutilon grandiflorus
Buxus sempervirens
Corylus avellana
Echinacea purpurea
Eucalyptus globulus
Escallonia pinnatifida
Hydrangea macrophylla
Rosa rugosa
Rudbeckia hirta
Viburnum |
| Proposed Native Clipped Hedge Planting (Single species hedgerows) | Proposed Native Clipped Hedge Planting (Single species hedgerows) | Proposed Native Clipped Hedge Planting (Single species hedgerows) | Proposed Native Clipped Hedge Planting (Single species hedgerows) |
| Beech - <i>Fagus sylvatica</i>
Hornbeam - <i>Carpinus betulus</i>
Hawthorn - <i>Crataegus monogyna</i>
Holly - <i>Ilex aquifolium</i>
Yew - <i>Taxus baccata</i> | Beech - <i>Fagus sylvatica</i>
Hornbeam - <i>Carpinus betulus</i>
Hawthorn - <i>Crataegus monogyna</i>
Holly - <i>Ilex aquifolium</i>
Yew - <i>Taxus baccata</i> |
| Proposed Native Coastal Plants | Proposed Native Coastal Plants | Proposed Native Coastal Plants | Proposed Native Coastal Plants |
| Maritime Grass - <i>Ammophila arenaria</i>
Sea Thrift - <i>Armeria maritima</i>
Sea Thrift - <i>Armeria maritima</i>
Sea Kale - <i>Crambe maritima</i> | Maritime Grass - <i>Ammophila arenaria</i>
Sea Thrift - <i>Armeria maritima</i>
Sea Thrift - <i>Armeria maritima</i>
Sea Kale - <i>Crambe maritima</i> | Maritime Grass - <i>Ammophila arenaria</i>
Sea Thrift - <i>Armeria maritima</i>
Sea Thrift - <i>Armeria maritima</i>
Sea Kale - <i>Crambe maritima</i> | Maritime Grass - <i>Ammophila arenaria</i>
Sea Thrift - <i>Armeria maritima</i>
Sea Thrift - <i>Armeria maritima</i>
Sea Kale - <i>Crambe maritima</i> |
| New and existing low level decorative shrub planting. | New and existing low level decorative shrub planting. | New and existing low level decorative shrub planting. | New and existing low level decorative shrub planting. |
| Seeded or cultivated turf. | Seeded or cultivated turf. | Seeded or cultivated turf. | Seeded or cultivated turf. |

Legend
Boundary Treatments

- | | | | | | | | | | | | | | | | |
|---|---|---|--------------------------------------|---|------------------------|---|------------------------------|---|---|---|-----------------------------|---|--|---|---|
|  | Pillars
600mm tall. Lengths vary.
Corten steel. |  | Existing iron railing to be retained |  | Existing masonry wall. |  | Existing flood defence wall. |  | Existing retaining wall to be lowered to road level and new iron railing installed. |  | Proposed metal access gate. |  | Proposed iron low level railing and gates. |  | Proposed iron low level railing to replace existing brick wall. |
|---|---|---|--------------------------------------|---|------------------------|---|------------------------------|---|---|---|-----------------------------|---|--|---|---|

Legend
Hard Landscaping

- | | | | |
|---|---|---|---|
|  | Small unit black paving - Specification TBC.
Colour : Grey
Approx size: 200mm x 100mm x 60mm |  | Small unit black paving - Specification TBC.
Colour : Grey
Approx size: 200mm x 100mm x 60mm |
|  | Small unit black paving - Specification TBC.
Colour : Buff
Approx size: 200mm x 100mm x 60mm |  | Small unit black paving - Specification TBC.
Colour : Buff
Approx size: 200mm x 100mm x 60mm |
|  | Large unit black paving - Specification TBC.
Colour : Buff
Approx size: 1200mm x 600mm x 20mm |  | Large unit black paving - Specification TBC.
Colour : Buff
Approx size: 1200mm x 600mm x 20mm |
|  | Large unit black paving - Specification TBC.
Colour : Grey
Approx size: 1200mm x 600mm x 20mm |  | Large unit black paving - Specification TBC.
Colour : Grey
Approx size: 1200mm x 600mm x 20mm |
|  | Concrete. |  | Concrete. |
|  | Resin Bound Gravel |  | Resin Bound Gravel |
|  | Blank flagstones to be retained and repaired. |  | Blank flagstones to be retained and repaired. |
|  | Small unit black paving
Colour : Grey |  | Small unit black paving
Colour : Buff |
|  | Large unit black paving |  | Large unit black paving |

 

Preliminary

55611	Primerary home	20.10.11	48
EEU	18.09.2010	DATE	BY
			040

TURNER
JACKSON+DAY
ASSOCIATES

Radio House
Thamel Way, White Stable
Leam CTN 50X
t: 01227 261453
e: enquiries@jd.co.uk
www.turner-jackson.co.uk

Mile Property Group Ltd

project details

Custom House
The Terrace, Gravesend, DA12 2DE

drawing title

data	red	green	blue
1	1	1	1
2	1	1	1
Apr 21 12:09AM RG

revision	drawing no.	project no.
----------	-------------	-------------

1735	050	PRO
------	-----	-----

House

19

12

7

1

CLARENDON ROAD

18

1 to 12

13 of 14

Milton Chantry
Heritage Centre

10 m
SCALE 1:200 @ A1
0 10 m



GENERAL NOTES

1. THIS DRAWING IS TO BE MADE IN CONJUNCTION WITH ALL RELEVANT SPECIFICATIONS, CONDITIONS OF CONTRACT, AND THE PROJECT SPECIFICATION.
2. ALL WORK IS TO BE COMPLETED IN ACCORDANCE WITH THE LATEST EDITIONS OF THE BRITISH STANDARDS INSTITUTION (BSI) STANDARDS, AND THE LATEST EDITIONS OF THE BUILDING REGULATIONS.
3. ALL CHANGES MUST BE MADE TO THE DRAWING BY THE ARCHITECT'S OFFICE. ANY CHANGES MADE BY OTHERS WILL BE AT THEIR OWN RISK.
4. ALL CHANGES MUST BE MADE TO THE DRAWING BY THE ARCHITECT'S OFFICE. ANY CHANGES MADE BY OTHERS WILL BE AT THEIR OWN RISK.
5. THE CLIENT IS RESPONSIBLE FOR OBTAINING ALL NECESSARY PERMISSIONS FROM THE LOCAL AUTHORITY, AND FOR OBTAINING ALL NECESSARY PERMISSIONS FROM THE LOCAL AUTHORITY.

KEY

- 1. SURFACE WATER DRAIN
- 2. SURFACE WATER MANHOLE
- 3. FLOW CONTROL DEVICE
- 4. BIOCELLULAR STORAGE

herington
CONSULTING LIMITED

Unit 6.7 Barkers Business Park
Elham Valley Road
Canterbury
Kent CT4 6DQ
Tel: 01227 633855
www.herringtonconsulting.co.uk

London Office
Unit 1
Taper Building
London
SE1 3QB

Rev	Description	Author	Checked	Date
PI	First Issue	EC	SMB	28/04/21

CLIENT
MILE PROPERTY GROUP

PROJECT
SWMS - The Terrace, Gravesend

CHECKED BY
SMB

DWG REF
HC-2813-501

INDICATIVE DRAINAGE LAYOUT