


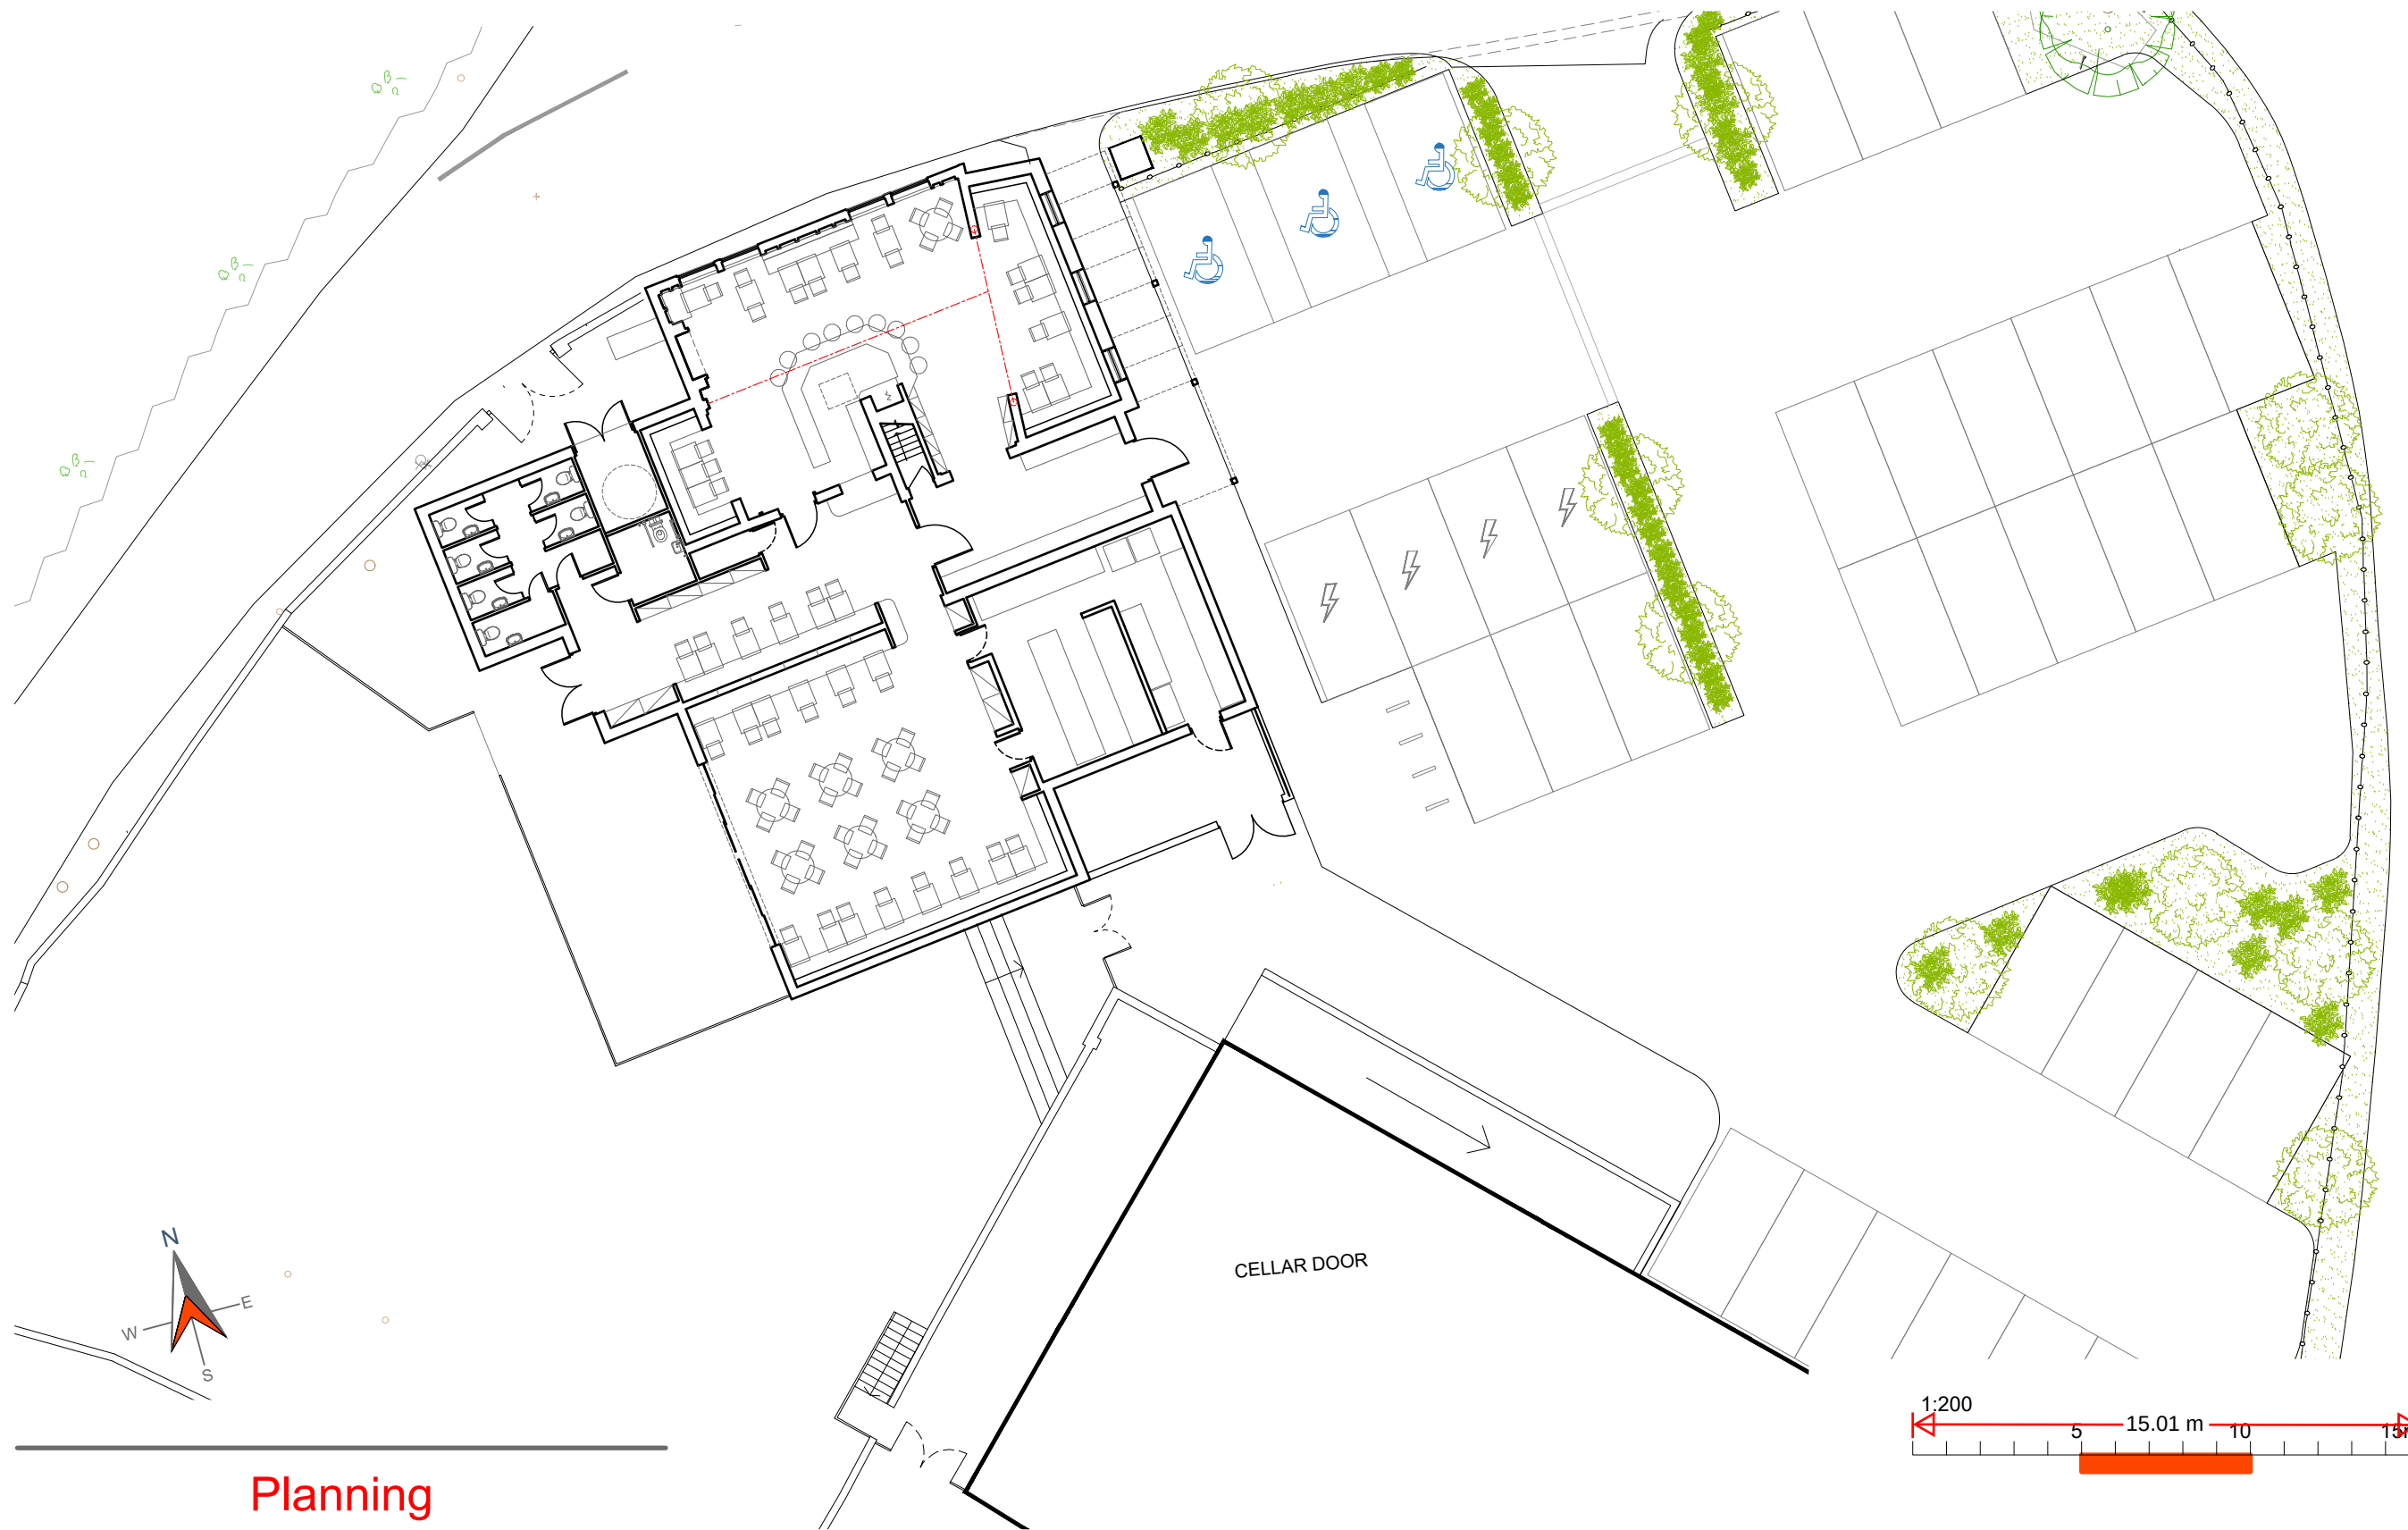

Planning

25.36.PL04

The Golden Lion Public House
Luddesdown Road, Luddesdown, DA13 0XE

Overbur Estates (Kent) Ltd.

Proposed Site Plan

REFINE
ARCHITECTURE

Address : Unit 4, Grove Dairy Farm,
Bobbing Hill, Sittingbourne, Kent, ME9 8NY
Telephone : 01795 844162
E-mail : mail@refinearchitecture.co.uk

Drawn By	Checked By	Date	Scale	Size	Revision
KS	JW	-	1:200	A3	-

Do not scale from this drawing unless for Planning Purposes.
ALL RELEVANT DIMENSIONS AND LEVELS TO BE ASCERTAINED OR CHECKED AND VERIFIED ON SITE
BEFORE SPECIFIC AREAS OF WORK ARE COMMENCED.
All errors or discrepancies must be reported to the designer or contract administrator immediately on discovery. This
drawing remains the sole copyright of REFINE ARCHITECTURE until such time as an assignable licence is granted.