




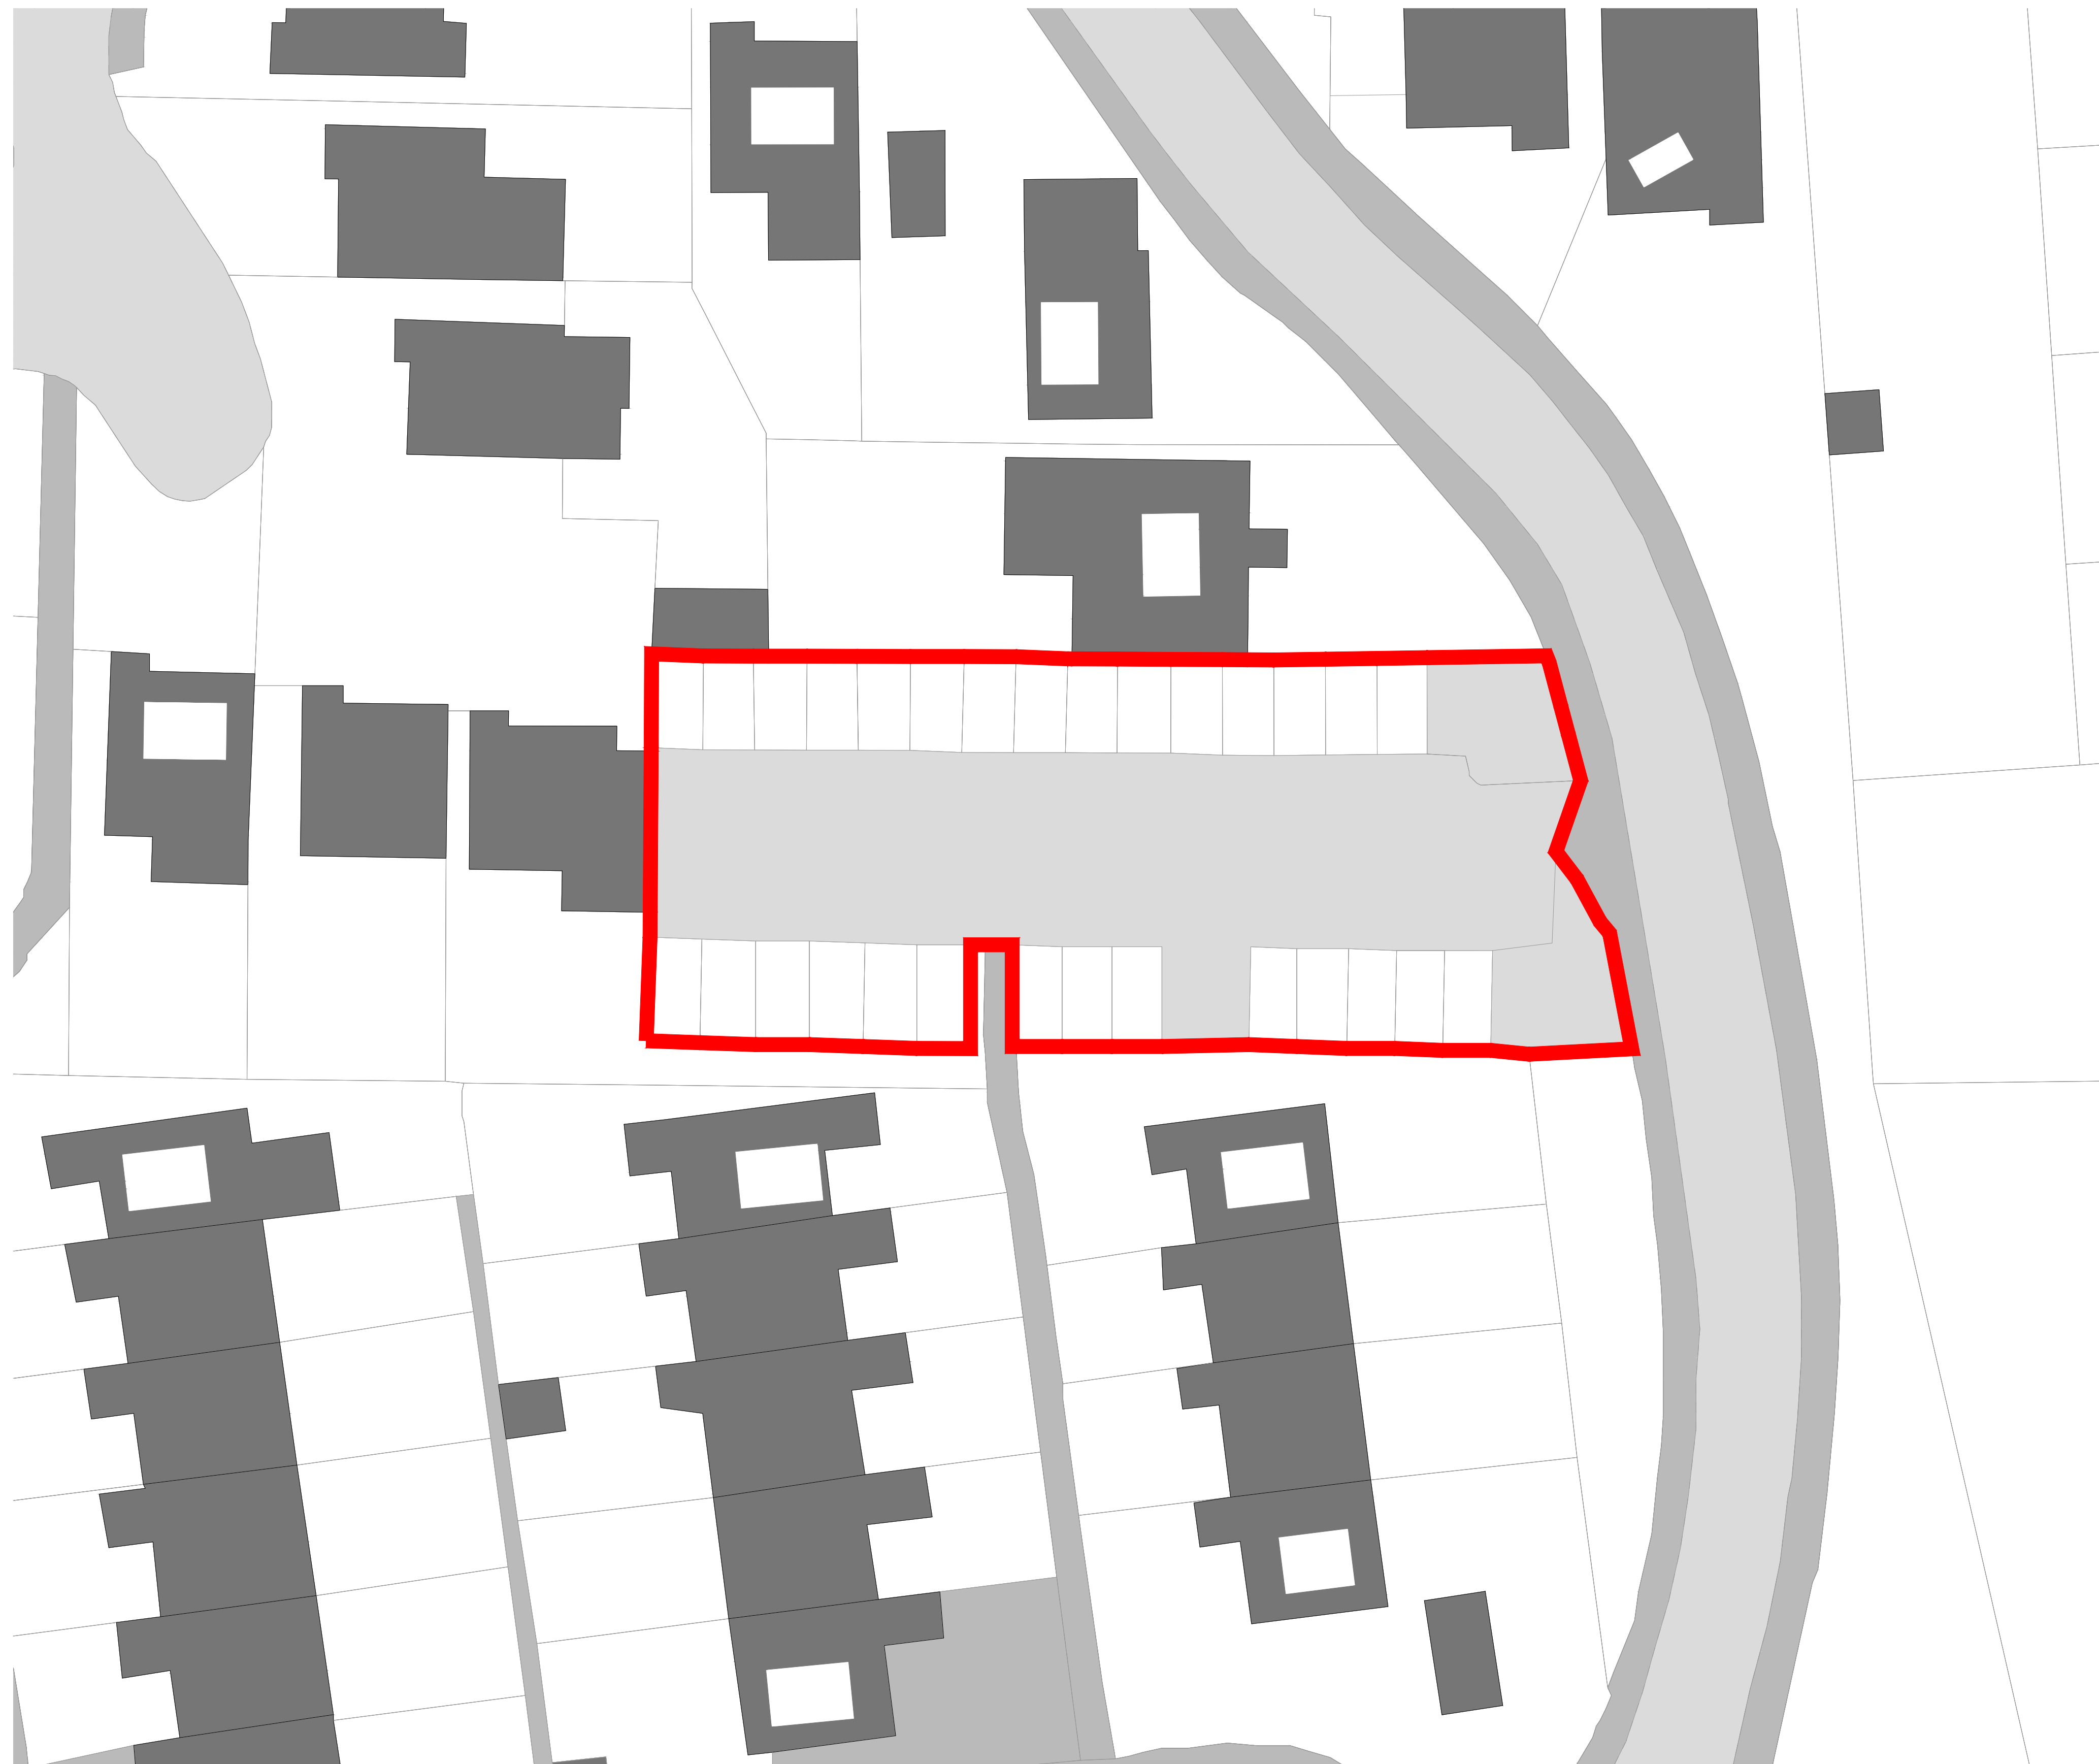


EXISTING SITE PLAN

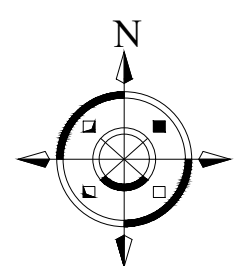

SCALE 1:200

 


LEGEND

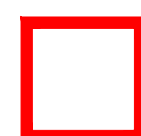

original demise



building

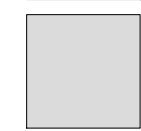

carriageway

pavement

ALL DIMENSIONS, LEVELS AND CLEARANCES TO BE CHECKED ON SITE PRIOR TO WORKS COMMENCING

THIS DRAWING SHOULD BE READ IN CONJUNCTION
WITH ALL OTHER PROJECT RELATED DRAWINGS,
SPECIFICATIONS AND DOCUMENTS AS PART OF A
SINGLE PROJECT PACKAGE.

ANY DISCREPANCY BETWEEN THIS DRAWING, OTHER DRAWINGS FORMING PART OF THIS CONTRACT, OR THE SPECIFICATION / BILLS OF QUANTITIES MUST BE CLARIFIED BEFORE COMMENCEMENT OF ANY WORK OR ORDERING OF ANY MATERIALS.

PLEASE CONSULT THE AUTHOR OR PROJECT MANAGER
SHOULD THE READER REQUIRE CLARIFICATION ON
ANY PART OF THIS DRAWING.

THE COPYRIGHT OF THE DRAWING AND DESIGN IS THE PROPERTY OF THE COMPANY. THIS INFORMATION HAS BEEN ISSUED UNDER SPECIFIC TERMS FOR THIS PROJECT AND MAY ONLY BE USED AND REPRODUCED ACCORDINGLY.

NOTES

[illegible]

J	17/12/25	GG	GG	OM	Updated to client comments
Rev	Date	By	Chk	Apr	Comment

BRINGING IDEAS TO LIFE

Frankham Projects Limited

E: enquire@frankham.com
www.frankhamprojects.com

OXFORD OFFICE
Citibase Oxford

SIDCUP OFFICE Irene House Five Arches Business Park Maldstone Road Sidcup, Kent DA14 5AE T: 020 8309 7777	OXFORD OFFICE Citibase Oxford New Barclay House 234 Botley Road Oxfordshire OX2 0HP T: 01865 322500
---	---

LONDON OFFICE	STEVENAGE OFFICE
Third Floor Baird House 15-17 St Cross Street London EC1N 8UW T: 020 7651 0790	Suite 237, Second Floor Kings Court Business Centre London Road, Stevenage Hertfordshire SG1 2NG T:020 3714 7063

Client:

Project Title:

GARAGE SITES
 PLOT 48

Drawing Title:

Existing Site Plan

Status:	
---------	--

PRELIMINARY ISSUE

Drawn By: GG	Designed By: GG	Checked By: DB	Approved By: QM
-----------------	--------------------	-------------------	--------------------

Original Issue Date	07/01/2023
---------------------	------------

Scale @ A1:
1:200

Job No/ File Ref	Originator	Zone	Level
1455_48	FCG	XX	XX

Type	Discipline	Number	Suitability	Revision
DB	B	101	XY	H