
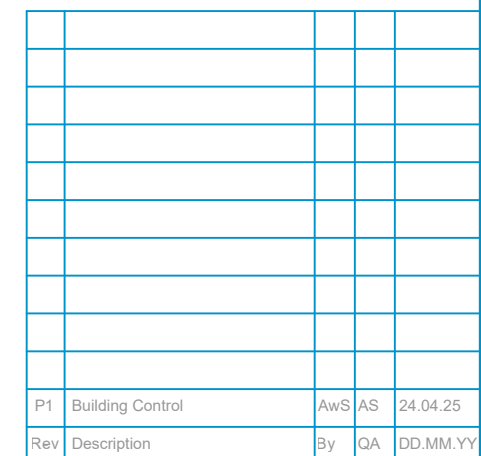


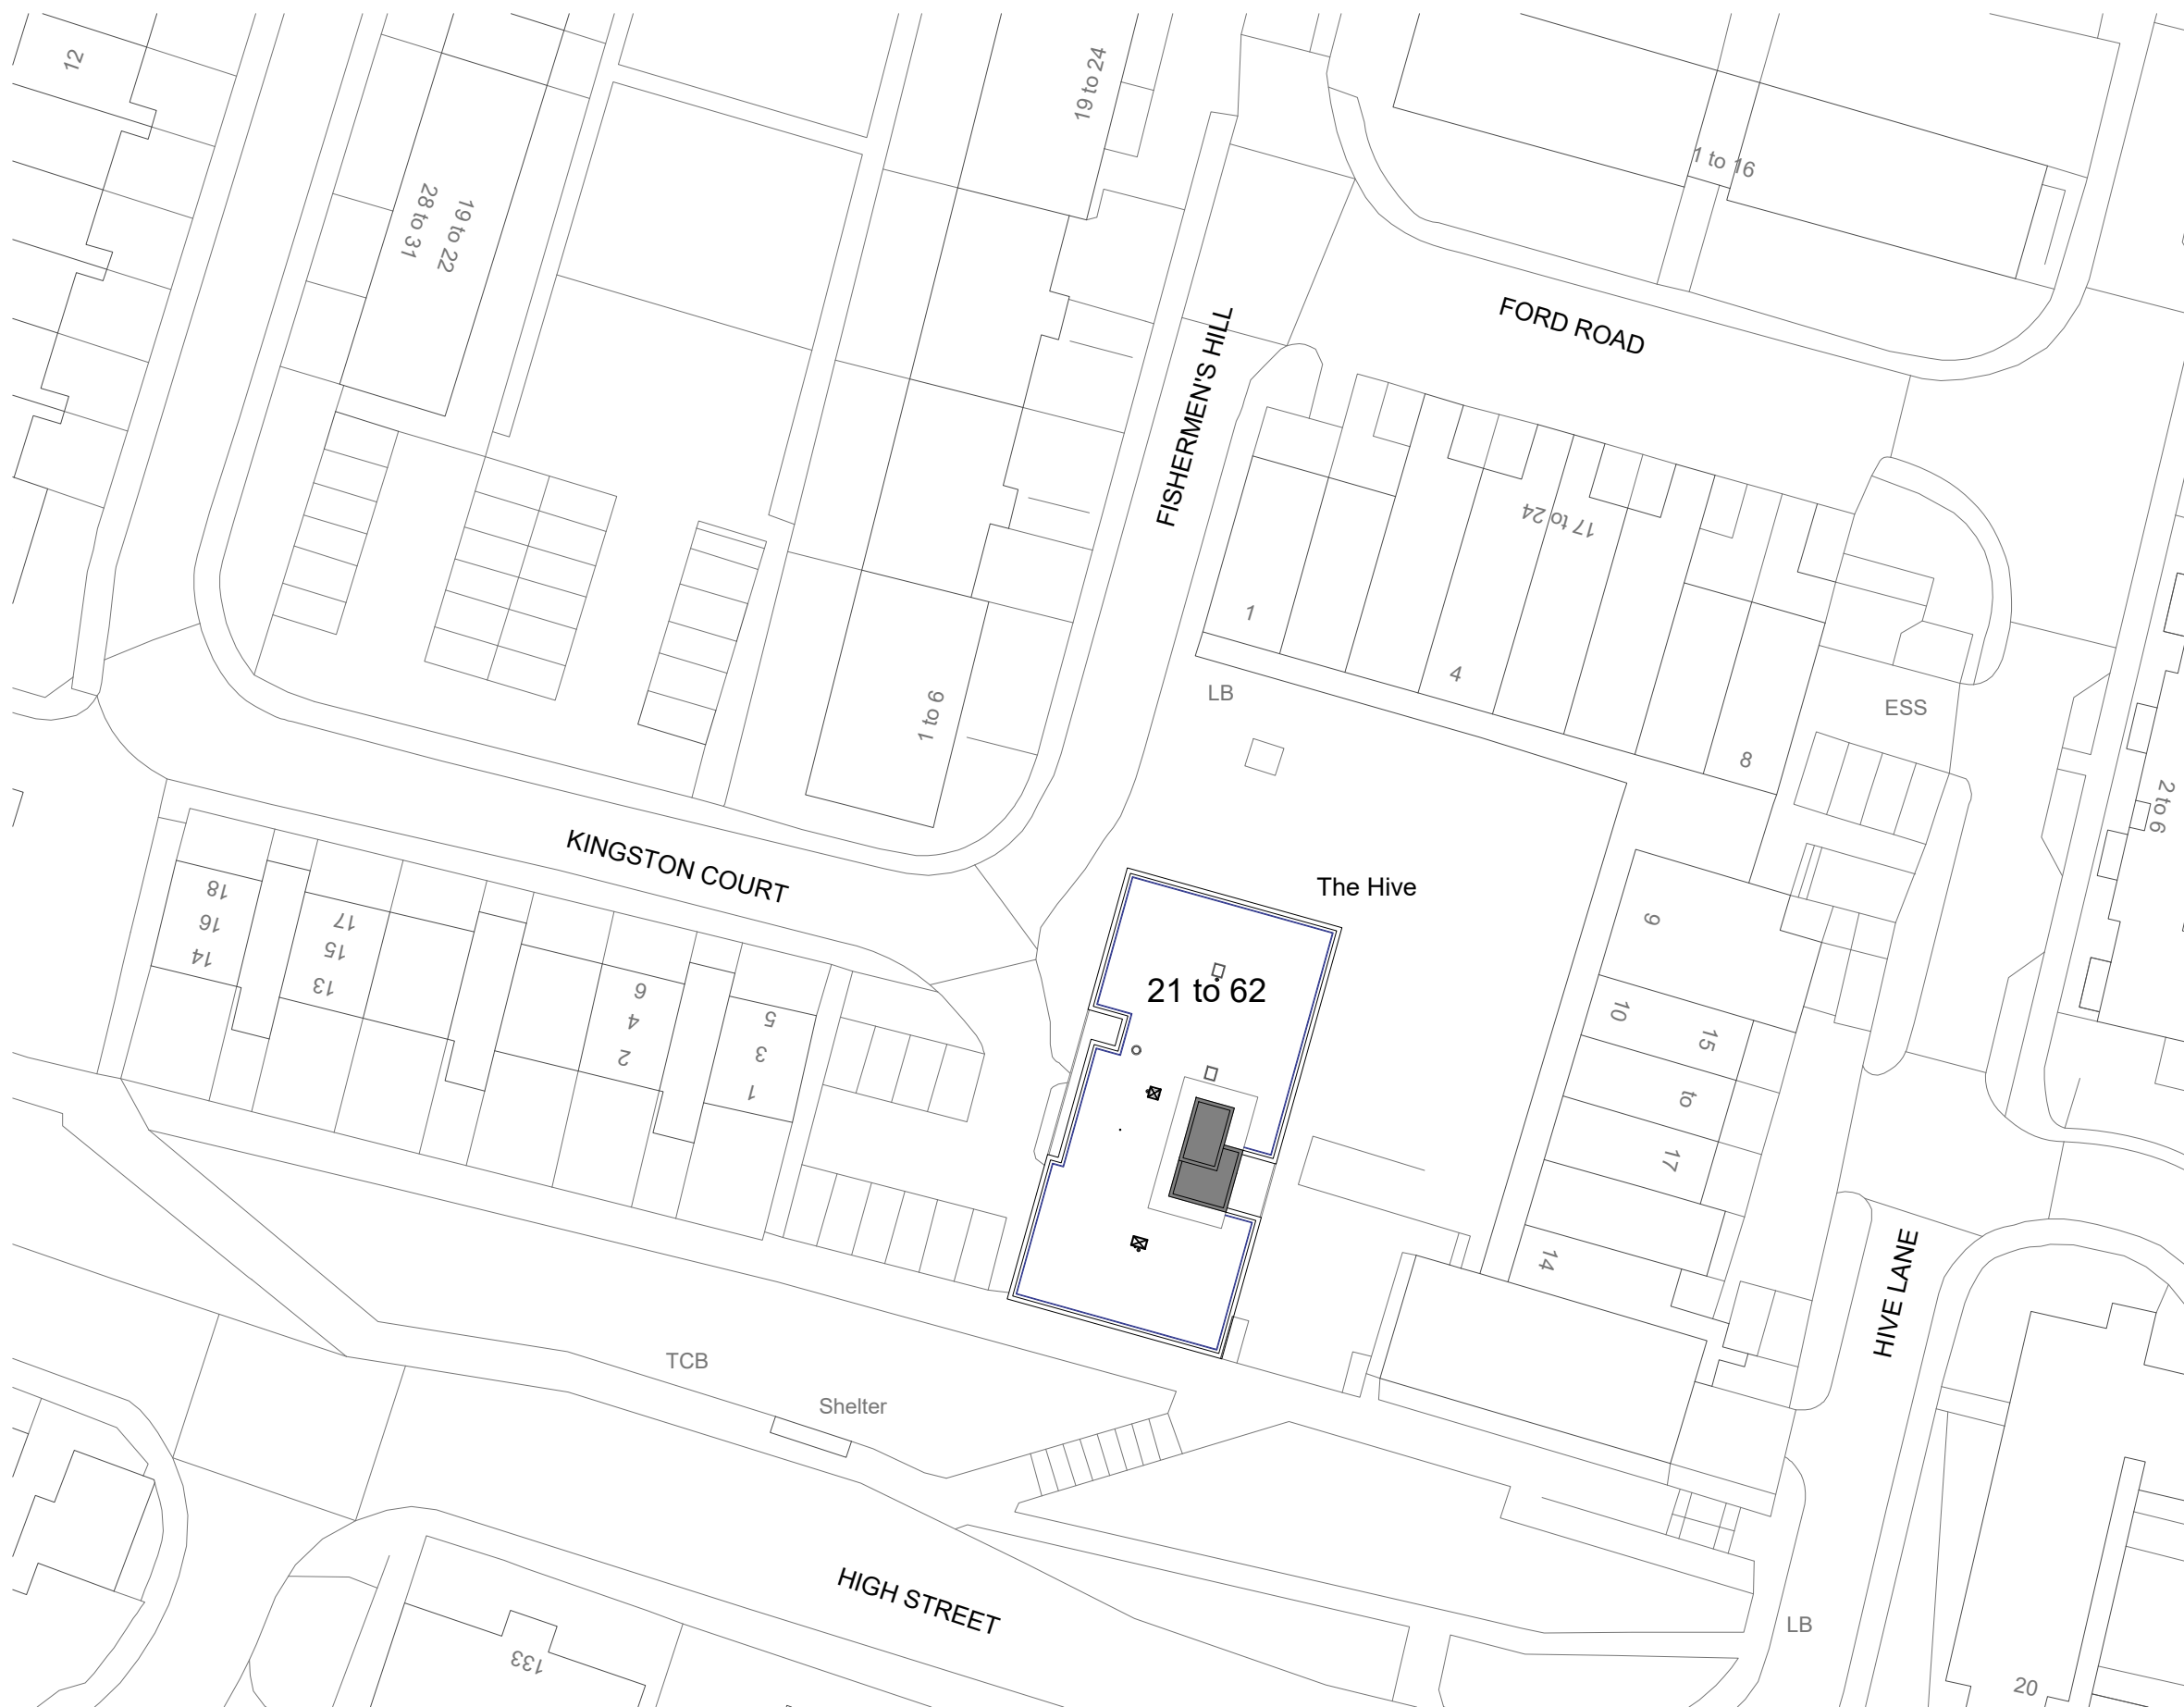

Client	Graversham
--------	------------

Project Name
The Hive

Project Location	The Hive Hive Lane Gravesend DA11 9DE
------------------	--

Sheet Name

Proposed
Site Plan

Project Status
Building Control

Drawing Nr.
11707-PR-TH-ZZ-DR-A-BC003

Scale	1:500 @ A3
-------	------------

