




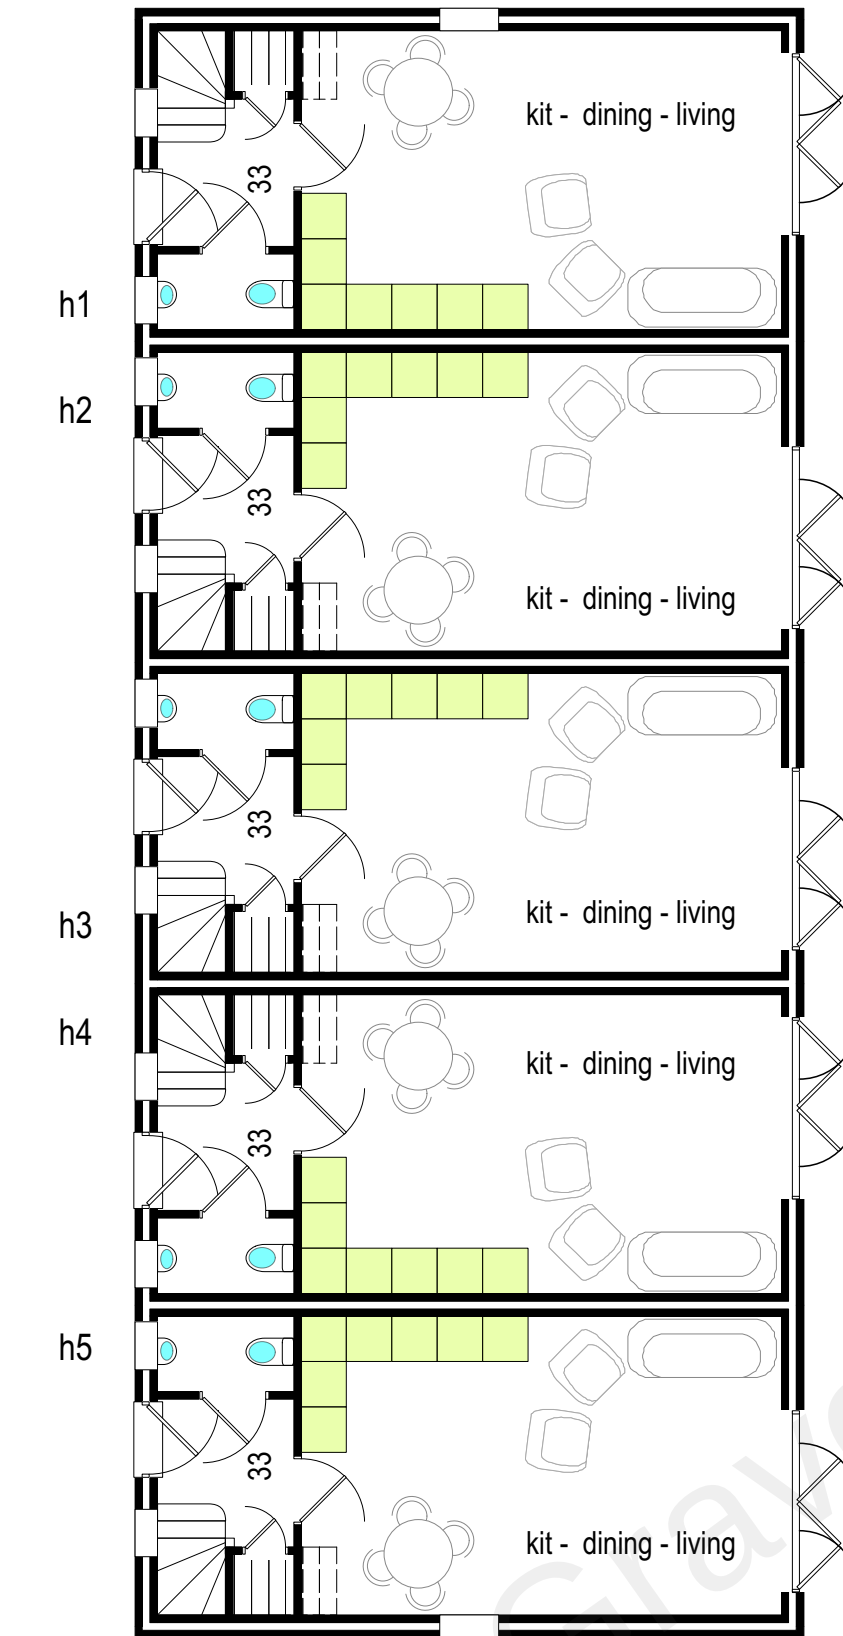

ground floor

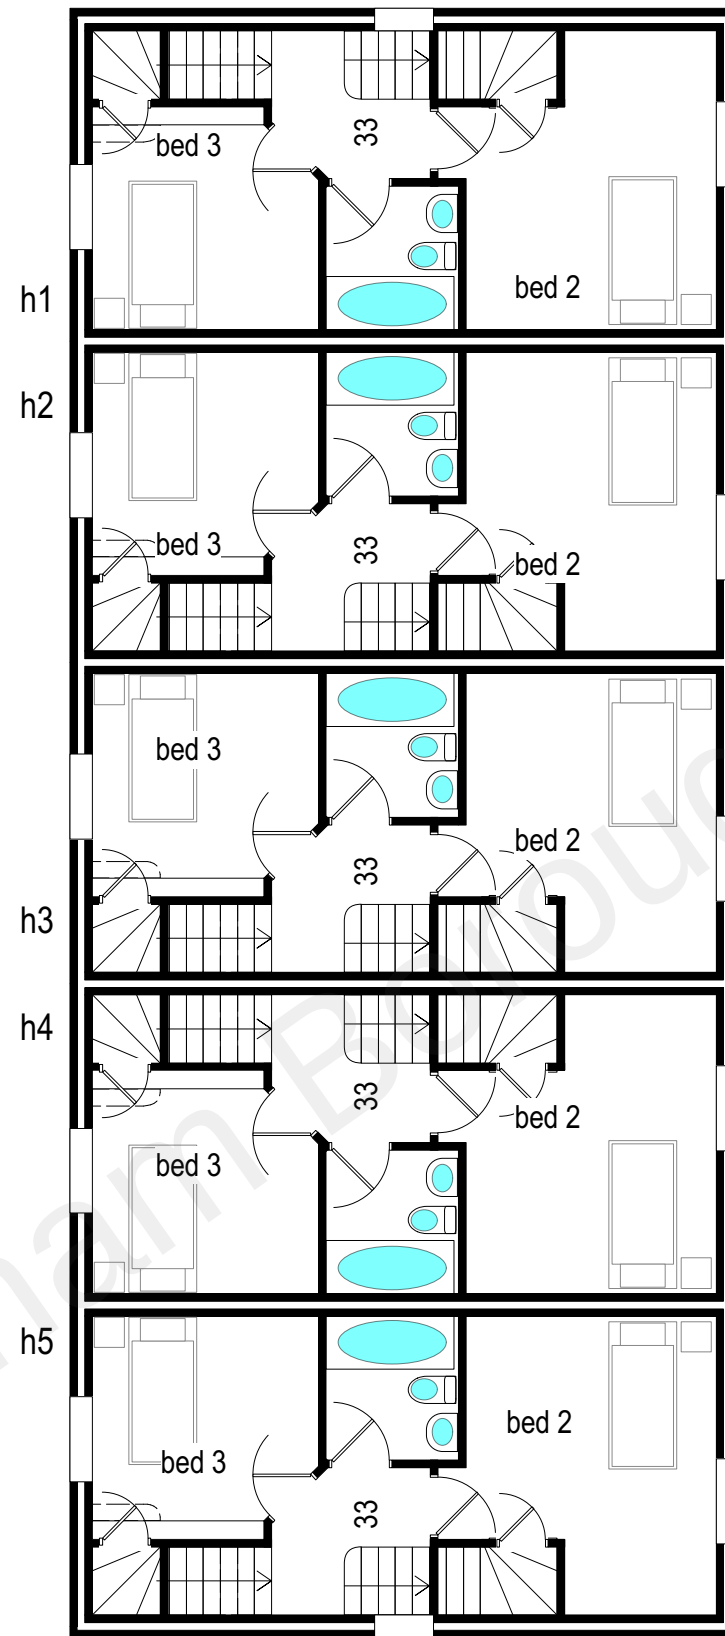

first floor

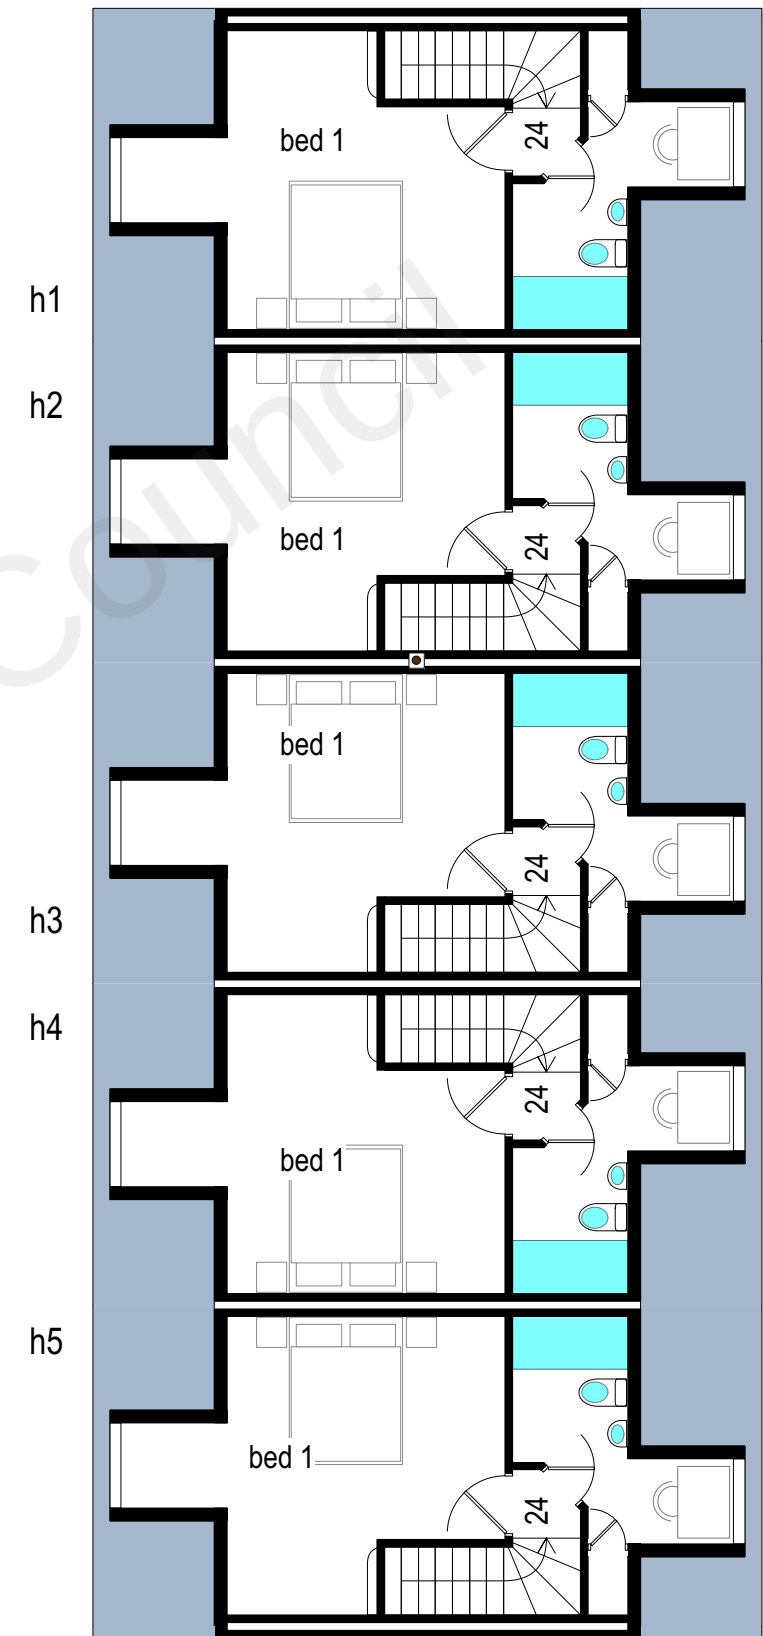

second floor

0 5
scale (m)
1-100 on A3 size reproduction

A- general/GB/31/01/22

Client:	Wakes		
job:	Milton Mount Hall Gravesend DA12 1NQ		
title:	houses proposed floor plans		
scale:	1-100 @ A3	date Nov. 2021	dwn. GB
drawing number;	21-18-105 rev.- A		