


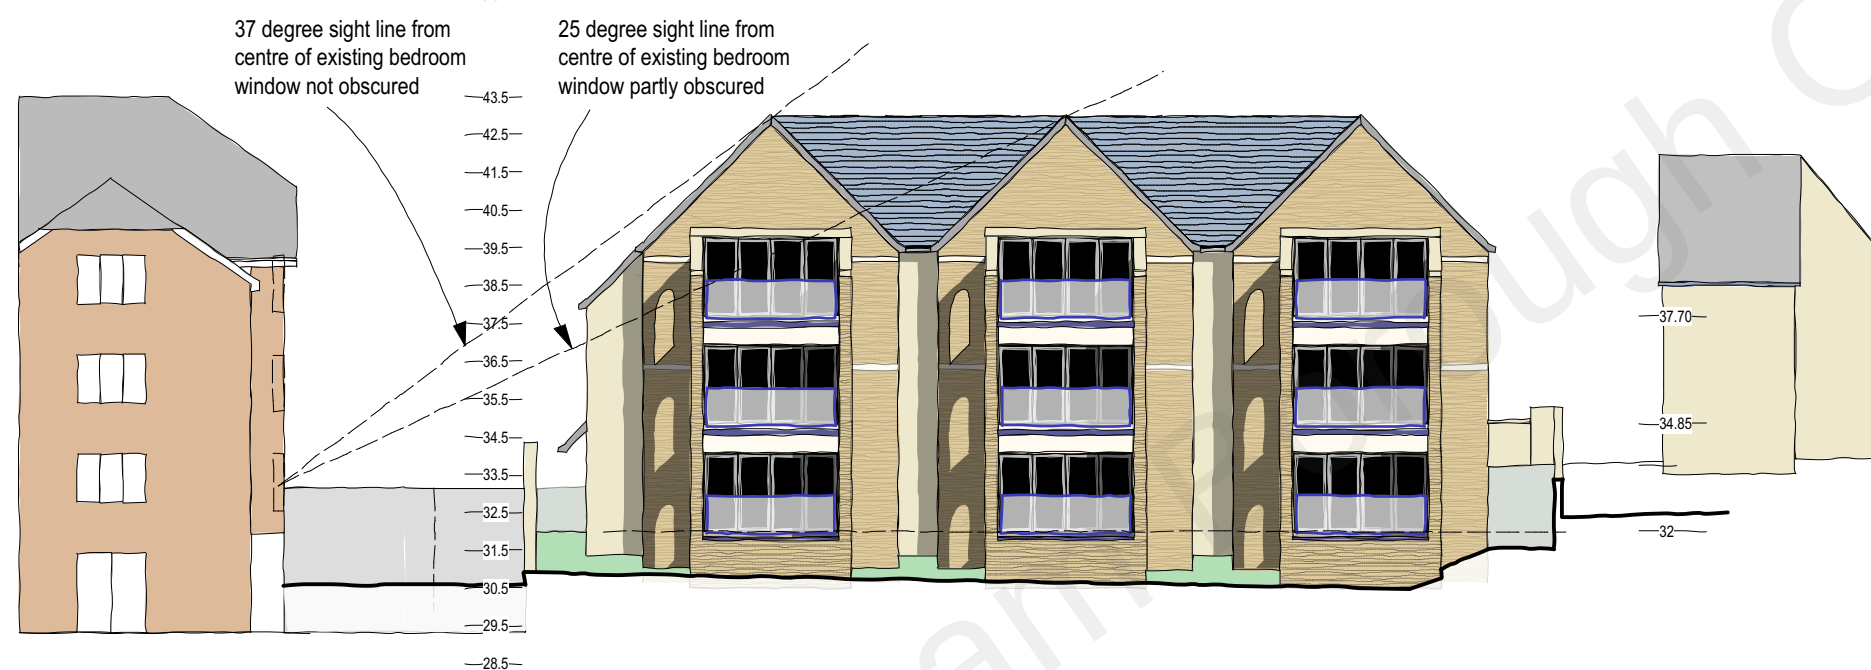

north elevation as seen from Old Road East



south elevation of flats as seen from the proposed parking area



0 10
scale (m)
1-200 on A3 size reproduction

A- houses reduced, sight line in elevation added. GB/12/01/22
B- sightline notes amended. GB/31/01/22

Client: Wakes
job: Milton Mount Hall Gravesend DA12 1NQ
title: proposed site sections & elevations
scale: 1-200 @ A3 date July 2021 dwn. GB
drawing number; **21-18-109** rev. **B**