




cycle store front elevation

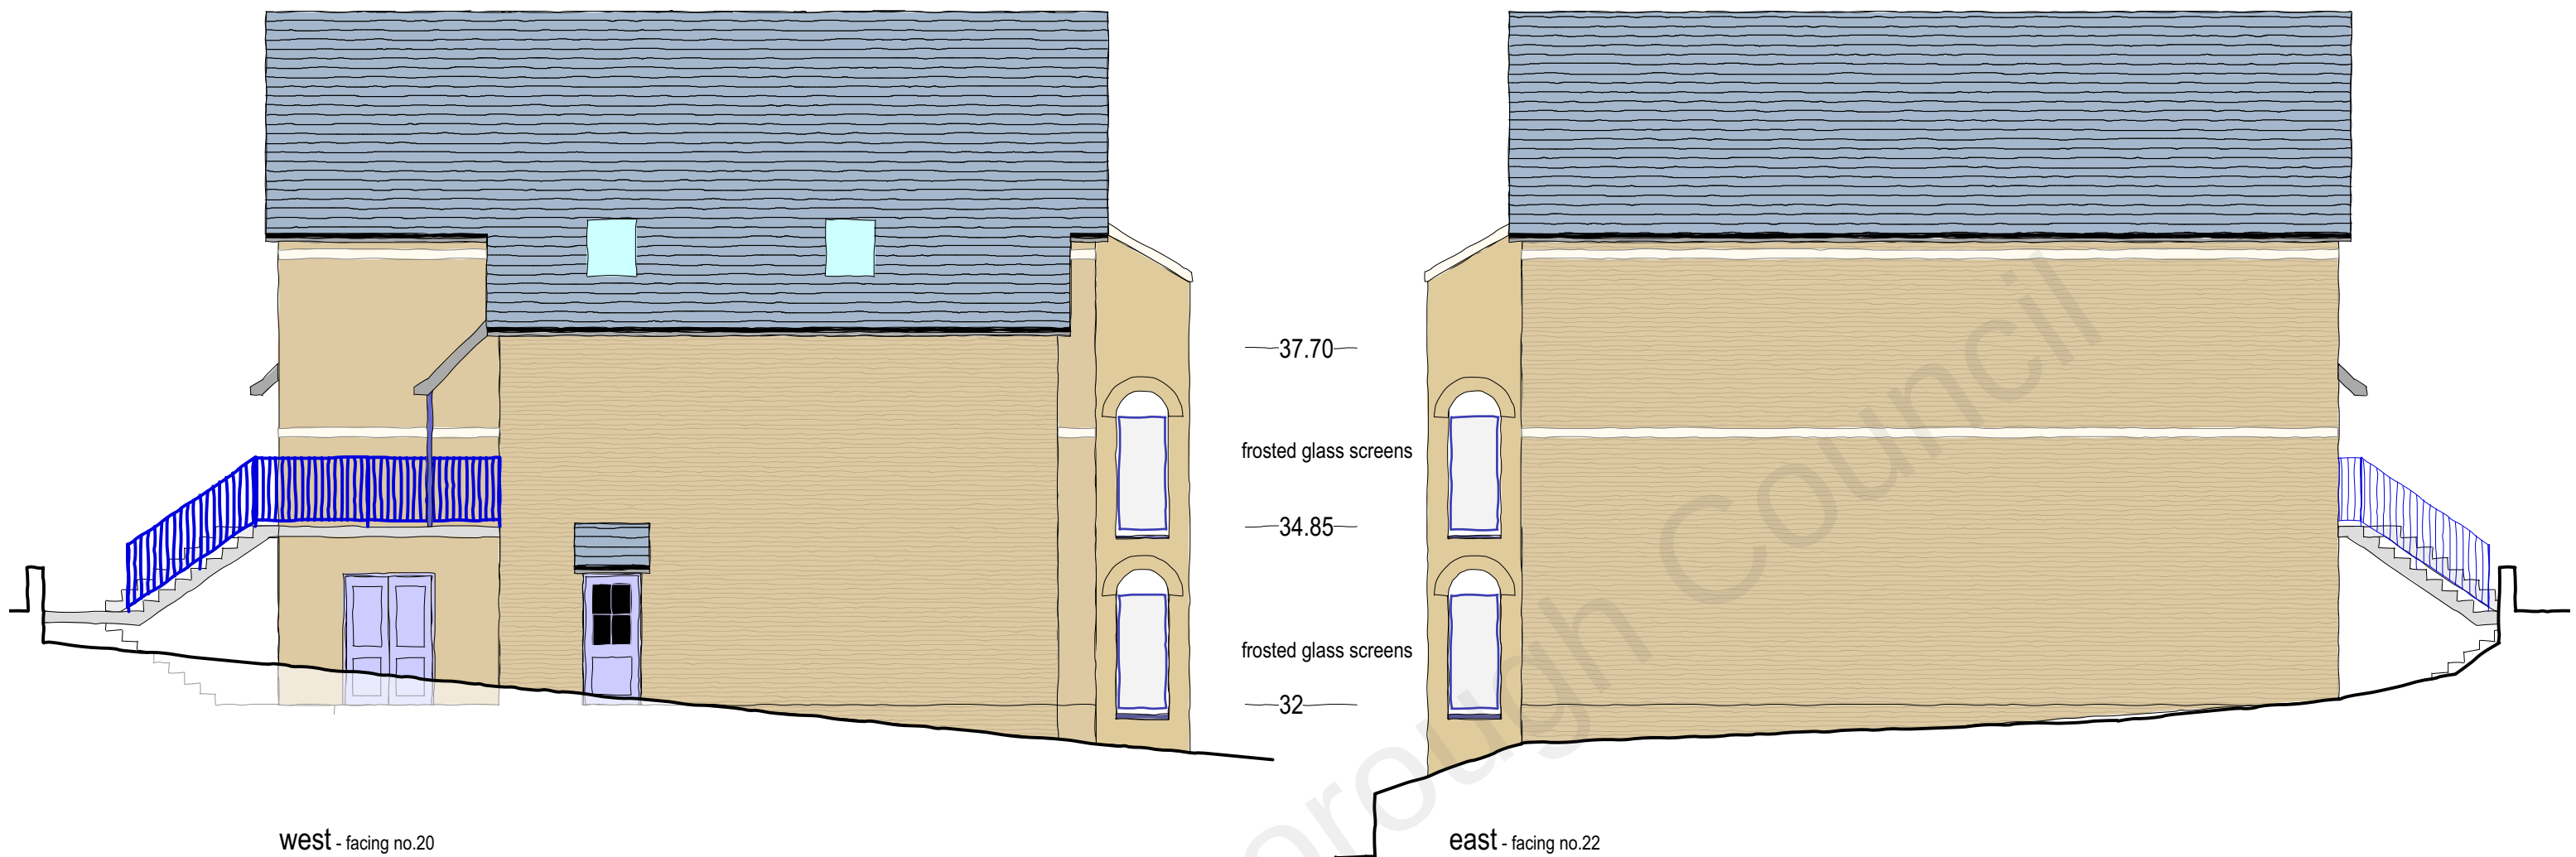


cycle store plan - Urban street products Eco cycle shelter

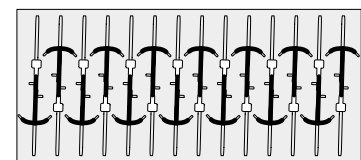


cycle store form

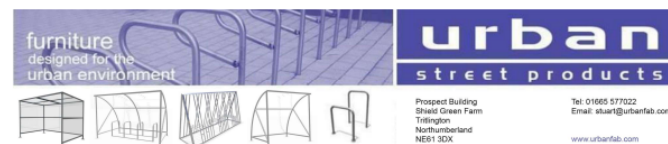


Product Name: Eco Cycle Shelter and Rack
Product Code: USP/ES14/7HR
Size: 4550 mm Long x 2040 mm Wide x 2100 mm High
Description: 14 Cycle Capacity Shelter Complete with Sheffield toast rack

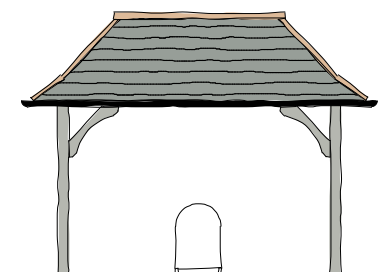

house bin store front & rear elevations

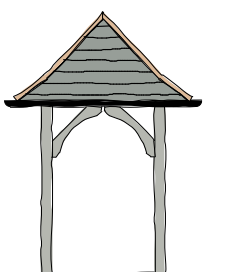

house bin store side elevations

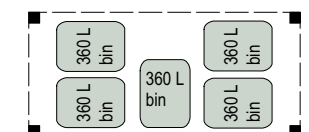

house bin store plan

0 5
 scale (m)
 1-100 on A3 size reproduction

A- general/GB/31/01/22

Client: Wakes
 job: Milton Mount Hall Gravesend DA12 1NQ
 title: flat side elevations & store plan & elevations
 scale: 1-100 @ A3 date Nov. 2021 dwn. GB
 drawing number, **21-18-111** rev.- **A**