


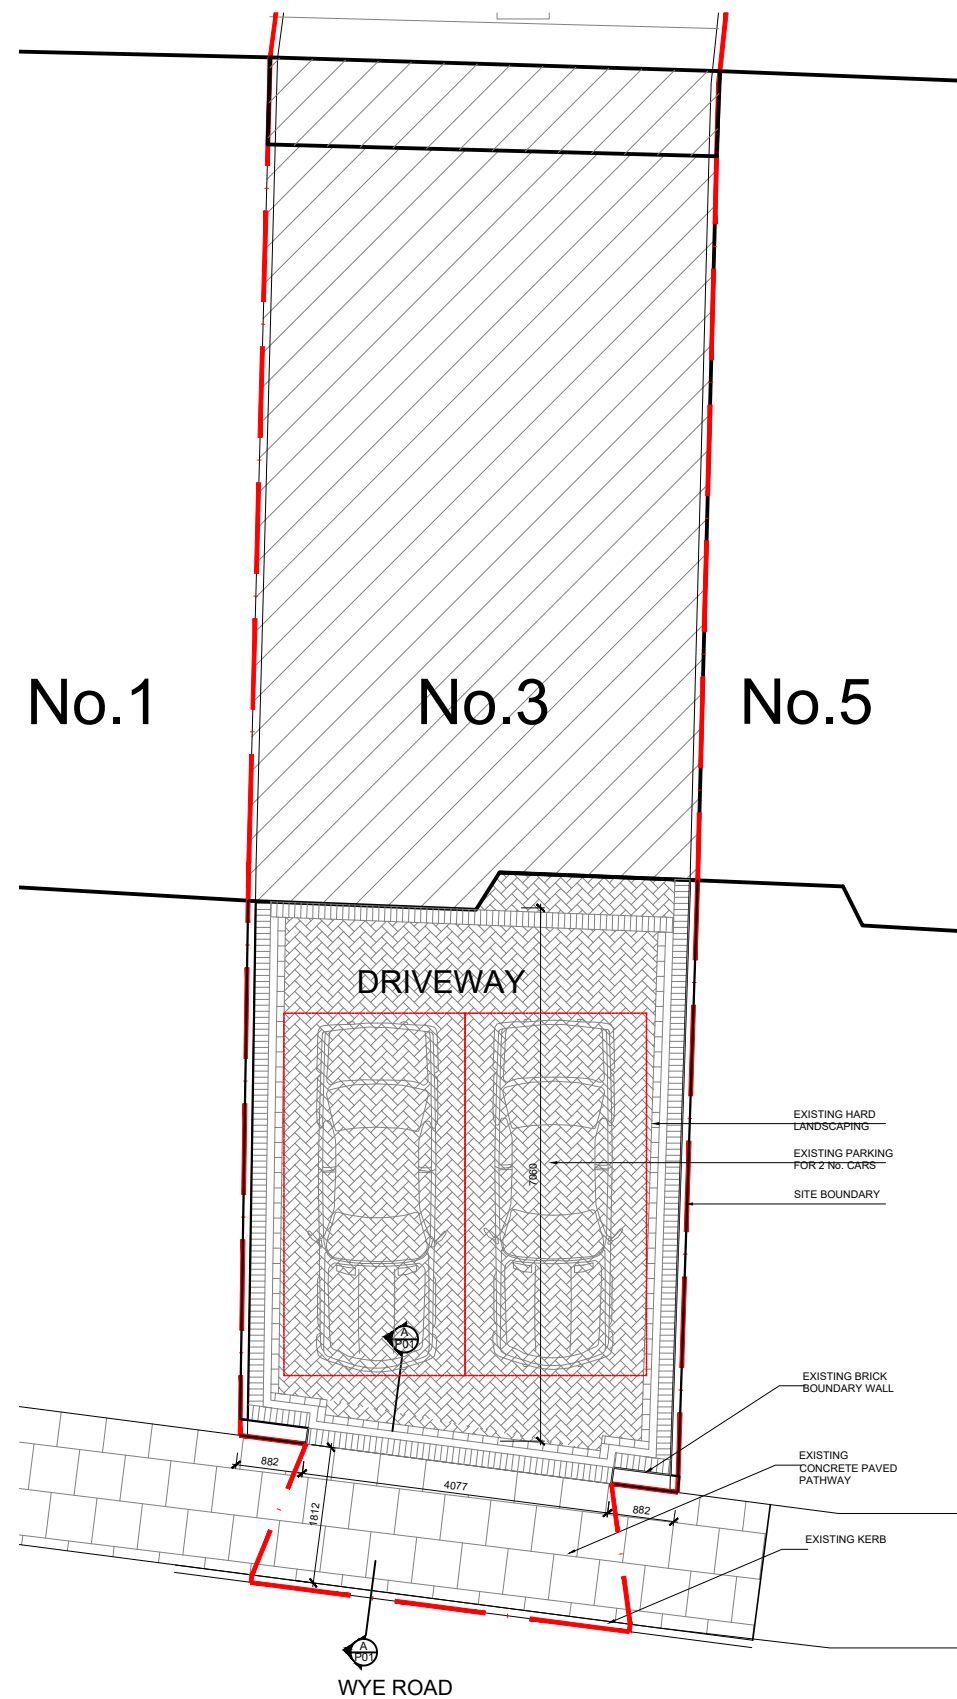


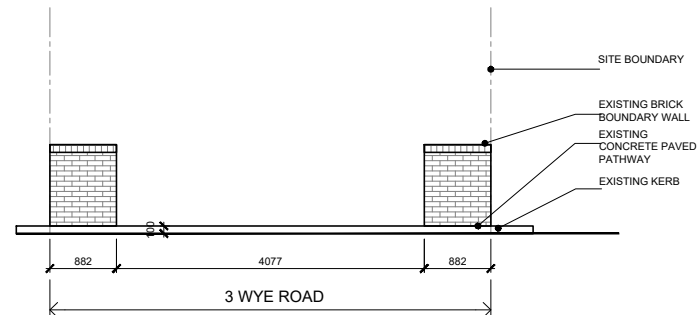


EXISTING GROUND FLOOR PLAN
PLAN scale 1:100 @ A3

 


EXISTING FRONT ELEVATION
Scale 1:100 @ A3

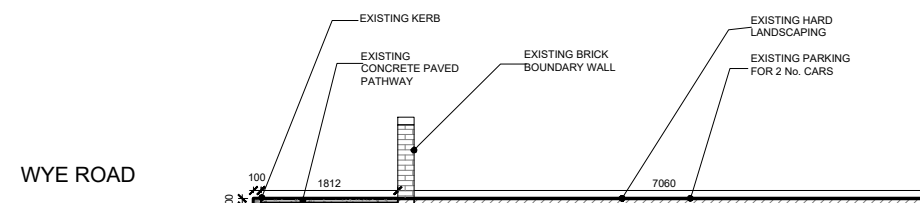

EXISTING SECTION AA
Scale 1:100 @ A3

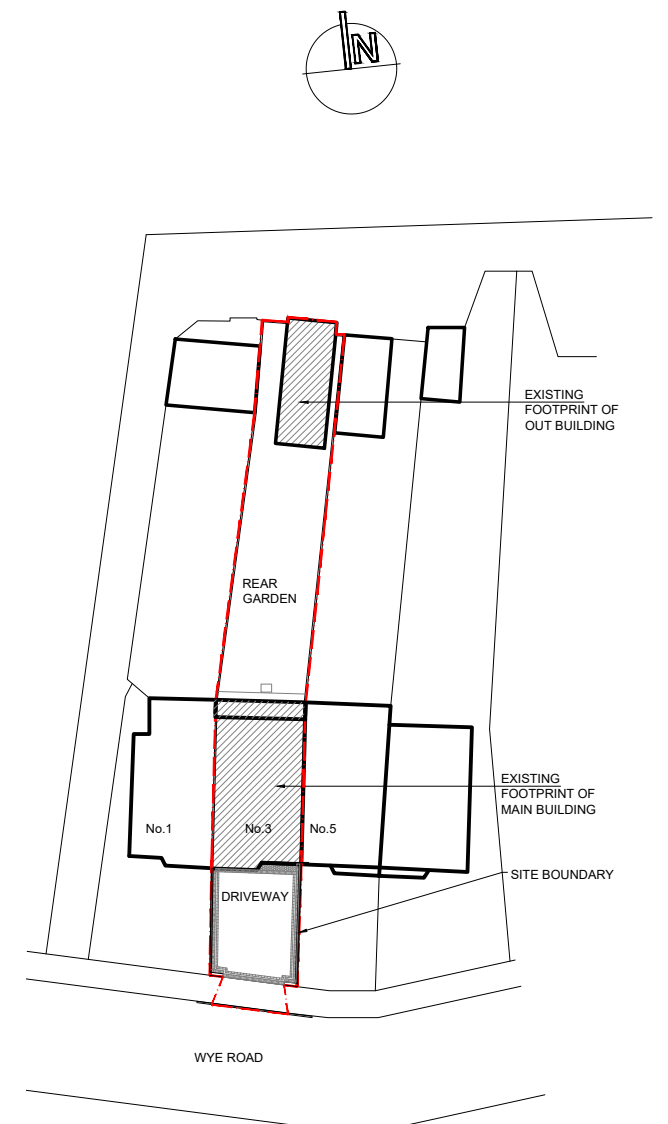

EXISTING BLOCK PLAN
scale 1:500 @ A3

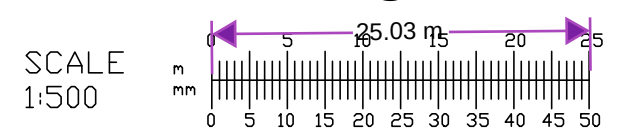

DATE	REVISION	NO.	PROJECT
30.05.2025	UPDATE BOUNDARY LINES AND SCALE BAR	A	3 WYE ROAD
05.06.2025	UPDATE BOUNDARY SCALE BARS	B	GRAVESEND
			DA12 5QT
			DRAWING EXISTING DRAWINGS
			DATE: MAY 2025
			DRAWN: LO
			SCALE: 1:100 @ A3
			DWG. No: 0525 001
			REV. No: 3