




Proposed front elevation @ 1:100

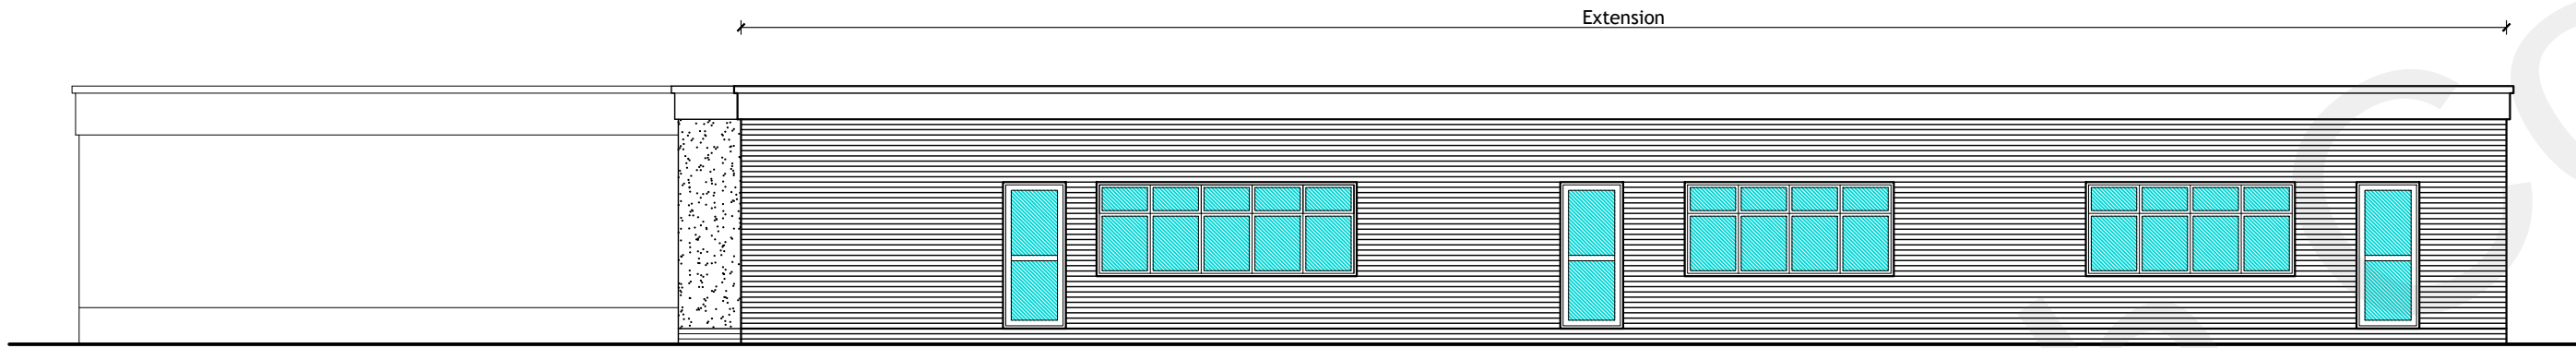


Proposed side elevation

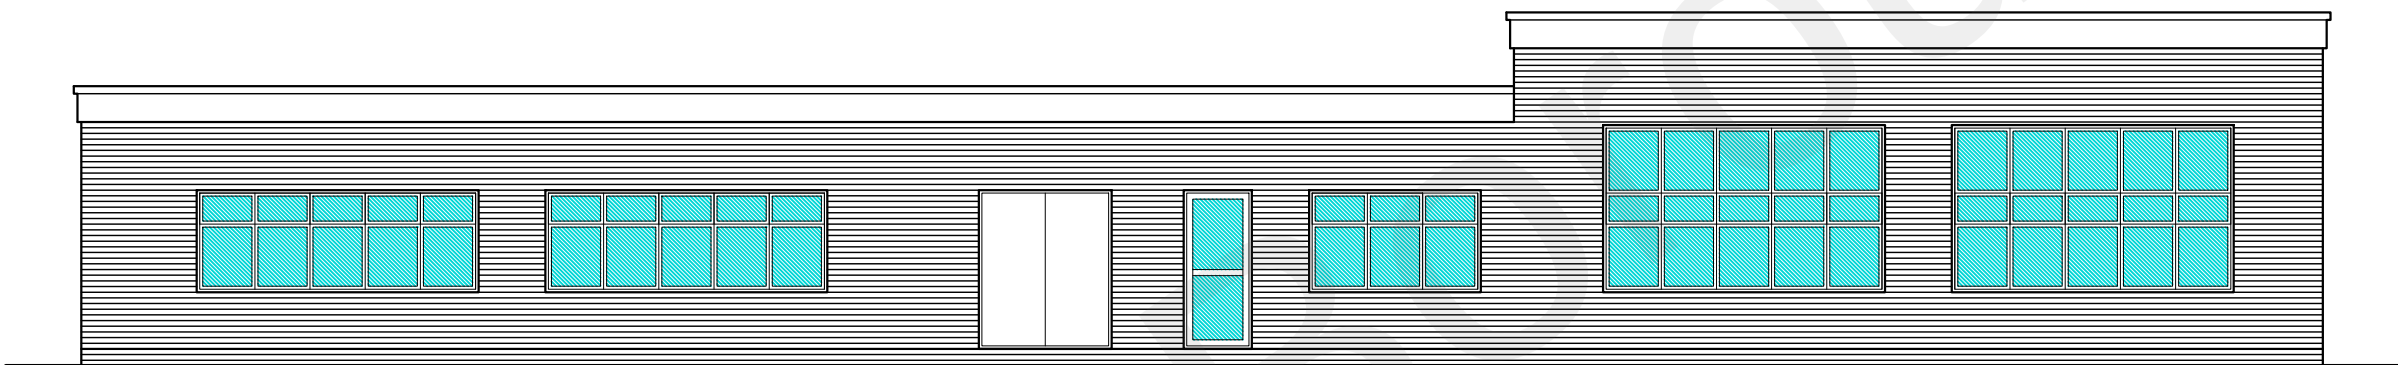

Proposed rear elevation

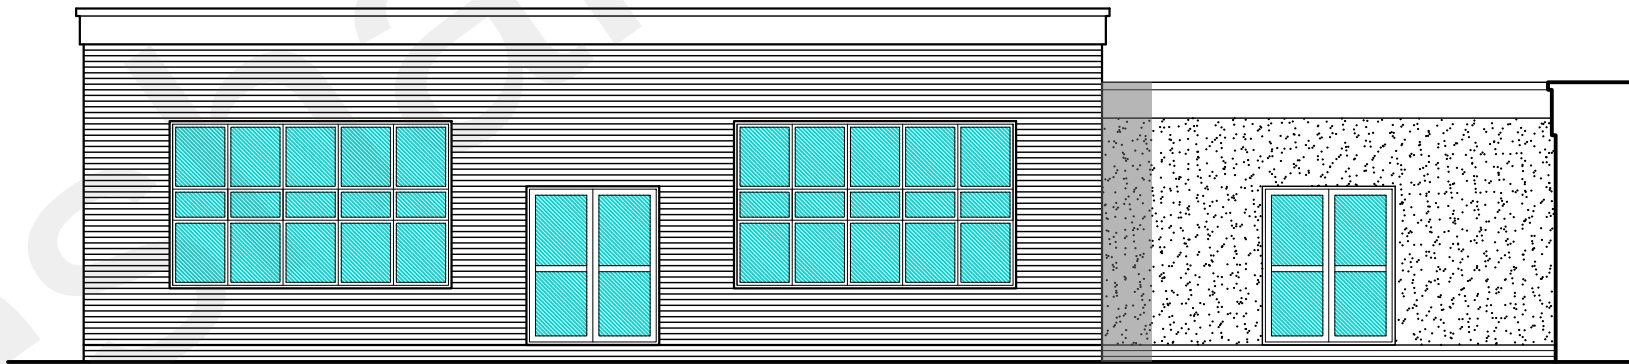

Proposed side elevation

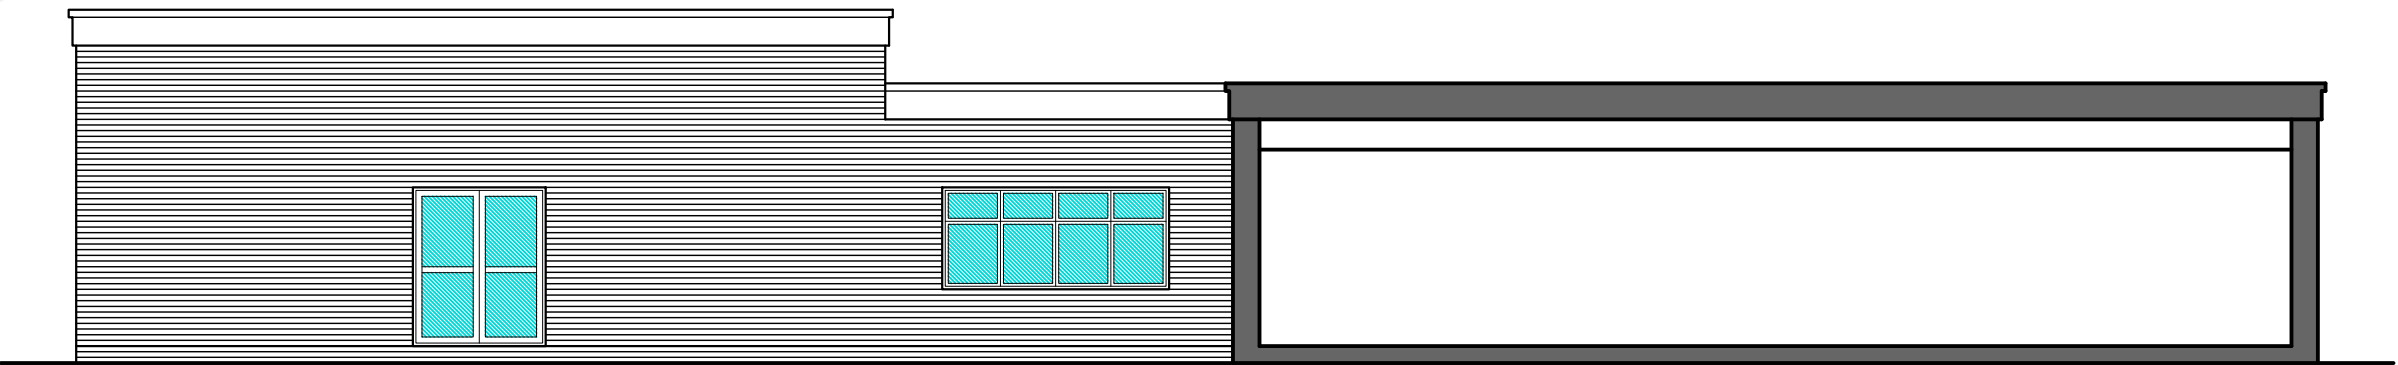

Proposed courtyard elevation

Rev	Amendment	Date
PLANNING		
Client		
Meopham Community Academy		
Project		
Longfield Road Meopham, Gravesend Kent, DA13 0JW		
Title		
Proposed Elevations		
Dwg. no:	0618-005	Rev: A
Scale:	1:100 @ A1	Date: Nov 21
Drawn:	KJL	
 Academy Estate Consultants		
Academy Estate Consultants 3 Carvers Farm, Dunton Rd Billericay, Essex, CM12 9TY		
T 01268 219480 E info@academyestate.co.uk www.academyestate.co.uk		