


Notes.


1. It is the responsibility of the client, contractor and supervising officer to follow the instructions below
 2. The drawing to be read in conjunction with all relevant drawings. Any discrepancies found to be notified to the Supervising Officer
 3. Only figured dimensions to be used for immediately
 4. All works to be carried out with all relevant local authority approvals and to the satisfaction of the building control inspector, existing structure to be opened for inspection if required, all dimensions are to be checked on site prior to commencement of works.
 5. All external finishes to match existing or conditions imposed on approved planning for scheme
 6. This drawing is copyright of JND & cannot be reproduced without JND's approval
- THIS IS A PLANNING DRAWING. ONLY

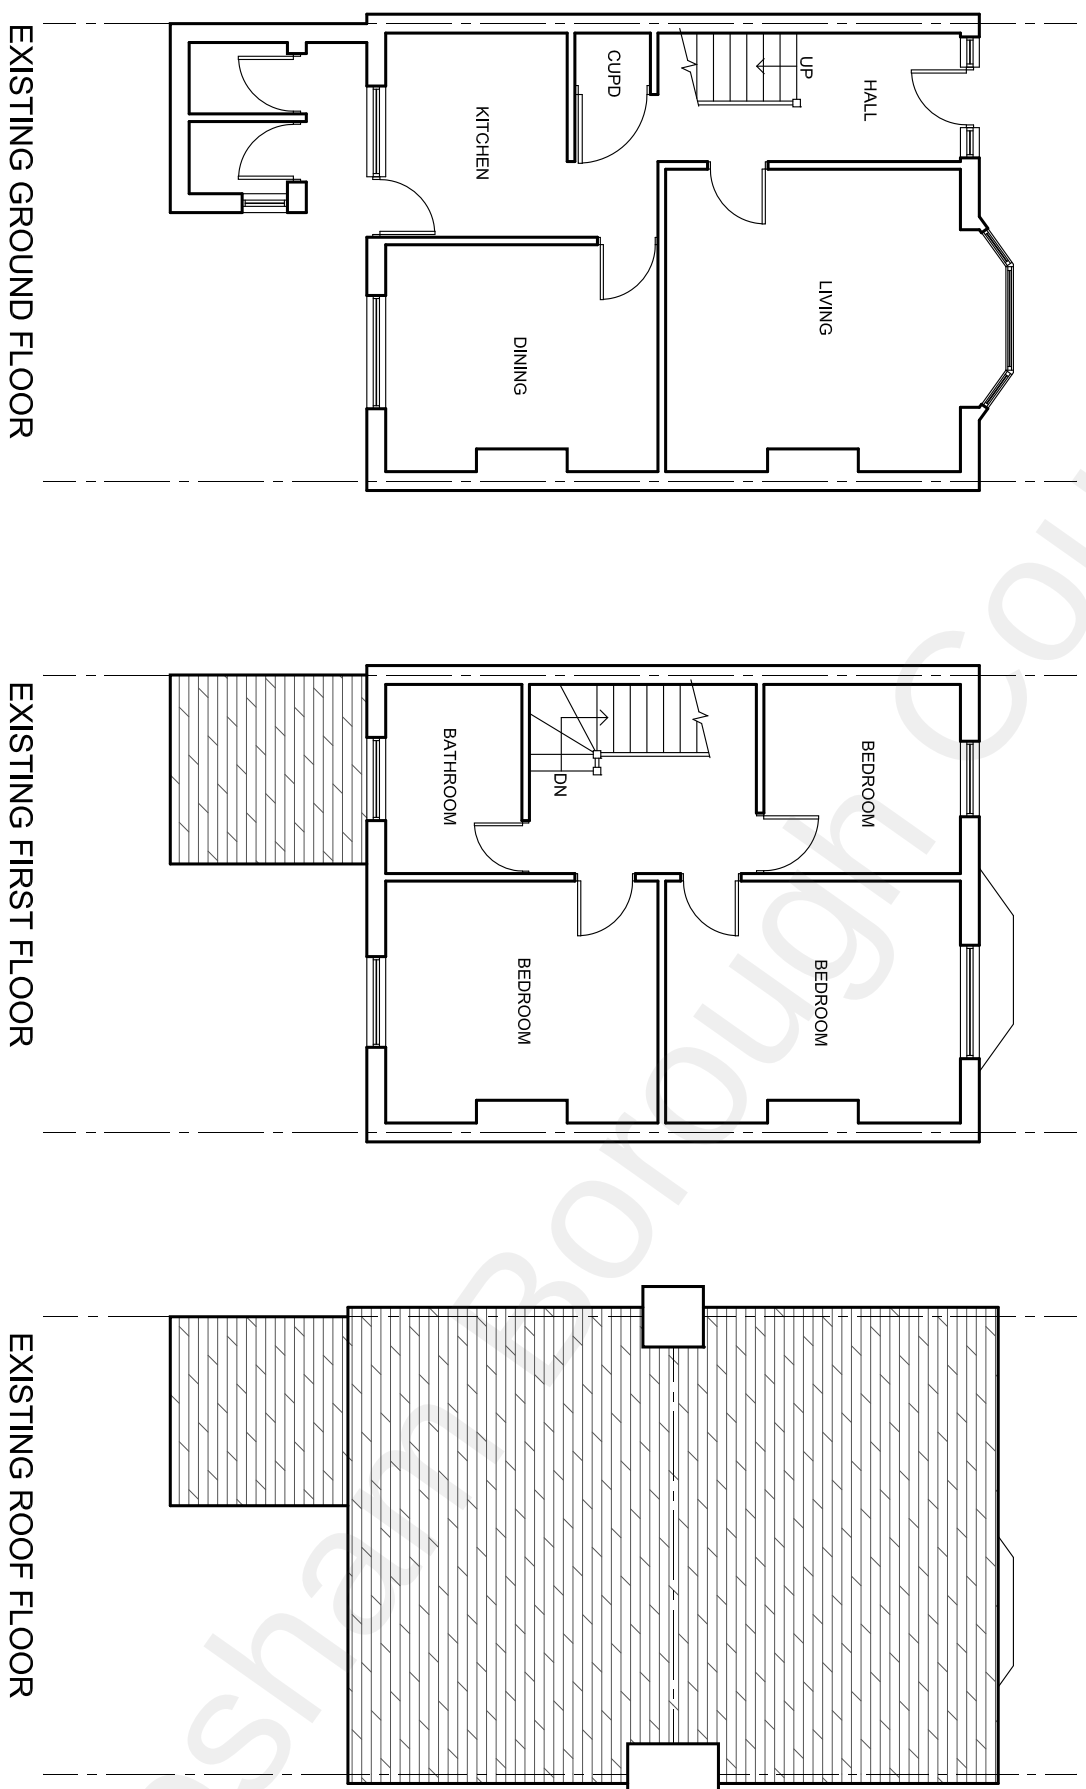

REV	AMENDMENT								DATE
 JND² Designs DESIGN, ARCHITECTURE, PLANNING AND PROJECT MANAGING CONSULTANTS									
Client: MR. F. BTTYCI									
Project: EXTENSION CONSERVATION AT 40 PARK AVENUE, NORTH FLEET, KENT, DA11 8DS									
Title: EXISTING FLOOR PLANS									
Scale:	1:100 @A3				Date:	MAR. 2022			
Drawn:	JP				Checked:	JC			
Dwg. No	JND / 1194 / 10				Rev-				


Notes.

- 1 It is the responsibility of the client, contractor and supervising officer to follow the instructions below
 - 2 This drawing to be read in conjunction with all relevant drawings. Any discrepancies found to be notified to the Supervising Officer immediately
 - 3 Only figured dimensions to be used for constructional purposes
 - 4 All works to be carried with all relevant local authority approvals and to the satisfaction of the building control inspector, existing structure to be opened for inspection if required.. all dimensions are to be checked on site prior to commencement of works.
 - 5 All external finishes to match existing or conditions imposed on approved planning for scheme
 - 6 This drawing is copyright of JND & can not be reproduced without JND's approval
- THIS IS A PLANNING DRAWING ONLY

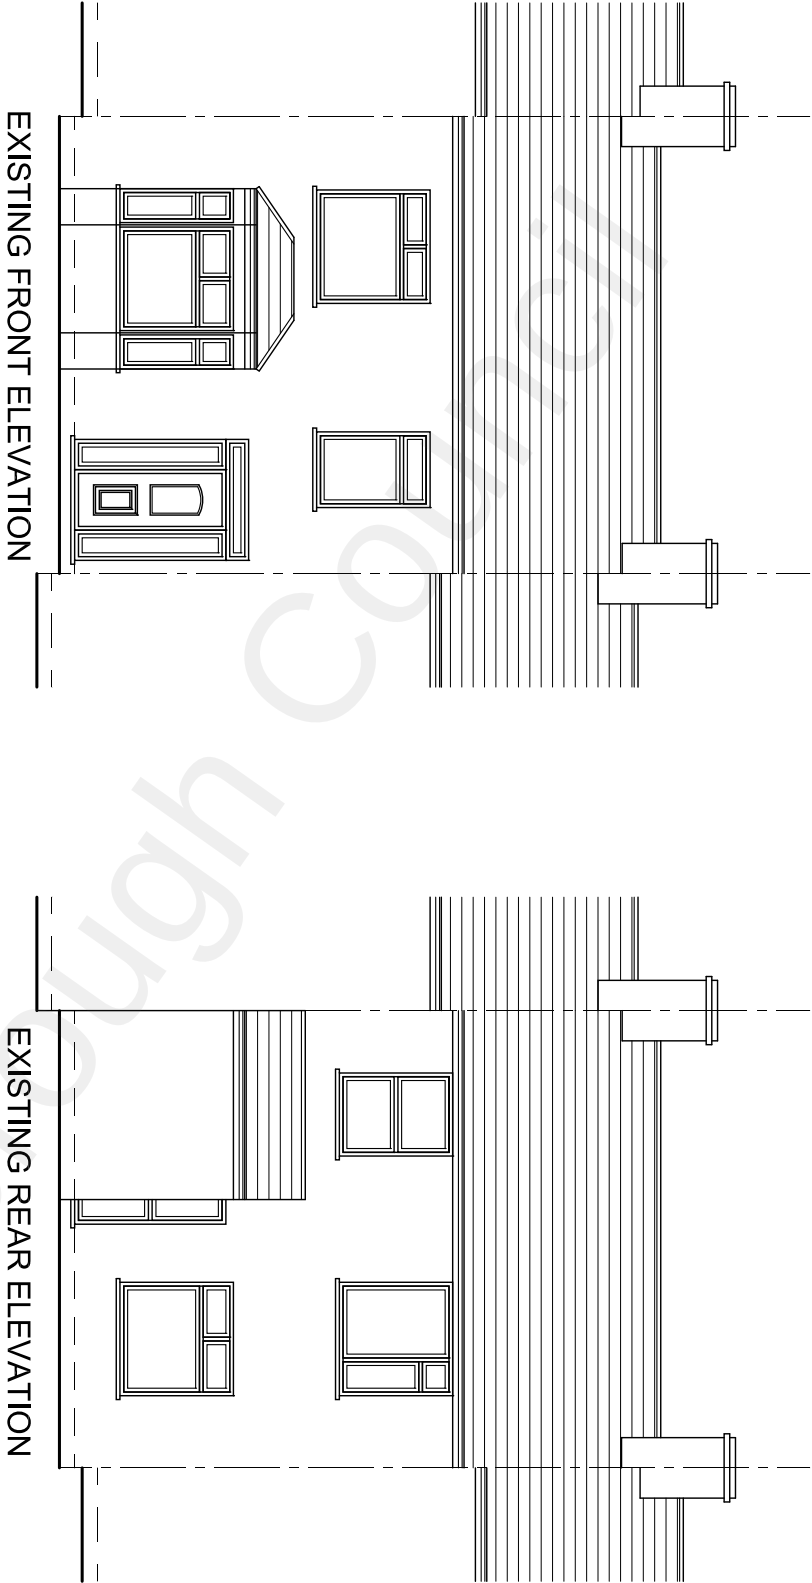

EXISTING FRONT ELEVATION

EXISTING REAR ELEVATION

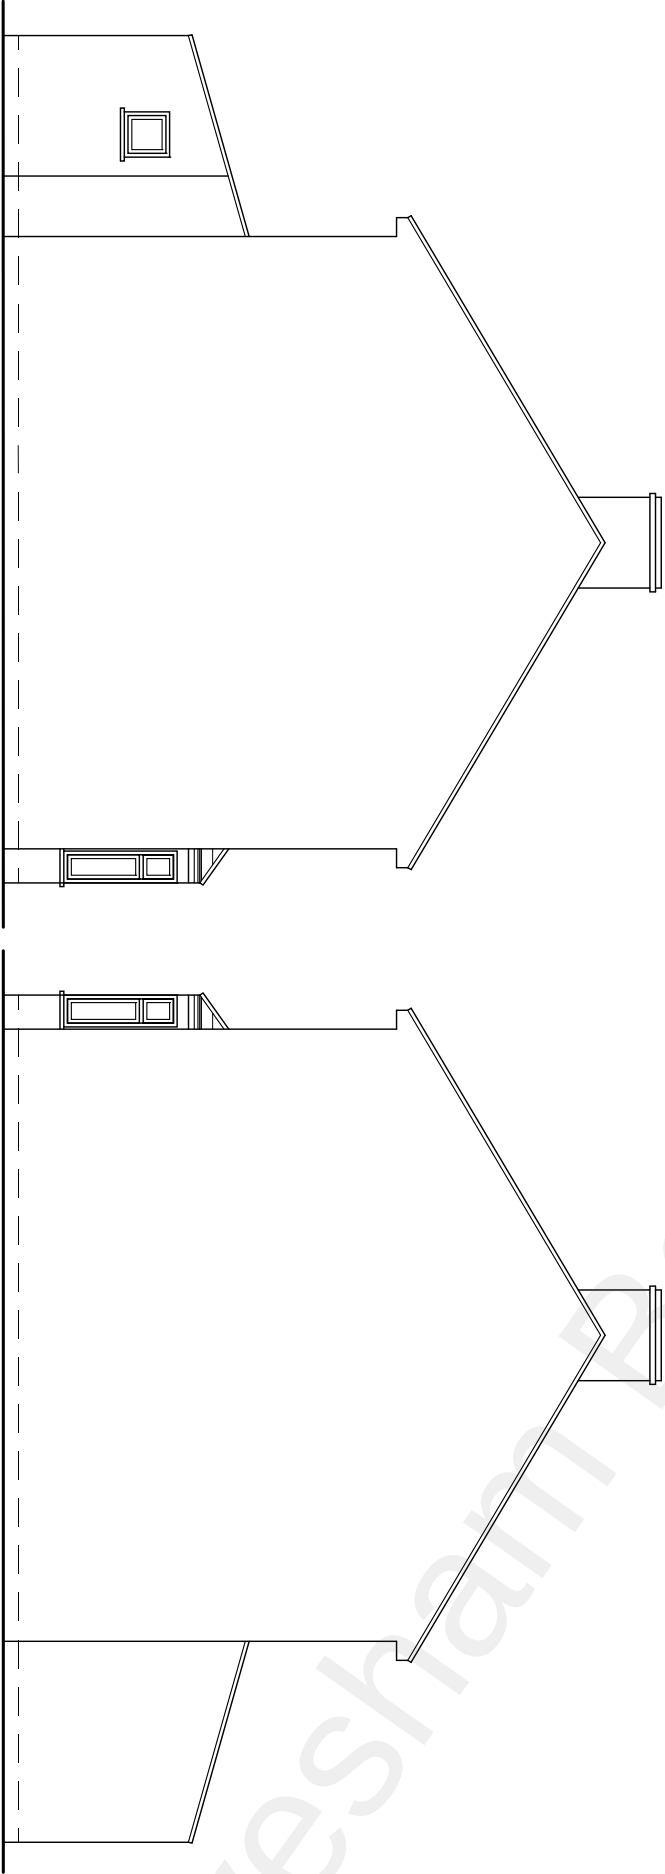

EXISTING SIDE ELEVATION




EXISTING SIDE ELEVATION



	AMENDMENT		DATE
REV			
JND² Designs DESIGN, ARCHITECTURE PLANNING AND PROJECT MANAGING CONSULTANTS			
Client: MR. F. BYTYCI			
Project: EXTENSION CONSERVATION AT 40 PARK AVENUE, NORTHFLEET, KENT, DA11 8DS			
Title: EXISTING ELEVATIONS			
Scale: 1:100 @A3		Date: MAR. 2022	
Drawn: J P		Checked: J C	
Drg. No JND / 1194 / 11		Rev-	

Notes.

- 1 It is the responsibility of the client, contractor and supervising officer to follow the instructions below
 - 2 This drawing to be read in conjunction with all relevant drawings. Any discrepancies found to be notified to the Supervising Officer immediately
 - 3 Only figured dimensions to be used for constructional purposes
 - 4 All works to be carried with all relevant local authority approvals and to the satisfaction of the building control inspector, existing structure to be opened for inspection if required.. all dimensions are to be checked on site prior to commencement of works.
 - 5 All external finishes to match existing or conditions imposed on approved planning for scheme
 - 6 This drawing is copyright of JND & can not be reproduced without JND's approval
- THIS IS A PLANNING DRAWING ONLY

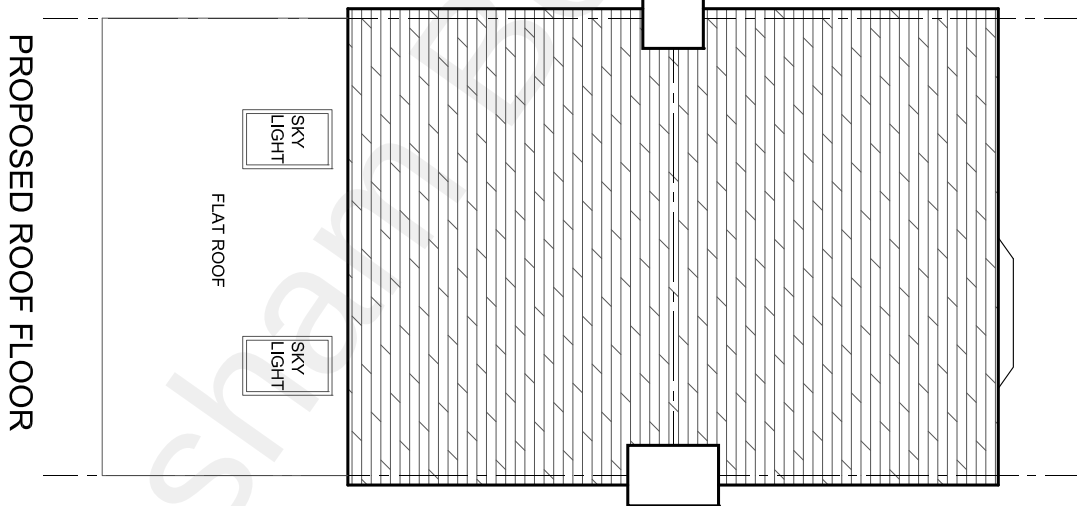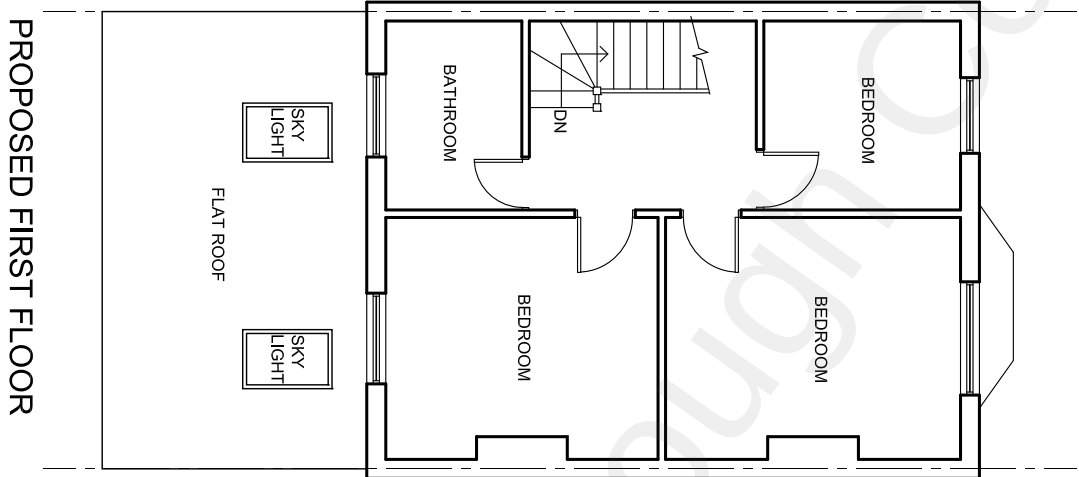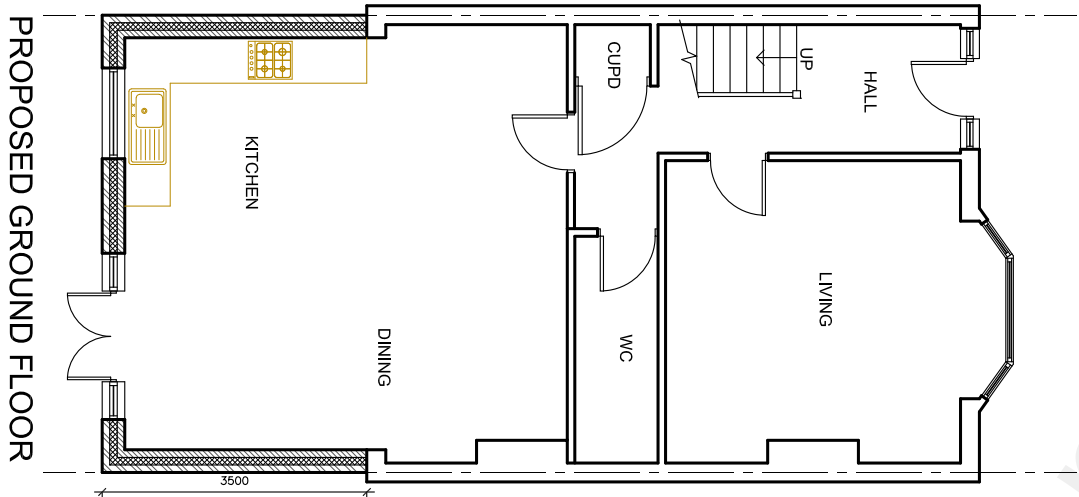

DESIGN, ARCHITECTURE, PLANNING AND PROJECT MANAGING CONSULTANTS

Client: MR. F. BYTYCI

Project: EXTENSION CONSERVATION AT 40 PARK AVENUE, NORTHFLEET, KENT, DA11 8DS


Title: PROPOSED FLOOR PLANS

Scale: 1:100 @A3	Date: MAR. 2022										
Drawn: J P	Checked: J C										
Dwg. No JND / 1194 / 12	Rev- <table><tr><td></td><td></td><td></td><td></td><td></td><td></td><td></td><td></td><td></td><td></td></tr></table>										




Notes.

- 1 It is the responsibility of the client, contractor and supervising officer to follow the instructions below
 - 2 This drawing to be read in conjunction with all relevant drawings. Any discrepancies found to be notified to the Supervising Officer immediately
 - 3 Only figured dimensions to be used for constructional purposes
 - 4 All works to be carried with all relevant local authority approvals and to the satisfaction of the building control inspector, existing structure to be opened for inspection if required. all dimensions are to be checked on site prior to commencement of works.
 - 5 All external finishes to match existing or conditions imposed on approved planning for scheme
 - 6 This drawing is copyright of JND & can not be reproduced without JND's approval
- THIS IS A PLANNING DRAWING ONLY

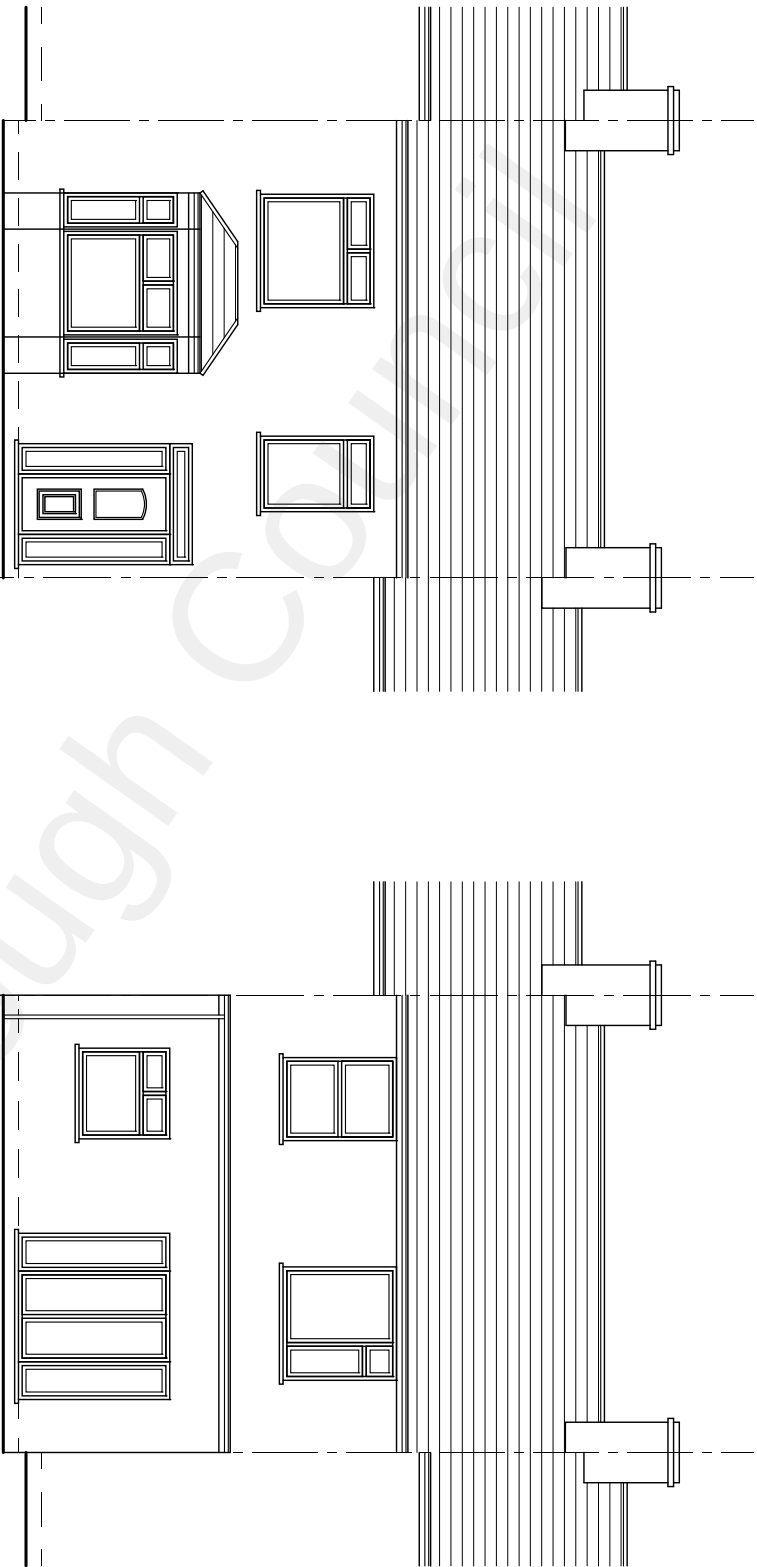

PROPOSED FRONT ELEVATION

PROPOSED REAR ELEVATION

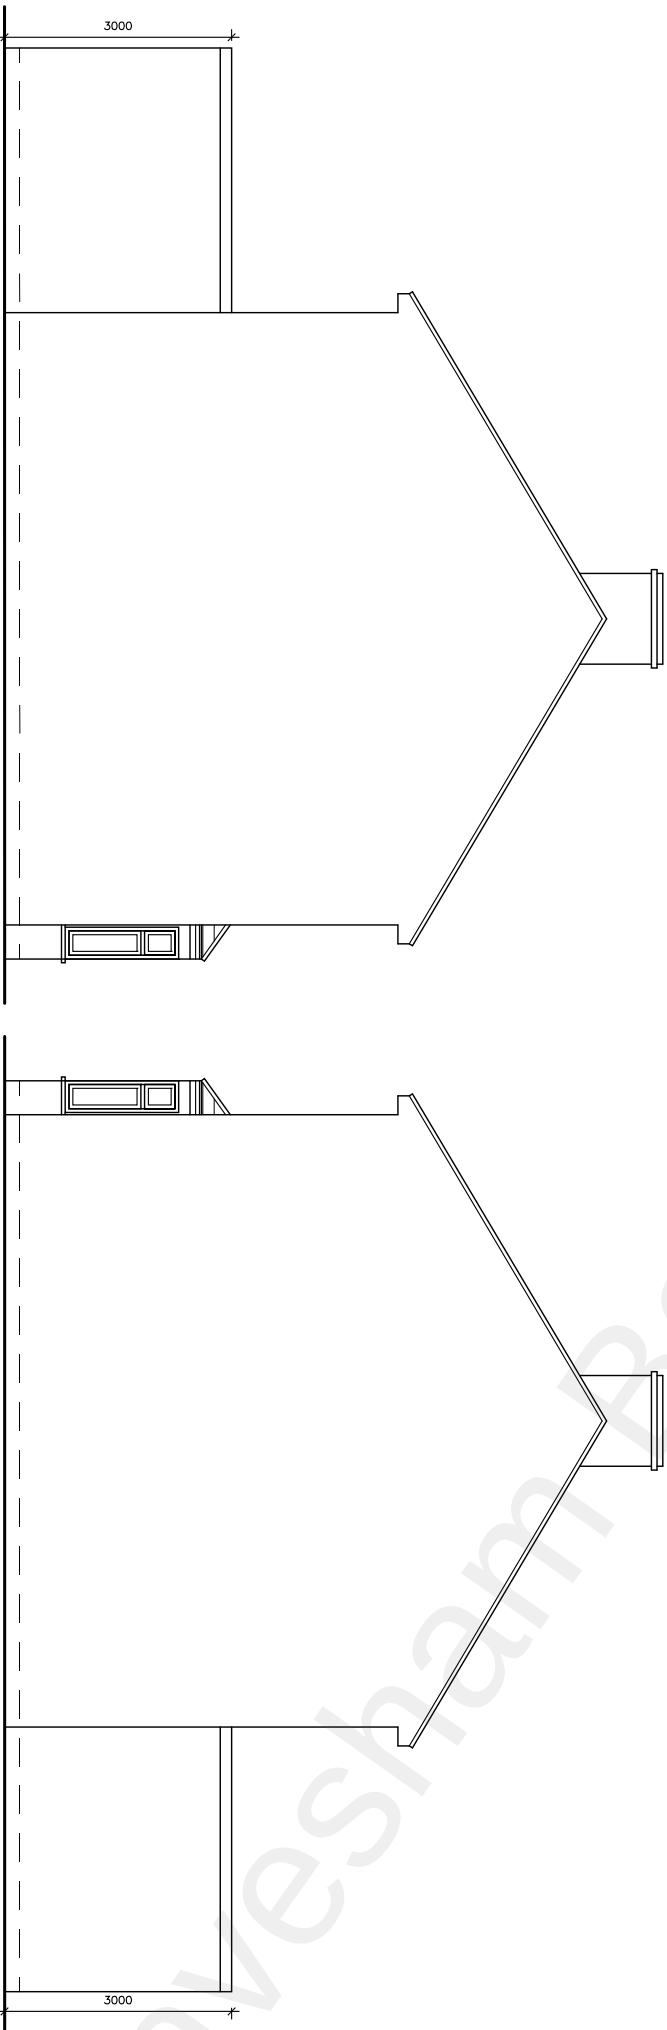

PROPOSED SIDE ELEVATION

PROPOSED SIDE ELEVATION



	AMENDMENT		DATE
REV			
 DESIGN, ARCHITECTURE, PLANNING AND PROJECT MANAGING CONSULTANTS Client: MR. F. BYTYCI Project: EXTENSION CONSERVATION AT 40 PARK AVENUE, NORTHFLEET, KENT, DA11 8DS			
Title: PROPOSED ELEVATIONS			
Scale: 1:100 @A3		Date: MAR. 2022	
Drawn: J P		Checked: J C	
Drg. No JND / 1194 / 13		Rev-	

