


- Key - Planning
- Property Boundary
 - Existing
 - Proposed
 - Existing neighbour section hatch
 - Existing glazing
 - Existing obscure glazing
 - Proposed glazing
 - Proposed obscure glazing
 - Existing cornice
 - Proposed cornice

These drawings are for planning purposes only. Drawings not to be used for construction. All dimensions are to be checked on site. These are subject to changes based on building control feedback and other consultants.

1	11/12/2023	Issued for planning	AD
REV	DATE	REVISION NOTE	BY

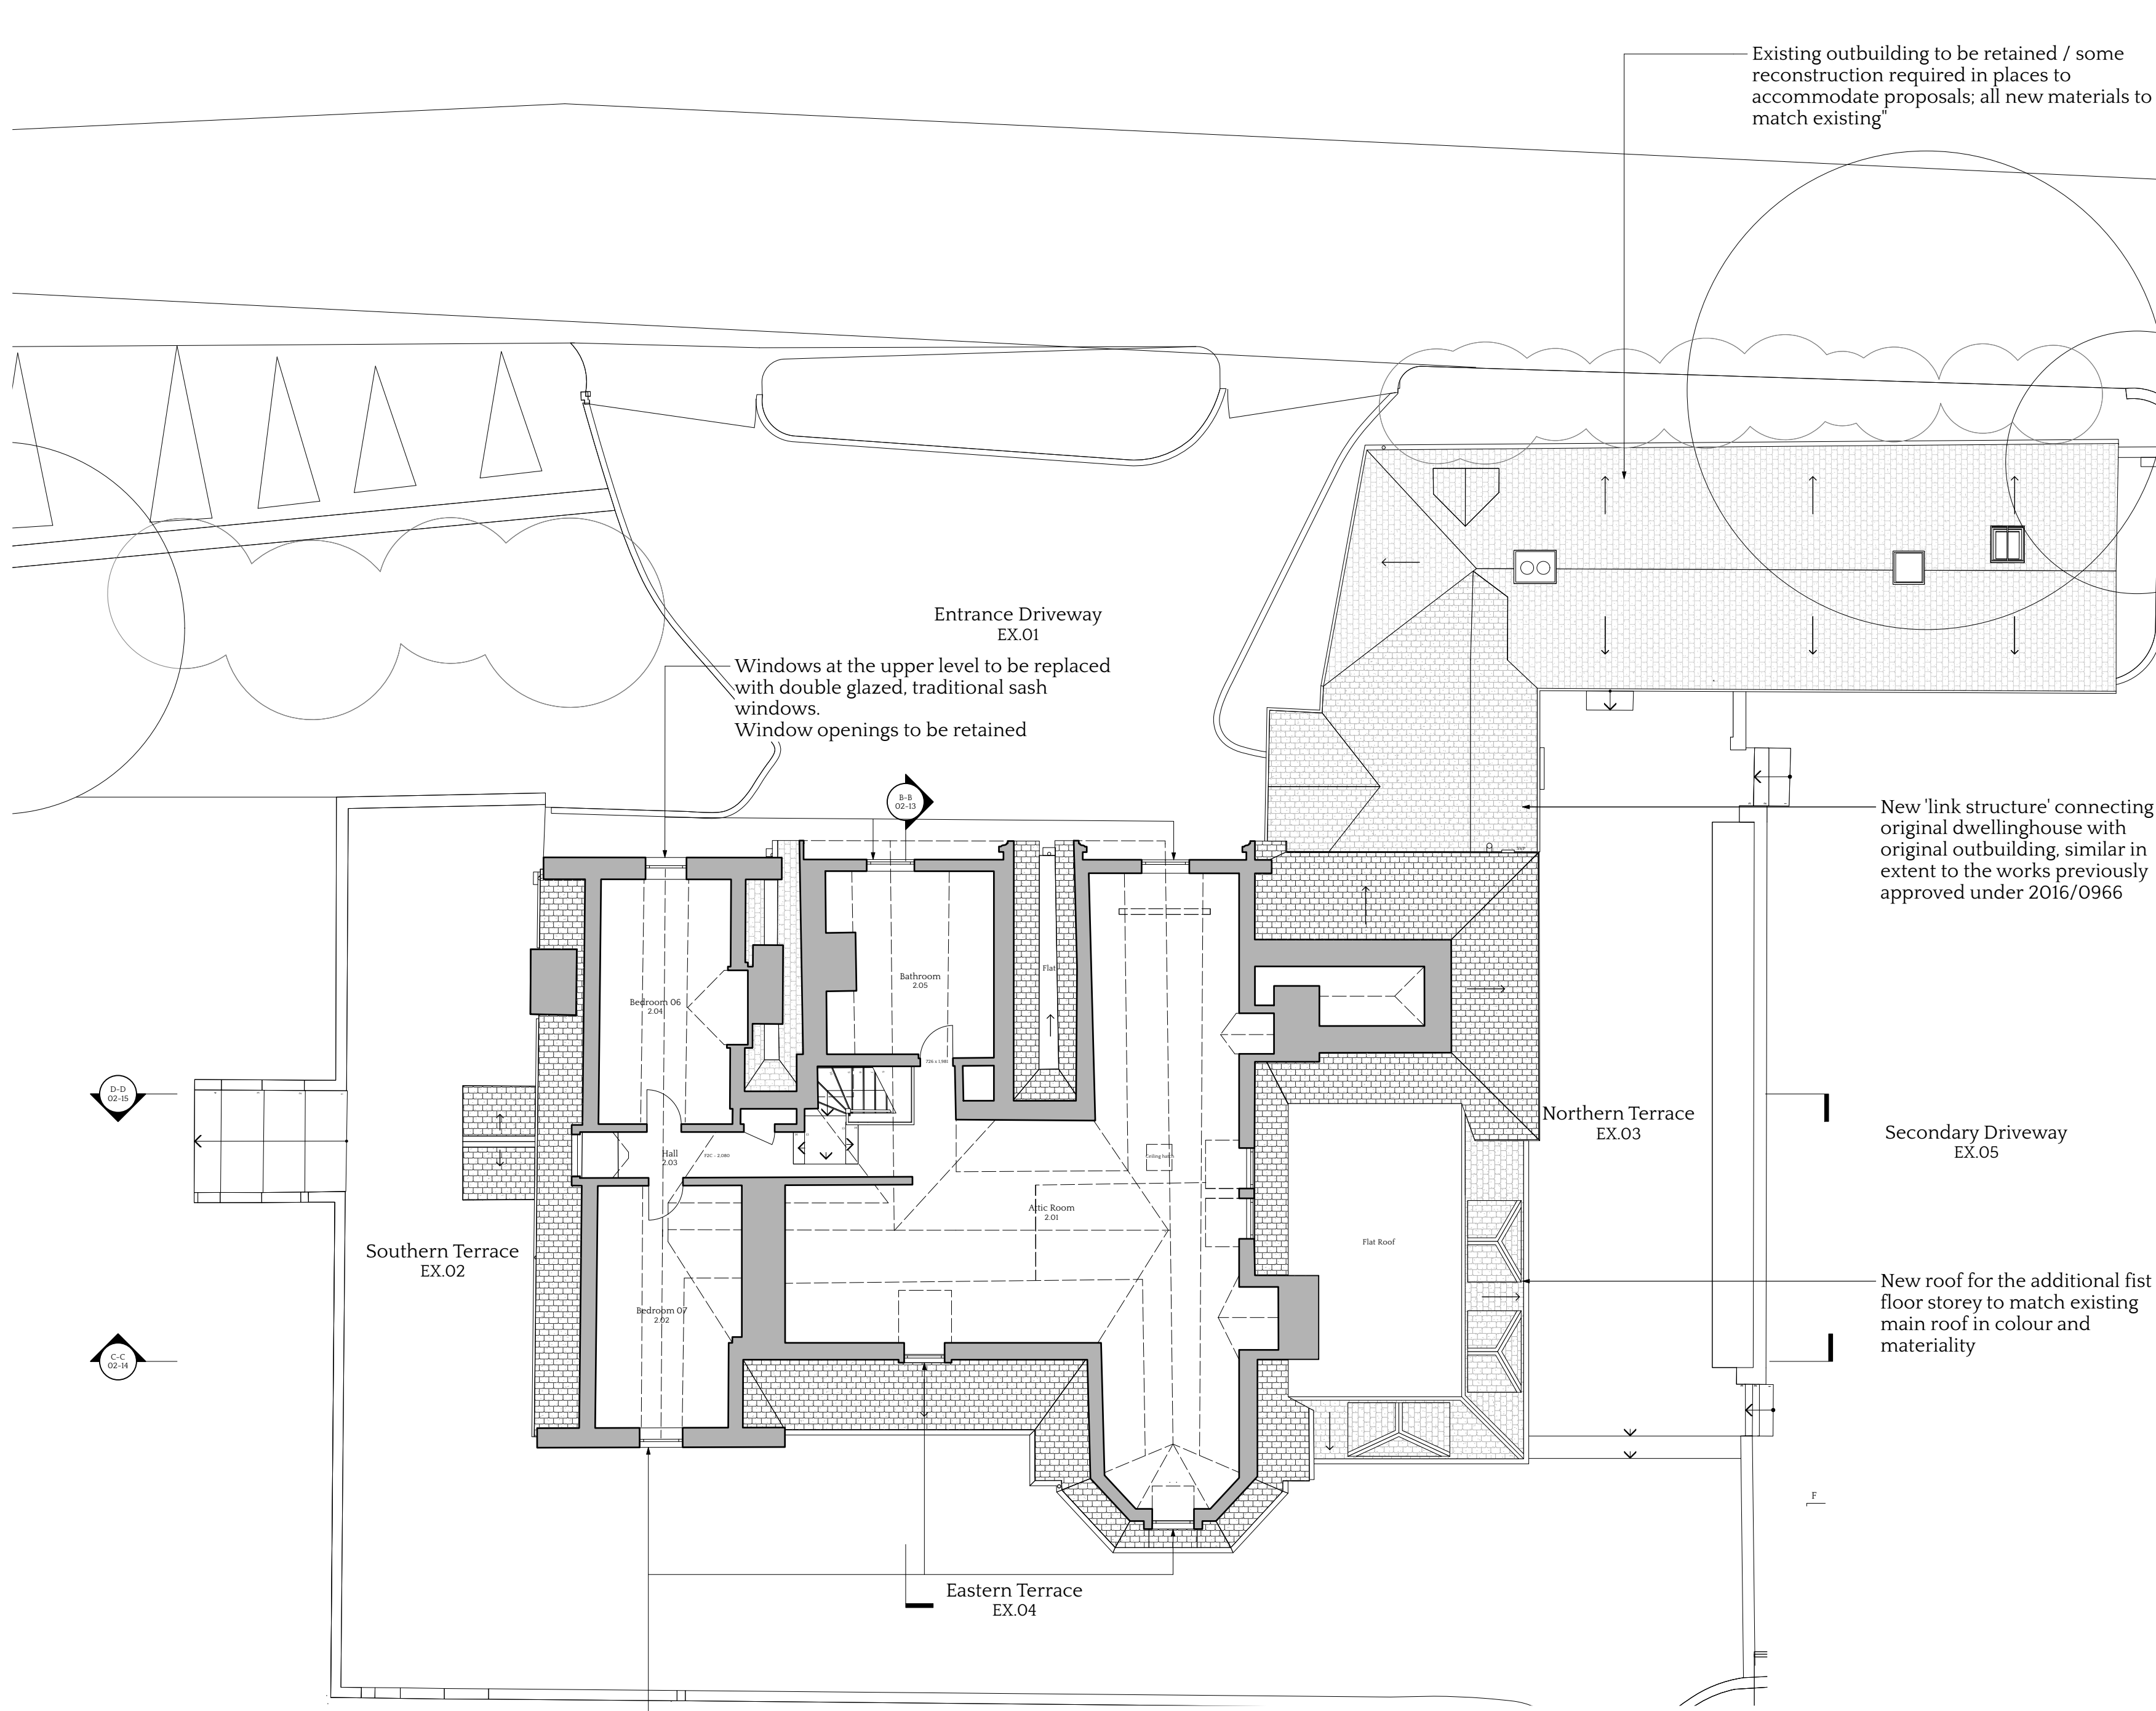

PROJECT LONDON
W WWW.PROJECTLONDON.CO.UK
E INFO@PROJECTLONDON.CO.UK P 020 3488 6982

STATUS
PLANNING

ORIGINAL SHEET SIZE
ISO A2

PROJECT ADDRESS
Project Old Rectory
Old Rectory, Luddesdown Kent, DA13 OXE

DRAWING TITLE
Proposed Second Floor Plan

SCALE	DATE CREATED	DRAWN	CHKD
1:100	31/03/2023	WT	KM
PROJECT NUMBER	DRAWING NUMBER	REVISION	
2301-01	02-05		1