




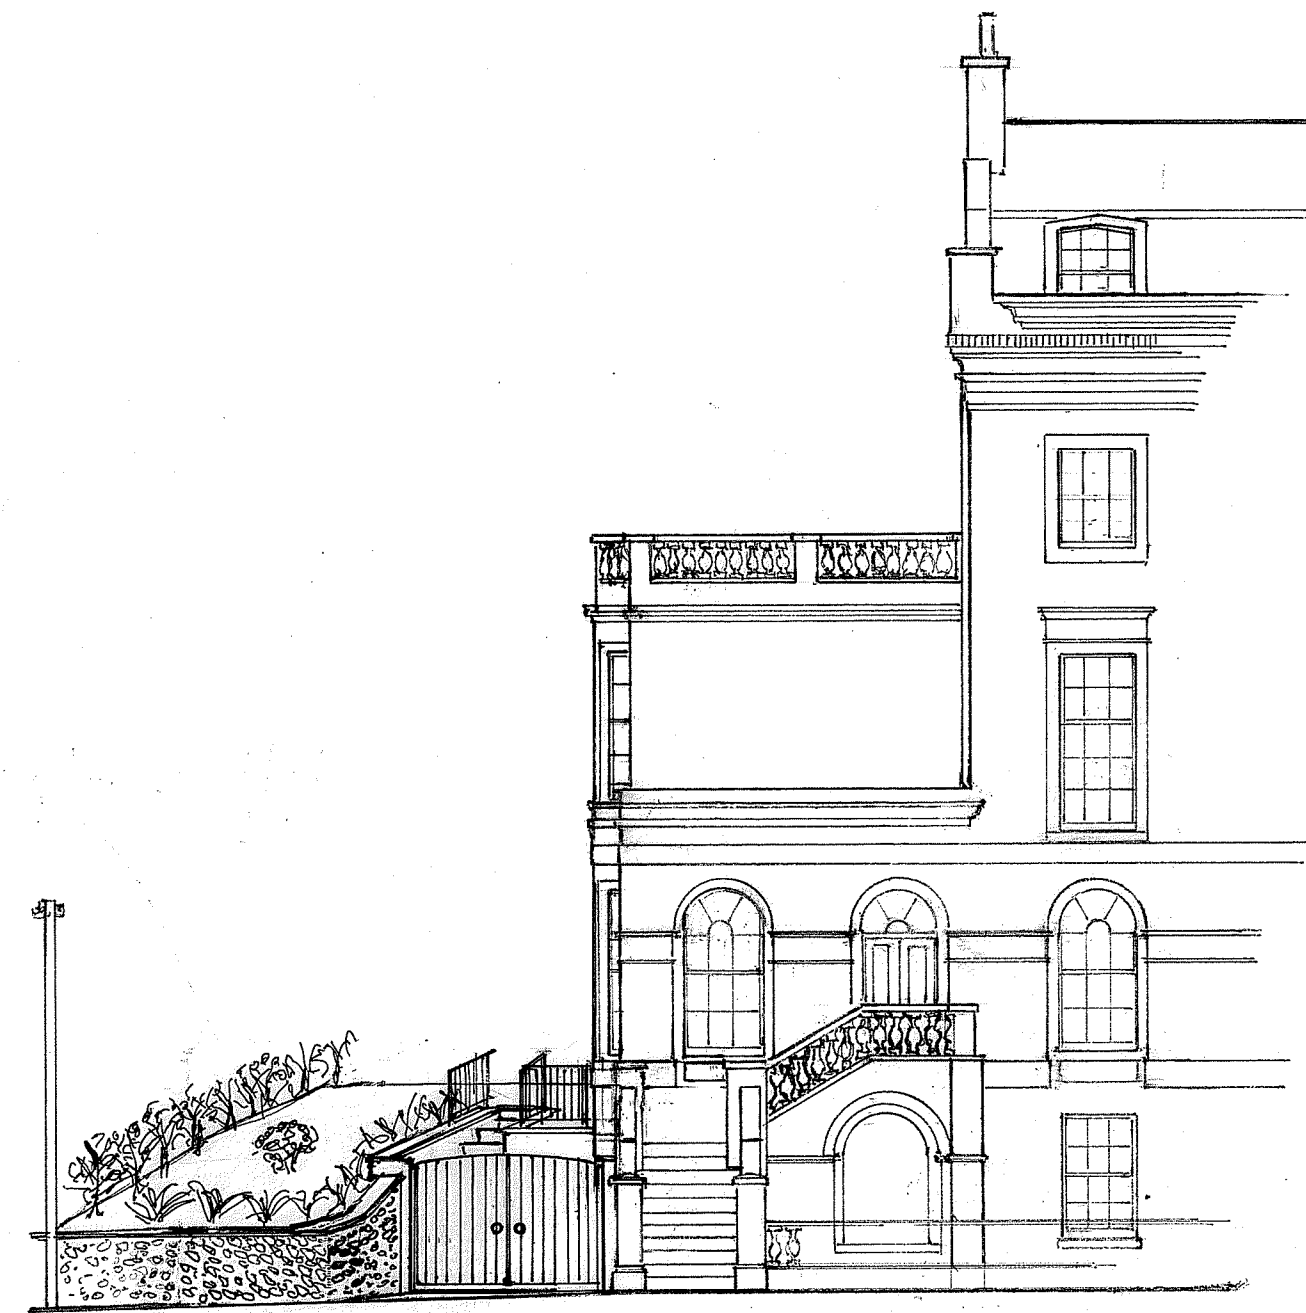


PROPOSED FRONT ELEVATION

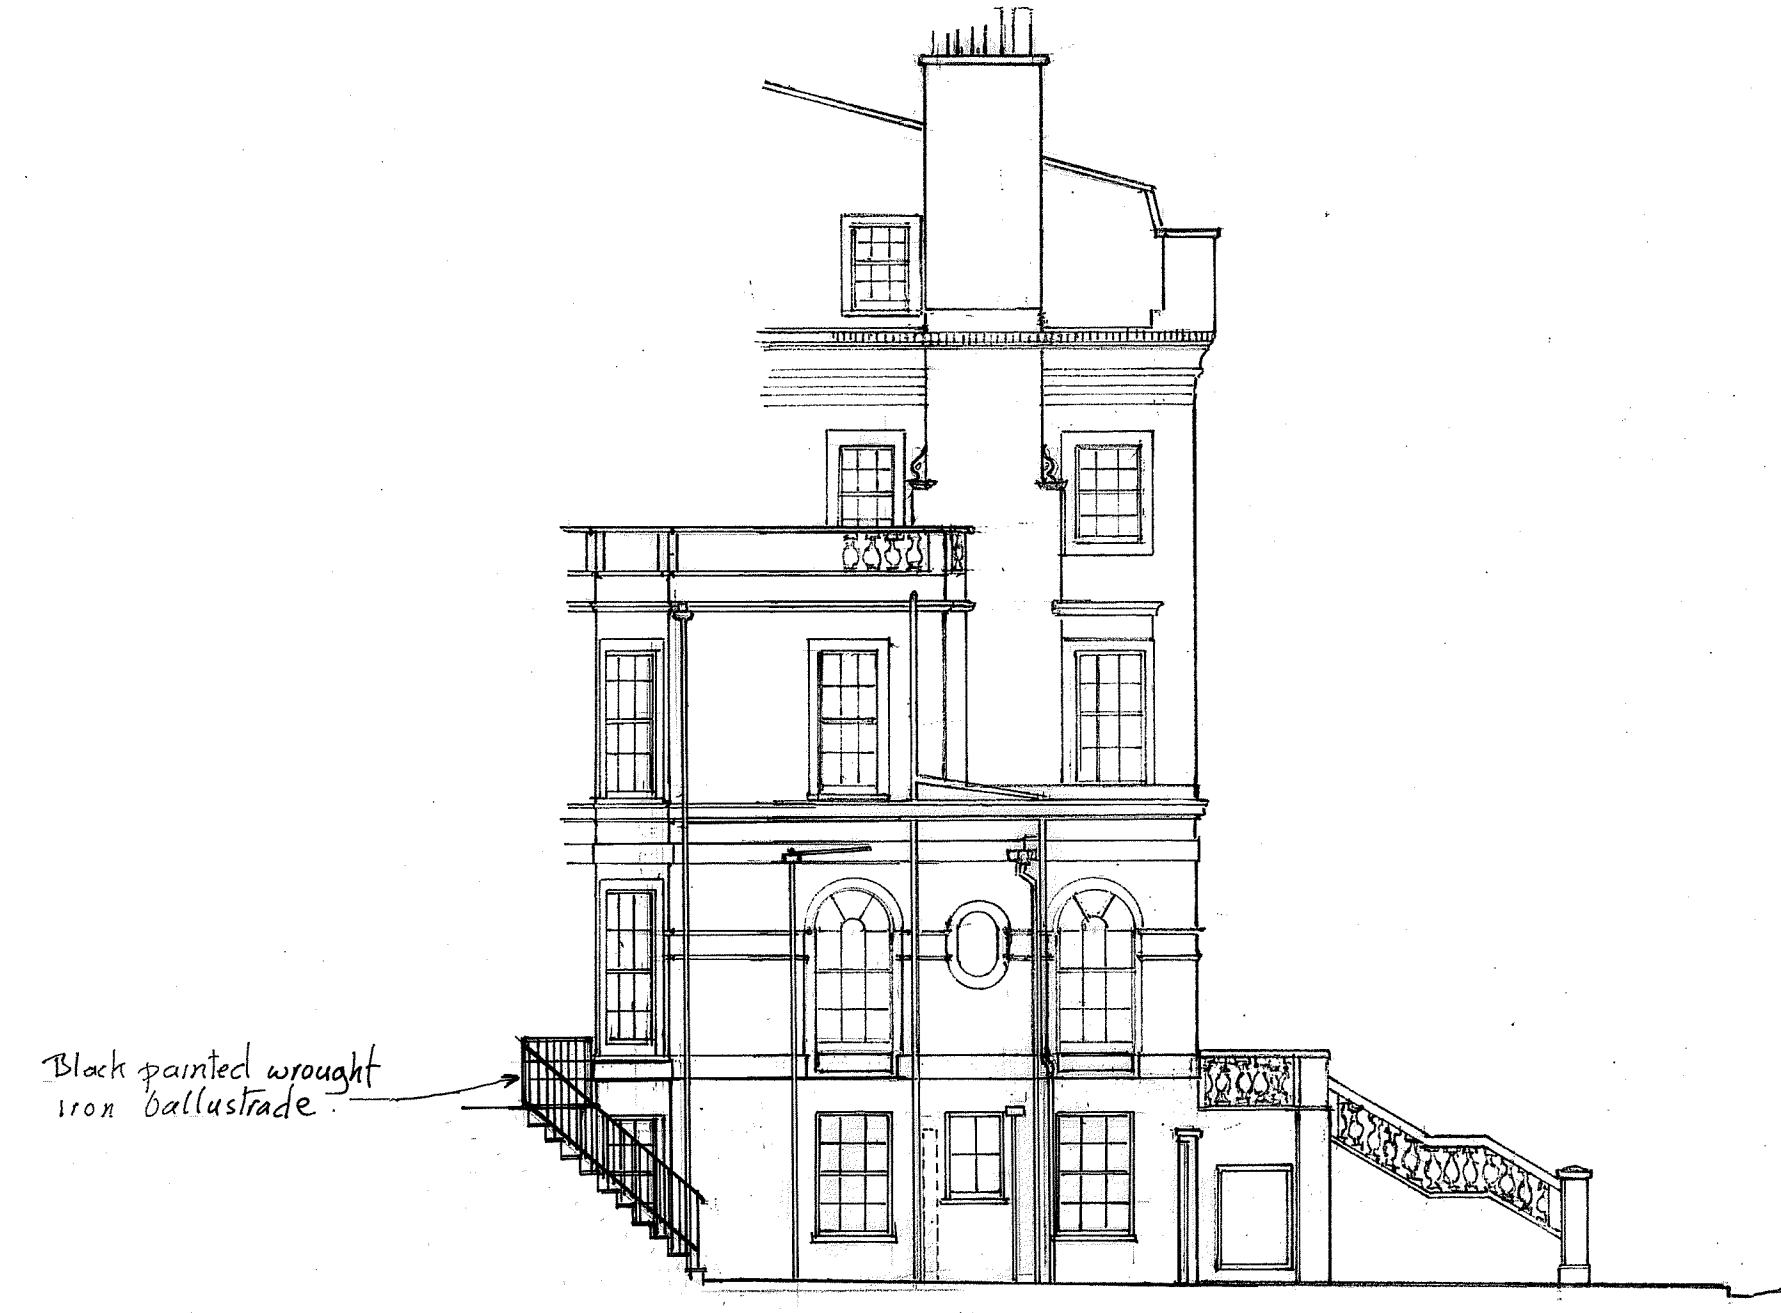


PROPOSED SIDE ELEVATION

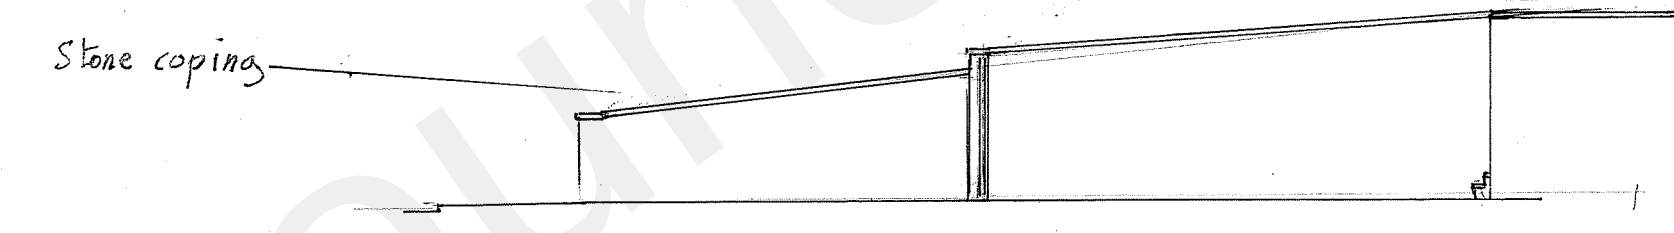

PROPOSED SIDE ELEVATION WITHIN CAR PARKING AREA

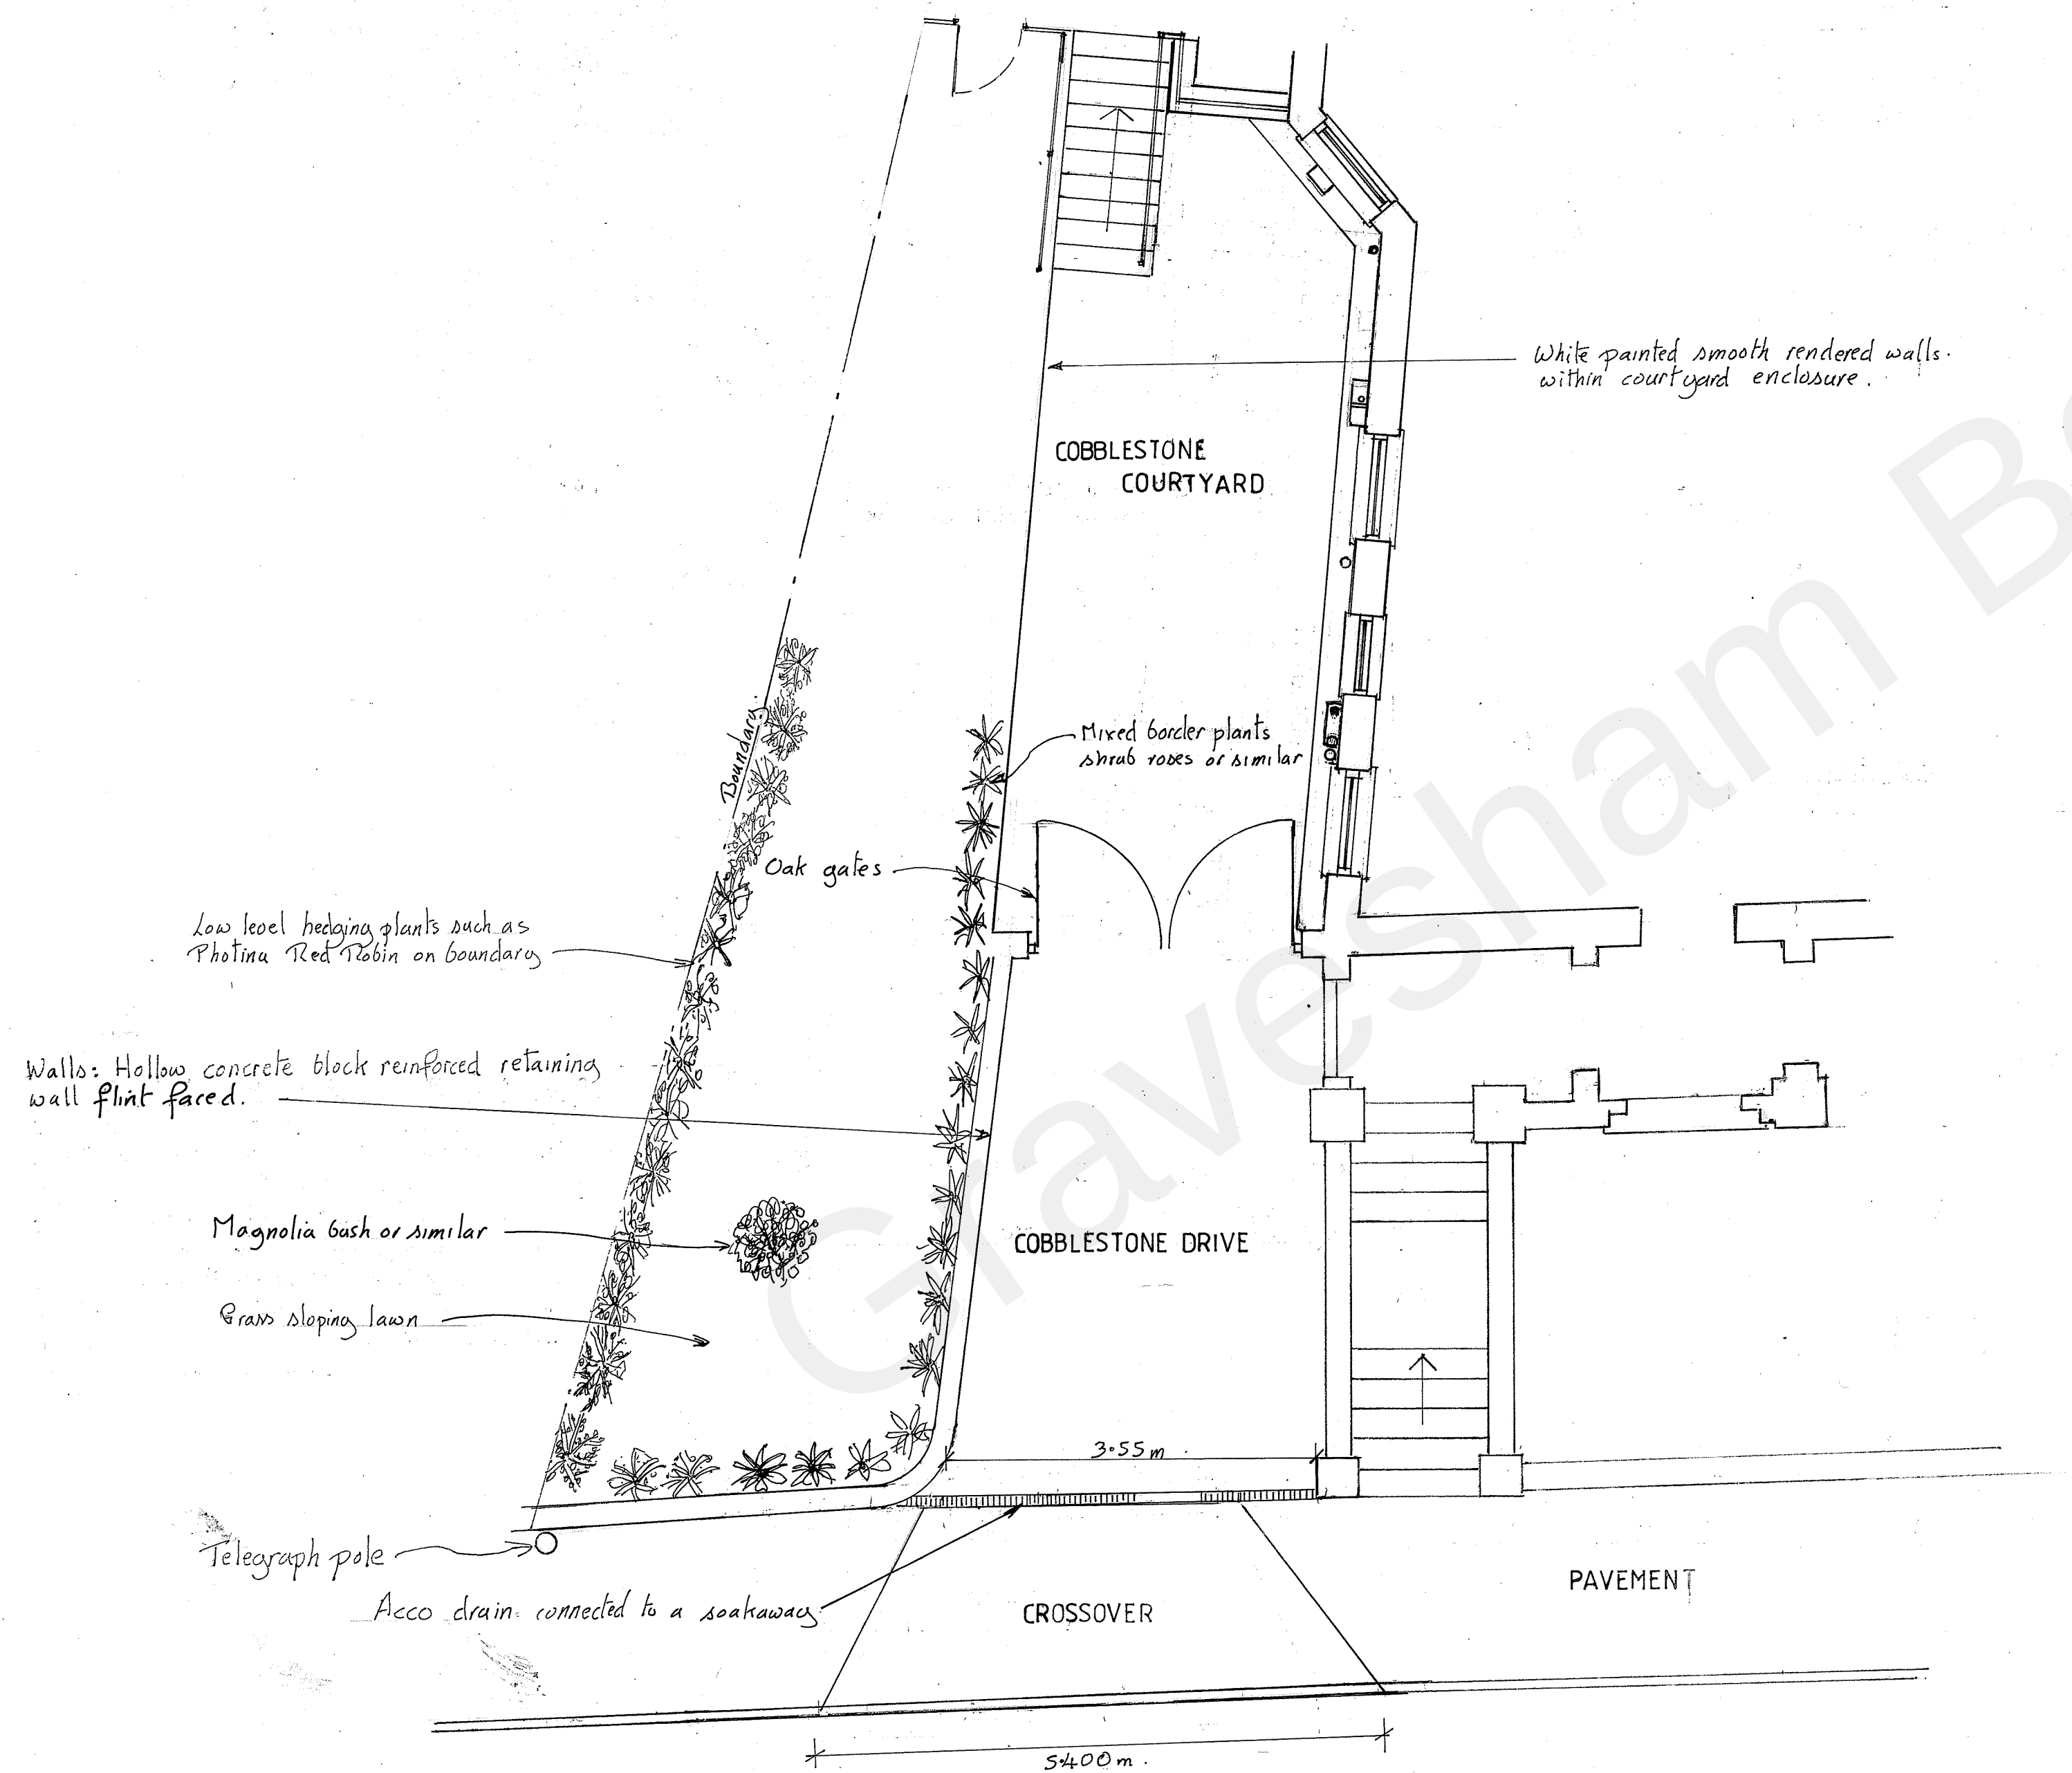

PROPOSED GROUND FLOOR PLAN

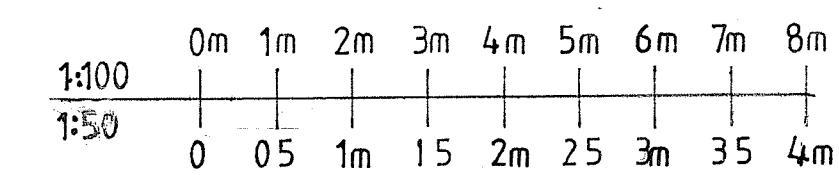

SCALE BAR

PROPOSED PLAN AND ELEVATIONS.  
AT 4 CONSTITUTION CRESCENT,  
SOUTH HILL ROAD,  
GRAVESEND,  
KENT. DA12 1JS.  
SCALES: 1:50, 1:100  
DRG No: 2019-02-02 A  
REVISED: MAY 2021