




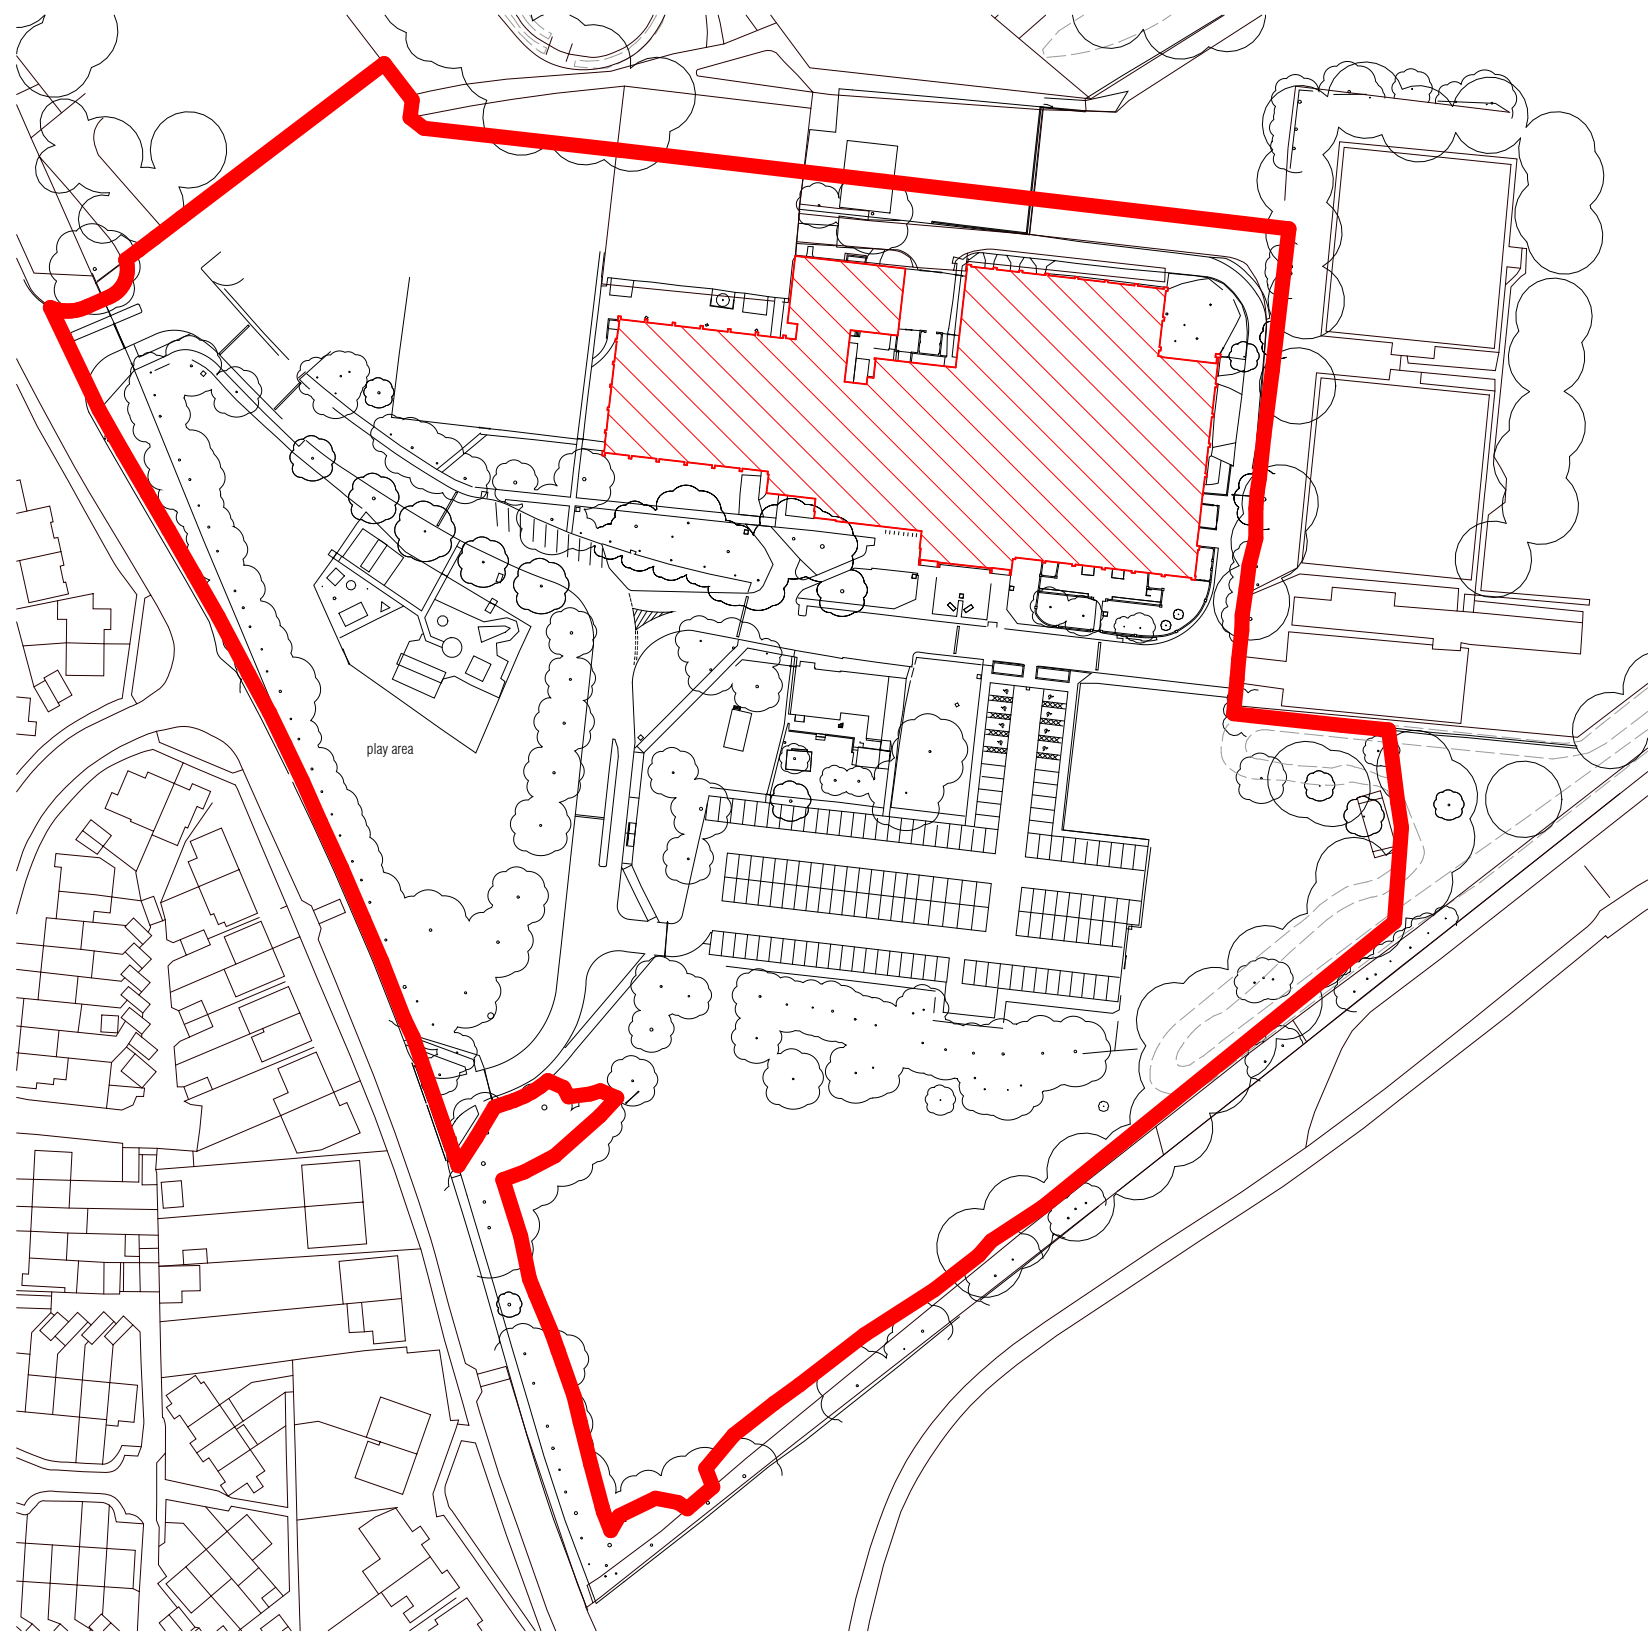

Site Plan - Existing Footprint
1:1500

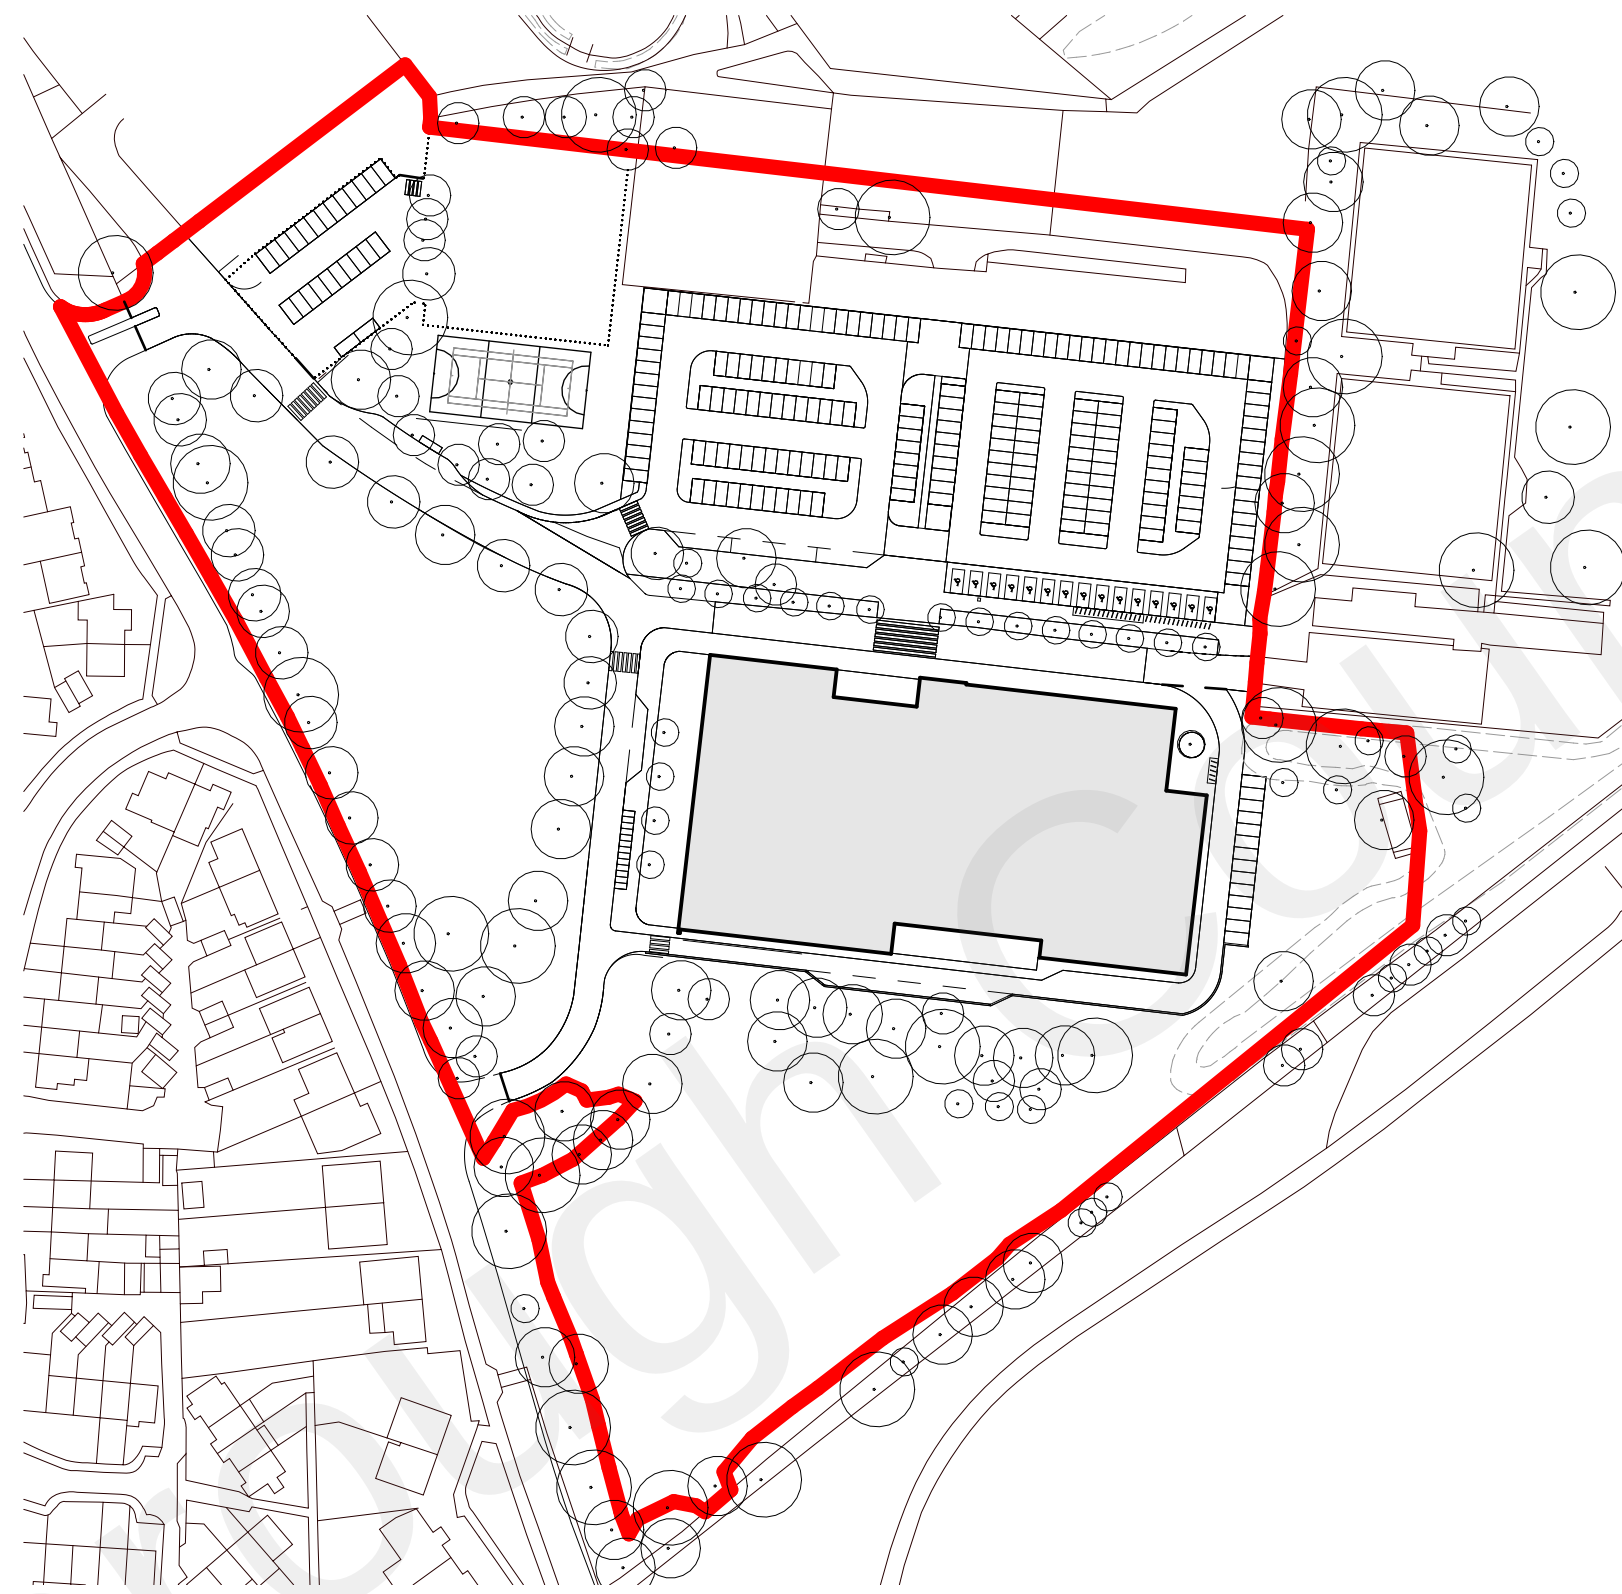

Site Plan - Proposed Footprint
1:1500

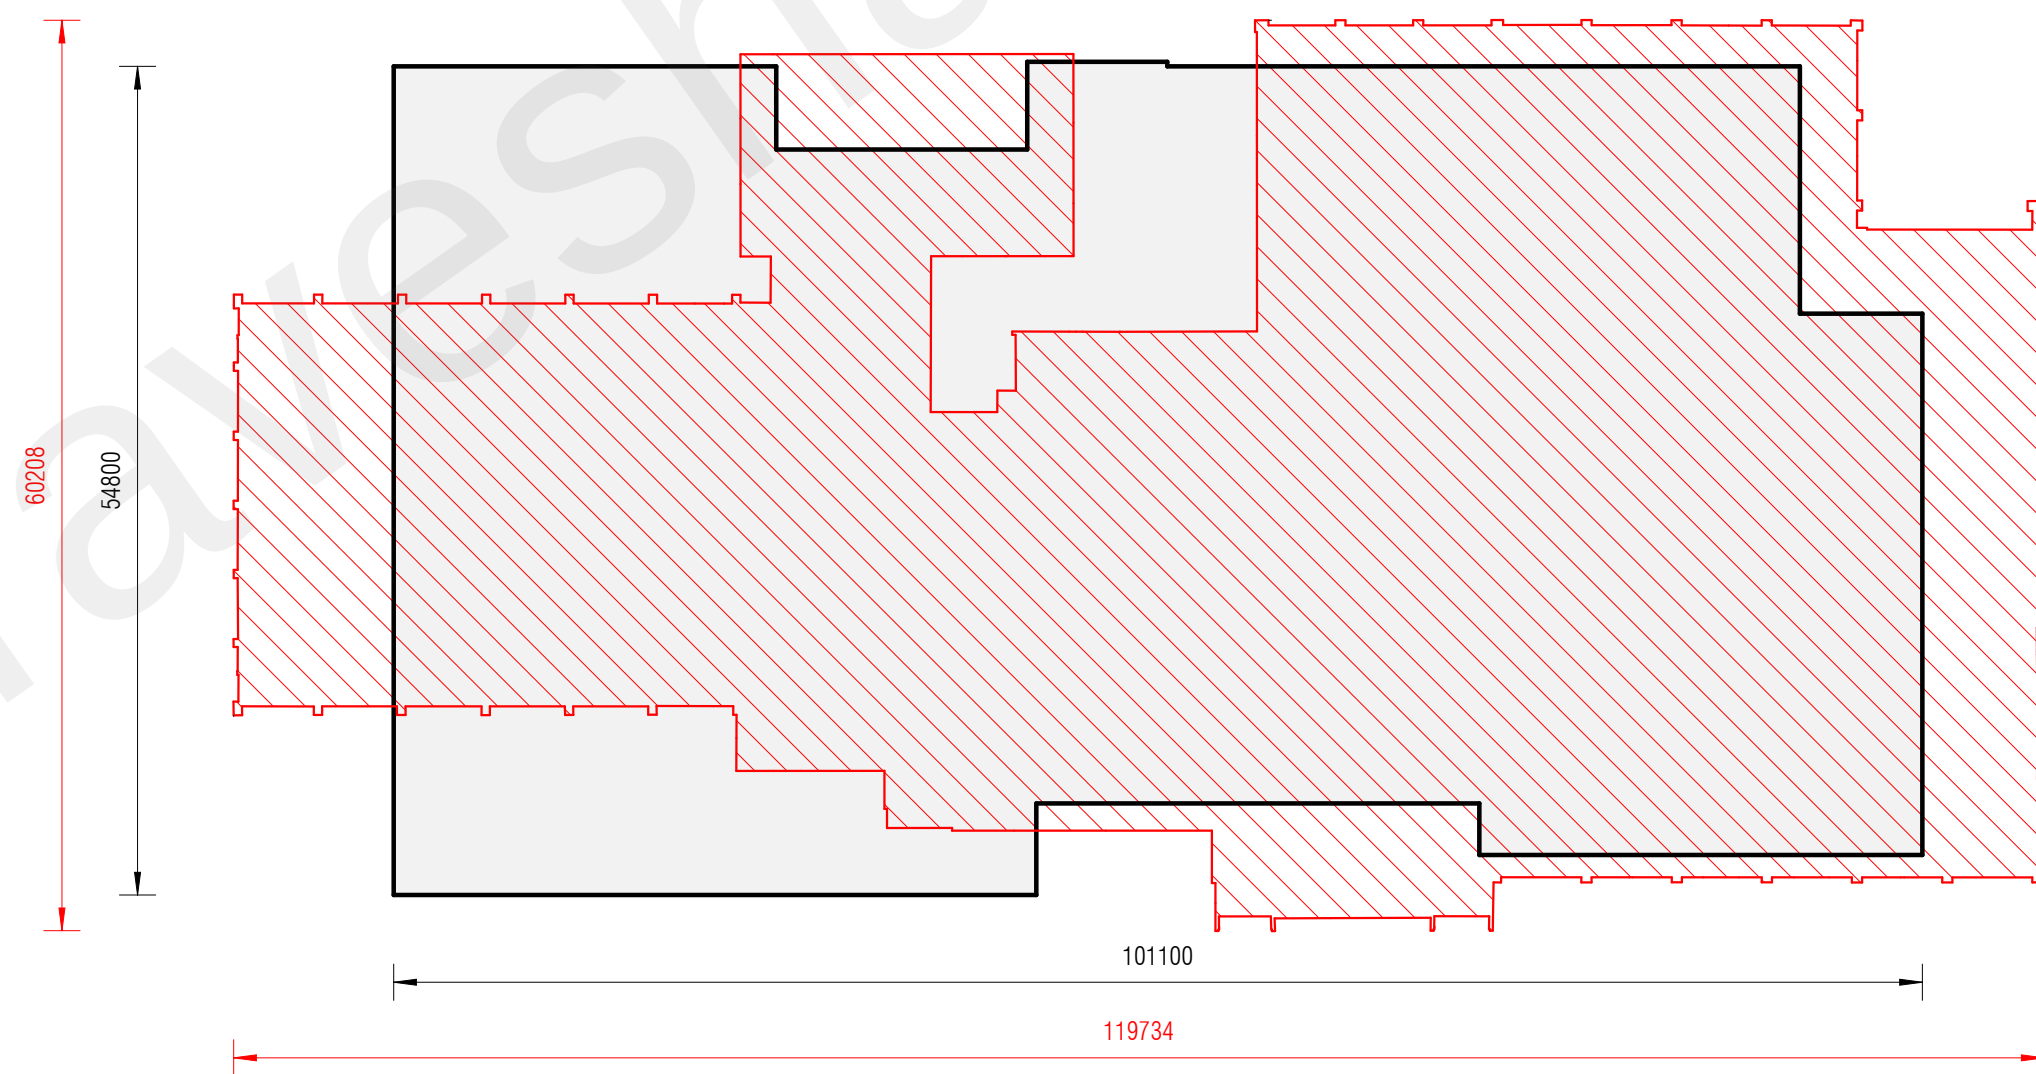

PROPOSED FOOTPRINT (5064 m²)
EXISTING FOOTPRINT (5118 m²)

Graphical Comparative Footprint - Existing/Proposed
1:500

Revision	Date	Description	By/Ch
----------	------	-------------	-------

STATUS
Gravesham Borough Council

SPACE PLACE

+44 800 909 8008 answers@space-place.com www.space-place.com

STATUS PLANNING

PROJECT

Cascades Leisure Centre

DRAWING
Comparative Information - Footprint

SCALE As indicated SHEET SIZE A1 DRAWN BY AS CHECKED BY JB DATE 09/01/23

PROJECT NO. DRAWING NO. REVISION

3929 - ASP - B1 - XX - DR - A - 0880 -

This drawing must not be reproduced in whole or part without written consent. All dimensions in millimetres. When dimensions to be checked on site. Electronic issue to be confirmed by paper copy only. ©SPACE + PLACE. All Rights Reserved.