



NOTE

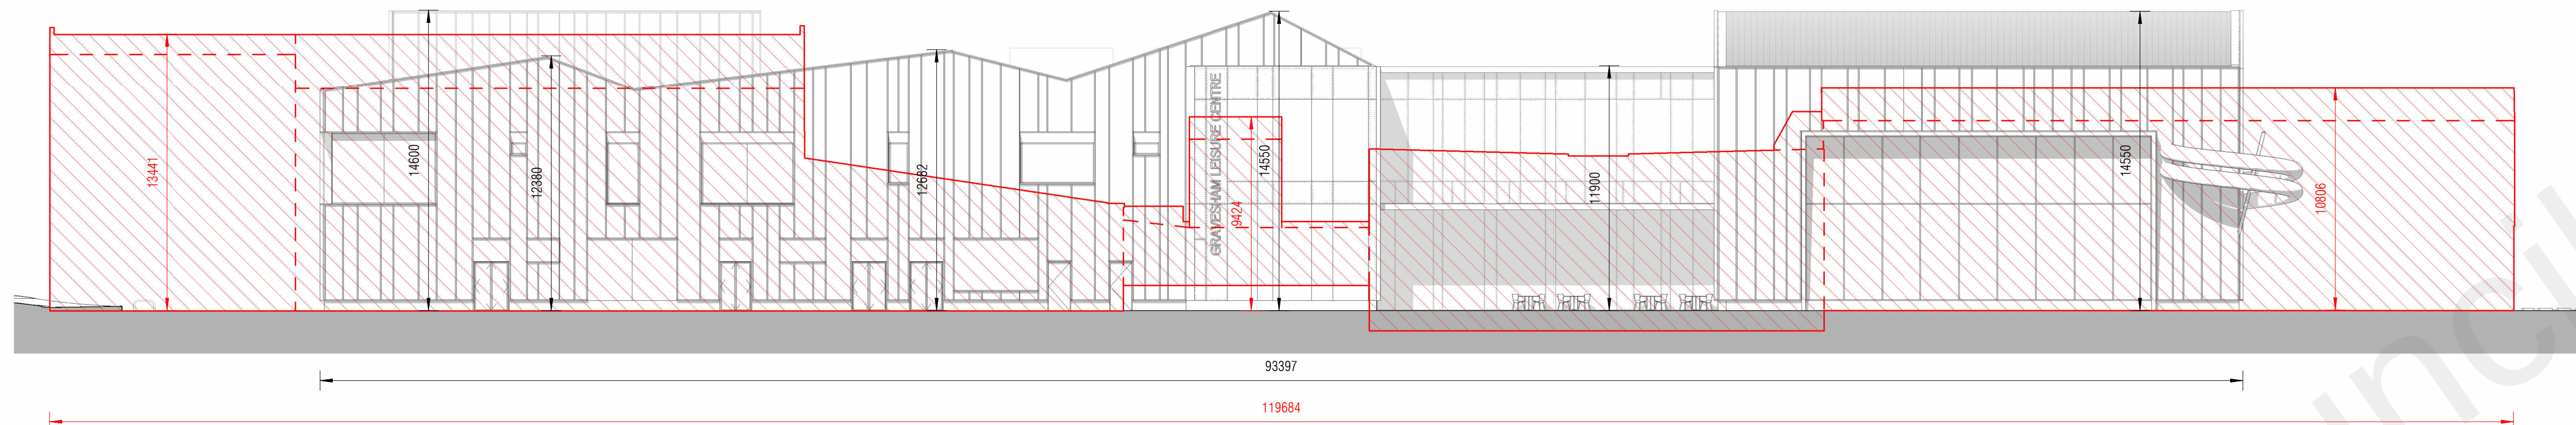

North Elevation - Graphical Comparative - Existing/Proposed


1 : 200

EXISTING ELEVATION  
PROPOSED ELEVATION

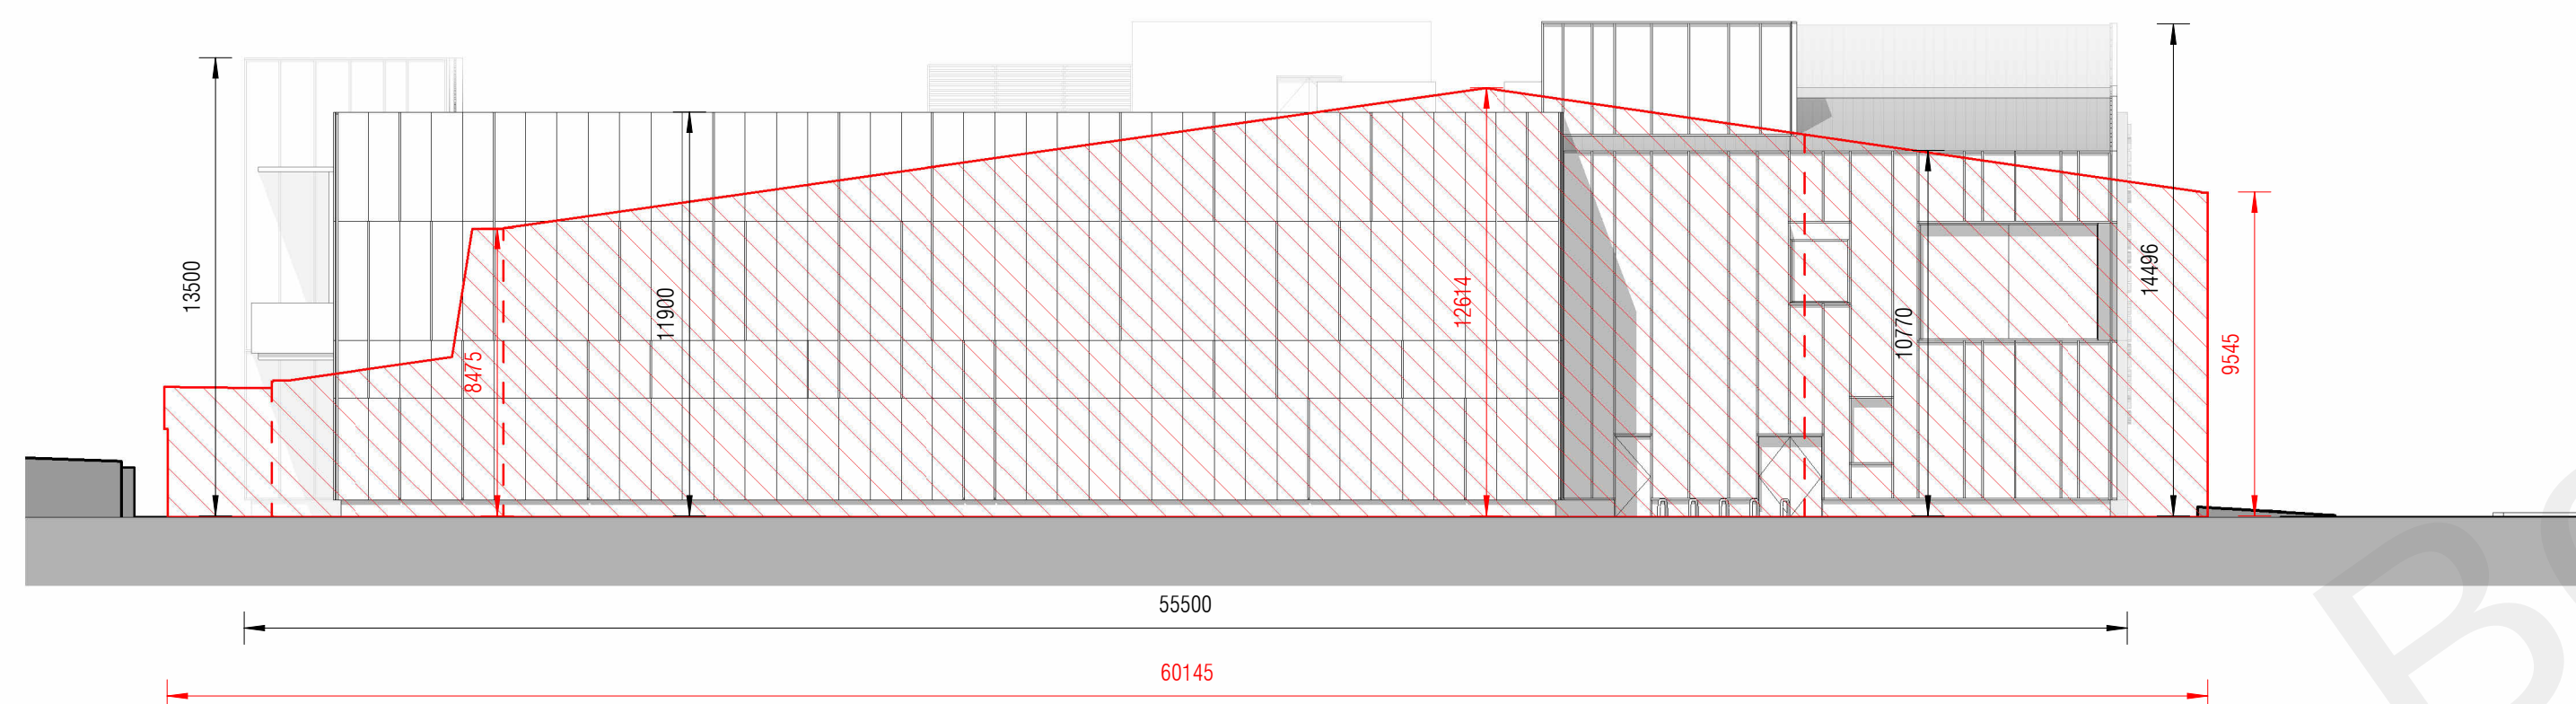

East Elevation - Graphical Comparative - Existing/Proposed


1 : 200

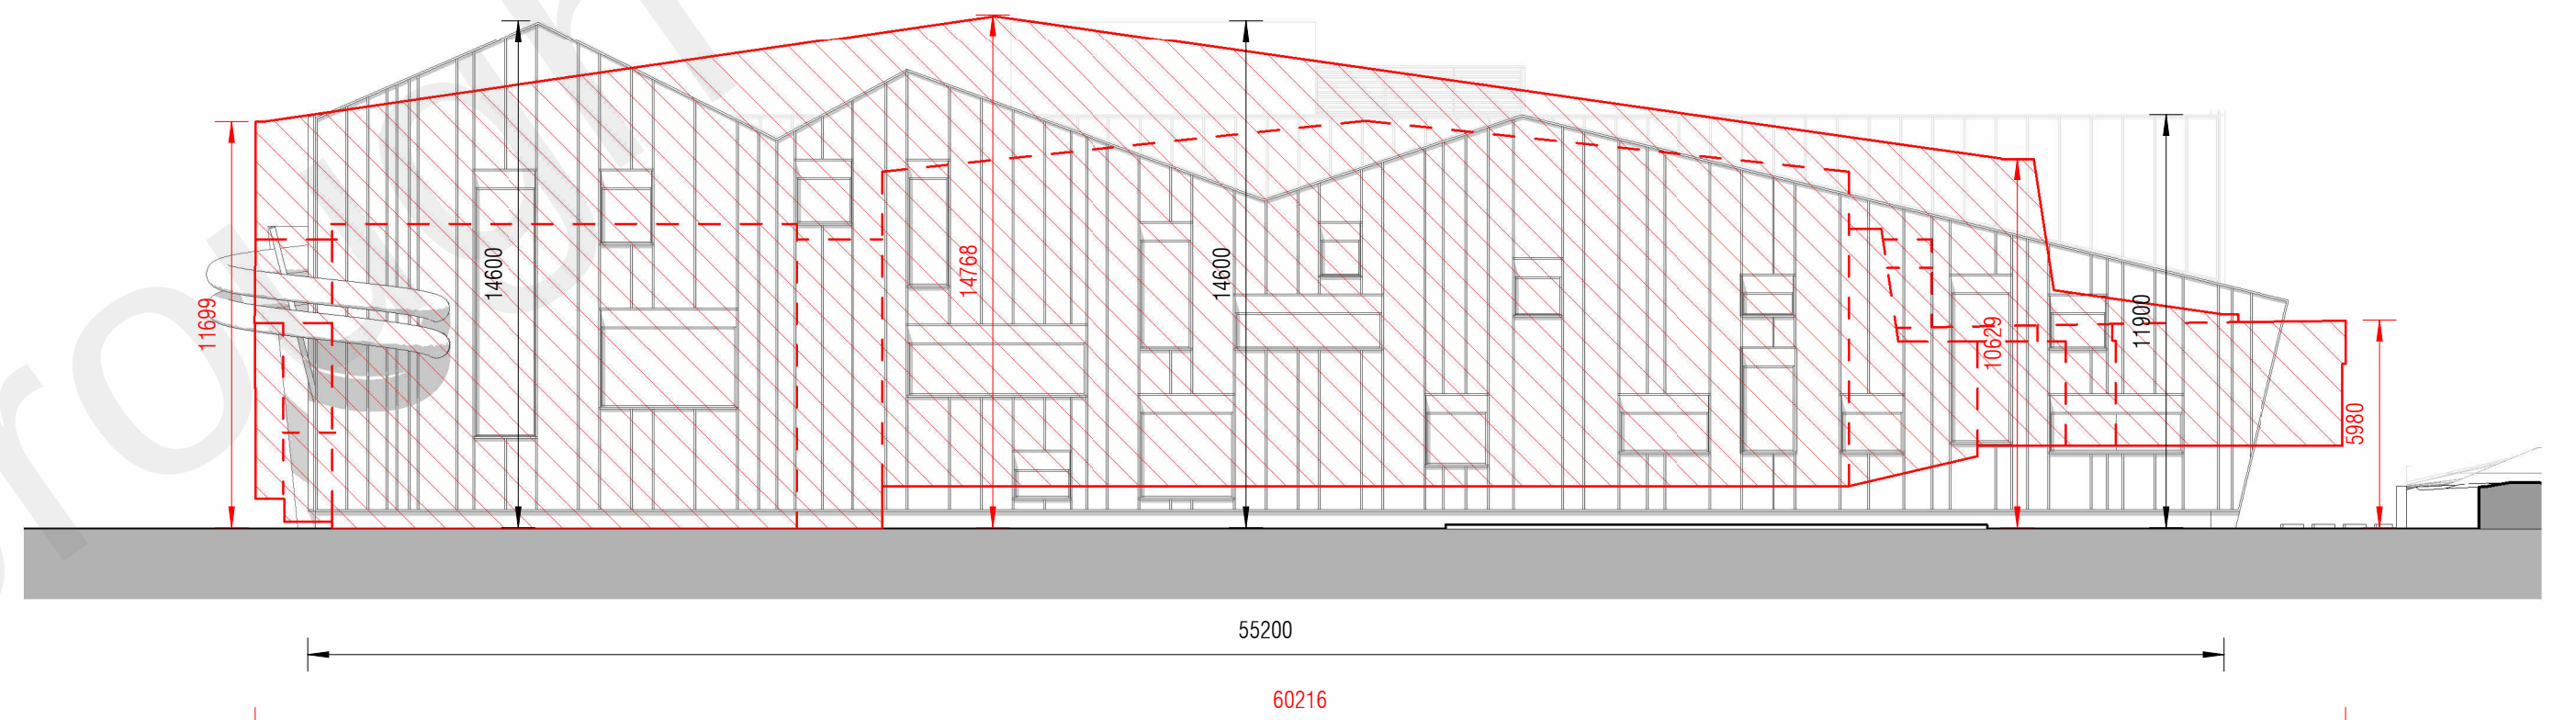

West Elevation - Graphical Comparative - Existing/Proposed

1 : 200

| Revision | Date | Description | By/Ch |
|----------|------|-------------|-------|
|----------|------|-------------|-------|

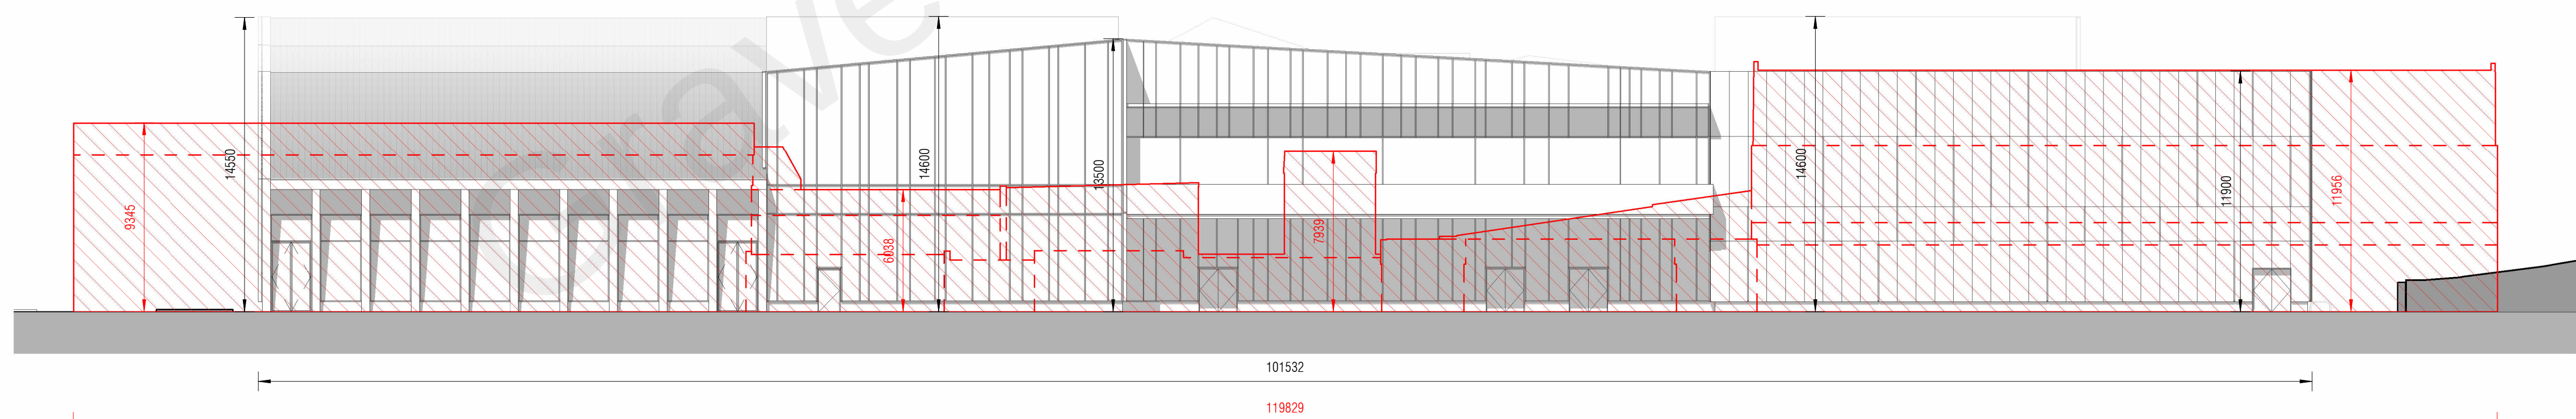

South Elevation - Graphical Comparative - Existing/Proposed

1 : 200

STATUS

Gravesham Borough Council

**SPACE PLACE**

+44 800 909 6008  
anewers@space-place.com  
www.space-place.com

STATUS PLANNING

PROJECT

Cascades Leisure Centre

DRAWING

Comparative Information - Elevations

SCALE 1 : 200 SHEET SIZE A1 DRAWN BY AS CHECKED BY JB DATE 09/01/23

PROJECT NO. 3929 - ASP - B1 - XX - DR - A - 0882 - DRAWING NO. REVISION

This drawing must not be reproduced in whole or part without written consent. All dimensions in millimetres. Where dimensions to be checked on site. Electronic issue to be confirmed by paper copy only. ©SPACE PLACE. All Rights Reserved.