


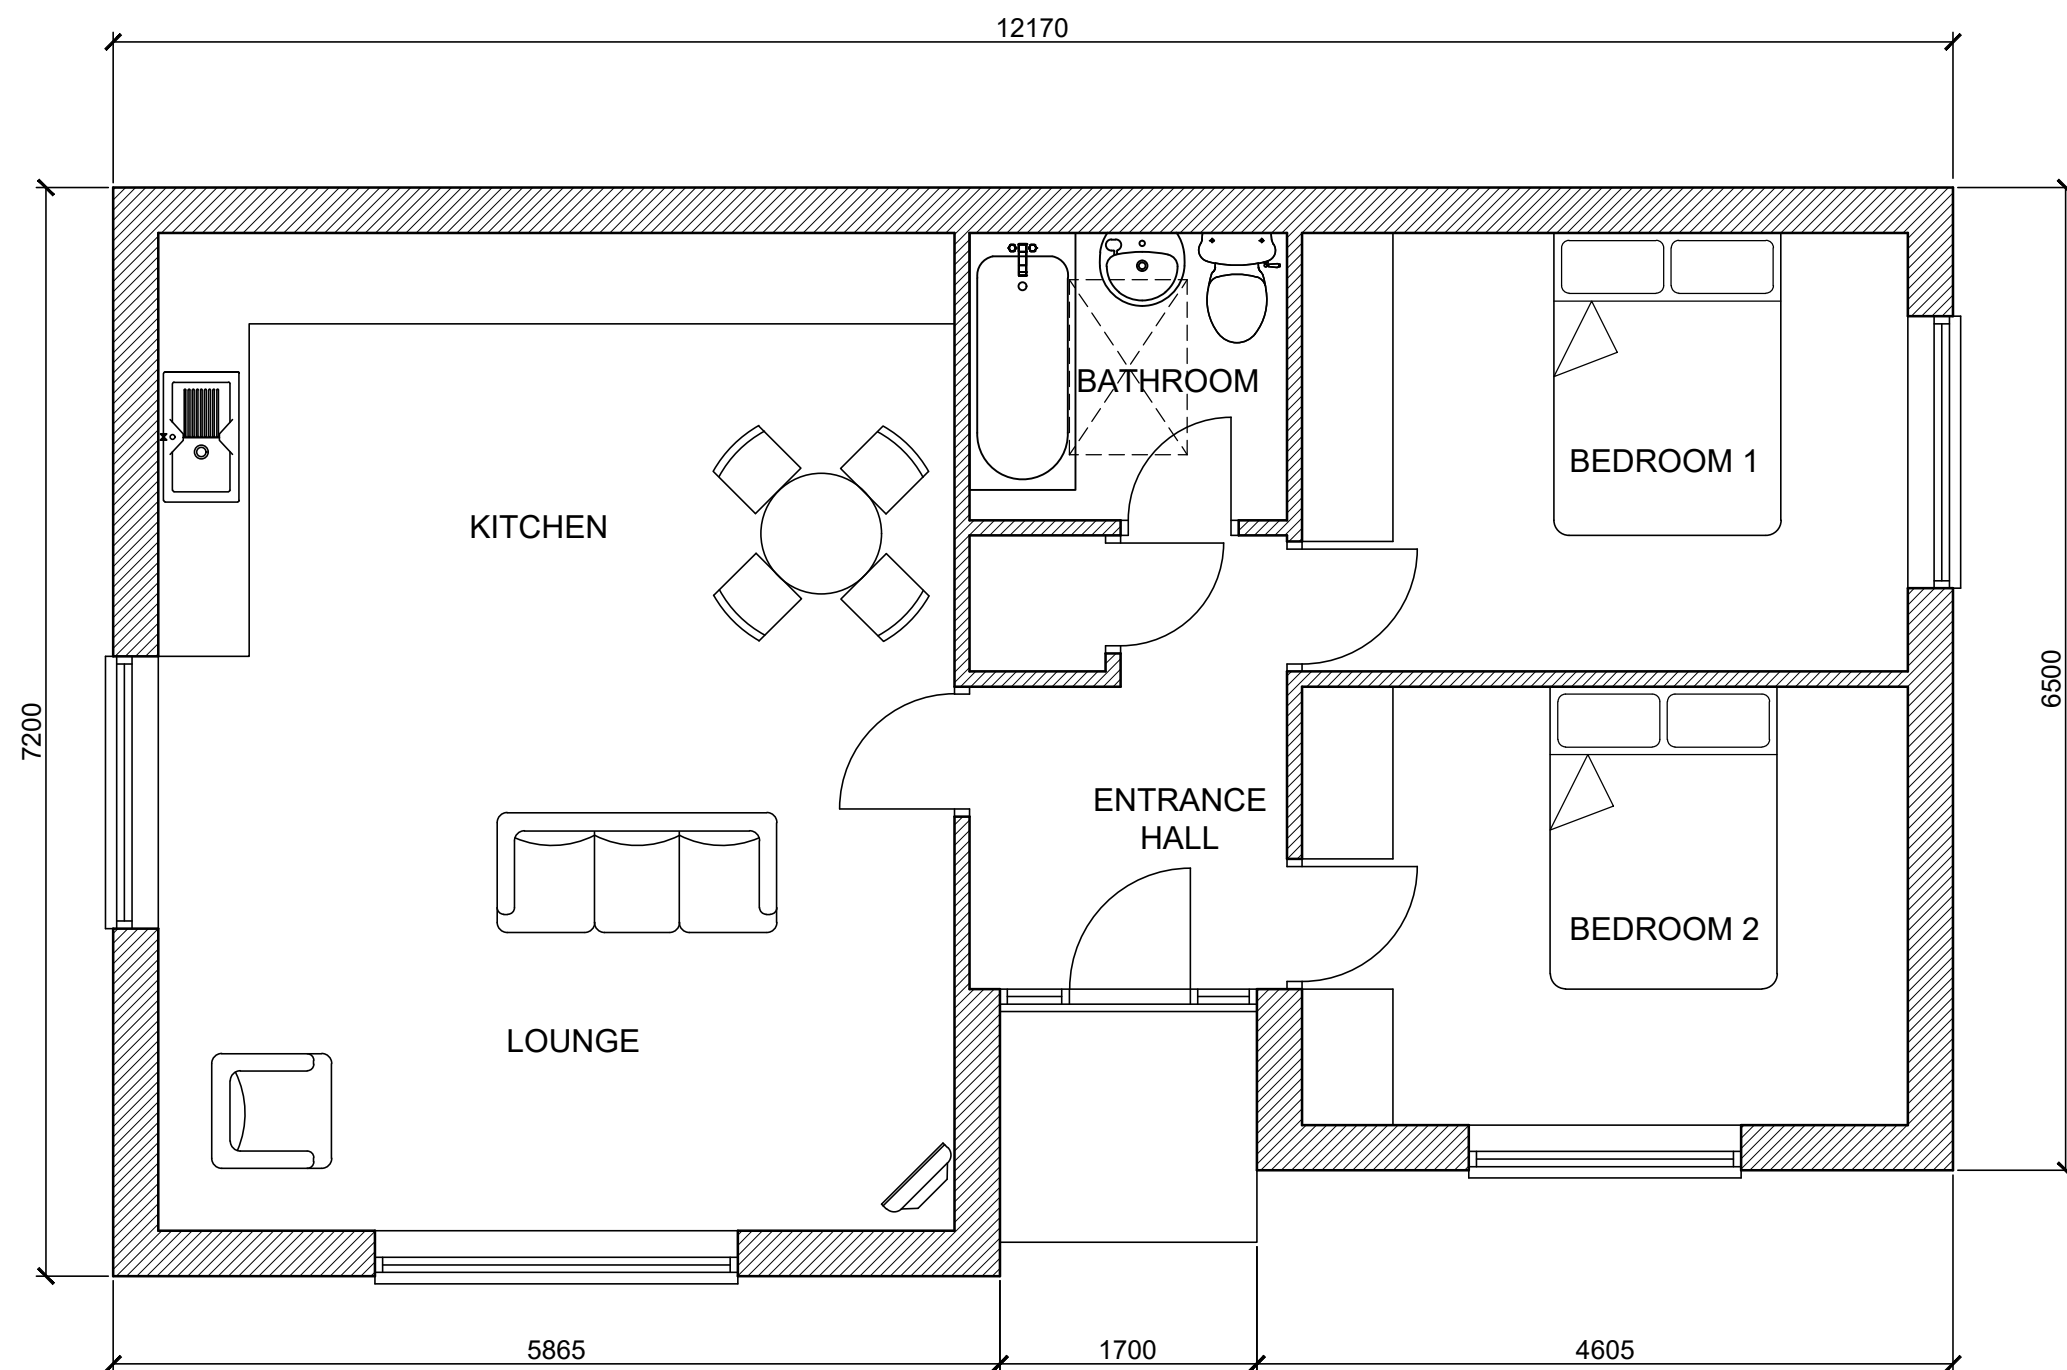

FLOOR AREAS

LOUNGE - 34.7m²
BEDROOM 1 - 11.6m²
BEDROOM 2 - 11.6m²
BATHROOM - 3.99m²

TOTAL - 69.9m²

GROUND FLOOR PLAN


(1:50)

MATERIALS


ROOF - ROOF TILES

WALLS - PAINTED RENDER


WINDOWS & DOORS - WHITE uPVC

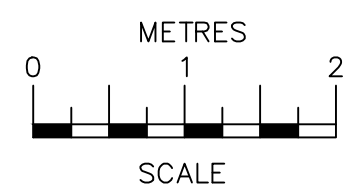

SCALE BAR @ 1:50

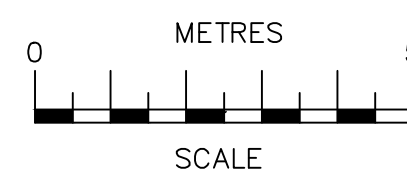


SCALE BAR @ 1:100

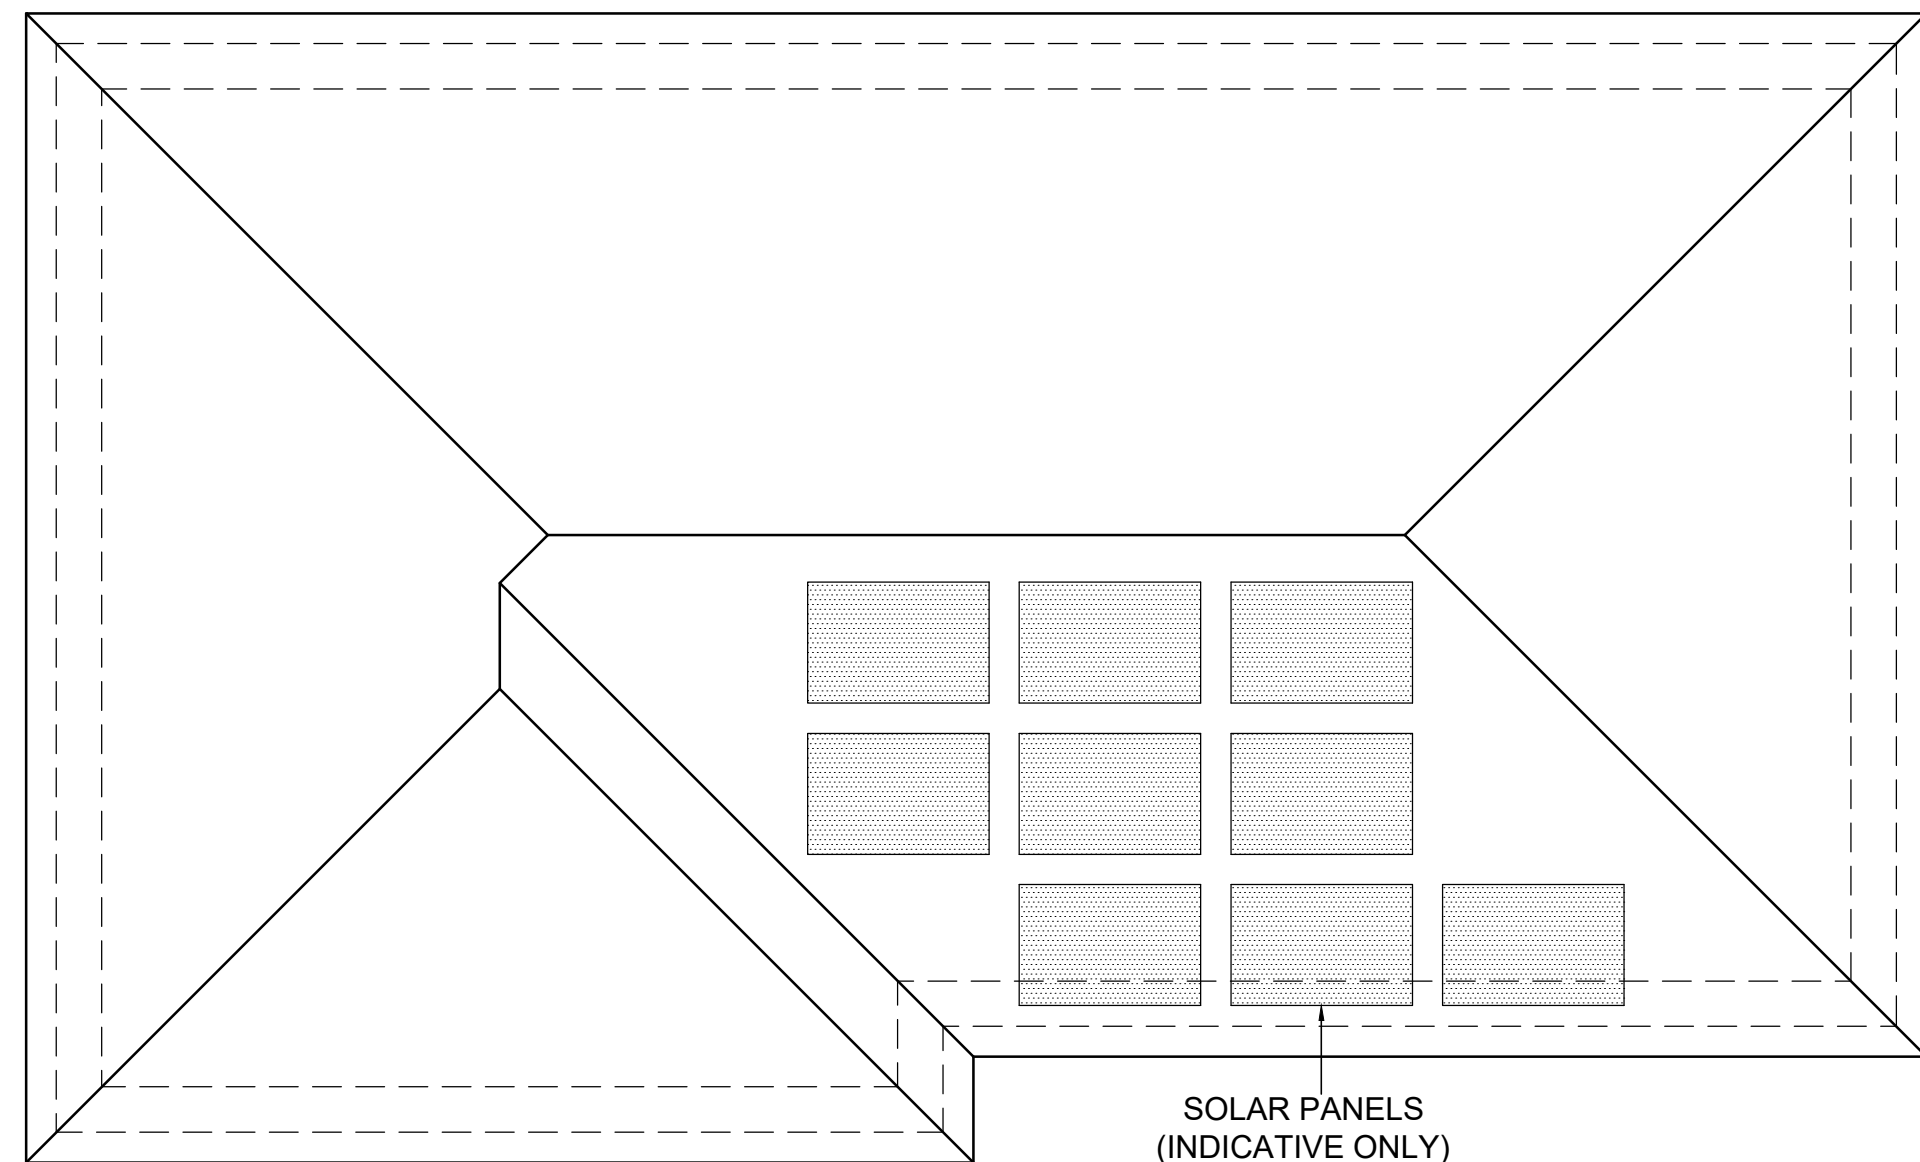


ROOF PLAN


(1:50)

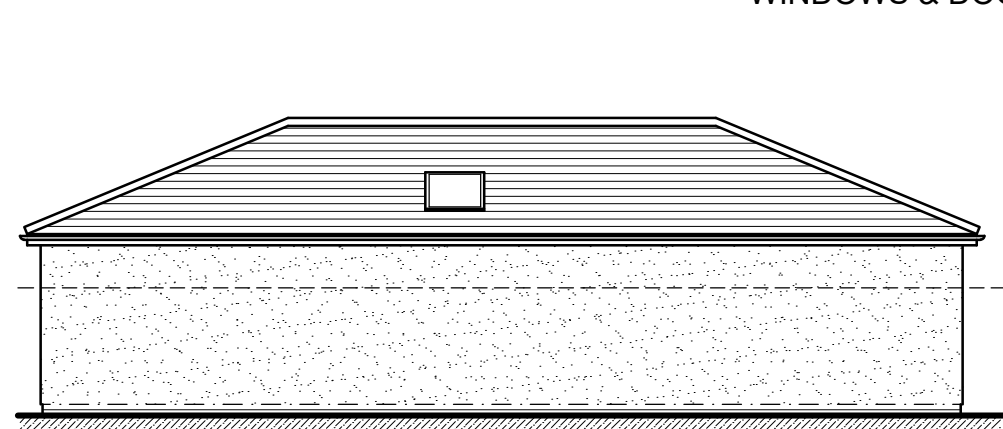


REAR ELEVATION
(1:100)

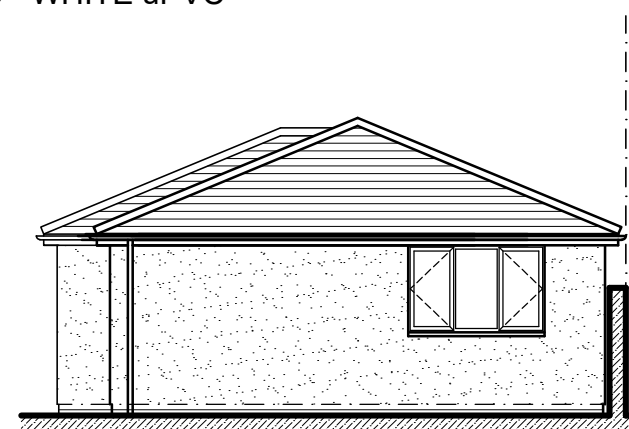

SIDE ELEVATION
(1:100)

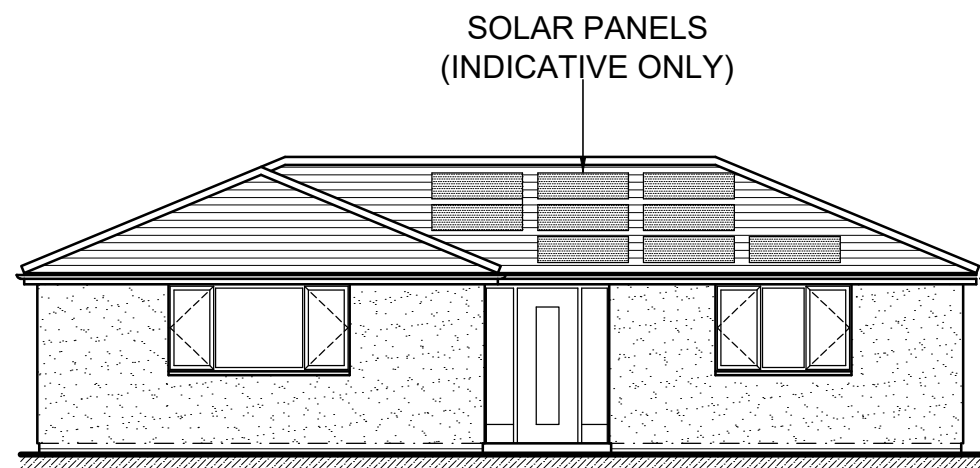

FRONT ELEVATION
(1:100)

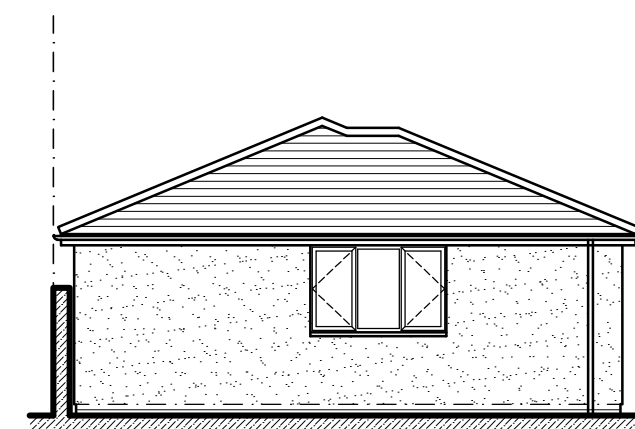

SIDE ELEVATION
(1:100)

01/03/17	A	Floor areas increased to comply with Technical Housing Standards
Date	No	Revision
Penfold Project Services		
Epmarket, Wrotham Road, Meopham, Kent, DA13 0JH Telephone: 01474 816690 e-mail: apenfold448@btinternet.com		
Job Title:	SALEM YARD SALEM PLACE NORTHFLEET KENT DA11 9QA	
Dwg Title:	PLANS AND ELEVATIONS AS PROPOSED	
Scale:	1:50 & 1:100 @ A2	
Dwg No.:	04A	
Date:	October 2016	